


PLANNING SECTION
LEITRIM COUNTY COUNCIL
24.09.26
REF **ED-26-70**

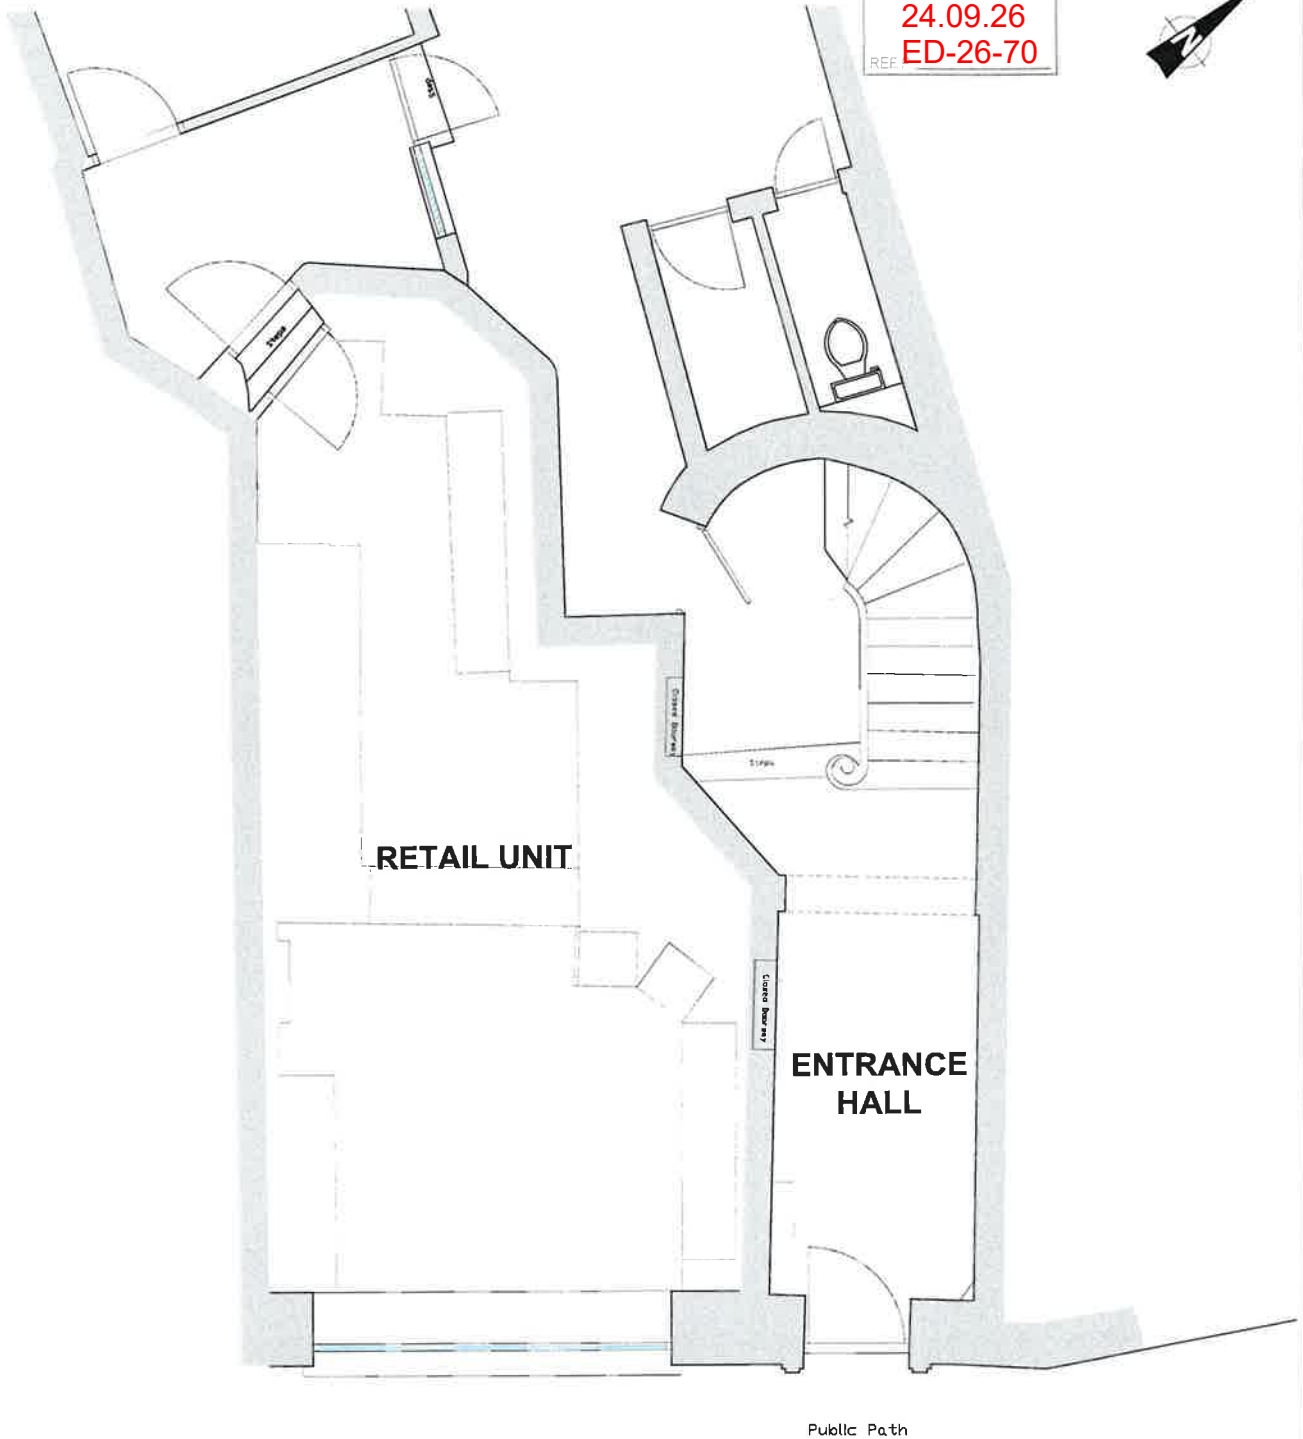


**EXISTING
GROUND FLOOR PLAN** SCALE: 1:50




MCKIERNAN ARCHITECTS
ARCHITECTURE BUILDING CONSERVATION SUSTAINABILITY
Carrick on Shannon, Co. Leitrim; M: 087 9273276; E: enda@mcka.ie W: www.mcka.ie

Client	JAMES & GERRY CUMMINS	Date	20.03.2026	Drawn	EMK	Checked	EMK
Project	BRIDGE STREET	Job No	2547	Draw No	D01	Rev	
Drawing Title	EXISTING GROUND FLOOR PLAN	Scale	AS@A3	Stage	DESIGN		

© This drawing or design may not be reproduced without permission

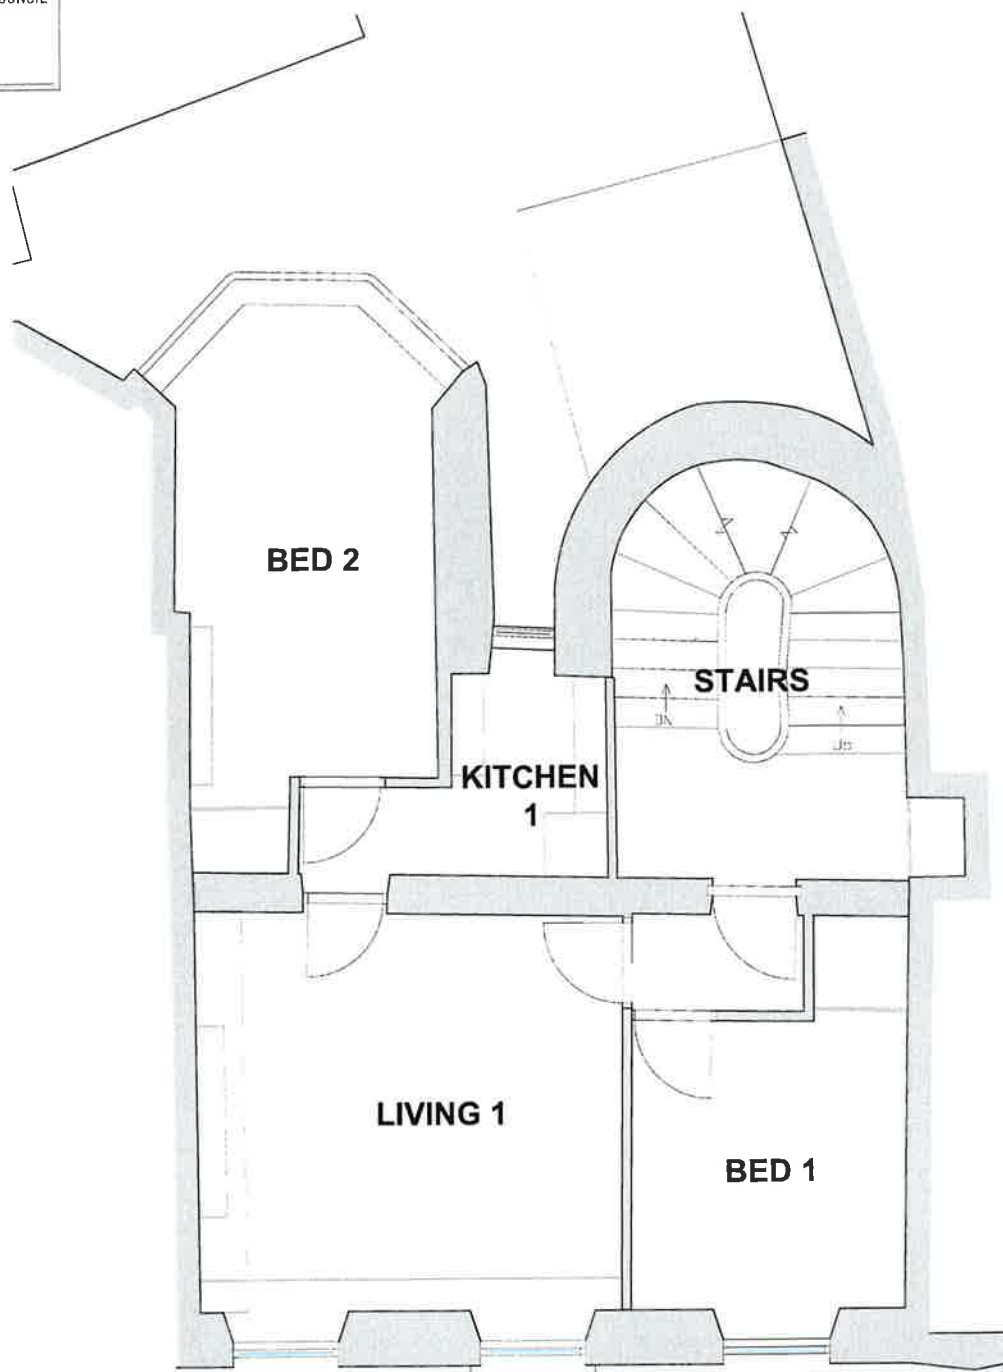

**EXISTING
FIRST FLOOR PLAN** SCALE: 1:50

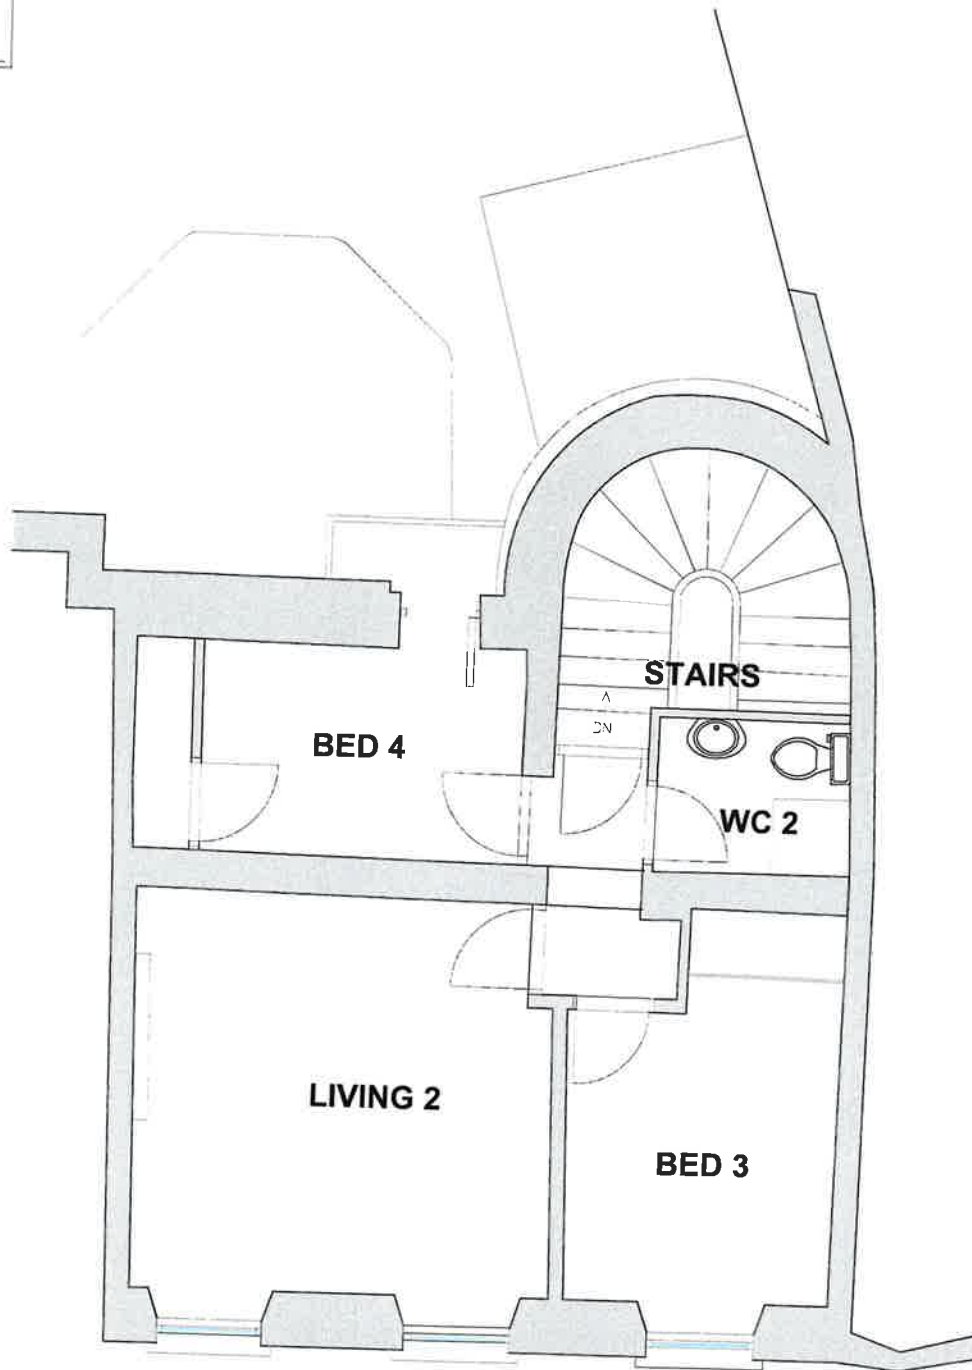

EXISTING
SECOND FLOOR PLAN SCALE: 1:50



MC KIERNAN ARCHITECTS
ARCHITECTURE BUILDING CONSERVATION SUSTAINABILITY

Carrick on Shannon, Co. Leitrim; M: 087 9273276; E: enda@mcka.ie W: www.mcka.ie



Client	JAMES & GERRY CUMMINS	Date	20.03.2026	Drawn	EMK	Checked	EMK
Project	BRIDGE STREET	Job No	2547	Draw No	D03	Rev	
Drawing Title	EXISTING SECOND FLOOR PLAN	Scale	AS@A3	Status	DESIGN		