
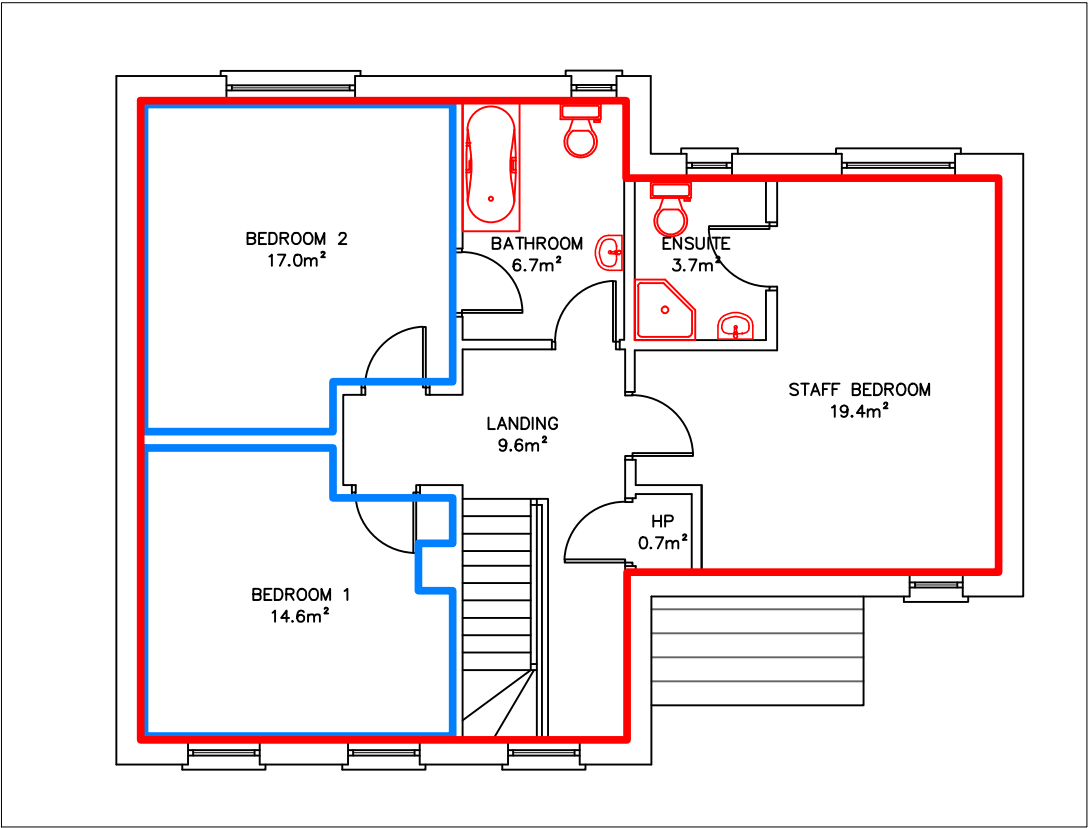


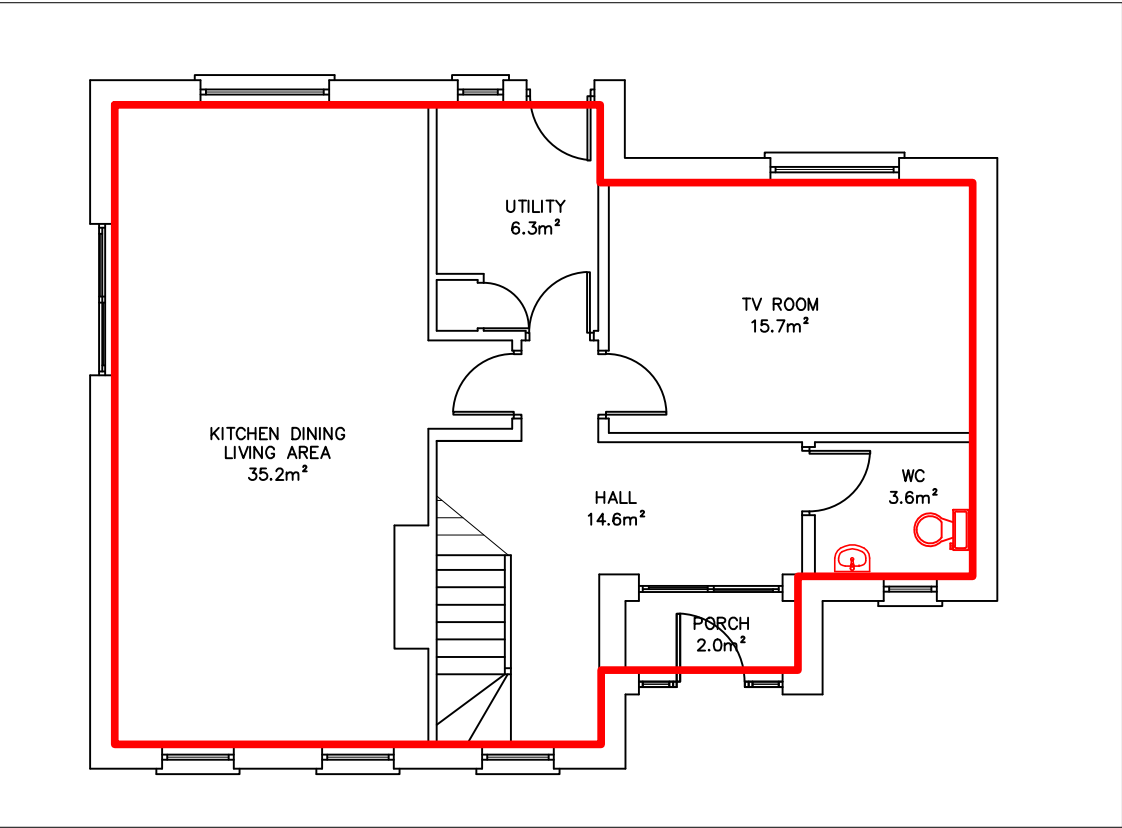

PLANNING SECTION
LEITRIM COUNTY COUNCIL
ED-26-72
09.10.26
REF P. _____

Ground Floor Plan

Designated Centre Outlined in Red 

Bedrooms Inlined in Blue 

First Floor Plan


Note: Proposed Change of Use does not propose any alteration or extensions to the existing house




Front Elevation



Rear Elevation

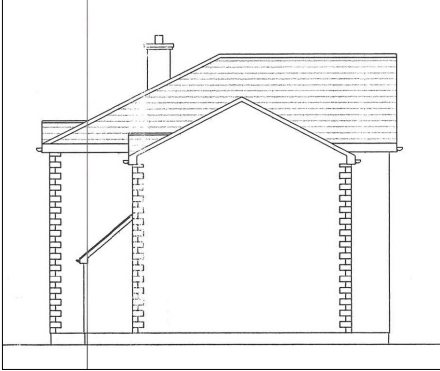

Side Elevation

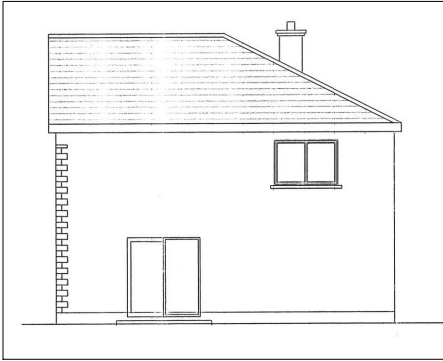

Side Elevation

REV No	DATE	DESCRIPTION	PROJECT	
 15A North West Business & Technology Park Castlecarr Road Carrick on Shannon Co Leitrim Phone/Fax: 071 9620776 Mobile: 086 1701549 Email: info@advancedplanninganddesign.com			APPLICATION FOR DECLARATION OF EXEMPT DEVELOPMENT AT 4 OSPREY PARK, ROSKEY, CO LEITRIM FOR DMAC LIVING SOLUTIONS	
			TITLE PLANS & ELEVATIONS	
			DRAWING No PL- DMAC - 1016/100	SCALE 1:100 & 1:200 @ A3
			DRAWN BY MICHAEL HENNESSY	DATE OCT 2016