



PLANNING SECTION
LEITRIM COUNTY COUNCIL

08/05/2026


REF P. ED-26-32

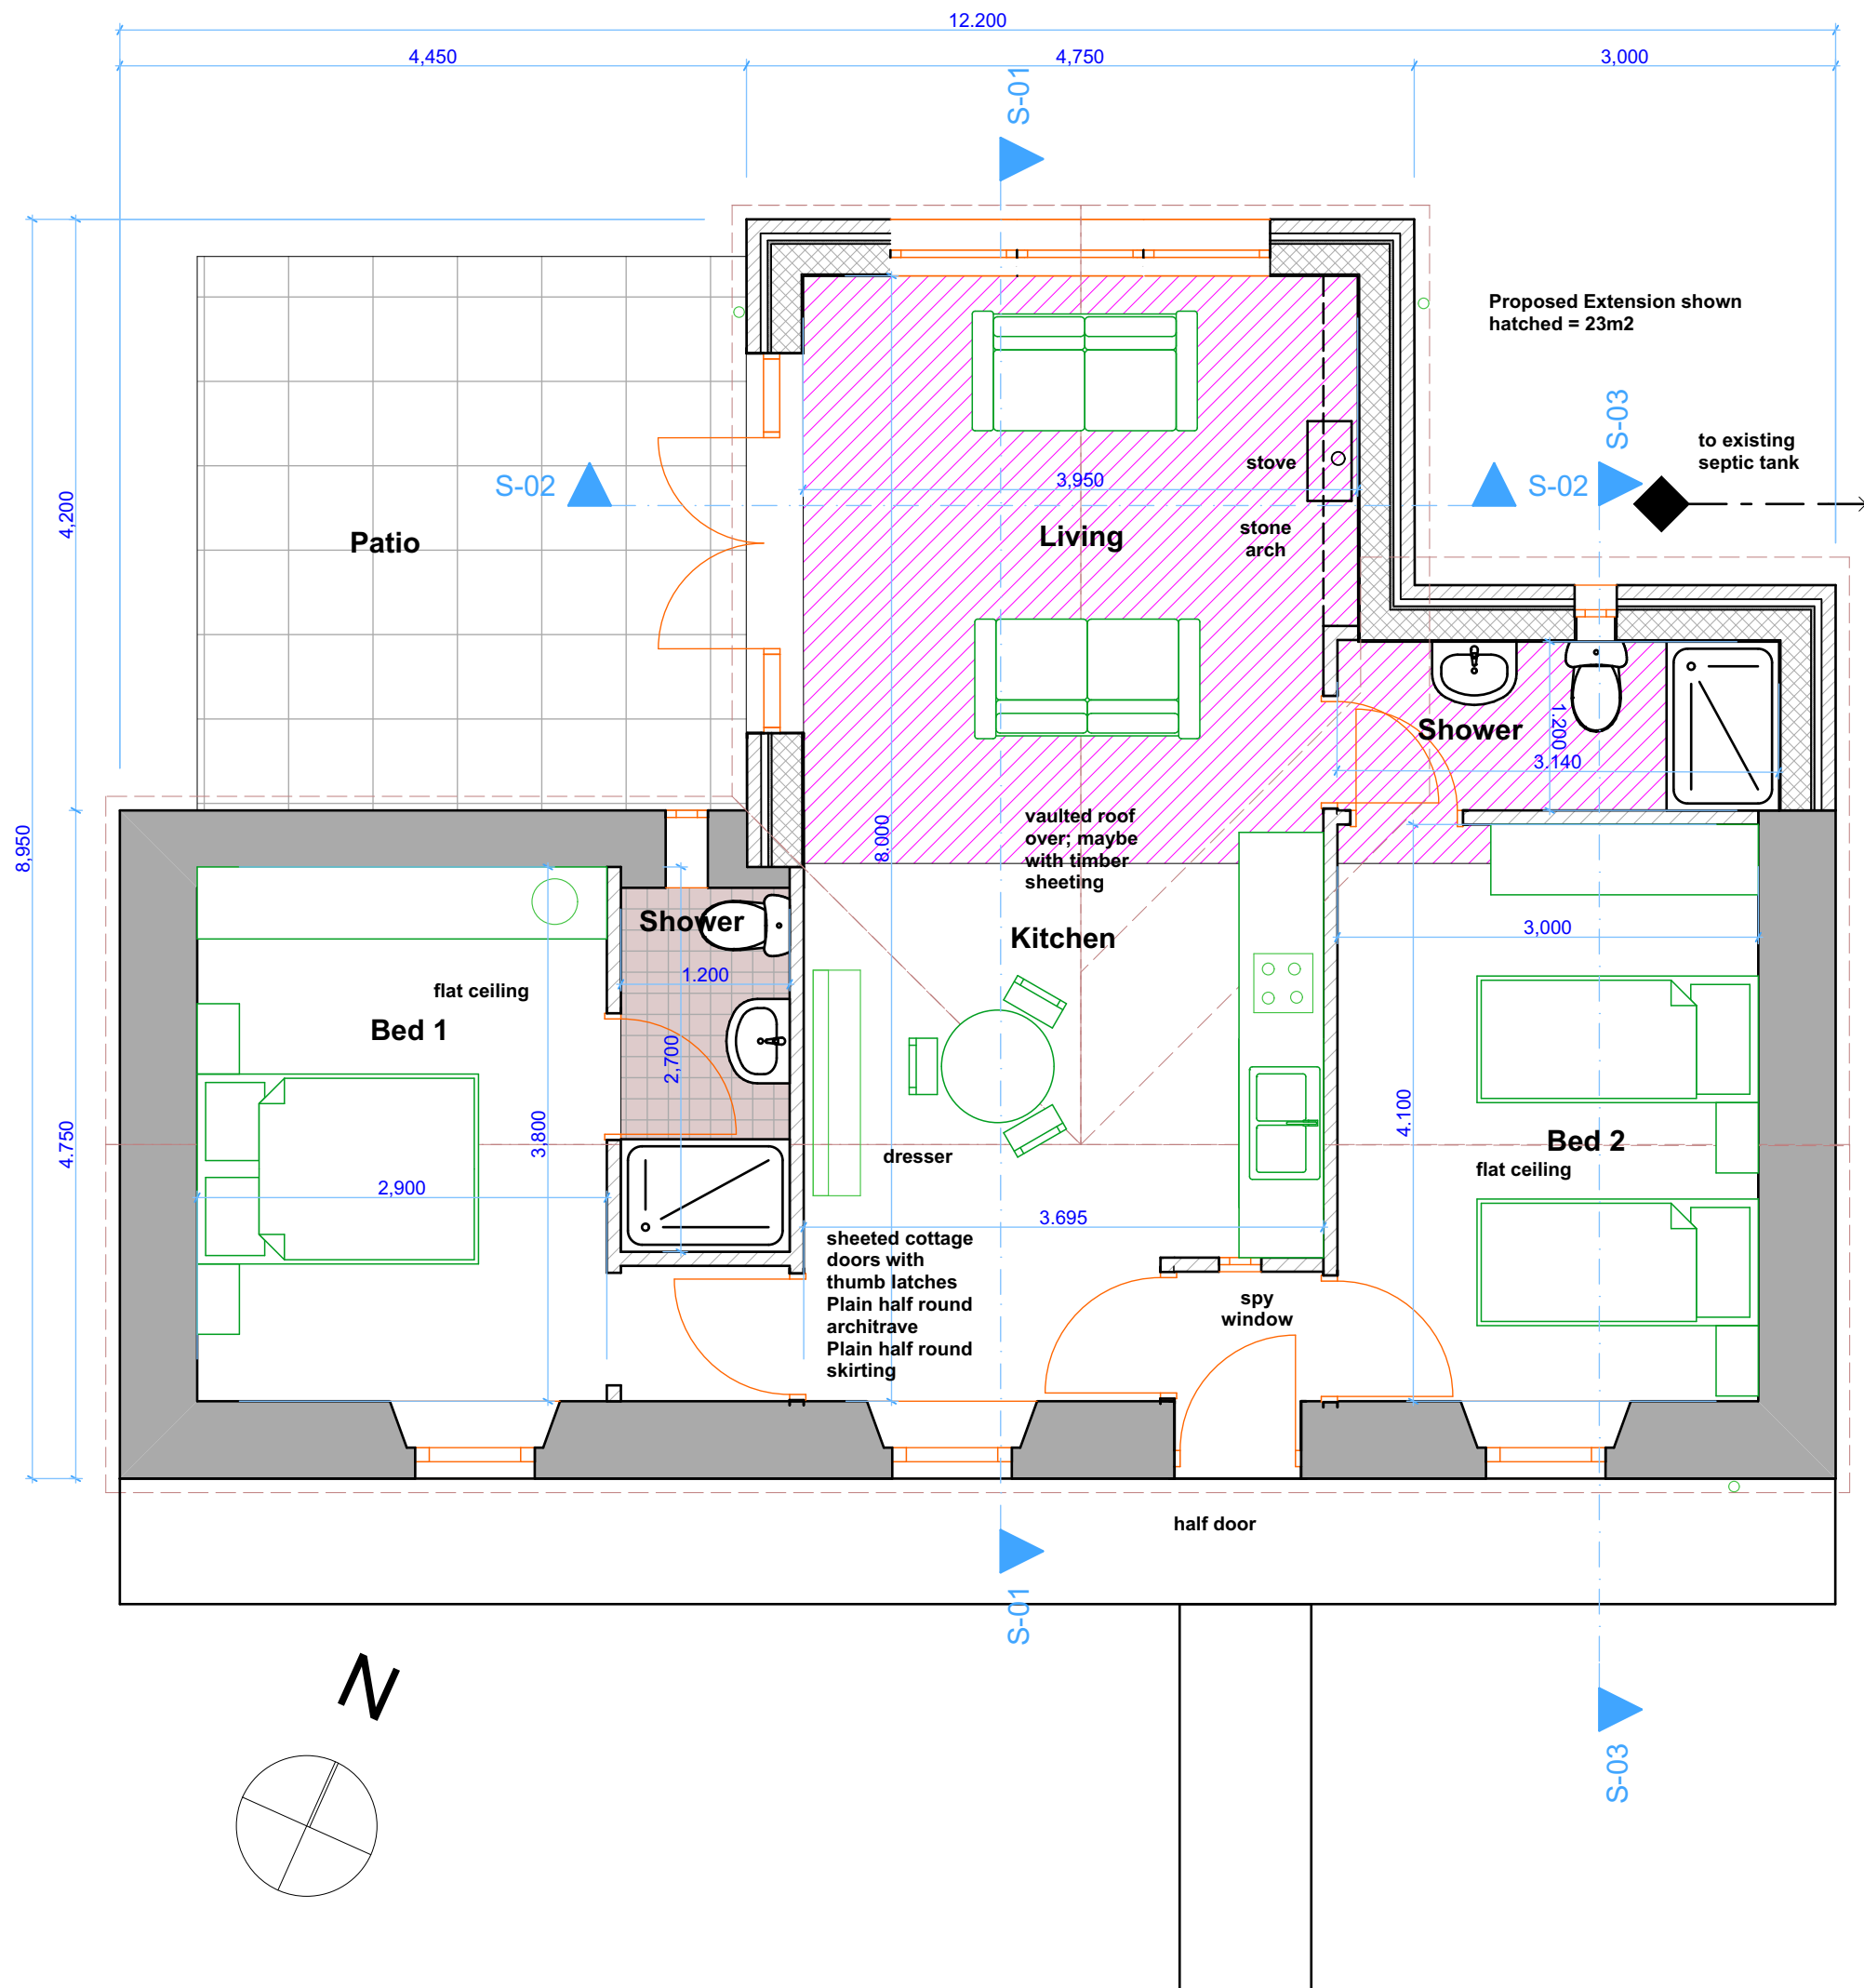


0. Ground Floor 1:50

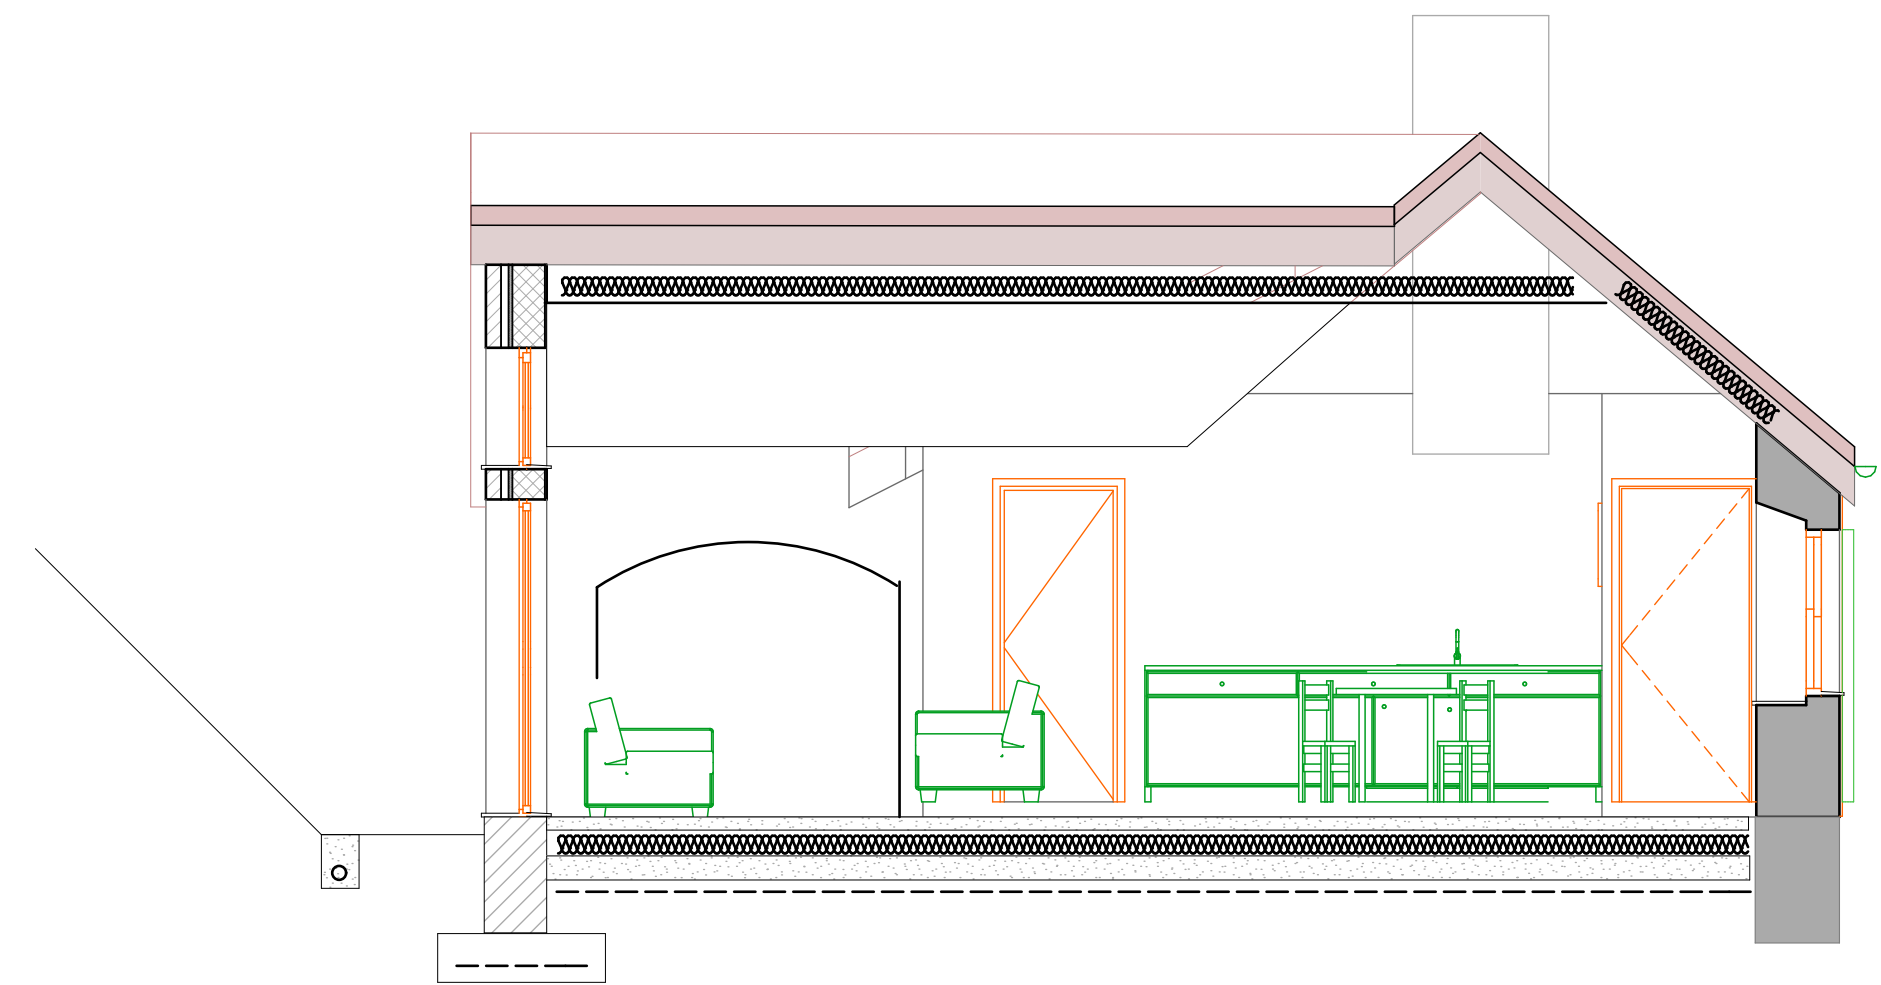


S-01 Building Section 1:50

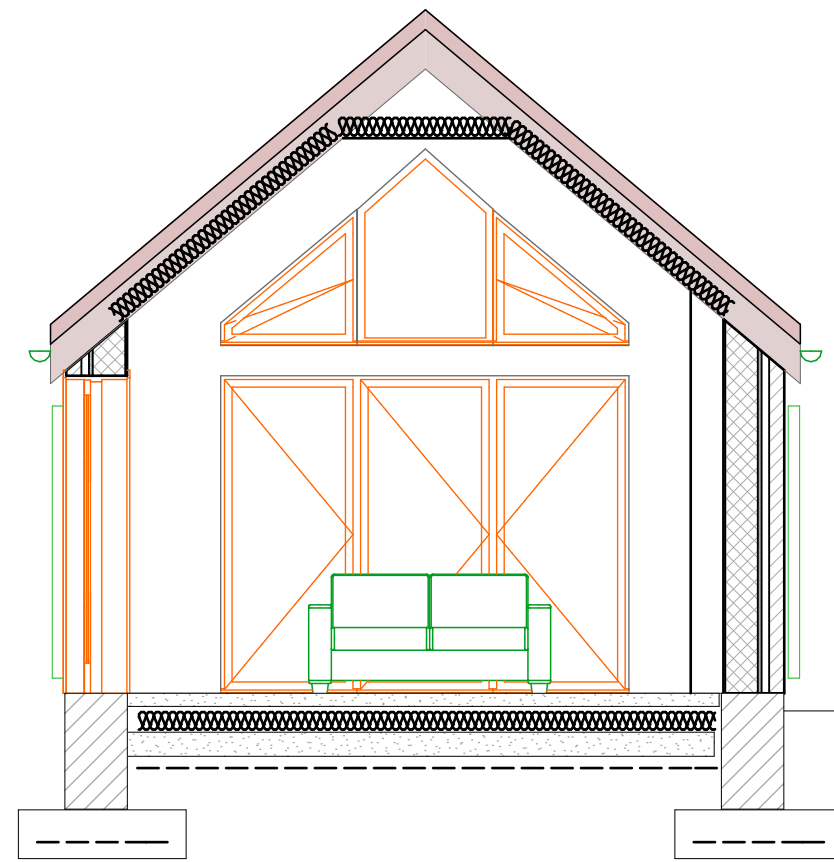


S-02 Building Section 1:50

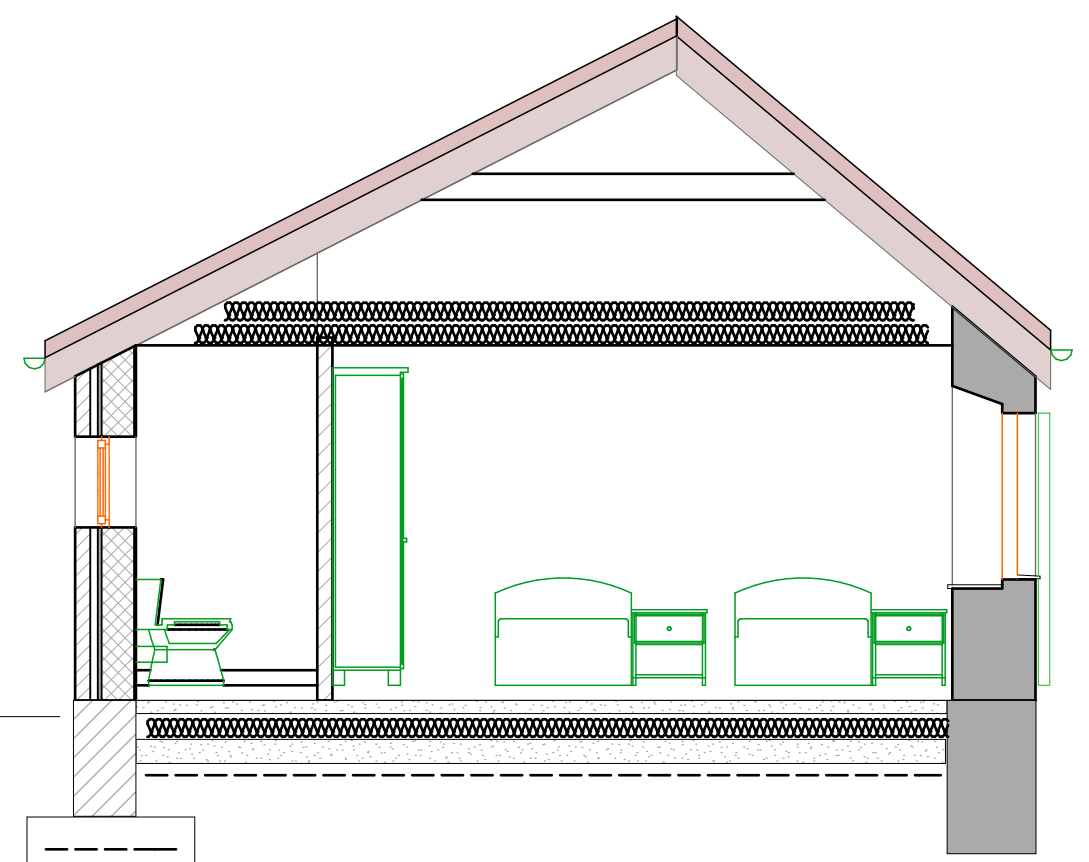


S-03 Building Section 1:50

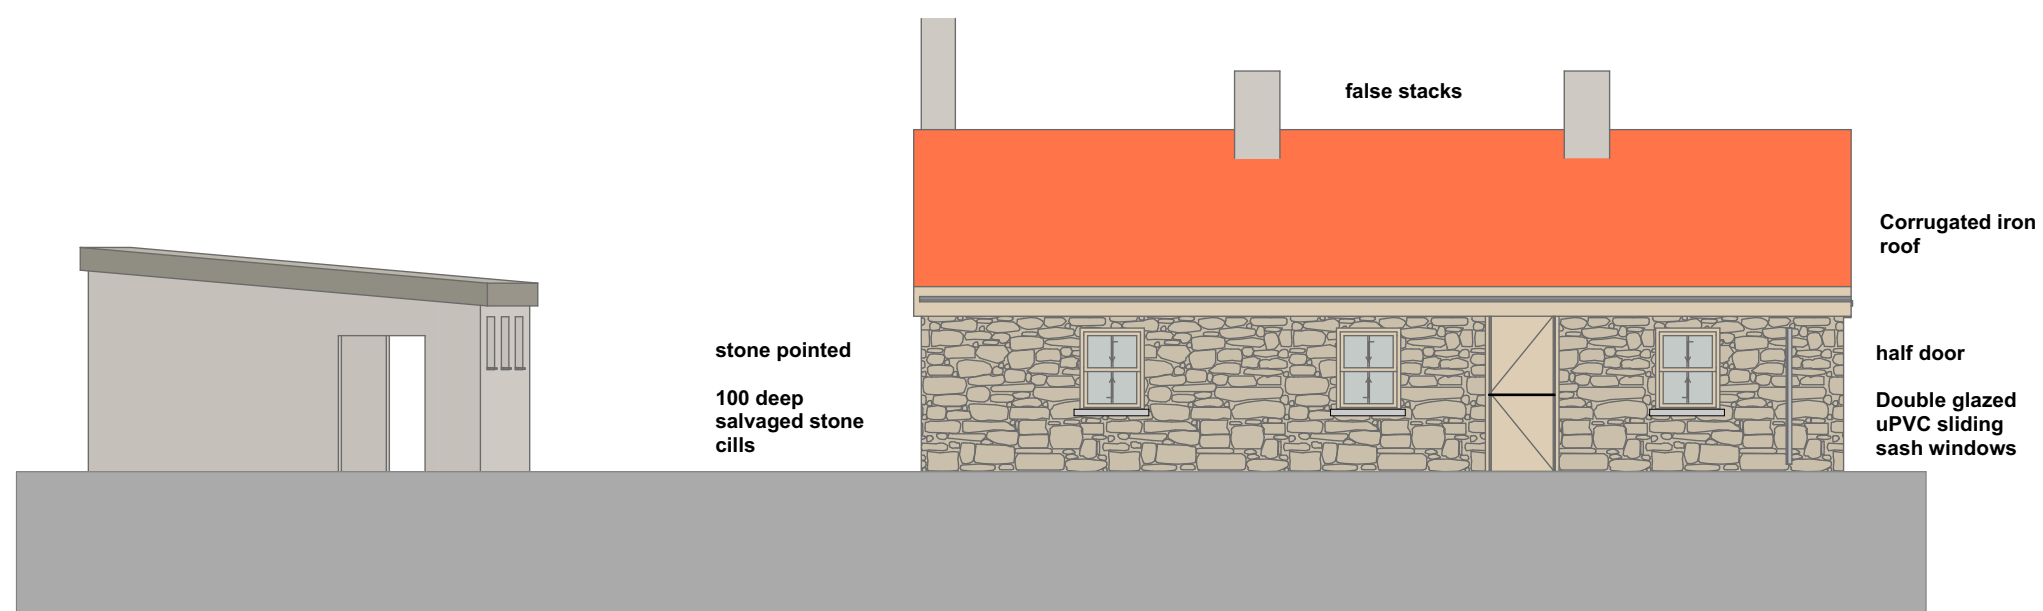


South Elevation 1:100

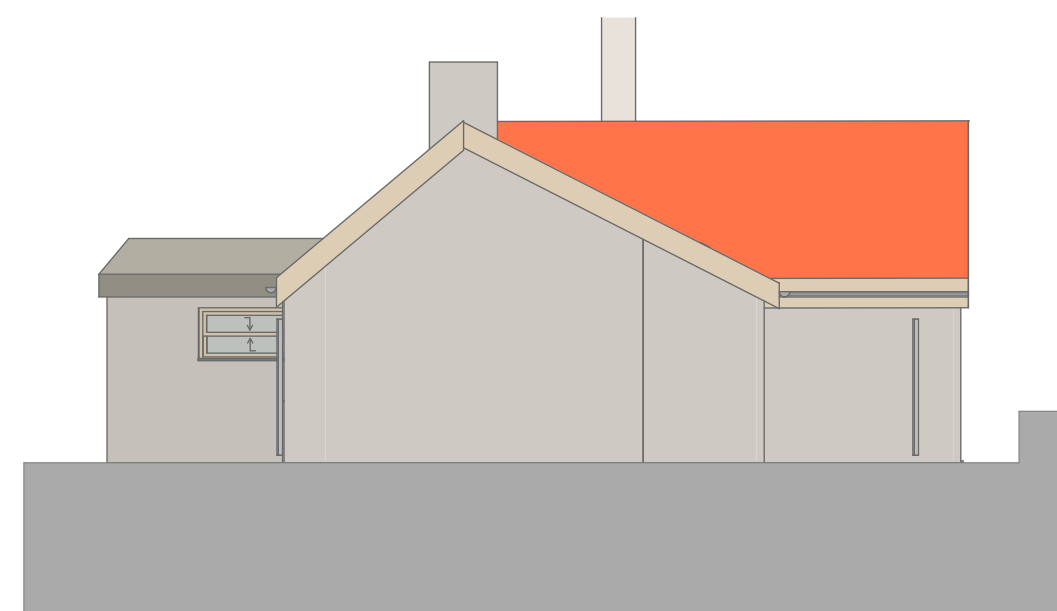

East Elevation 1:100

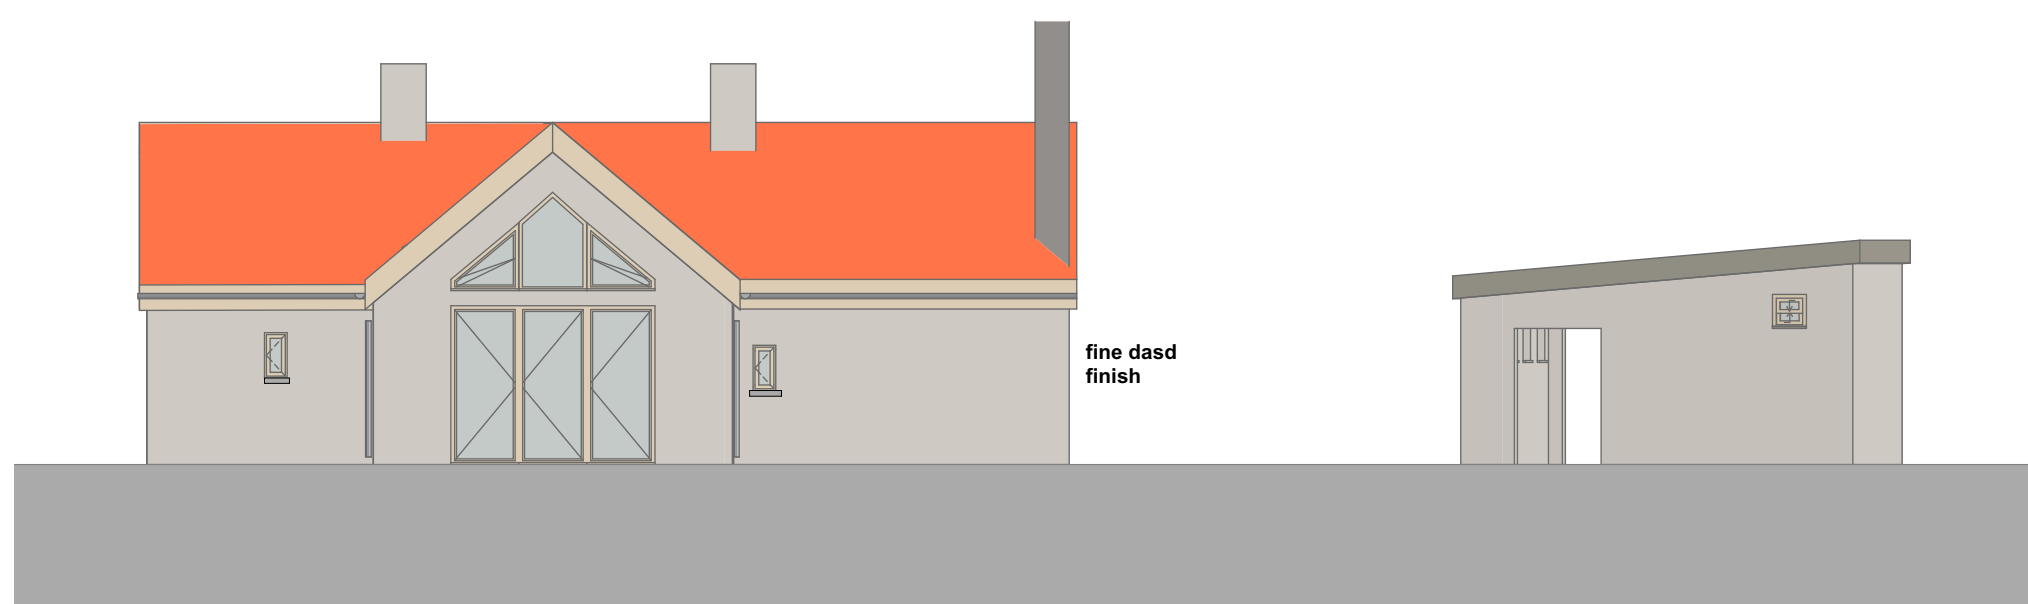

North Elevation 1:100

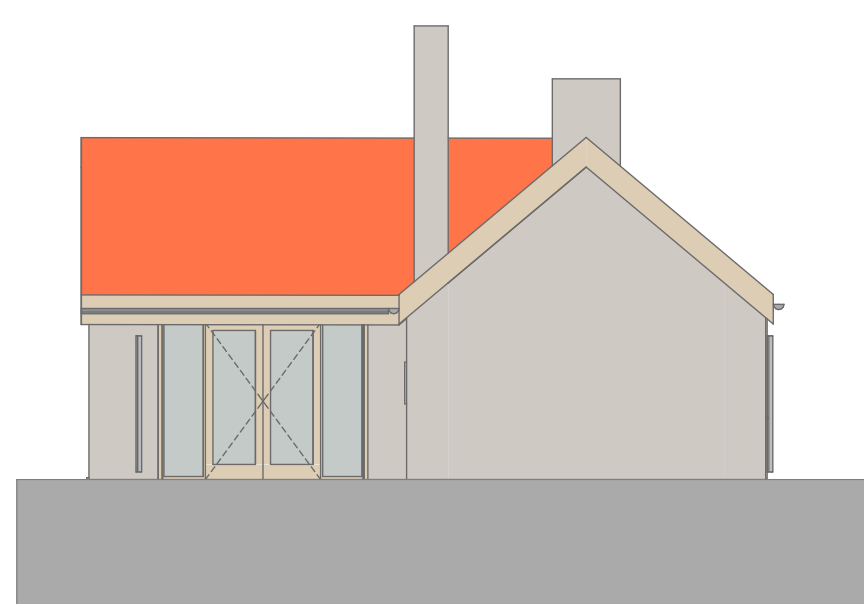

West Elevation 1:100

ROBERT KENNY
ARCHITECTURAL & ENGINEERING SERVICES
TOWNLEY HALL, DROGHEDA, CO LOUTH
TELEPHONE: 041-983 6027
Email : info@robertkenny.ie

**Cloonaquin
Manorhamilton**

Proposed Plans, Elevations
and Sections

Scale: 1:50 & 1:100

Date: December 2025

Drg No : 1267/01/02A