




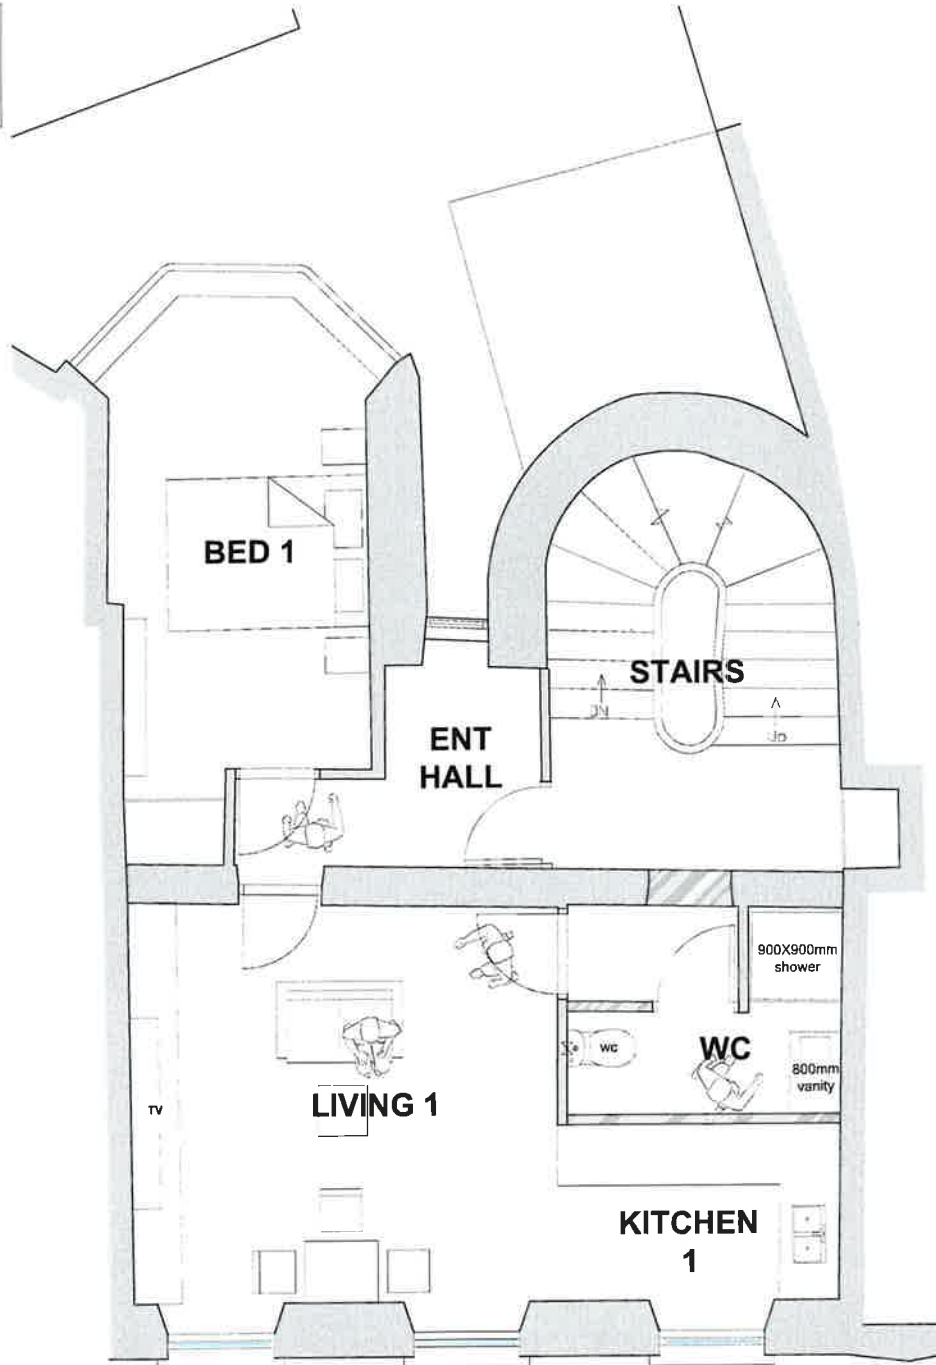

**PROPOSED
FIRST FLOOR PLAN** SCALE: 1:50

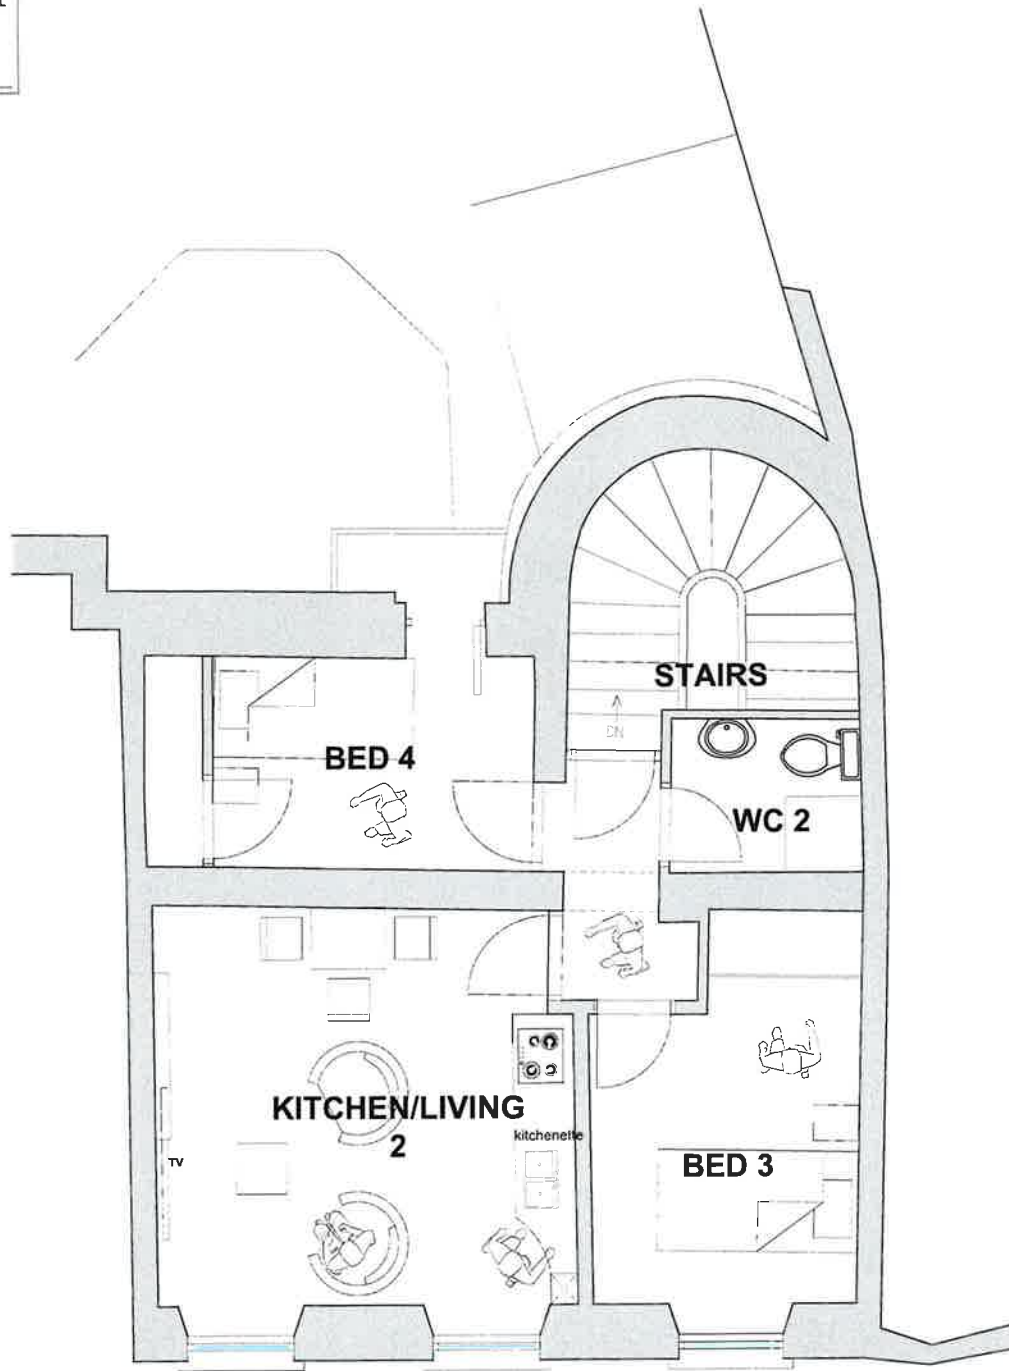

**PROPOSED
SECOND FLOOR PLAN** SCALE: 1:50

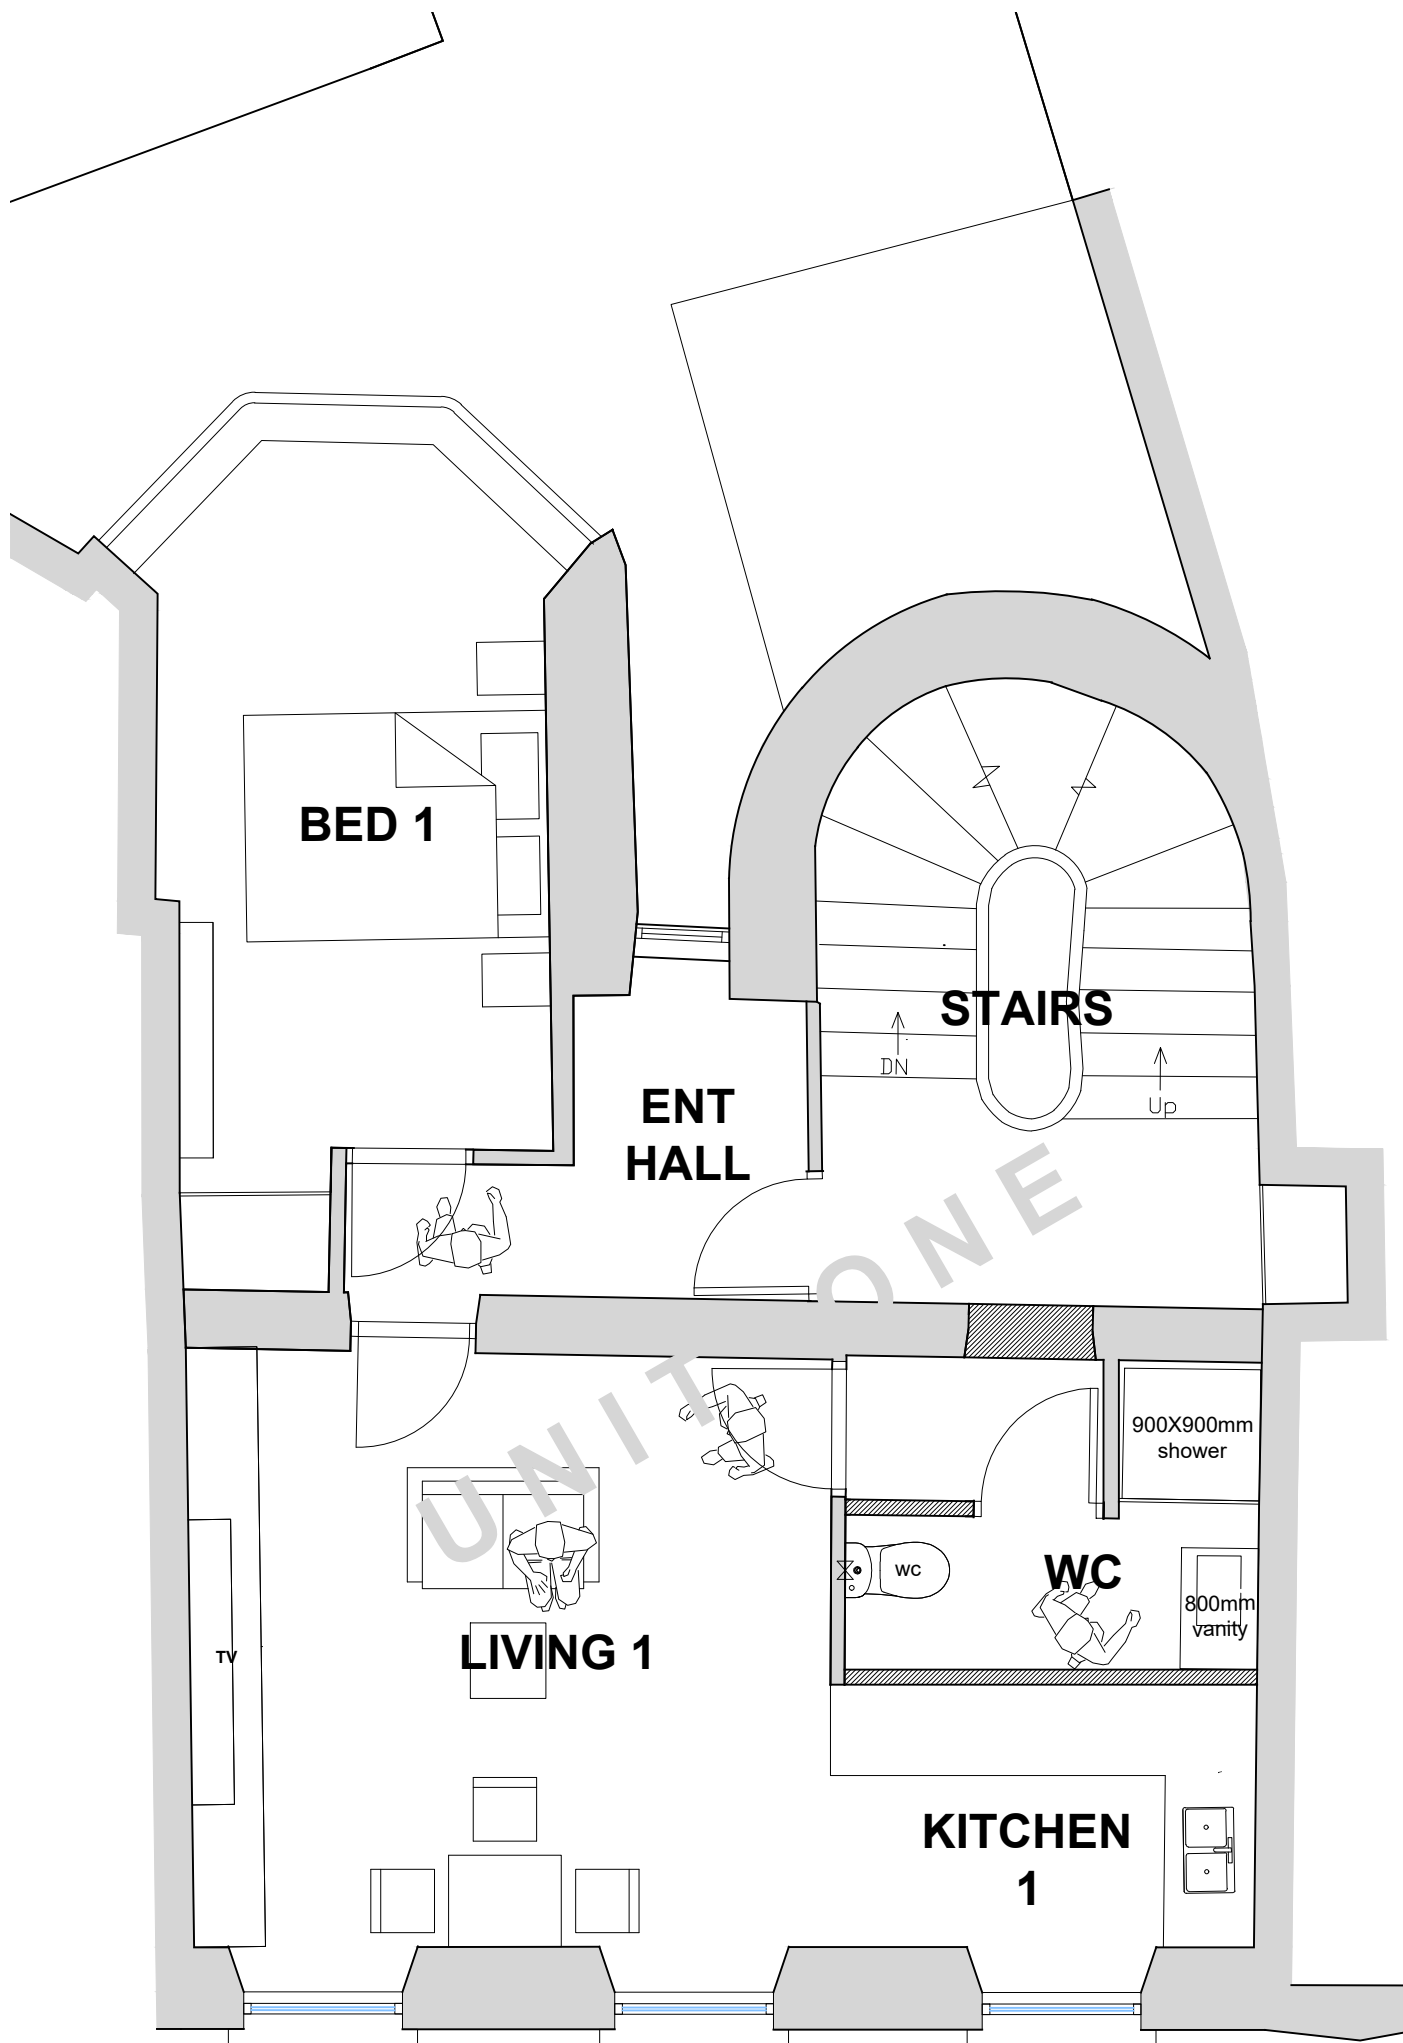

PROPOSED
FIRST FLOOR PLAN SCALE: 1:50



MC KIERNAN ARCHITECTS


ARCHITECTURE BUILDING CONSERVATION SUSTAINABILITY

Carrick on Shannon, Co. Leitrim; M: 087 9273276; E: enda@mcka.ie W: www.mcka.ie



Client	JAMES & GERRY CUMMINS	Date	20.03.2026	Drawn	EMK	Checked	EMK
Project	BRIDGE STREET	Job No.	2547	Dwg. No.	D04	Rev.	-
Drawing Title	PROPOSED FIRST FLOOR PLAN	Scale	AS@A3	Status	DESIGN		

© This drawing or design may not be reproduced without permission

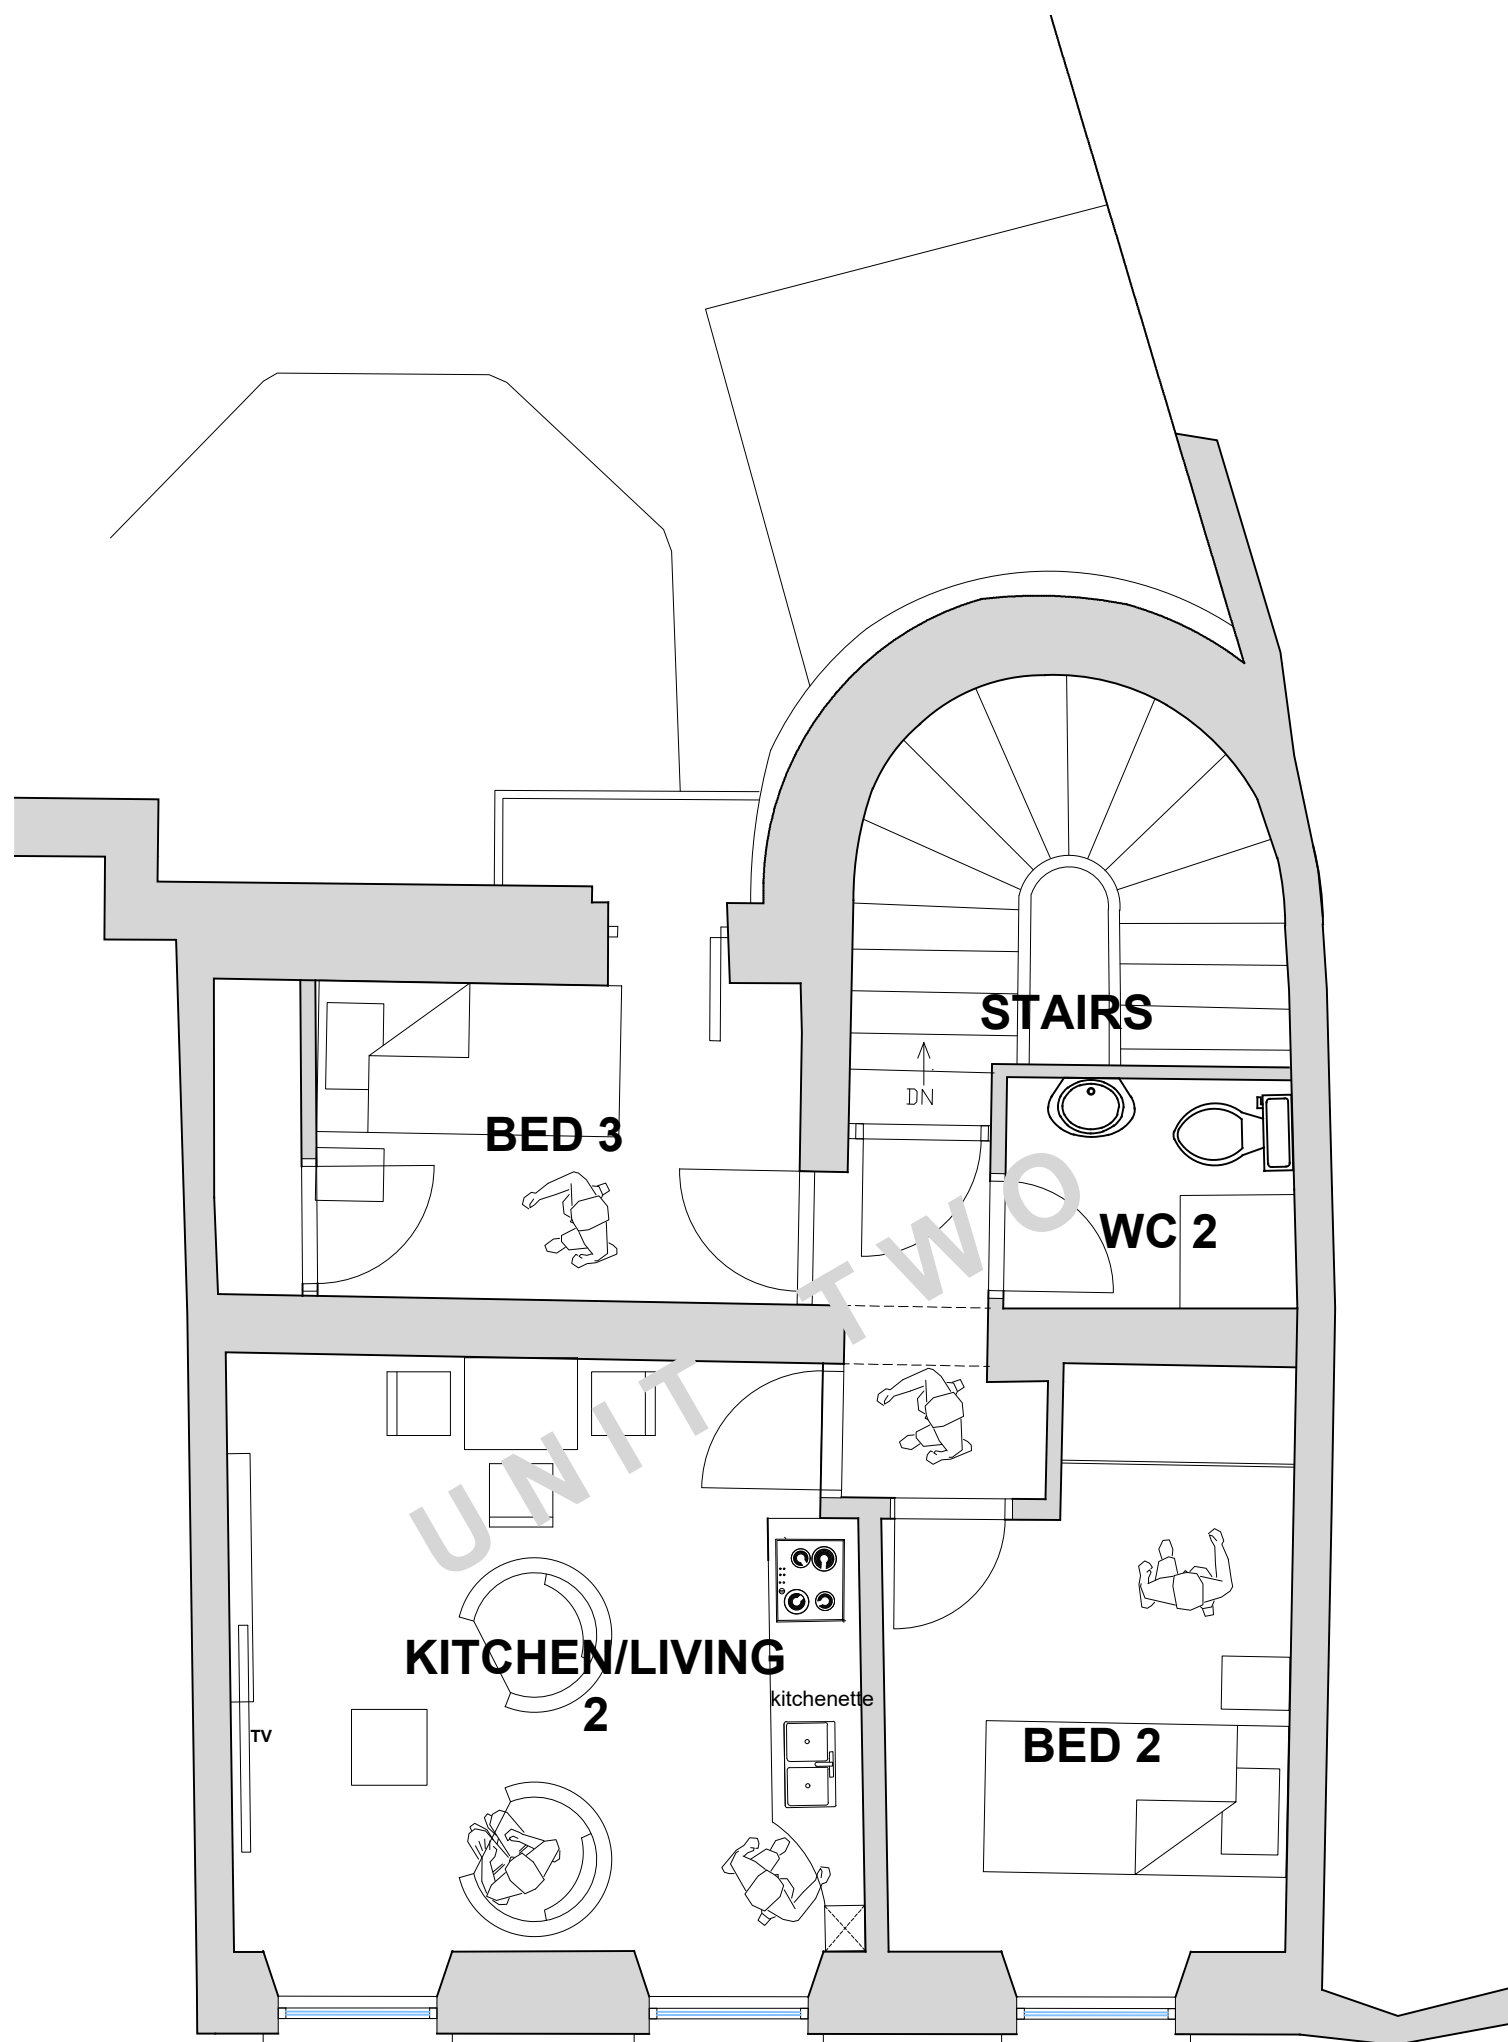

Carrick on Shannon, Co. Leitrim; M: 087 9273276; E: enda@mcka.ie W: www.mcka.ie



Client	JAMES & GERRY CUMMINS	Date	20.03.2026	Drawn	EMK	Checked	EMK
Project	BRIDGE STREET	Job No.	2547	Dwg. No.	D05	Rev.	-
Drawing Title	PROPSOED SECOND FLOOR PLAN	Scale	AS@A3	Status	DESIGN		

© This drawing or design may not be reproduced without permission