PLANNING SECTION
LEITRIM COUNTY COUNCIL


13/10/2026

ED-26-73

REF P. _____

NOTES ORIGINAL A1


limitation of responsibilities
this drawing is not to be scaled.
the scope of the architects work is limited to the production of drawings and information leading to the commencement of work on site.
the architects are not responsible for the administration of the contract nor the quality of work on site.
decisions that are essential to the implementation of the construction on site are to be at the sole risk and discretion of the contractor and no responsibility is taken in contract or tort for any such decision.
the accuracy of 'as built' information is reliant upon the quality and completeness of the information provided by the main contractor.

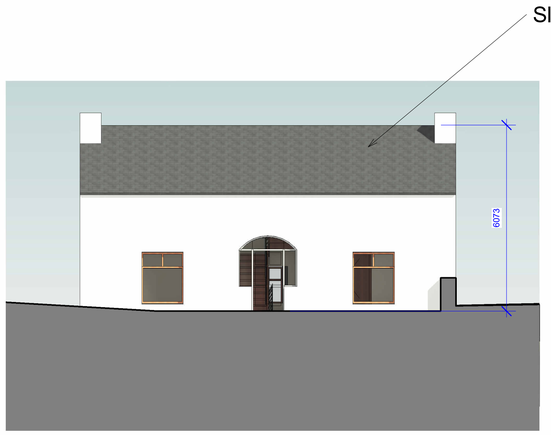

South elevation
1 : 100




North elevation
1 : 100

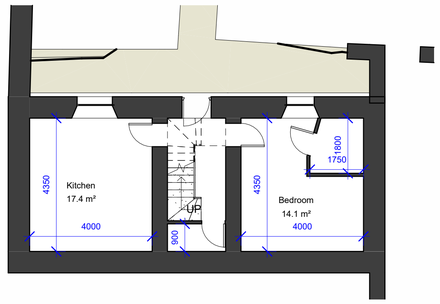


01_Basement floor
1 : 100




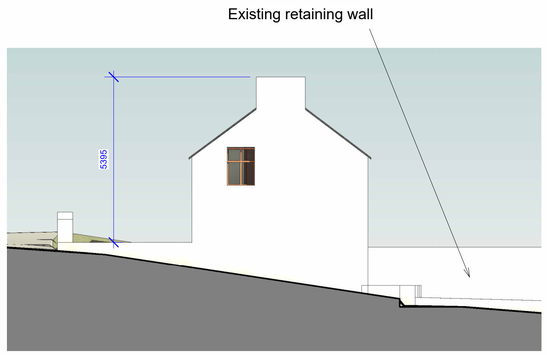

East Elevation
1 : 100

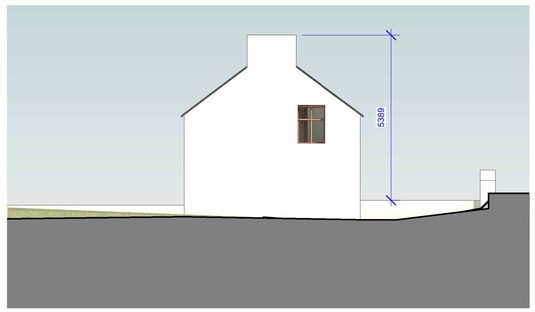

West Elevation
1 : 100

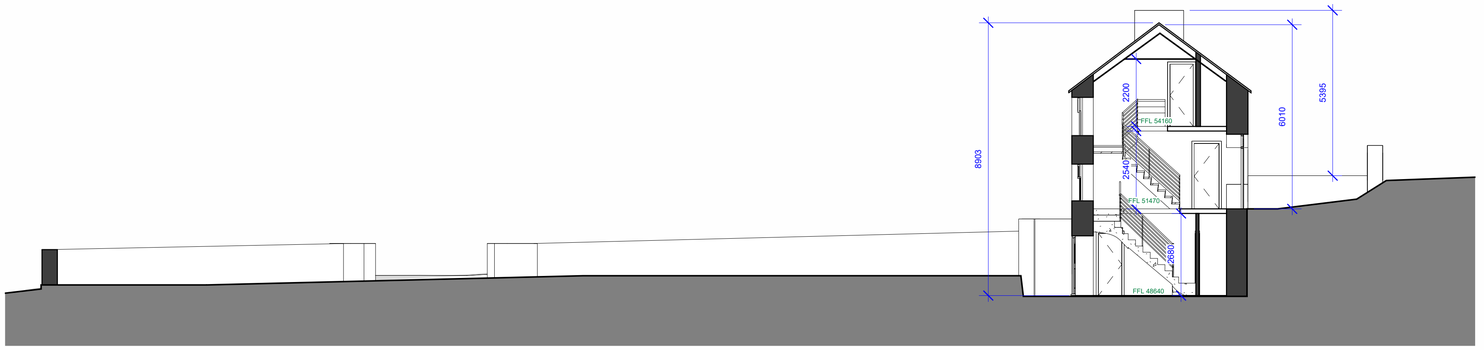

Section 1
1 : 100

0 1 2 3 4 5 10
GRAPHIC SCALE: 1:100

rev	date	description	drawn	checked

Existing Plan, section and elevation
Gerard Wynne
Blackrock, Drumshambo
Co. leitrim

drawing number	revision	scale @ A1	date	drawn	checked
26012_ P05		1 : 100	13/10/2026	EM	FD

Main Street, Drumkeerin, Leitrim | T: 071 96 48886 M: 087 906 7606 | info@davittplanningdesign.ie

DAVITT PLAN & DESIGN
ENGINEERING|PLANNING|SURVEYING