
ORIGINAL A1

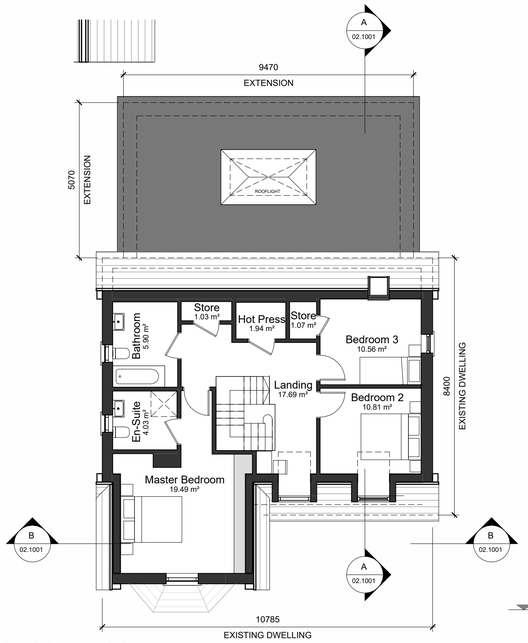

+53.130 Level 01
1 : 100




FRONT ELEVATION - NORTH WEST
1 : 100




SIDE ELEVATION - NORTH EAST
1 : 100




REAR ELEVATION - SOUTH EAST
1 : 100

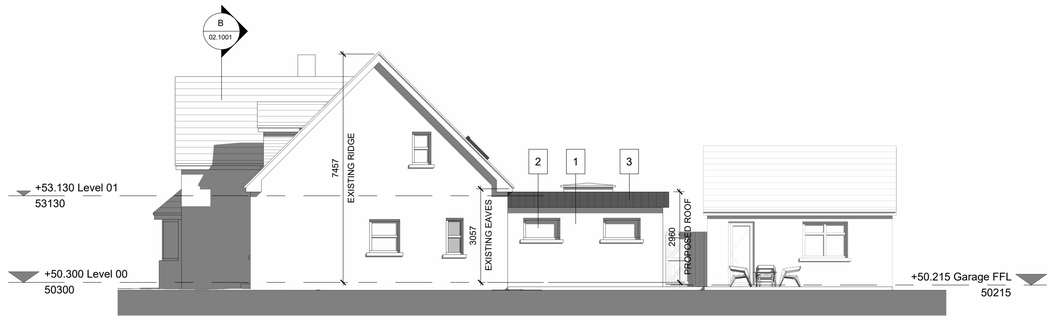

SIDE ELEVATION - SOUTH WEST
1 : 100

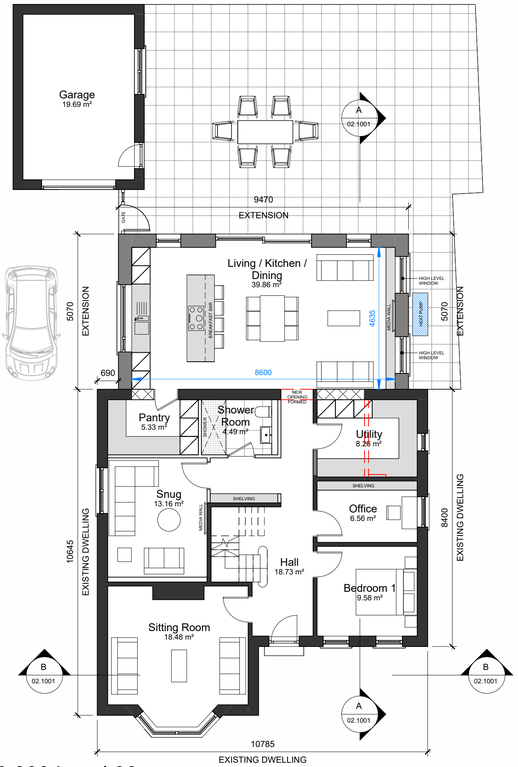


+50.300 Level 00
1 : 100

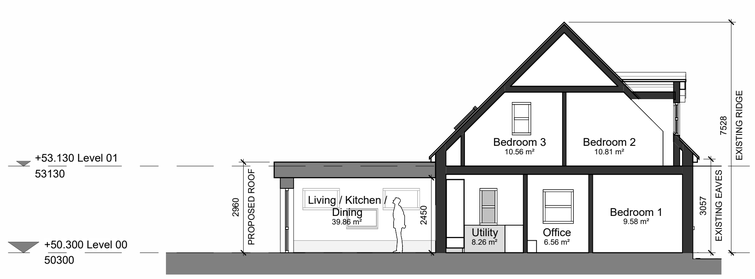

TYPICAL SECTION A-A
1 : 100




FRONT PERSPECTIVE

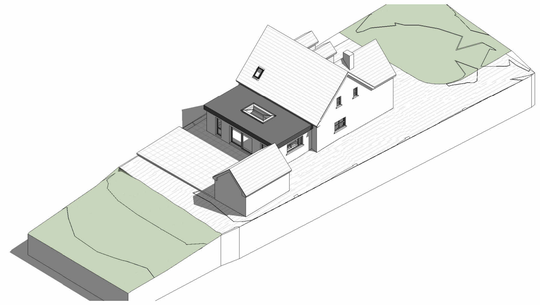


ISOMETRIC - EAST



TYPICAL SECTION B-B
1 : 100

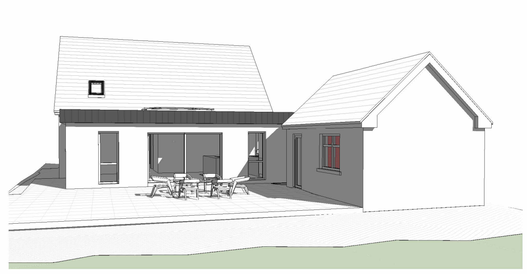

REAR PERSPECTIVE

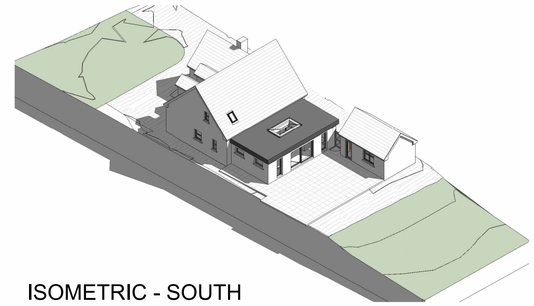

ISOMETRIC - SOUTH

THIS DRAWING IS COPYRIGHT

ALL WORKS TO BE IN ACCORDANCE WITH CURRENT BUILDING REGULATIONS AND CODES. CONTRACTORS AND SUBCONTRACTOS ARE RESPONSIBLE FOR ENSUING COMPLIANCE WITH BUILDING REGULATIONS WITHIN THEIR TRADE. WHERE THIS DRAWING IS OPEN TO PUBLIC INSPECTION PURSUANT TO A STATUROY REQUIREMENT, OR IS A STATURORY REGISTER, COPYING IS SUBKECT TO THE REQUIREMENTS OF SECTION 74 OF THE COPYRIGHT AND RELATED RIGHT ACT, 2000

REFER TO GA DRAWINGS INCLUDING FACADE STUDIES FOR LOCATIONS FOR DETAILS. REFER TO ARCHITECTURAL SPECIFICATION FOR DETAILED INFORMATION ON SYSTEMS REFER TO STRUCTURAL ENGINEERS DRAWINGS AND SPECIFICATION
ALL DETAILS REPRESENT DESIGN INTENT AND ARE SUBJECT TO VERIFICATION FROM SPECIALISTS FOR RELEVANT PACKAGES WHERE APPLICABLE

1 0 1 2 3 4 5
SCALE 1: 100 m

WALL TYPES:

- EXISTING WALL
- PROPOSED WALL
- DEMOLISHED WALL

EXTERNAL MATERIAL SCHEDULE:

1. NAP PLASTER FINISH
2. UPVC WINDOWS AND DOORS
3. STANDING SEAM METAL FASCIA / CLADDING

PLANNING SECTION
LEITRIM COUNTY COUNCIL
15/06/2026
ED-26-39
REF P. _____

rev	date	description	drawn	checked
S1	15.06.26	SECTION 5 SUBMISSION	RS	RS

STATUS	PURPOSE OF ISSUE
P3	SECTION 5 SUBMISSION

PROJECT
Conor & Ciara McManus,
4 Ross Lane, Manorhamilton, Co. Leitrim, F91 X3D0

STAC STUDIO LTD.
Stranagress,
Glenfarne,
Co. Leitrim
F91 W3K6
+353 (0)85 855 9366
+44 (0) 7595 178 038
info@stac-studio.com

STAC STUDIO

SCALE (@ A1)	PROJECT NUMBER
1 : 100	STAC24009

DRAWING TITLE
PROPOSED PLANS, SECTIONS & ELEVATIONS

DRAWN BY	CHECKED BY	DATE	DRAWING NUMBER	REV
RS	RS	14/06/2026	CMAN-02-01-ZZZ-DR-STAC-AR-1001	S1