

PLANNING SECTION
LEITRIM COUNTY COUNCIL
13/10/2026
REF P. ED-26-73

NOTES ORIGINAL A1

limitation of responsibilities
this drawing is not to be scaled.
the scope of the architects work is limited to the production of drawings and information leading to the commencement of work on site.
the architects are not responsible for the administration of the contract nor the quality of work on site.
decisions that are essential to the implementation of the construction on site are to be at the sole risk and discretion of the contractor and no responsibility is taken in contract or tort for any such decision.
the accuracy of 'as built' information is reliant upon the quality and completeness of the information provided by the main contractor.

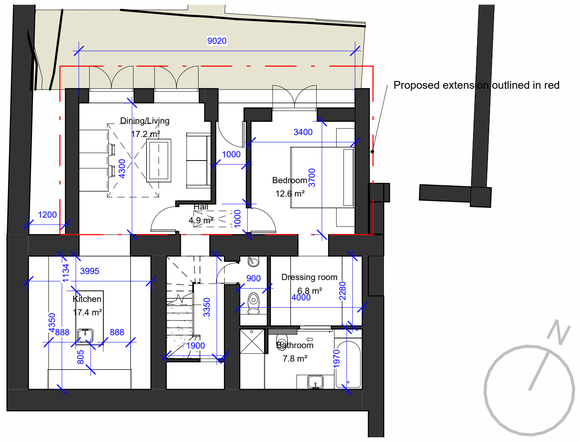


Lower Ground Floor Proposed
1 : 100

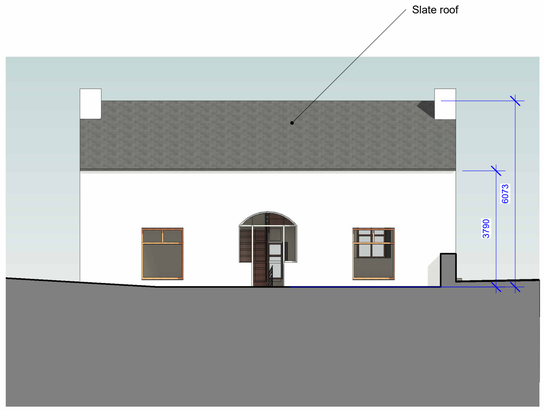


South elevation
1 : 100




North elevation
1 : 100

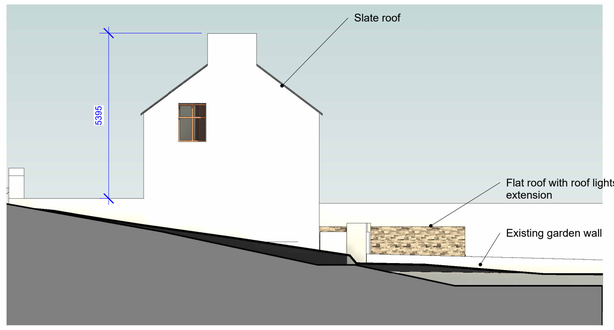


East Elevation
1 : 100

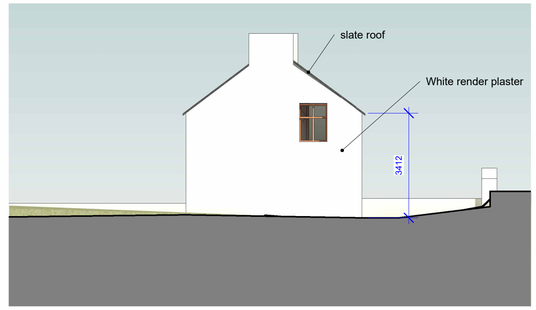

West Elevation
1 : 100

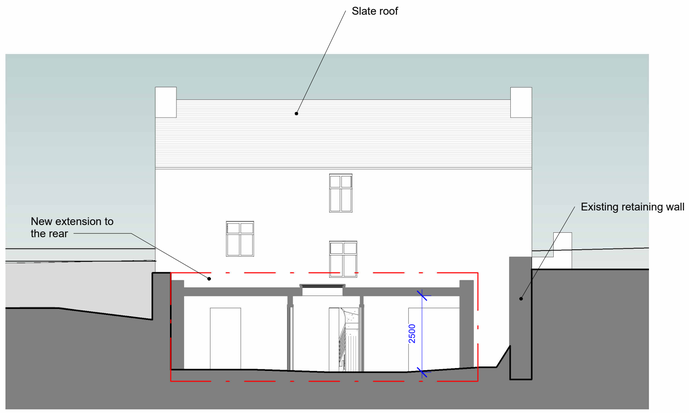

Cross Section
1 : 100

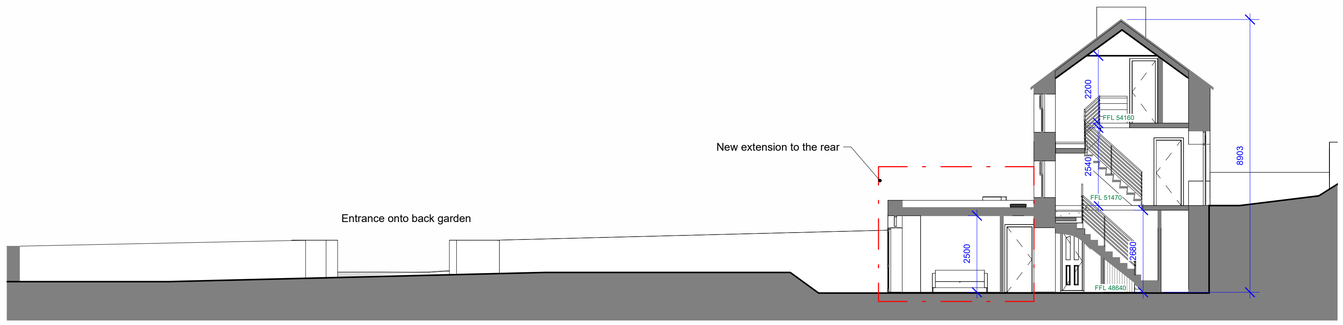

Long Section
1 : 100

0 1 2 3 4 5 10
GRAPHIC SCALE: 1:100

rev date description drawn checked

Proposed plan, section and elevations
Gerard Wynne
Blackrock, Drumshambo
Co, Leitrim

drawing number	revision	scale @ A1	date	drawn	checked
26012_ P03		1 : 100	13/10/2026	EM	FD

DAVITT PLAN & DESIGN
ENGINEERING|PLANNING|SURVEYING
Main Street, Drumkeerin, Leitrim | T: 071 96 48886 M: 087 906 7606 | info@davittplanningdesign.ie