
ORIGINAL A1

PLANNING SECTION
LEITRIM COUNTY COUNCIL
15/06/2026
ED-26-39
REF P. _____

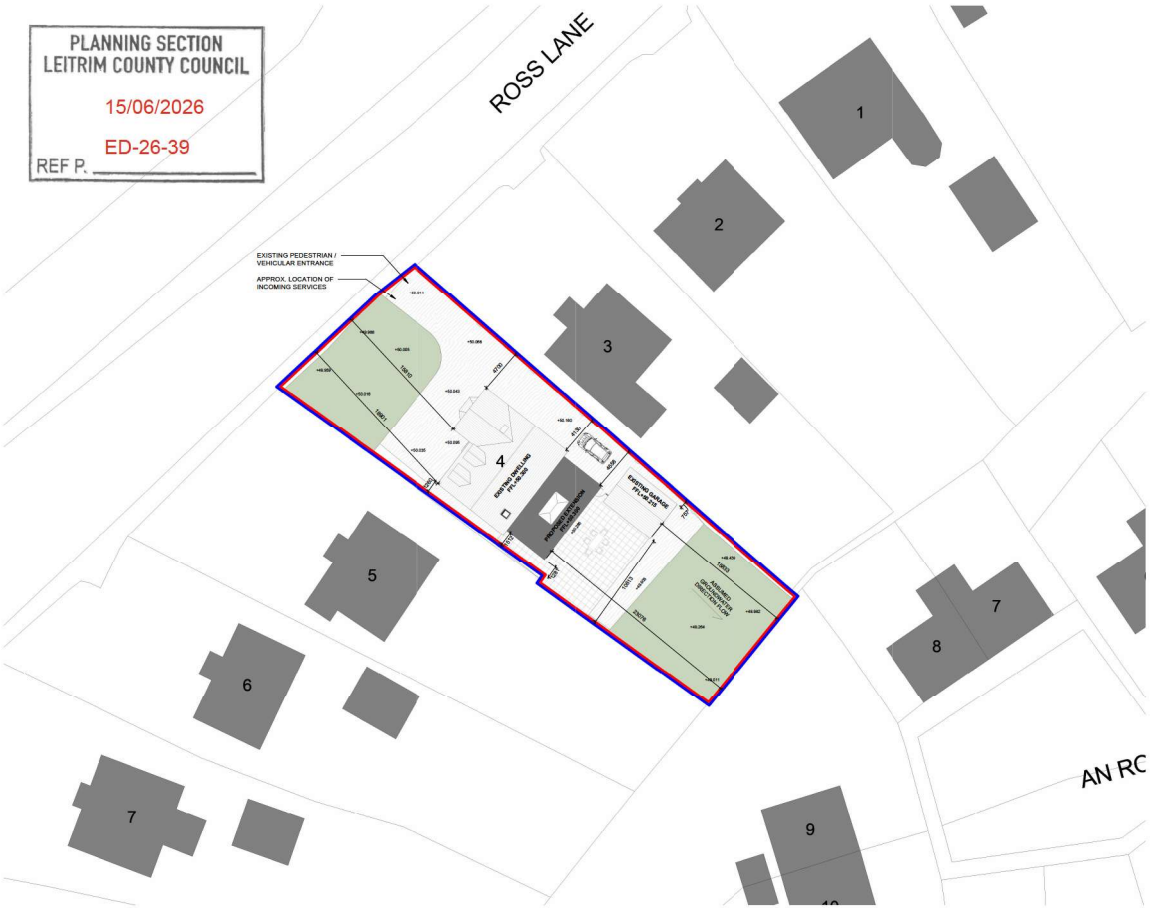

KEY

- Application Site Boundary
- Extent of Landholding
- Existing mature boundary hedgerow
- Existing mature trees
- Proposed gravel road.
- Road Gully
- Drainage network
- Cattle grid and surface water gullies
- Timber post and rail fencing.
- Double grouping of approximately 7 year old trees @ 6m centres comprising of Rowan, Beech, Mountain ash, White thorn and Variated Sycamore
- Proposed hedgrow consisting of native species
- Proposed planting beds

Note: All planting to take place during 1st planting season ie 1st October to 31st March.

N

SCALE 1: 200

THIS DRAWING IS COPYRIGHT

ALL WORKS TO BE IN ACCORDANCE WITH CURRENT BUILDING REGULATIONS AND CODES. CONTRACTORS AND SUBCONTRACTOS ARE RESPONSIBALE FOR ENSUING COMPLIANCE WITH BUILDING REGULATIONS WITHIN THEIR TRADE. WHERE THIS DRAWING IS OPEN TO PUBLIC INSPECTION PURSUANT TO A STATUROY REQUIREMENT, OR IS A STATUROY REGISTER, COPYING IS SUBJECT TO THE REQUIREMENTS OF SECTION 74 OF THE COPYRIGHT AND RELATED RIGHT ACT, 2000

REFER TO QA DRAWINGS INCLUDING FACADE STUDIES FOR LOCATIONS FOR DETAILS. REFER TO ARCHITECTURAL SPECIFICATION FOR DETAILED INFORMATION ON SYSTEMS REFER TO STRUCTURAL ENGINEERS DRAWINGS AND SPECIFICATION. ALL DETAILS REPRESENT DESIGN INTENT AND ARE SUBJECT TO VERIFICATION FROM SPECIALISTS FOR RELEVANT PACKAGES WHERE APPLICABLE

rev	date	description	drawn	checked
S1	15.06.26	SECTION 5 SUBMISSION	RS	RS

STATUS: P3	PURPOSE OF ISSUE: SECTION 5 SUBMISSION		
PROJECT: Conor & Ciara McManus, 4 Ross Lane, Manorhamilton, Co. Leitrim, F91 X3D0			
SCALE (@ A1): 1 : 200	PROJECT NUMBER: STAC24009		
DRAWN BY: RS	CHECKED BY: RS	DATE: 15/06/206	

STAC STUDIO LTD.
Stangrass,
Glenfarne,
Co. Leitrim
F91 W3X8
+353 (0)85 855 3366
+44 (0) 7595 176 036
info@stac-studio.com

STAC STUDIO

DRAWING TITLE: PROPOSED SITE PLAN

DRAWING NUMBER	REV
CMAN-02-01-ZZZ-DR-STAC-AR-1501	S1