PROPOSED FRONT ELEVATION

SCALE 1:100

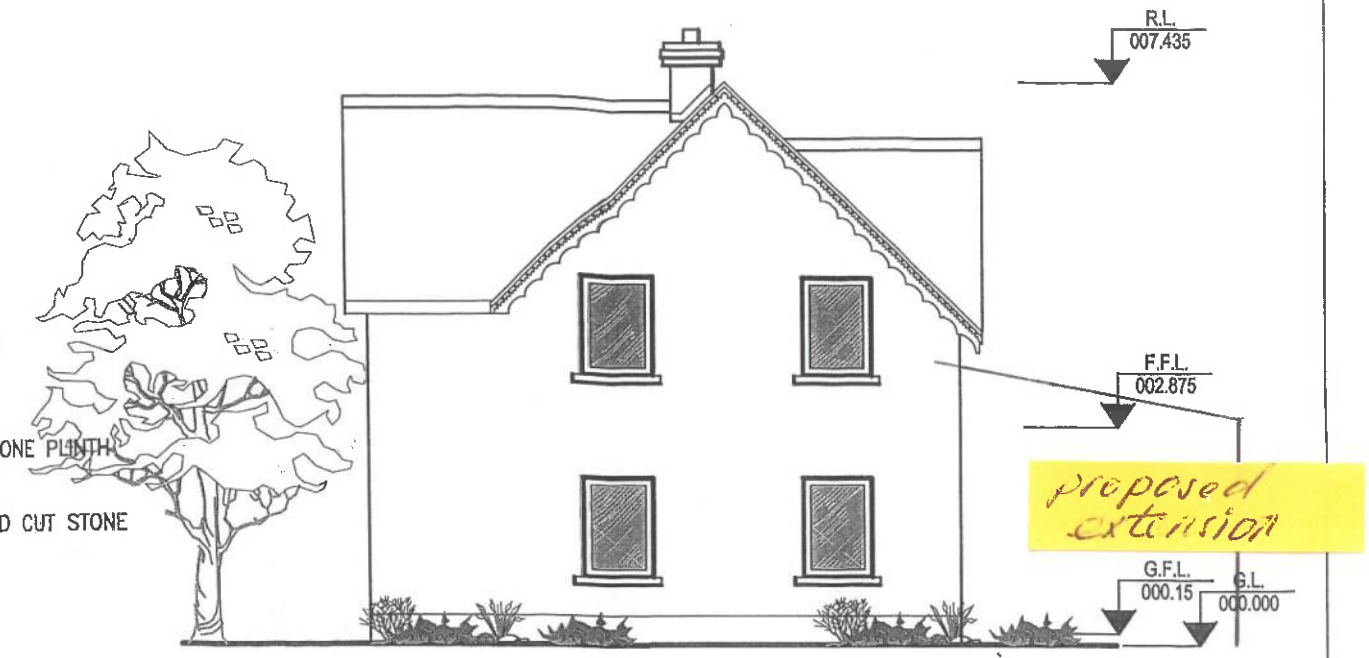

PROPOSED SIDE ELEVATION

SCALE 1:100

Copyright & Related Rights Act, 2000
The Material is provided for the purpose of inspection and no other use of the material may be made without the licence of the copyright owner

PLANNING SECTION
LEITRIM COUNTY COUNCIL
18 MAR 2025
REF P. ED-25-09

PLANNING DEPARTMENT
LEITRIM COUNTY COUNCIL
8 DEC 2005
REF P. 04/1829

PROPOSED REAR ELEVATION

SCALE 1:100

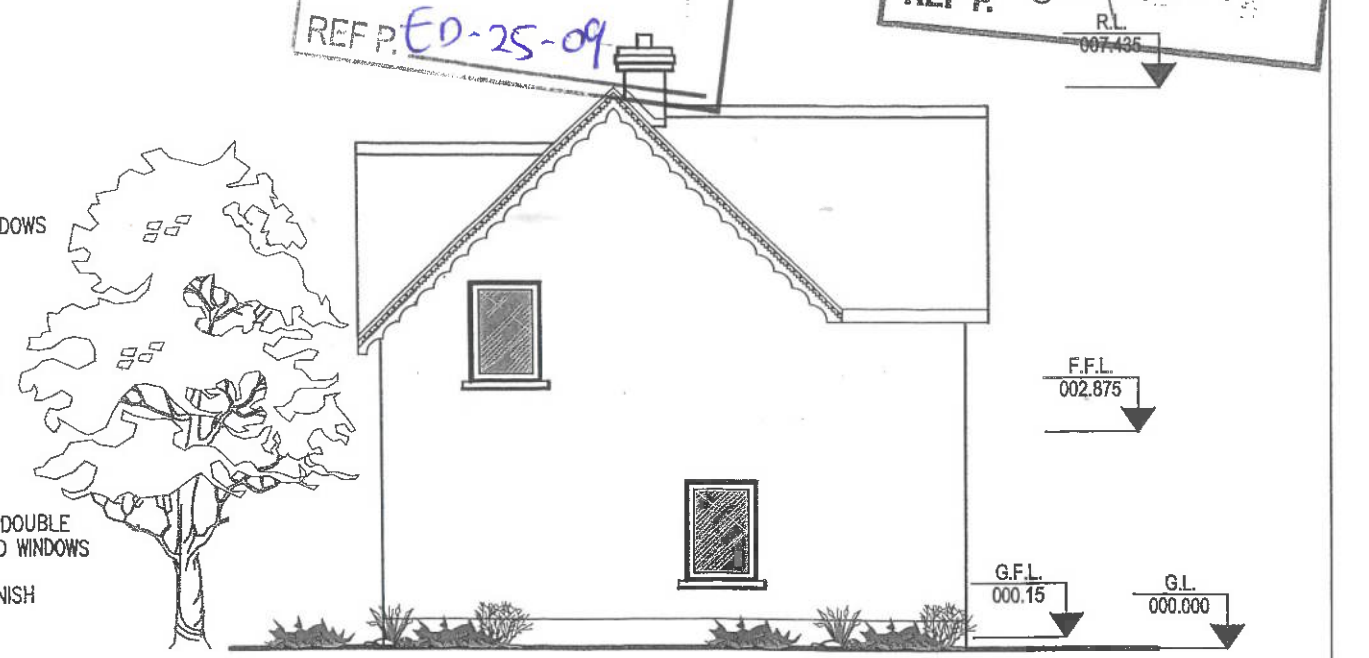

PROPOSED SIDE ELEVATION

SCALE 1:100

HOUSE TYPE A1

DO NOT SCALE FROM THIS DRAWING.WORK ONLY FROM FIGURED DIMENSIONS.

ALL ERRORS AND OMISSIONS TO BE REPORTED TO THE ARCHITECT.

THIS DRAWING TO BE READ IN CONJUNCTION WITH RELEVANT CONSULTANT'S DRAWINGS.

STATUS KEY: SK SKETCH DESIGN.PR PRELIMINARY.FT FOR TENDER FC FOR CONSTRUCTION SS SUPERSEDED

STA	DATE	REV
	/ /	N
	/ /	M
	/ /	L
	/ /	K
	/ /	J
	/ /	I
	/ /	H

STA	DATE	REV
	/ /	G
	/ /	F
	/ /	E
	/ /	D
	/ /	C
	/ /	B
ISSUE FOR CONSTRUCTION	28/07/05	A

A & L Consultants Ltd. Civil Engineering & Architectural Design Drumsilla, Elphin, Co. Roscommon, Eire Tel: (071) 9638885 Fax: (071) 9638884 E-mail: design@alc.ie

CLIENT	JOB	JOB No	DATE
LARAGAN DEVELOPMENTS LTD.	ERREW DRIVE	125	28/07/05
SITE	DRAWING	DRG No	REV
LOUGH RYNN, MOHILL, CO. LEITRIM	ERREW DRIVE HOUSE TYPE A1 PROPOSED ELEVATIONS	125-FC-F-02	A
		SCALE 1/100	