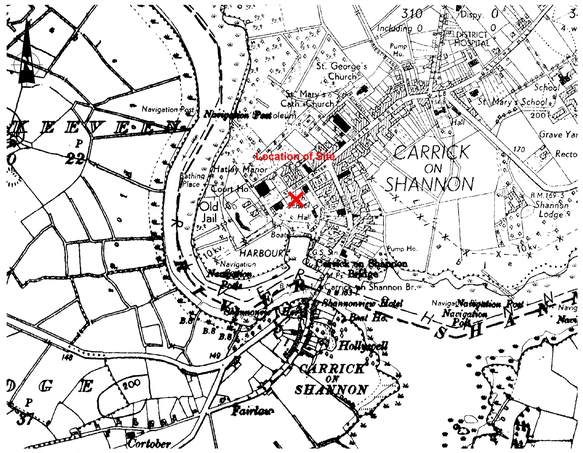

EXISTING
6 INCH MAP NTS

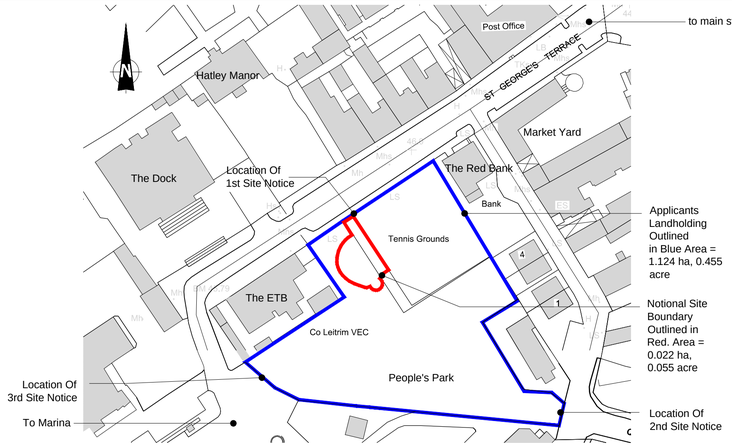

EXISTING
SITE LOCATION MAP 1:1000

EXISTING
SOUTH- EAST ELEVATION 1:100

Order No: 25299434

Map Series:
==========
6 inch

RN007
REVISION DATE = 31-Dec-1913
SURVEY DATE = 31-Dec-1837

RN011
REVISION DATE = 31-Dec-1912
SURVEY DATE = 31-Dec-1837

LM031
REVISION DATE = 31-Dec-1945
SURVEY DATE = 31-Dec-1836
LEVELLED DATE = 31-Dec-1946

Raster Extent:
==========
LLX,LLY = 592426,798630
LRX,LRY = 594887,798630
ULX,ULY = 592426,800446
URX,URY = 594887,800446

Projection:
==========
ITM

ITM Centre Point Co-ordinate:
==========
X,Y = 593656,799538

Extraction Date:
==========
25-Oct-2017

Copyright:
==========
© Suirbhéireacht Ordanáis Éireann, 2017
© Ordnance Survey Ireland, 2017

Map Series:
==========
1:1000

1804-13
REVISION DATE = 30-Mar-2016
SURVEY DATE = 31-Dec-1986
LEVELLED DATE = 31-Dec-1984

1:2500

1804-A
REVISION DATE = 30-Mar-2016
SURVEY DATE = 28-Feb-2001

1804-C
REVISION DATE = 30-Mar-2016
SURVEY DATE = 31-May-2001

Clip Extent:
==========
LLX,LLY = 593540,799452
LRX,LRY = 593773,799452
ULX,ULY = 593540,799624
URX,URY = 593773,799624

Projection:
==========
ITM

ITM Centre Point Co-ordinate:
==========
X,Y = 593656,799538

Extraction Date:
==========
25-Oct-2017

Copyright:
==========
© Suirbhéireacht Ordanáis Éireann, 2017
© Ordnance Survey Ireland, 2017

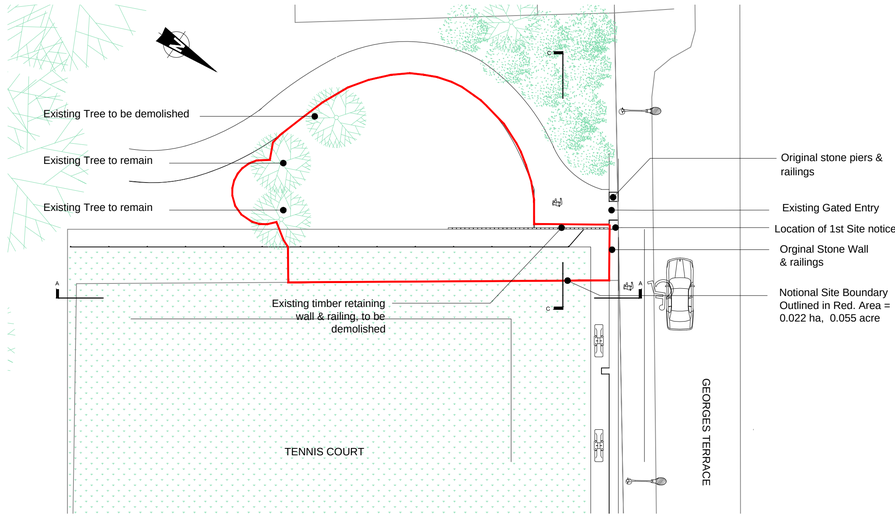

EXISTING
SITE LAYOUT PLAN 1:200

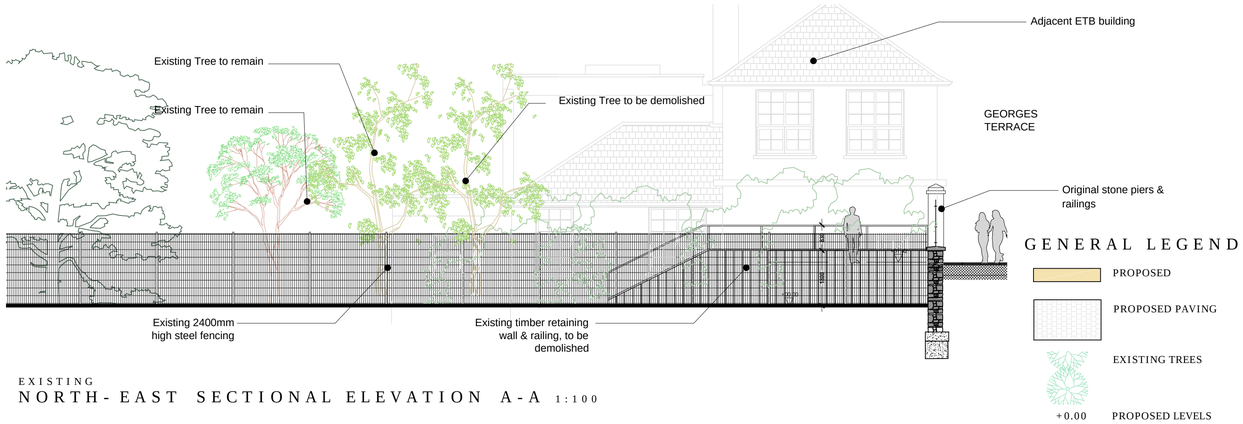

EXISTING
NORTH- EAST SECTIONAL ELEVATION A-A 1:100

PLANNING SECTION
LEITRIM COUNTY COUNCIL
Rec'd 2.09.25
REF P. ED-25-38

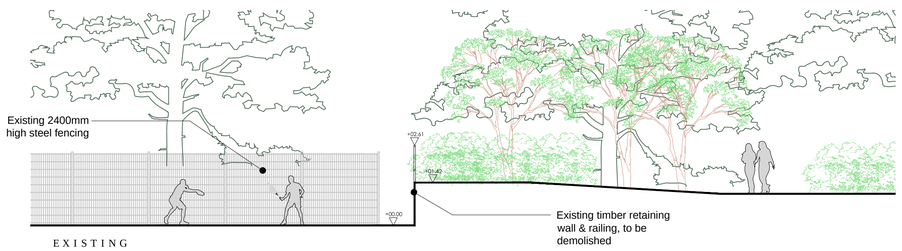

EXISTING
SECTION C-C 1:100

EXISTING
SOUTH WEST ELEVATION 1:100

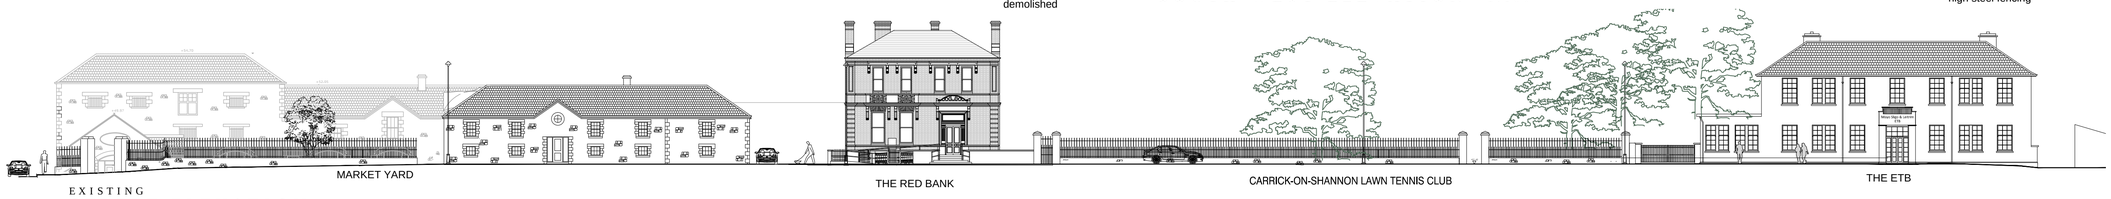

EXISTING
STREET ELEVATION 1:250

MCKIERNAN Architects

NOTE 1:	rev.	date
All dimensions to be checked on site. Do not scale from this drawing, only figured dimensions to be taken as accurate. Mc Kiernan Architects to be informed immediately of any dimensional discrepancies. Works below ground level are provisional only.		

MC KIERNAN ARCHITECTS
ARCHITECTURE BUILDING CONSERVATION SUSTAINABILITY
Unit 3, The Old Presbytery, Main St., Carrick on Shannon, Co. Leitrim; T: (071) 9671638; M: 087 9273276; E: enda@mcka.ie W: www.mcka.ie

Client	CARRICK-ON-SHANNON LAWN TENNIS CLUB CLG	Date	22.08.2023	Drawn	OF	Checked	EMK
Project	NEW BUILDING	Job No.	2318	Dwg. No.	P01	Rev.	-
Drawing Title	DRAWING 1	Scale	AS@A1	Status	PLANNING		