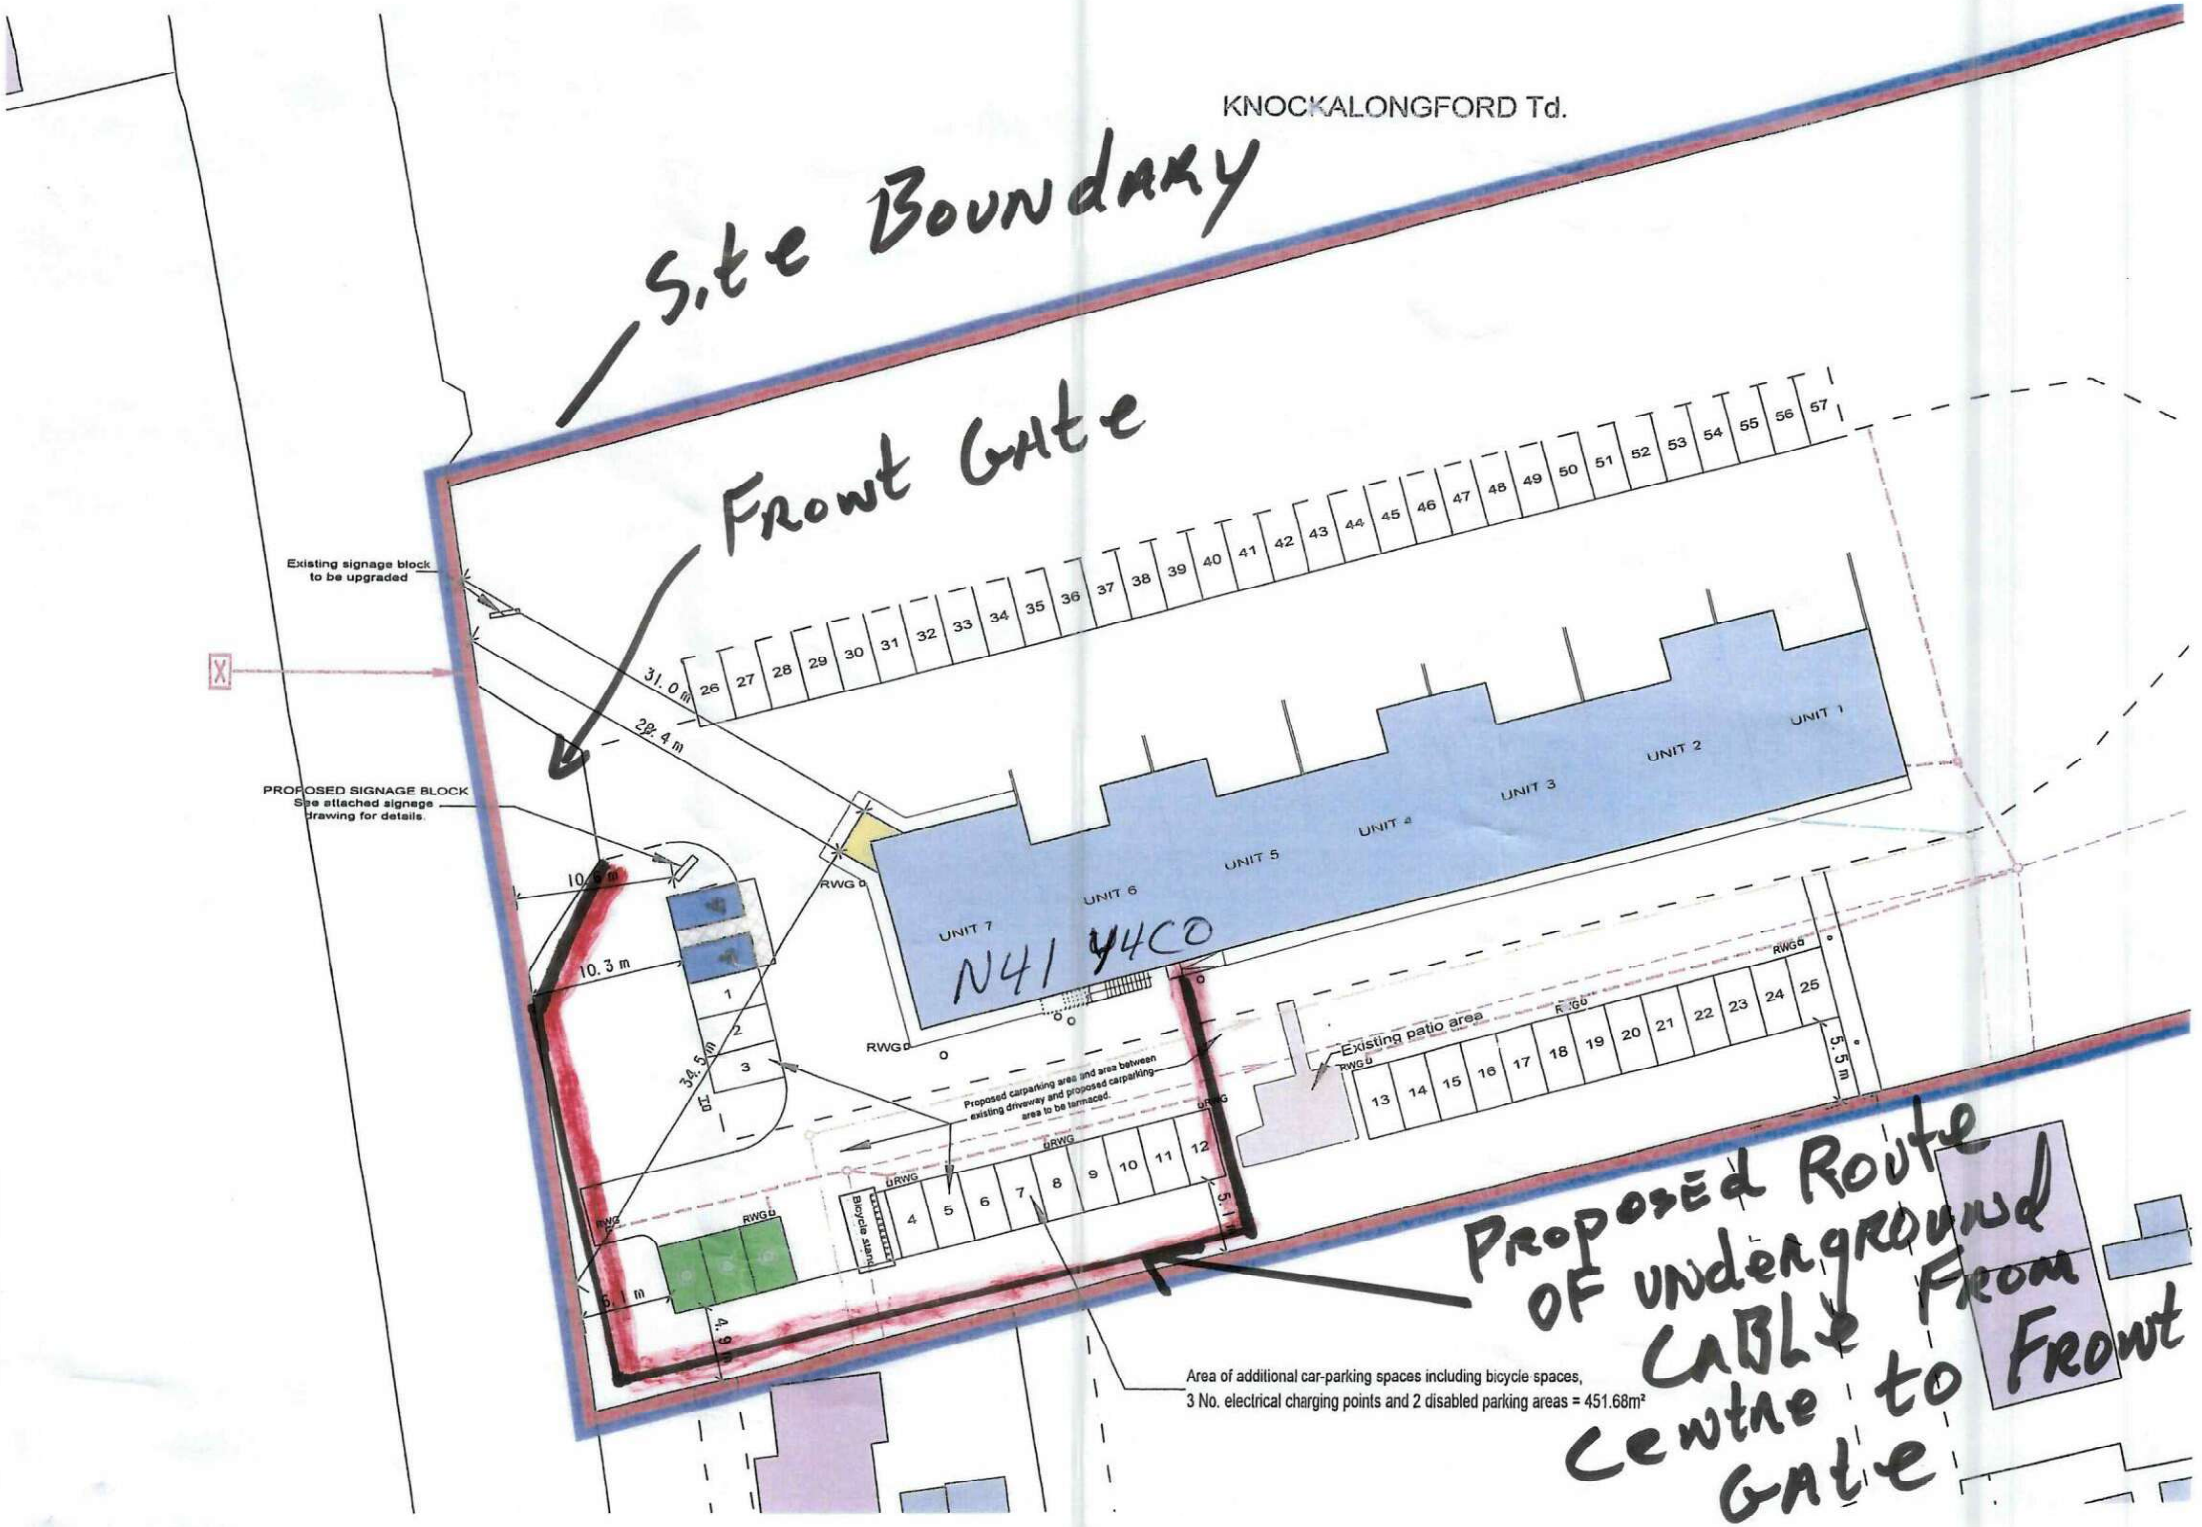
KNOCKALONGFORD Td.
S.te Boundary
Frowt Gate
Existing signage block to be upgraded
PROPOSED SIGNAGE BLOCK See attached signage drawing for details.
31.0 m
29.4 m
10.5 m
10.3 m
34.5 m
5.1 m
4.6 m
UNIT 1
UNIT 2
UNIT 3
UNIT 4
UNIT 5
UNIT 6
UNIT 7
N41 Y4C0
RWG
Proposed carparking area and area between existing driveway and proposed carparking area to be tarmaced.
Existing patio area
5.5 m
Bicycle stand
Area of additional car-parking spaces including bicycle spaces, 3 No. electrical charging points and 2 disabled parking areas = 451.68m²
Proposed Route of underground cable from Centre to Gate