PLANNING SECTION
LEITRIM COUNTY COUNCIL
ED-26-76
30.10.26
REF P. _____

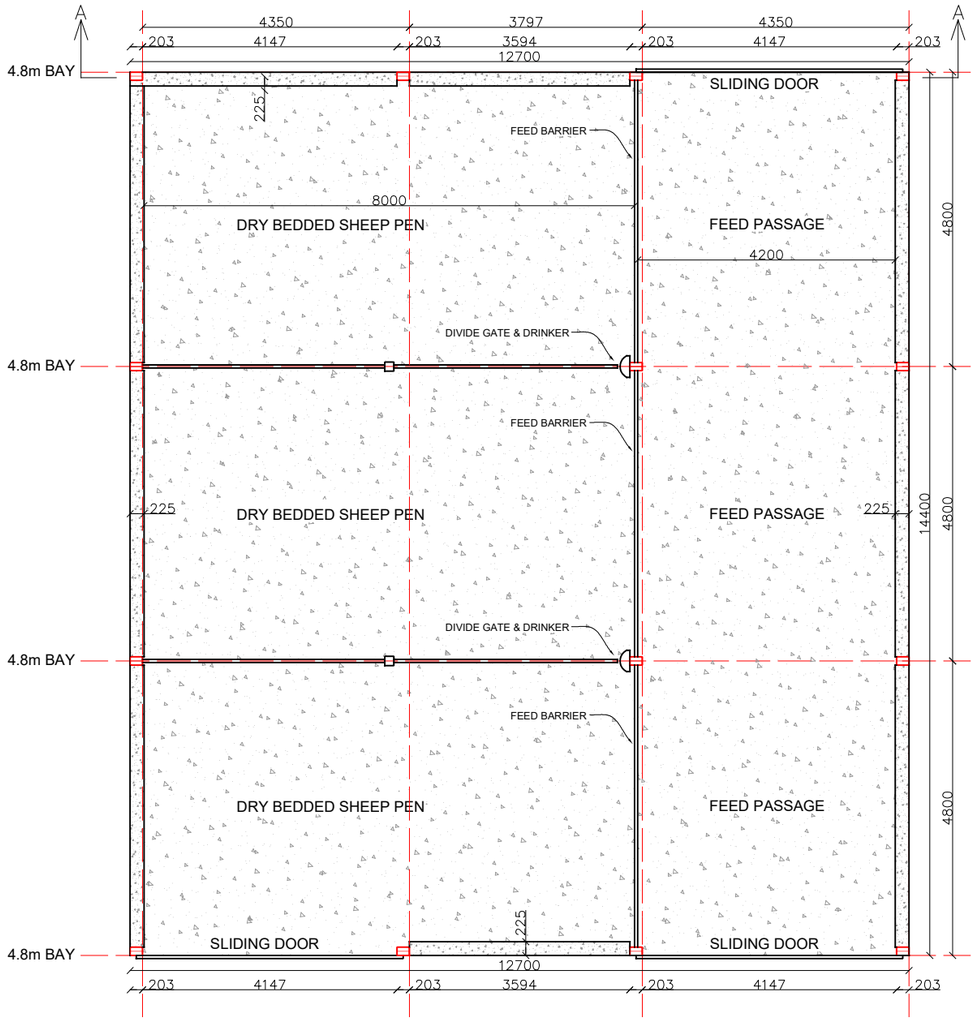

Floor Area = 173sqm / 1862sqft
PLAN
Scale 1:100

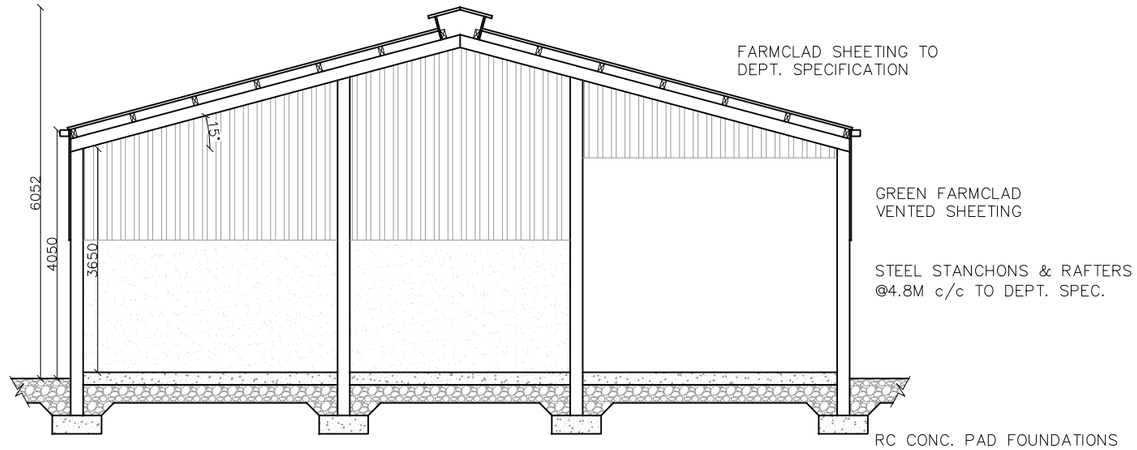

SECTION AA
Scale 1:100

NOTE:
ALL WORK IN ACCORDANCE WITH S.101 DEPT. SPEC. AND CURRENT BUILDING REGULATIONS AND SPECIFICATIONS AND LEITRIM CO. CO. PLANNING CONDITIONS.

APPLICANT: BRENDAN MC GOURTY
TITLE: PROPOSED SHEEP SHED
AT: TULLYNAPURTLIN DOWRA CO LEITRIM
SCALE: 1:100
DATE: 11-02-2026
DRAWN BY: B MC GOURTY
BALLINAGLERAGH CO LEITRIM
DWG NO. 2000