PLANNING SECTION
LEITRIM COUNTY COUNCIL
ED-26-76
30.10.26
REF P. _____

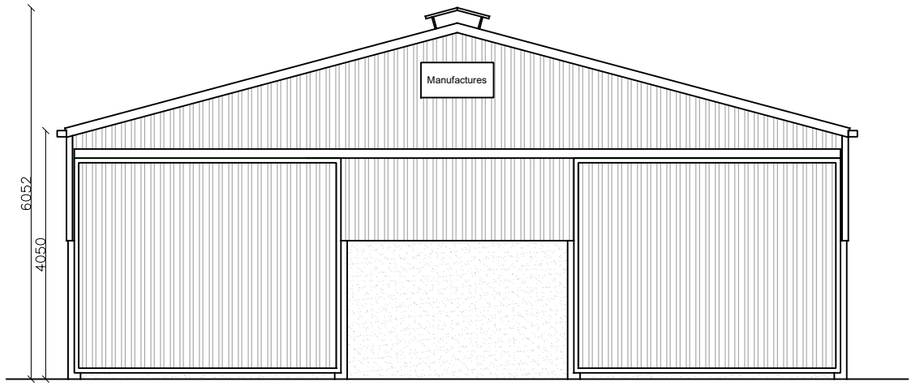

FRONT ELEVATION
Scale 1:100

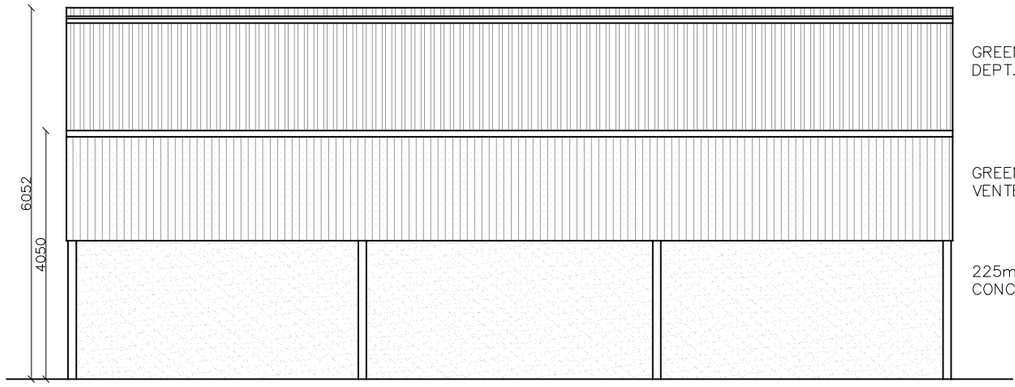

SIDE ELEVATION
Scale 1:100

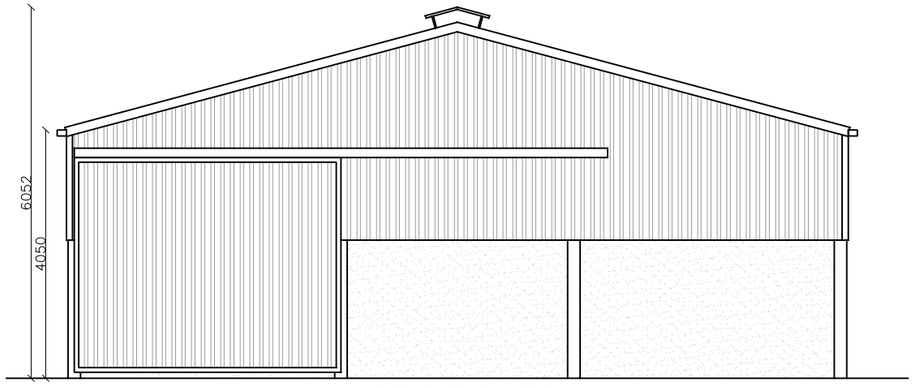

REAR ELEVATION
Scale 1:100

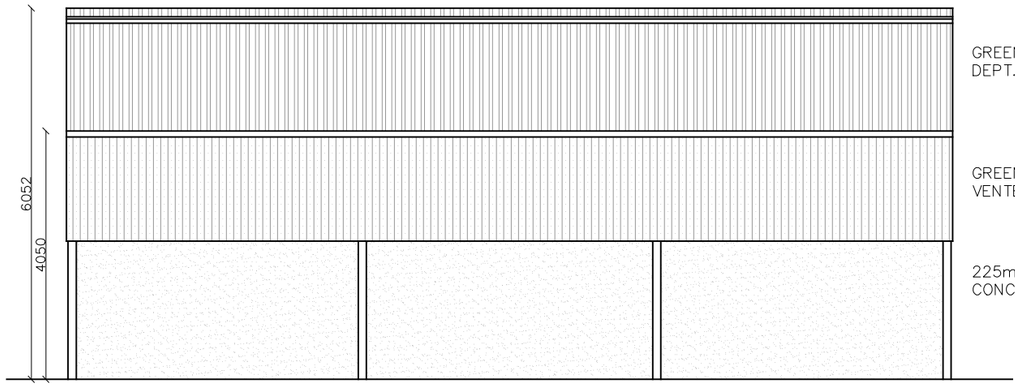

SIDE ELEVATION
Scale 1:100

APPLICANT: BRENDAN MC GOURTY
TITLE: PROPOSED SHEEP SHED
AT: TULLYNAPURTLIN DOWRA CO LEITRIM
SCALE: 1:100
DATE: 11-02-2026
DRAWN BY: B MC GOURTY
BALLINAGLERAGH CO LEITRIM
DWG NO. 2001