


PLANNING SECTION
LEITRIM COUNTY COUNCIL
ED-26-71
08.10.26
REF P. _____

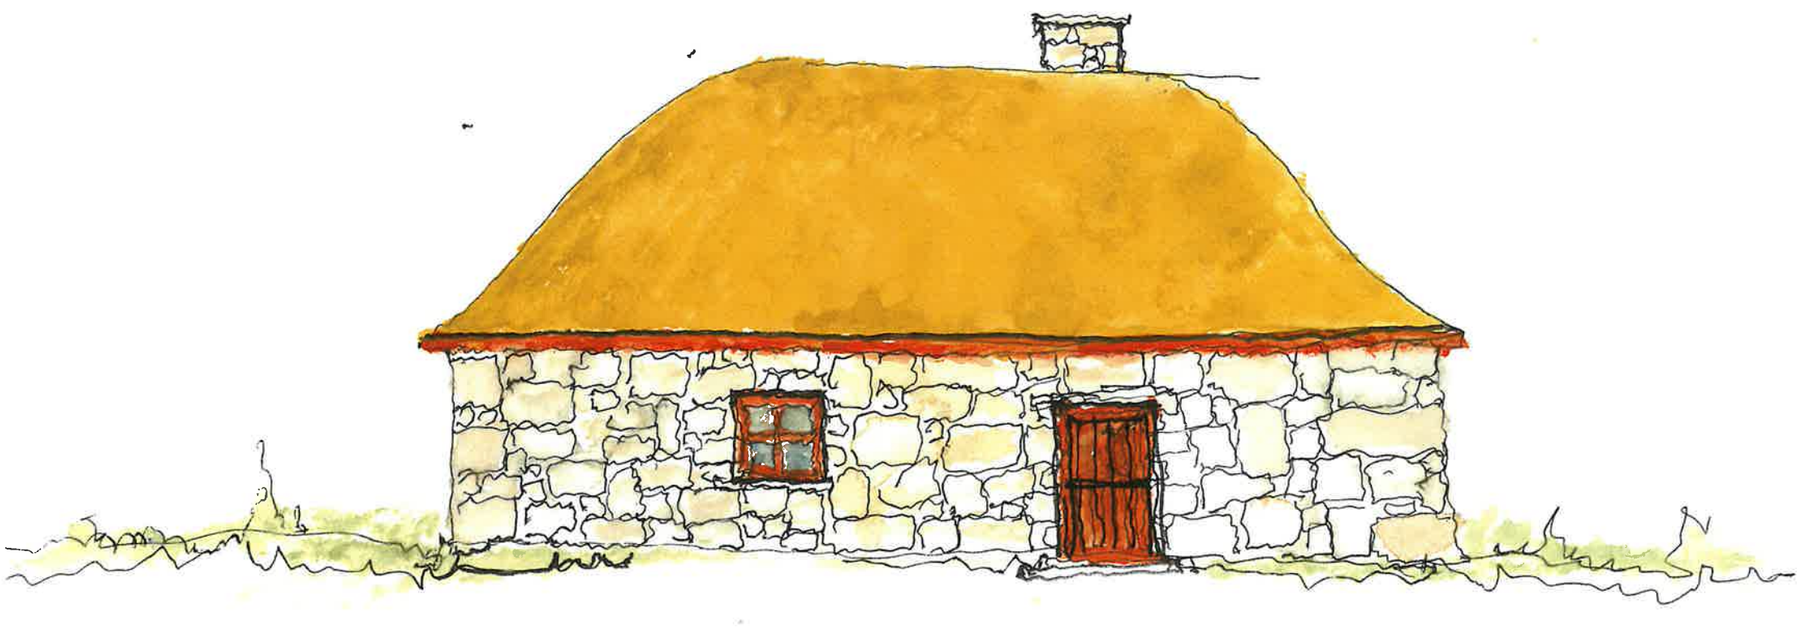

SKETCH PROPOSED FRONT ELEVATION

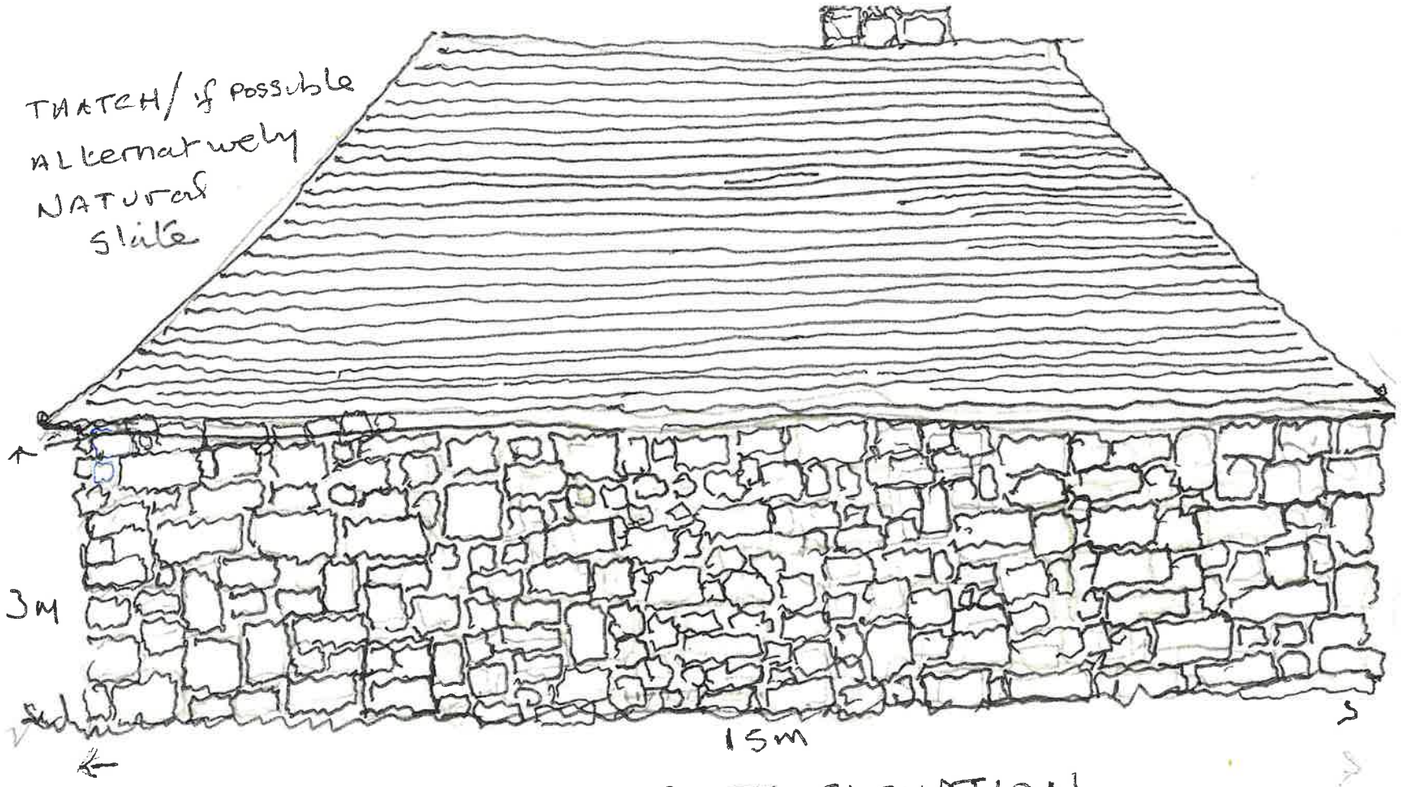

PROPOSED SOUTH ELEVATION
(AS PREVIOUSLY EXISTED)

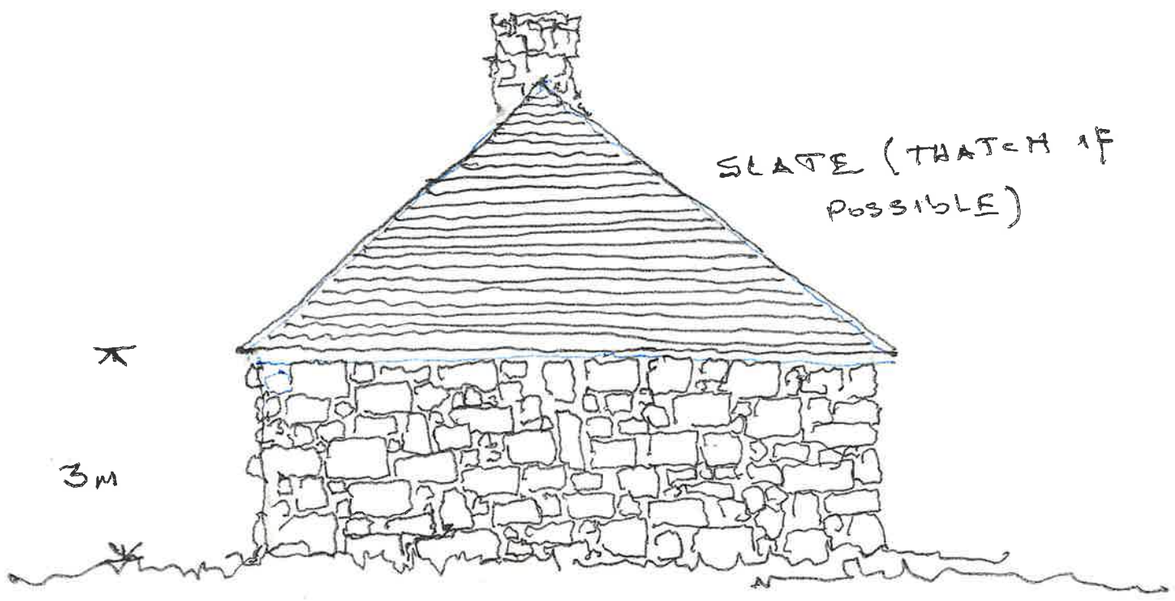

EAST ELEVATION

SUN
E
W
N
4M
INTERNAL Dividing WALL
WINDOW
WINDOW
DOORWAY
A
A
B
B
15M