N.B
All works to be carried out in accordance with Department Of Agriculture And Food Specification.

POLLOCK FARMING LIMITED
C/O ALASTAIR POLLOCK
ANGHALEAGUE
NEWTOWNGORE
CO. LEITRIM.
N41Y524.

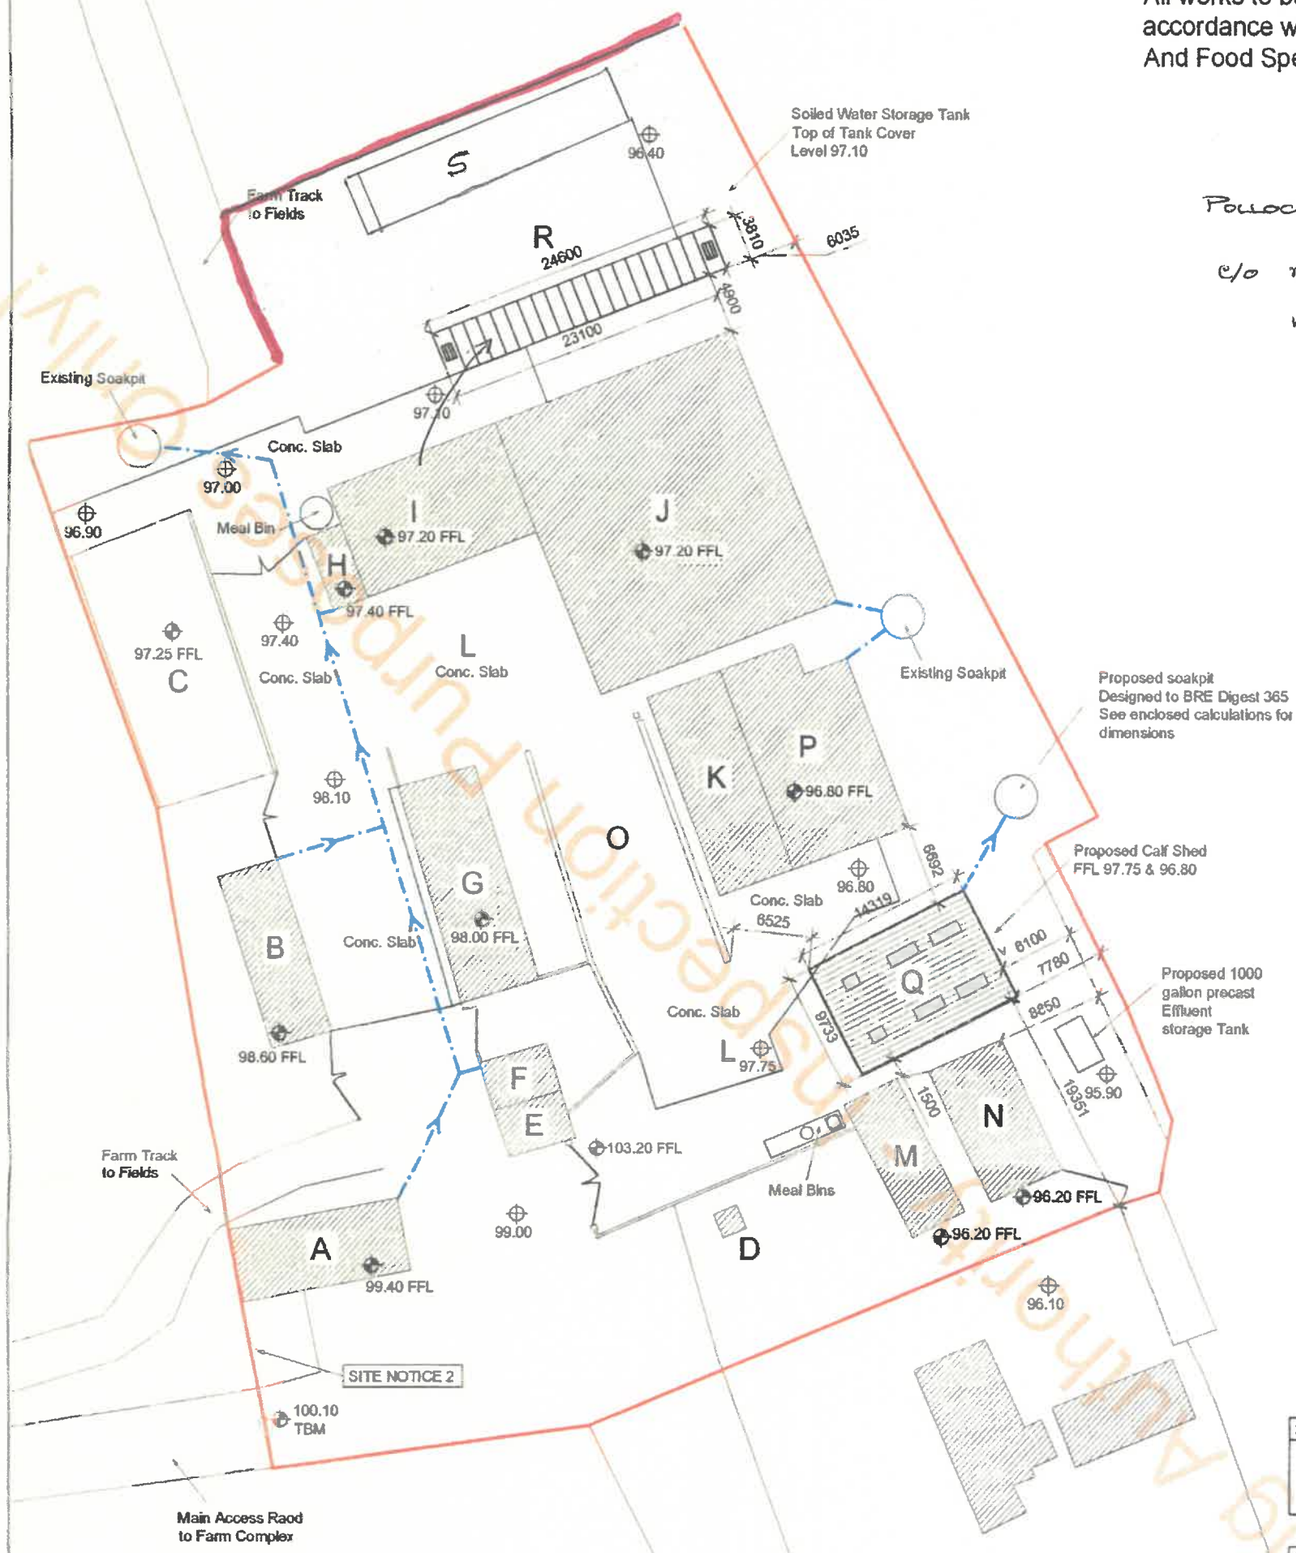

EXISTING BUILDINGS
A - MACHINERY SHED
B - CALVING PENS
C - SILAGE PIT
D - PUMP HOUSE
E - BULL PEN
F - LOOSE PEN
G - CALF SHED
H - DAIRY
I - MILKING PARLOUR
J - SLATTED SHED
K - SLATTED SHED
L - OPEN YARD
M - STORAGE SHED
N - STORAGE SHED
O - SILAGE PIT
P - SLATTED SHED
Q - SHED
R - ~~SLATTED~~ TANK
S PROPOSED DAIRY WASHINGS/SOILED WATER TANK

WASTE STORAGE DETAILS:

J — SLATTED UNDERGROUND TANK
19.07M x 24.6M x 2.4M = 1,126M³

K — SLATTED UNDERGROUND TANK
11.7M x 3.2M x 2.4M = 90M³

P — SLATTED UNDERGROUND TANK
16M x 3.5M x 2.4M = 134M³

R — SLATTED UNDERGROUND TANK
23M x 3.5M x 2.4M = 193M³
(DAIRY WASHING AND SLURRY FROM COLLECTING YARD CURRENTLY DIRECTED TO R)

Proposed Site Layout Plan
Scale 1:500

N W E S

Copyright: This drawing or design may not be reproduced without permission.

NOTES

LEGEND
AREA OF SITE - 0.673 HEC.
Indicates Site Boundary
Indicates land under Ownership of applicant
Indicates Foul Water
Indicates Storm Water

Rev	Date	Revision

Project: PROPOSED-DEVELOPMENT
Drawing: PROPOSED-SITE-LAYOUT
Client:
Scale 1:500 | Date MAY-16 | Drawn D.G.
Drawing No. 03 | Rev No. REV

DEREK GALLAGHER
PLANNING
DESIGN
Ballinvalley, Achonry ,Ballymote,co.Sligo
e.mail. dgplanningdesign@gmail.com
TEL. 0679333379

PLANNING SECTION
LEITRIM COUNTY COUNCIL
04/03/2026
REF P. ED-26-14

Planning Application Purposes Only