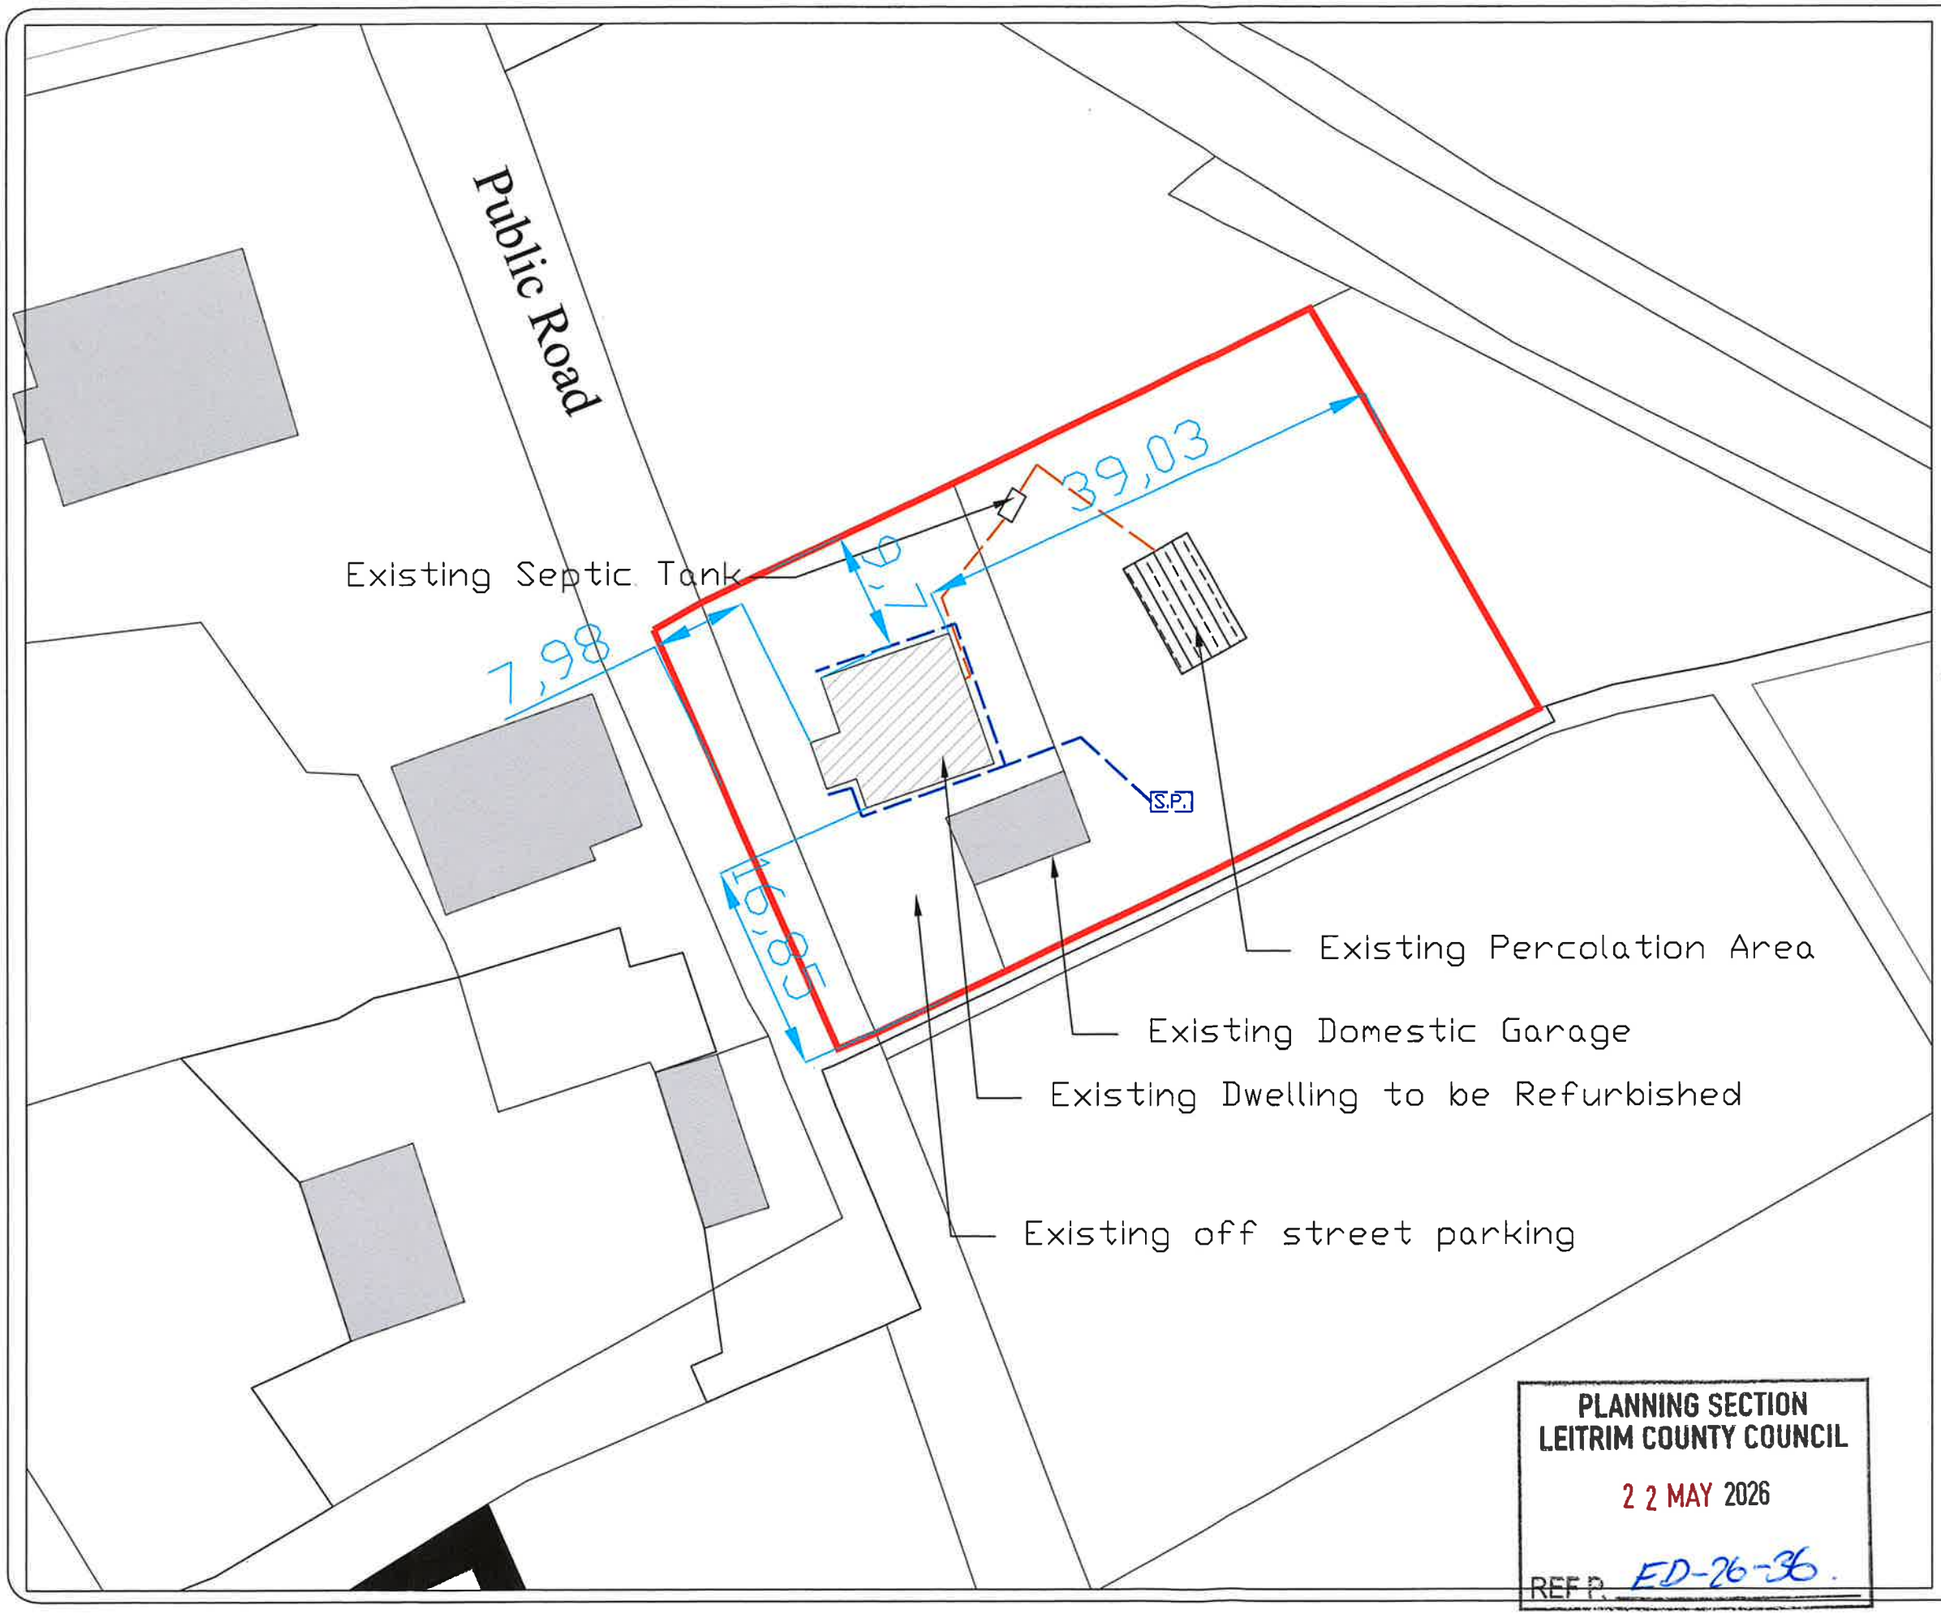


RATHCROGHAN DESIGN
Ballyconboy, Ballinagare, Castlerea, Co. Roscommon
Ph: 086 2328484
E-mail rathcroghandesigns@gmail.com

Client
Miriam Reilly

Proposed Site Layout

Scale: 1:500 UNLESS NOTED	Sheet	Drwg. No.
Drawn: MARTIN DOWD	1 OF 1	25-154
Date: 06-04-2025		

Ledgend

- Site Boundary
- Dwelling to be Refurbished
- Adjacent Buildings
- Foul Sewer
- Storm Sewer
- Soakpit S.P.

N

Site Area 0.231 Ha

PLANNING SECTION
LEITRIM COUNTY COUNCIL
2 2 MAY 2026
REF P. ED-26-36.