PLANNING SECTION
LEITRIM COUNTY COUNCIL

07/05/2026

REF P. ED-26-31

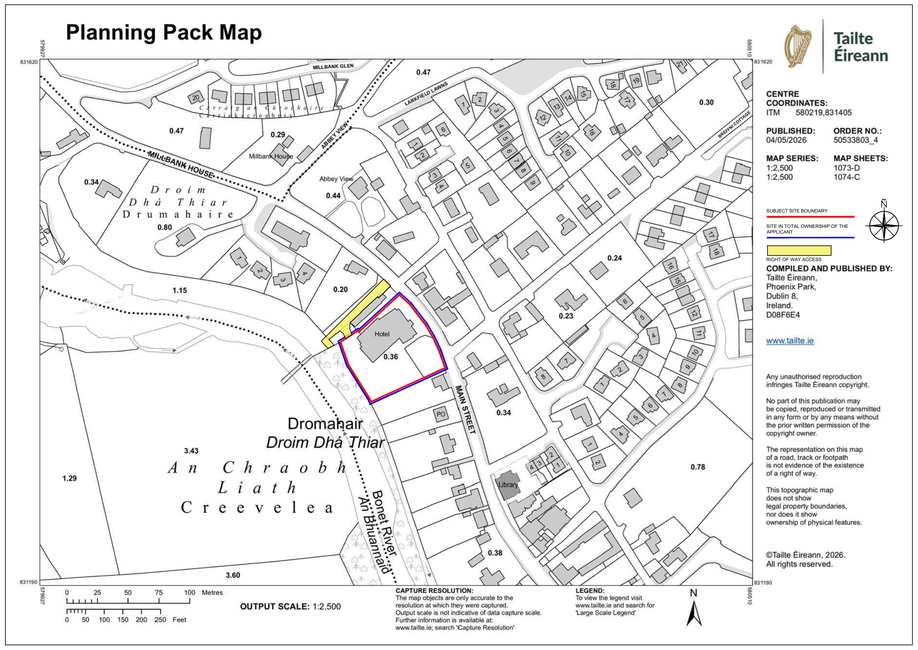

1 / 0100 SITE LOCATION MAP
1:2500

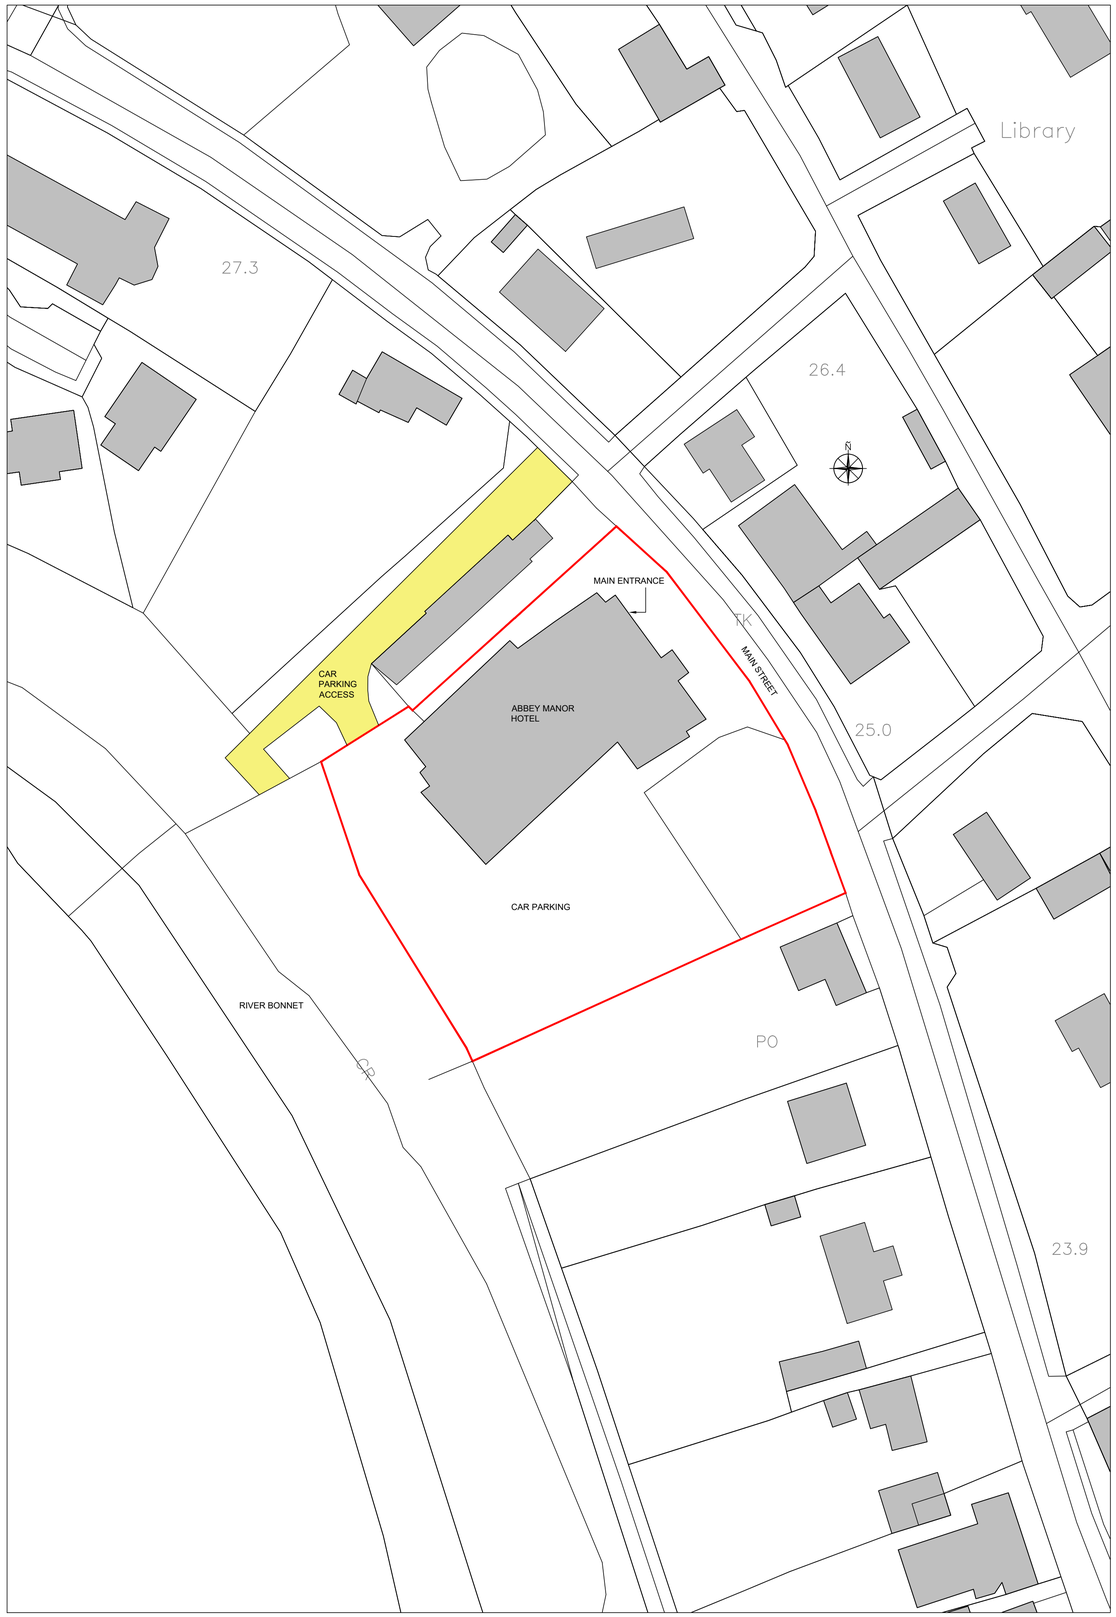

2 / 0100 SITE PLAN
1:500

General Notes:

THIS DRAWING IS THE COPYRIGHT OF BARRY REYNOLDS. FIGURED DIMENSIONS TO BE TAKEN IN PREFERENCE TO THOSE SCALED. ALL DIMENSIONS TO BE CHECKED ON SITE BEFORE ANY WORKS PROCEED. THE CONTRACTOR IS TO PROVIDE FULL SIZE SETTING OUT DRAWINGS BASED ON THE INFORMATION CONTAINED IN THIS DRAWING FOR THE DESIGNERS APPROVAL PRIOR TO COMMENCING MANUFACTURE. THE DRAWING IS ISSUED ON THE CONDITION THAT IT IS NOT REPRODUCED, RETAINED OR DISCLOSED TO ANY UNAUTHORISED PERSON EITHER WHOLLY OR IN PART WITHOUT THE WRITTEN CONSENT OF BARRY REYNOLDS. THIS DRAWING SHOULD BE READ IN CONJUNCTION WITH ALL RELATED DRAWINGS AND SPECIFICATIONS.

Rev	Date	Description
00	04.05.2026	ISSUED FOR SECTION 5 DECLARATION REQUEST

Project Status:
SECITON 5 DECLARATION APPLICATION

Architectural and Planning Services:
REYNOLDS DESIGN
BARRY REYNOLDS DIP. ARCH TECH
DRUMBARAGH, KELLS, CO. MEATH, IRELAND, A82 E3Y1
EMAIL: barryreynoldstech@gmail.com
TEL: 00 353 85 250 8386

Client, Project Name & Address:
ABBEY MANOR HOTEL, DROMAHAIR, CO. LEITRIM.

Drawing Title:
SITE LOCATION MAP, SITE PLAN

Drawn By	B.R.	Date	04.05.2026

Drawing Number
DRO-BR-XX-PL-DR-0100

Scale	Orig. Sheet Size	Rev.
1:2500/500	@ A1	00