
ARCHICAD EDUCATION VERSION

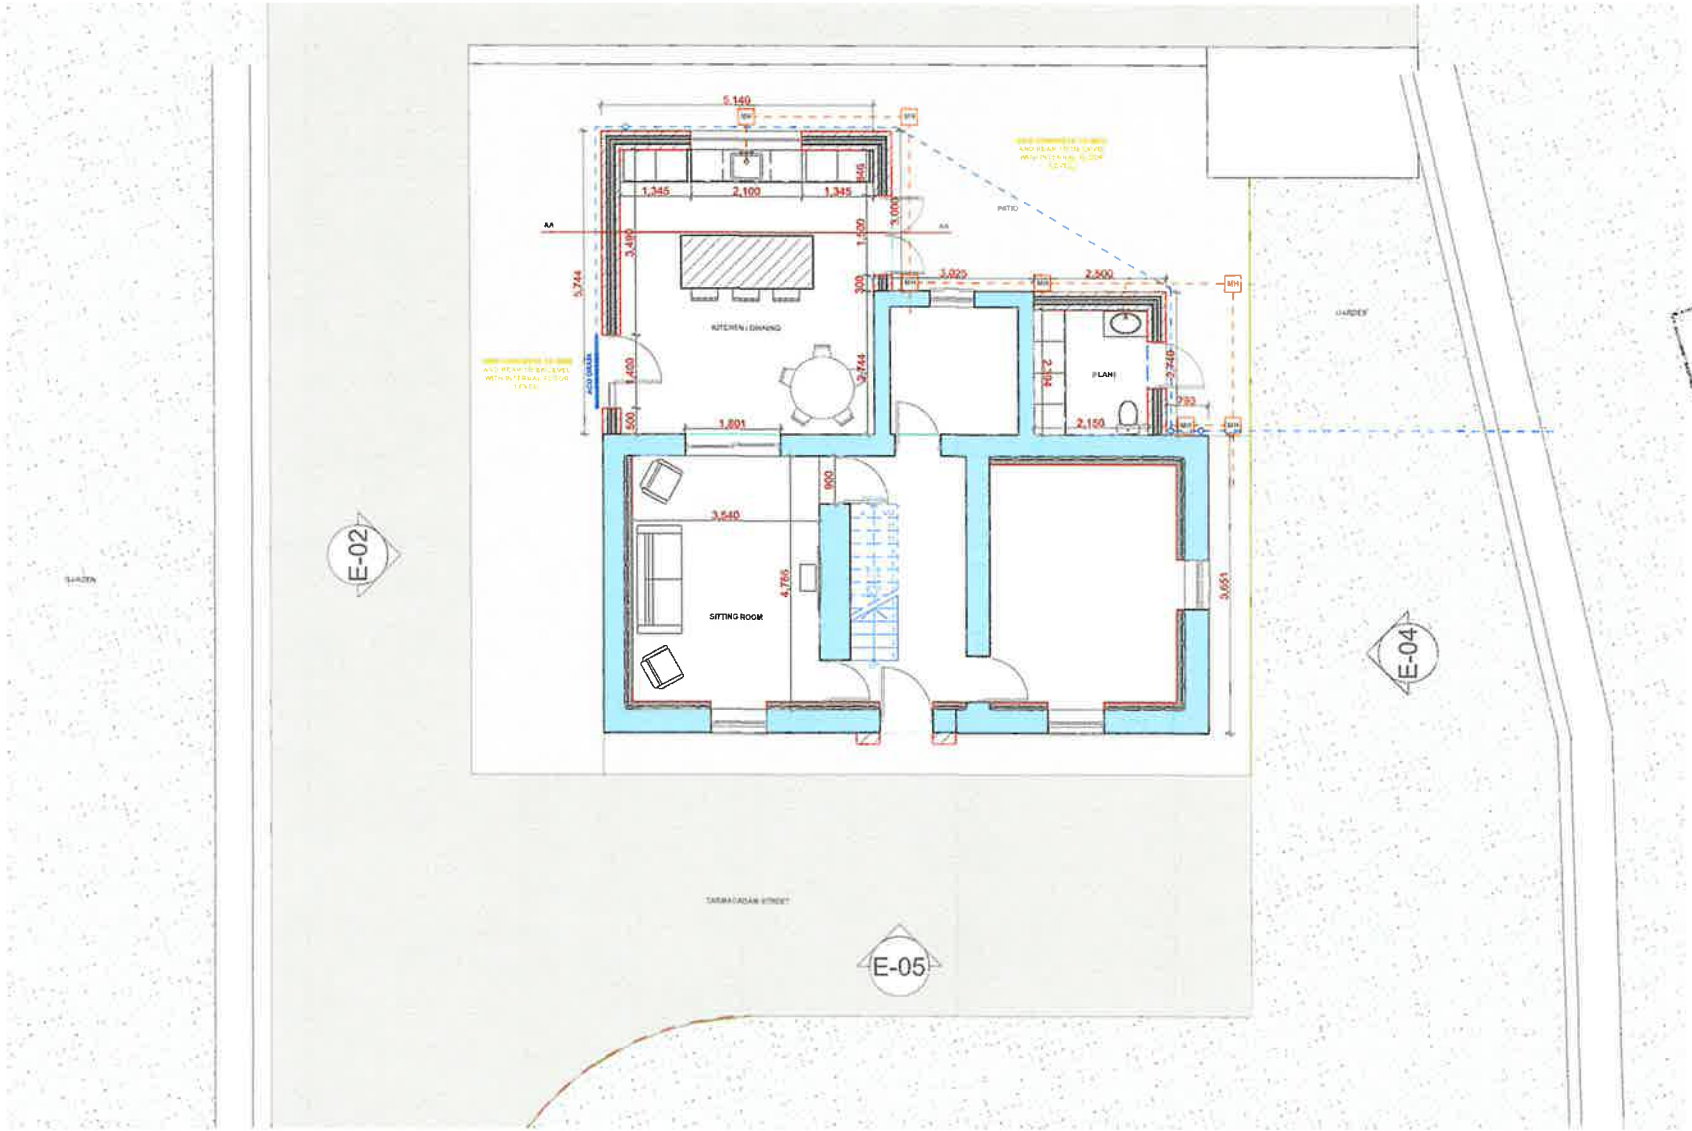

PLANNING SECTION
LEITRIM COUNTY COUNCIL
01 JUL 2026
REF P.

SITE LAYOUT PLAN 1:100

Rear extension to two story dwelling & associated site works. At Aghoo, Drumreilly, Co. Leitrim For Kevin McGovern.	Notes :
Plan, Sections, Elevations	Scale - 1:100
Prepaired by - Conan McCarthy	Date - 30/01/2026

CONAN MCCARTHY
Architect Part I - Surveyor
Ballinamore, Co. Leitrim
E-mail : conanmc01@icloud.com