


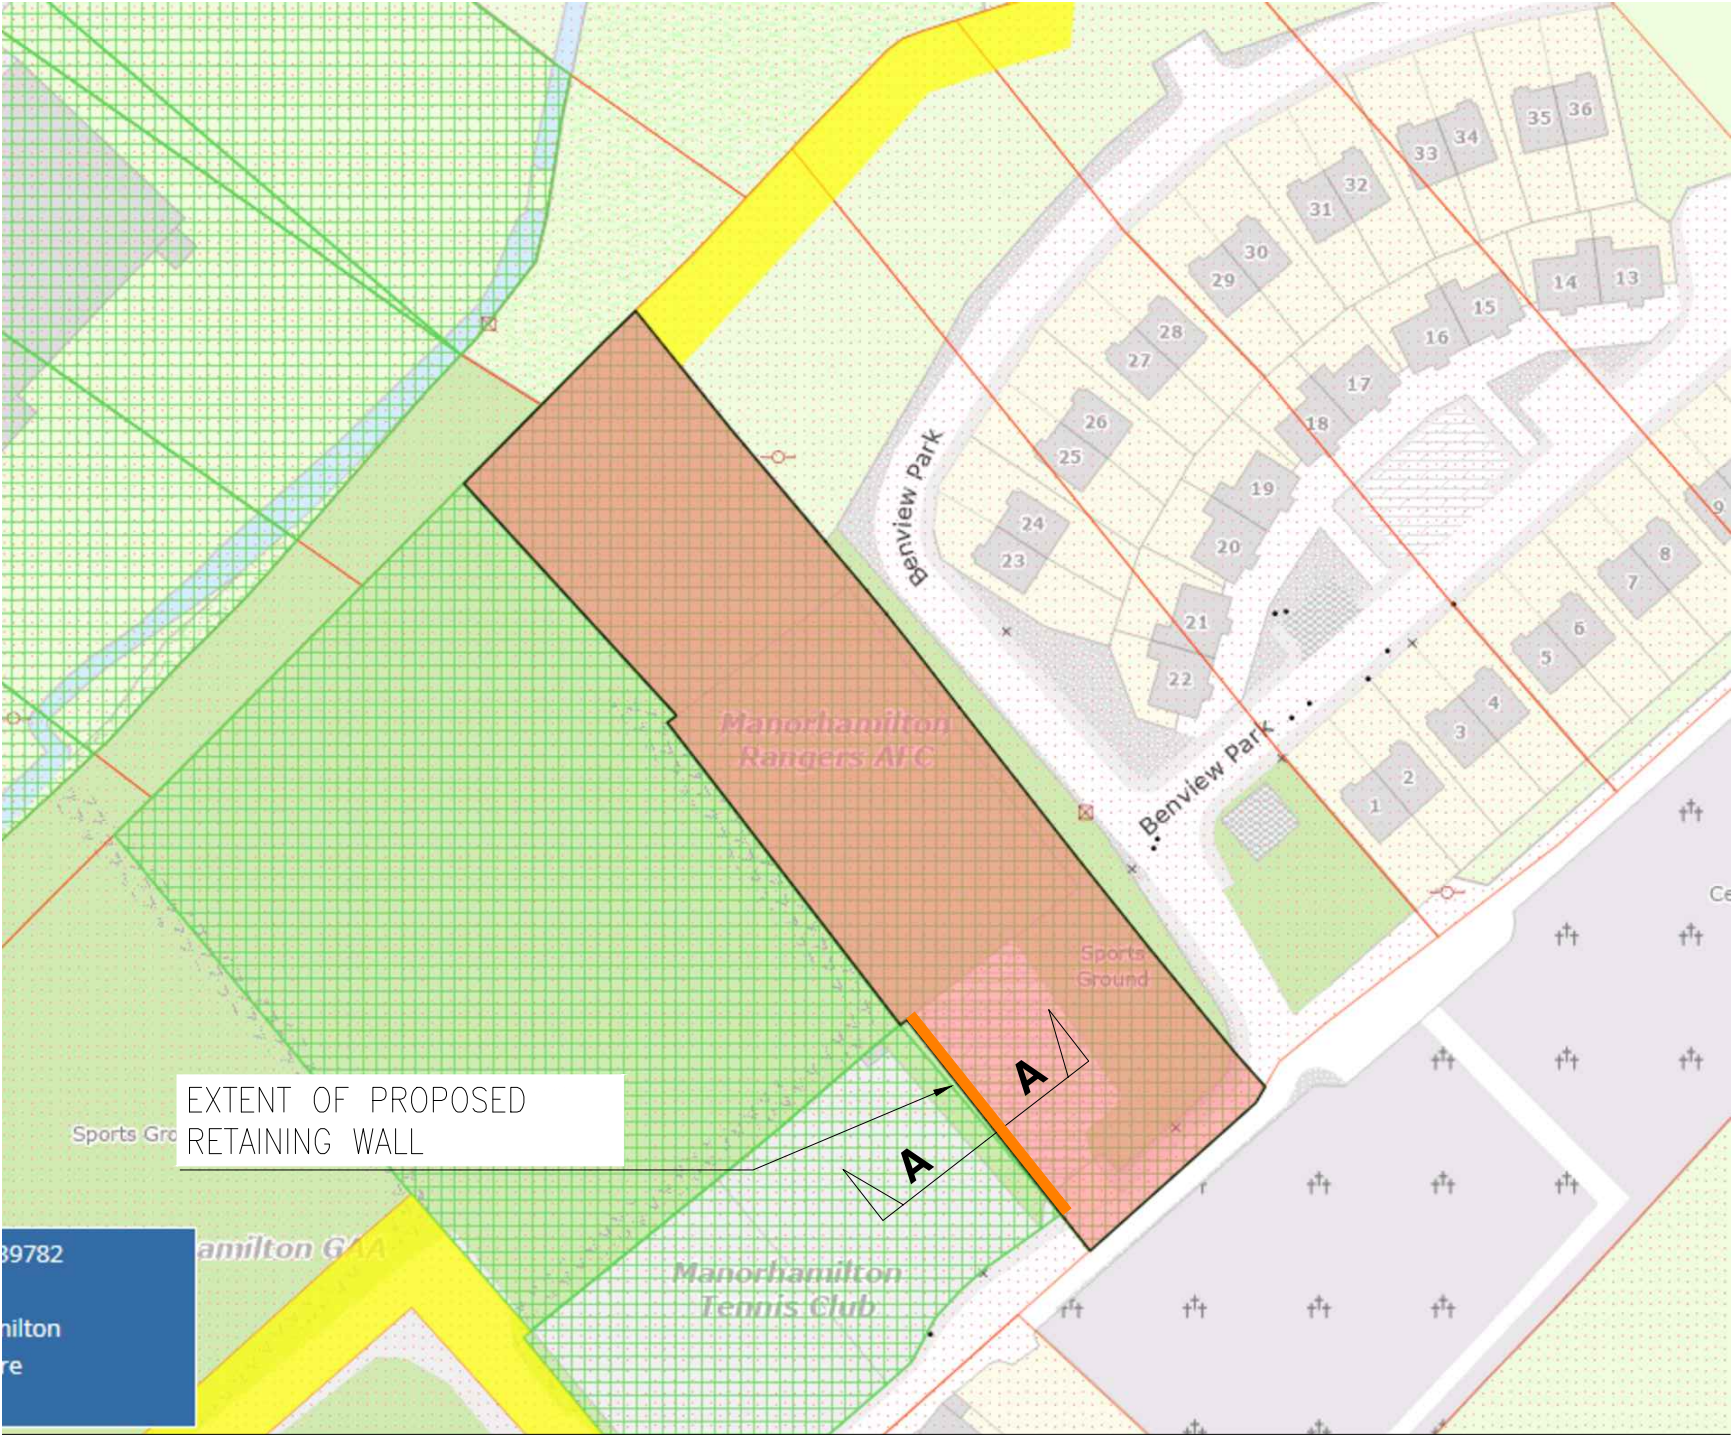


PROPOSED RETAINING WALL KEY PLAN
N.T.S

PLANNING SECTION
LEITRIM COUNTY COUNCIL

08/05/2026

REF P. ED-26-33

©CST Group
This drawing and any design hereon is the copyright of the Consultants and must not be reproduced without written consent. All drawings remain the property of the Consultants. Figured dimension only to be taken from this drawing. All dimensions to be checked on site. Consultants to be informed immediately of any discrepancies before work proceeds.
©Ordnance Survey Ireland Government of Ireland
Ordnance Survey Ireland Licence Number EN 0052807

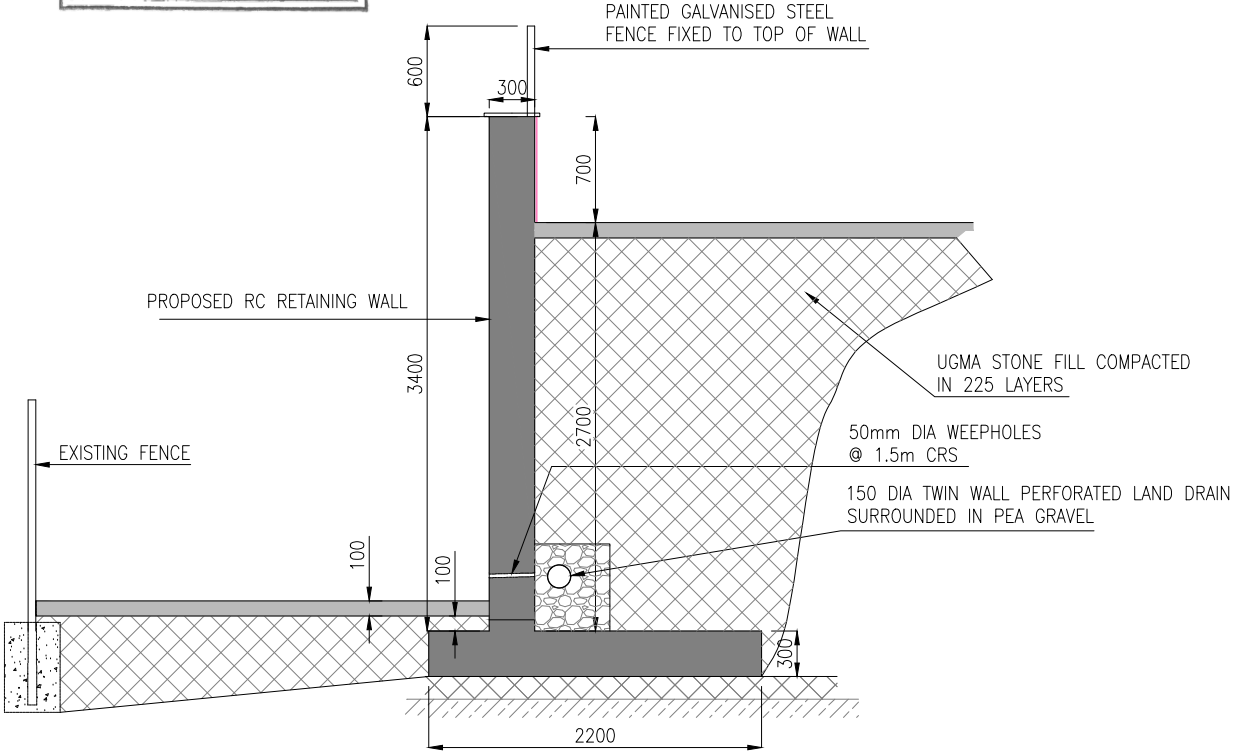

SECTION A - A
SCALE 1:50

REV.	AMENDMENT	BY	DATE
DRAWN:	ST	TECH. CHECK:	ST
SCALE @ A3:	1:50	ENG. CHECK:	C.O'C
DATE:	06/05/2026	APPROVED:	C.O'C
STAGE:	P0		
JOB TITLE:	ASTRO TURF CAR PARK AT MANORHAMILTON, Co LEITRIM		
DRAWING TITLE:	PROPOSED RETAINING WALL BETWEEN CAR PARK & TENNIS COURT		
CLIENT:	NORTH LEITRIM COMMUNITY AMENITY ASSOCIATION		
DRAWING No:	125-256-001	REV:	P0



1, O'CONNELL ST.
SLIGO
F91 W7YV
IRELAND
+353 71 919 4500
info@cstgroup.ie
www.cstgroup.ie