
Site Location Map

1 : 1000

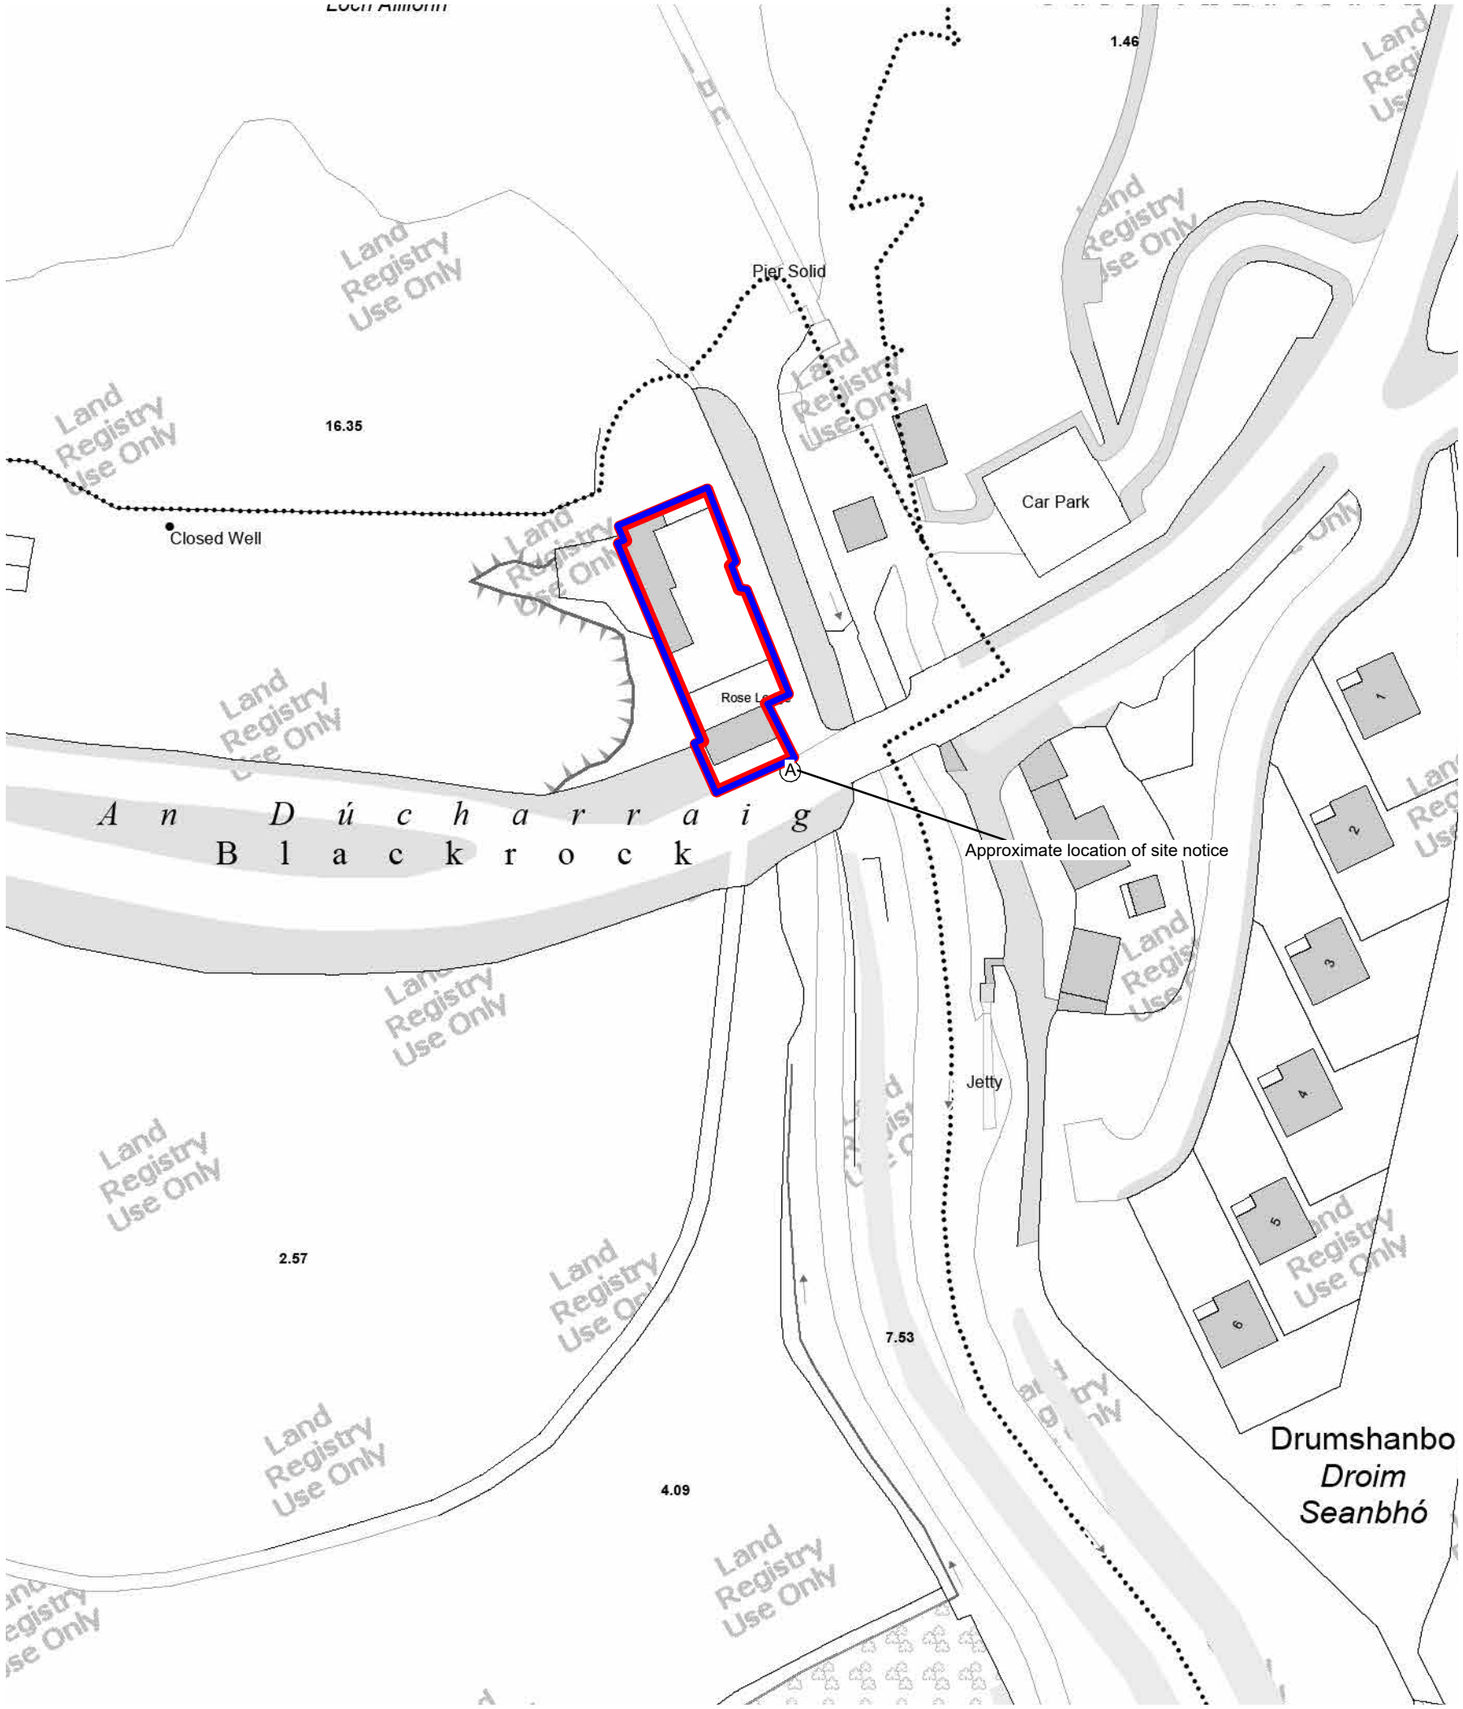

NOTES ORIGINAL A3

limitation of responsibilities
this drawing is not to be scaled.
the scope of the architects work is limited to the production of drawings and information leading to the commencement of work on site.
the architects are not responsible for the administration of the contract nor the quality of work on site.
decisions that are essential to the implementation of the construction on site are to be at the sole risk and discretion of the contractor and no responsibility is taken in contract or tort for any such decision.
the accuracy of 'as built' information is reliant upon the quality and completeness of the information provided by the main contractor.

PLANNING SECTION
LEITRIM COUNTY COUNCIL
13/10/2026
REF P. ED-26-73

KEY

APPLICATION SITE BOUNDARY

EXTENT OF LANDHOLDING

OS COORDINATE - 596676, 810983

OS LICENCE - AR0092526

Ⓐ Approximate location of site notice

0 5 10 20 50 Metres
GRAPHIC SCALE 1:1000

N

rev	date	description	drawn	checked

Site location map
Gerard Wynne
Blackrock, Drumshambo
Co, Leitrim

drawing number	revision	scale @ A3	date	drawn	checked
26012_ P01		As indicated	13/10/2026	EM	FD

Main Street, Drumkeerin, Leitrim | T: 071 96 48886 M: 087 906 7606 | info@davittplanningdesign.ie

DAVITT PLAN & DESIGN
ENGINEERING | PLANNING | SURVEYING