


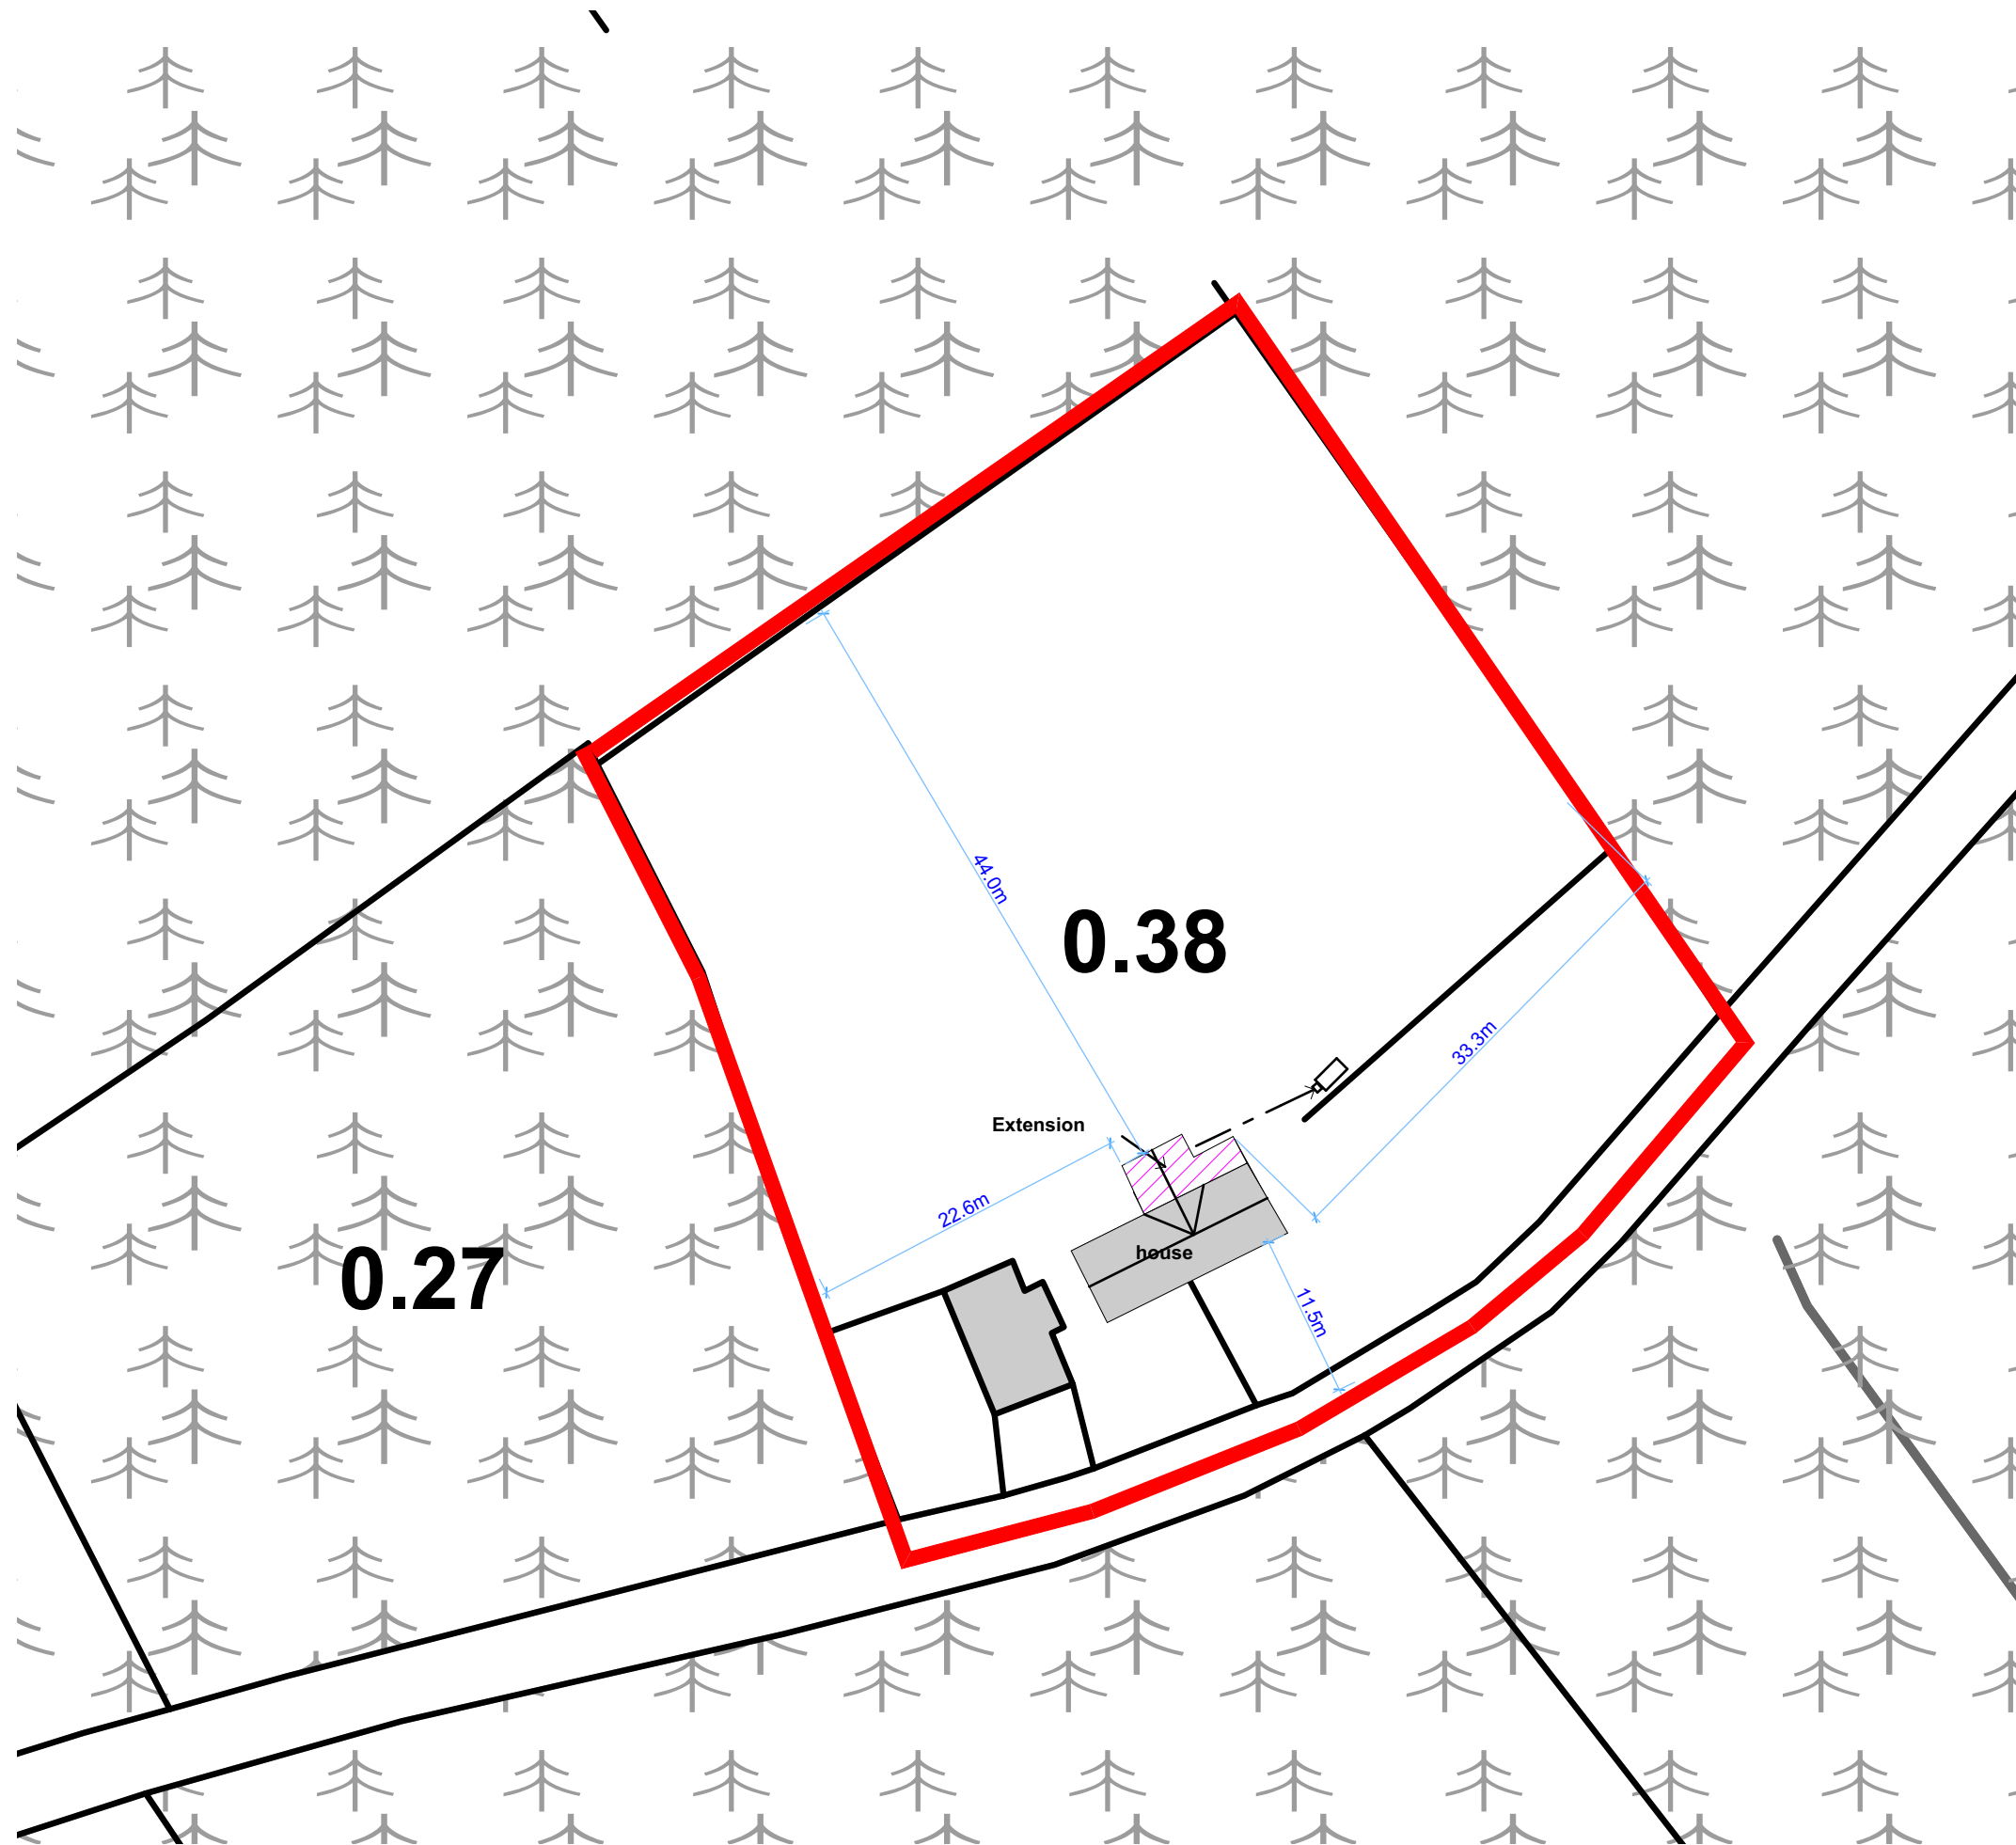

PLANNING SECTION LEITRIM COUNTY COUNCIL	
08/05/2026	
REF P.	ED-26-32

ROBERT KENNY
ARCHITECTURAL & ENGINEERING SERVICES
TOWNLEY HALL, DROGHEDA, CO LOUTH
TELEPHONE: 041-983 6027
Email : info@robertkenny.ie