



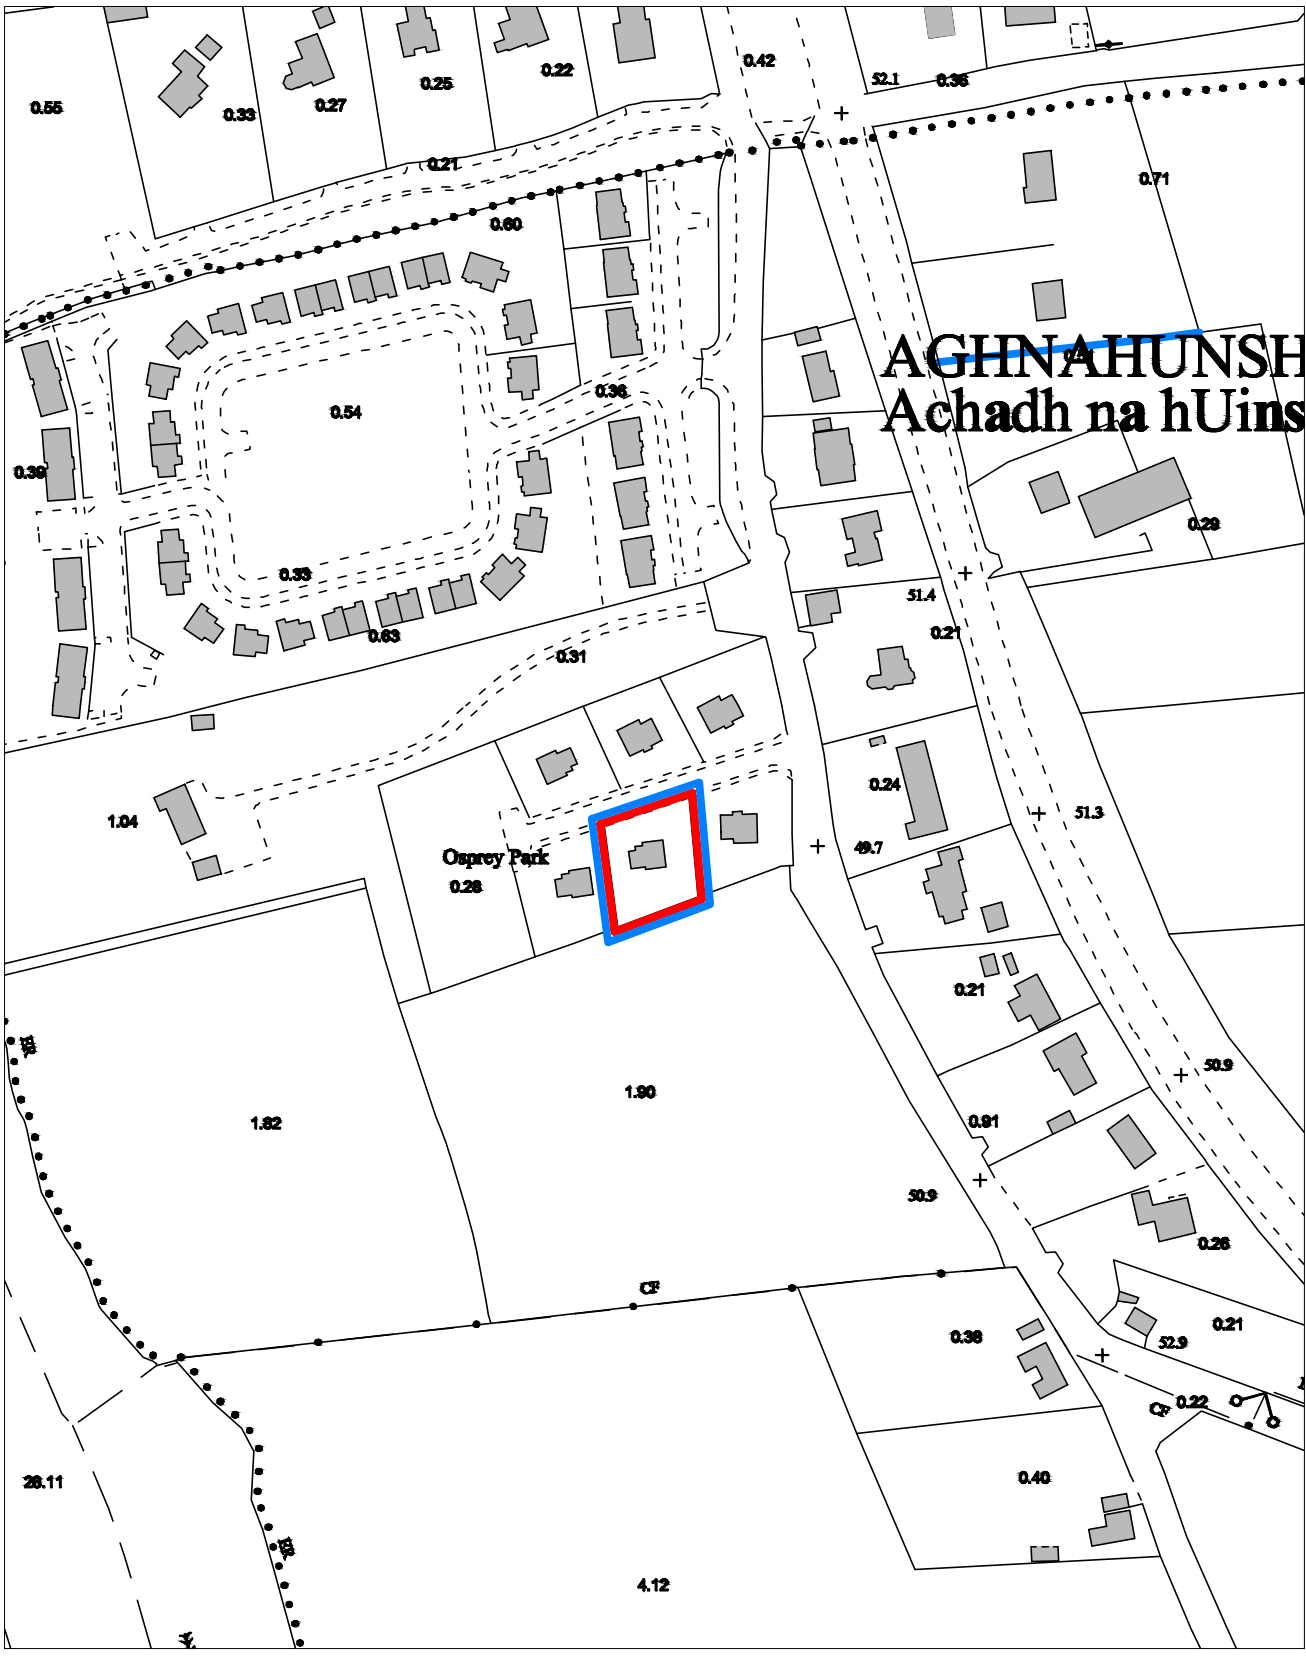


Scale 1:1000

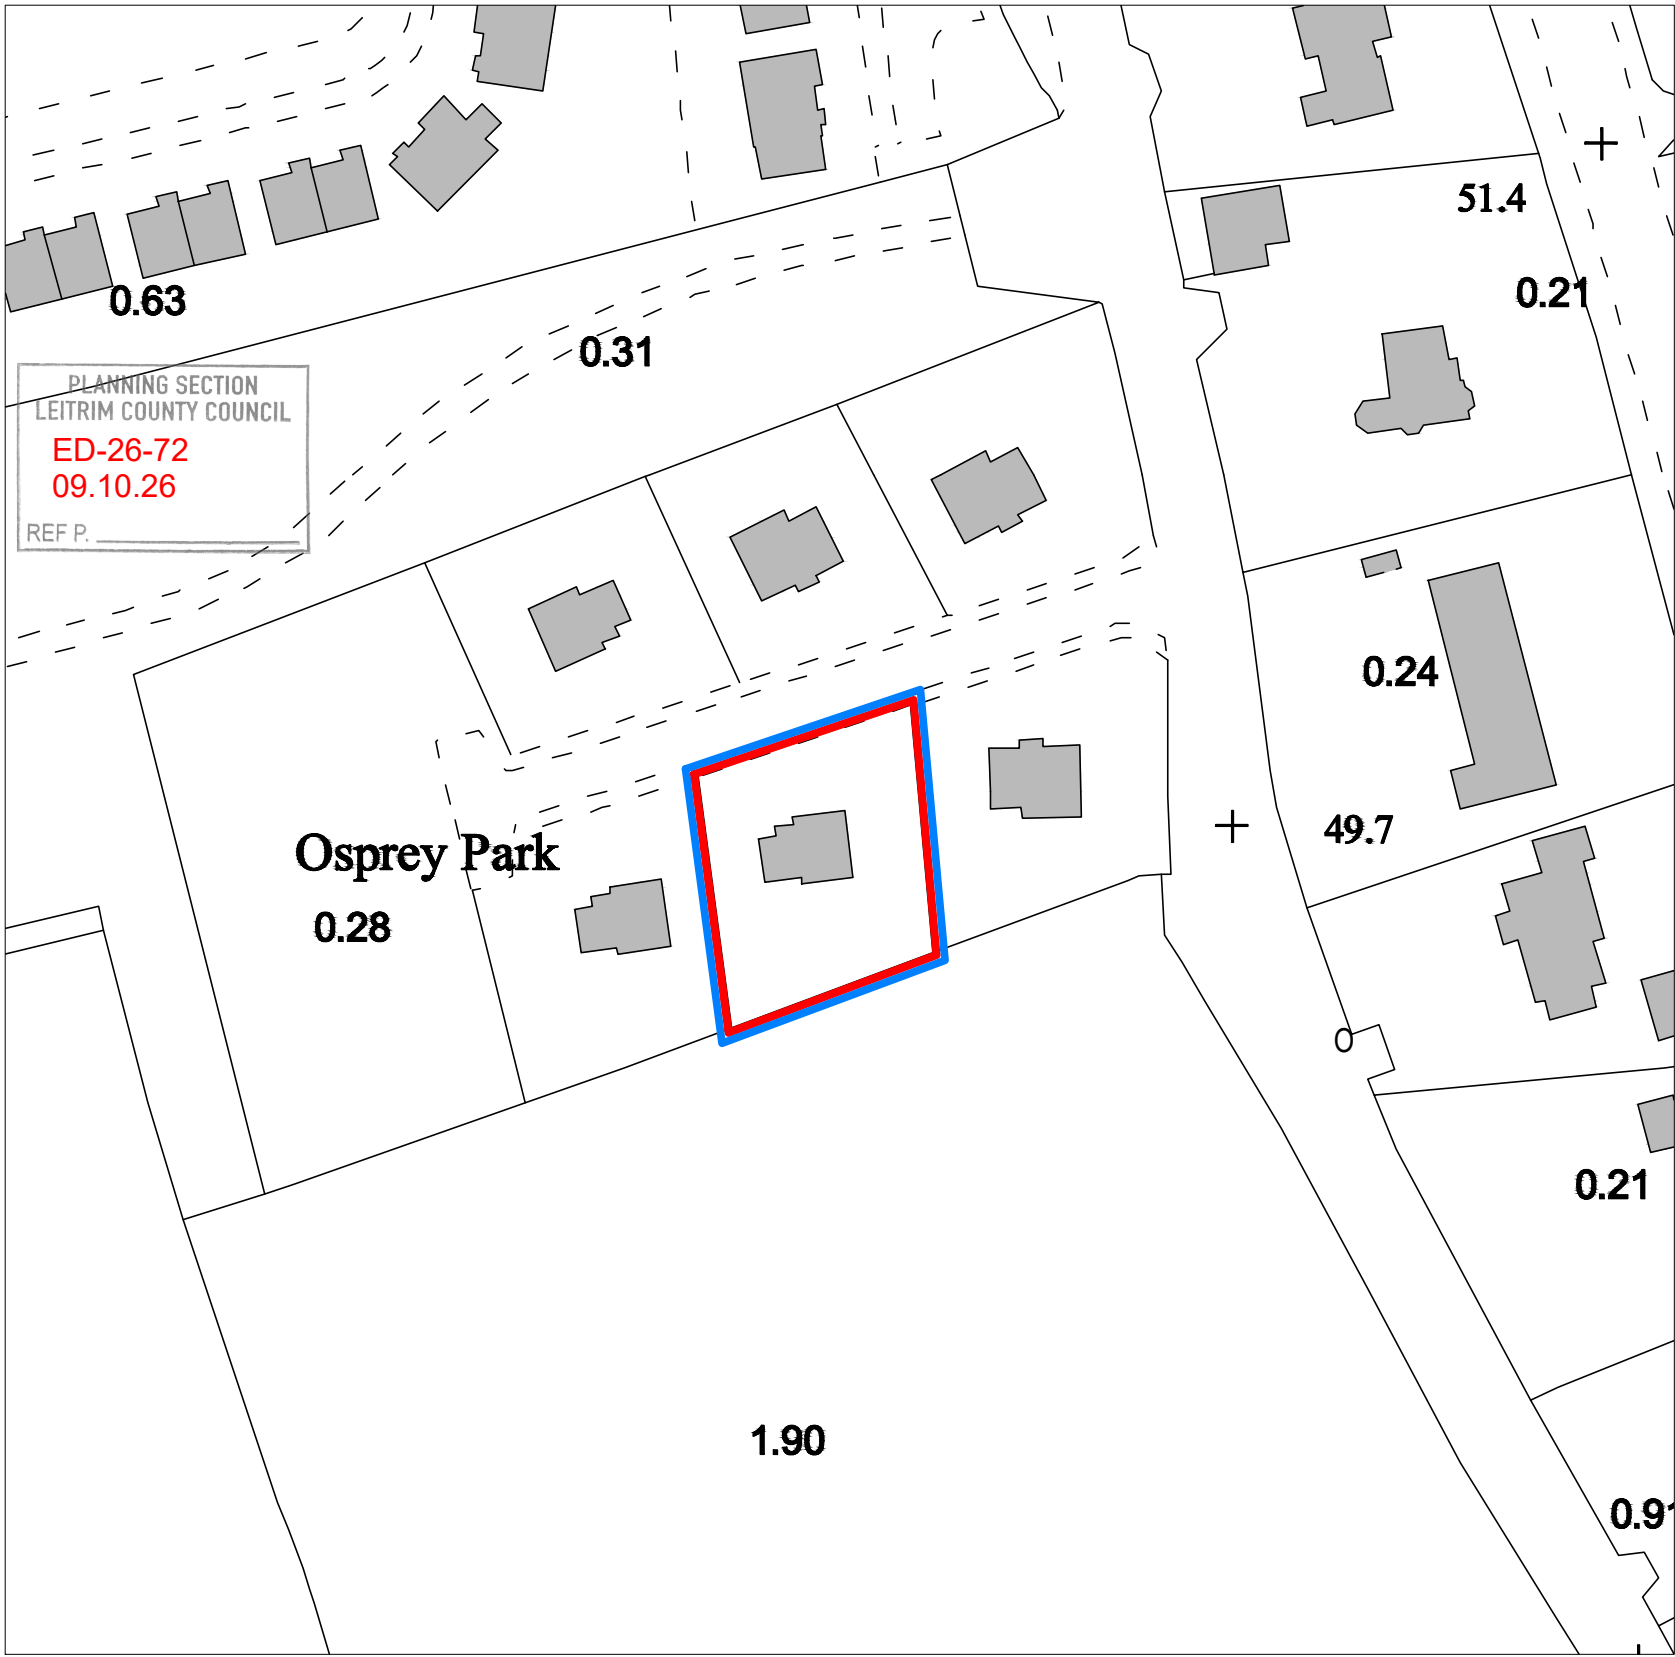

Site Outlined in Red



Lands under Applicants
Control Outlined Blue

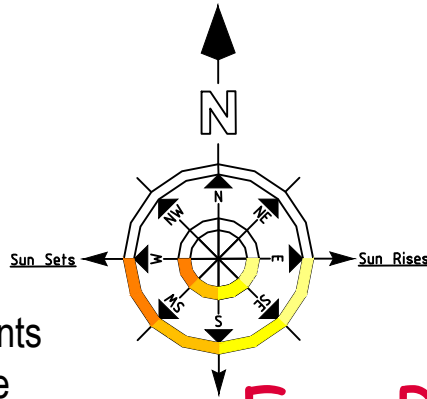

Tailte Eireann Map
2046-D 2105-A
2105-B 2046-C

Copyright Licence CYAL50515547
© Tailte Éireann – Surveying.

Scale 1:2500

For Planning Application Only

REV No	DATE	DESCRIPTION	PROJECT	
 15A North West Business & Technology Park Castlecarra Road Carrick on Shannon Co Leitrim Phone/Fax: 071 9620776 Mobile: 086 1701549 Email: info@advancedplanninganddesign.com			APPLICATION FOR DECLARATION OF EXEMPT DEVELOPMENT AT 4 OSPREY PARK, ROOSEY, CO LEITRIM FOR DMAC LIVING SOLUTIONS	
TITLE			SITE LOCATION MAPS	
DRAWING No		PL- DMAC - 1016/100	SCALE	As Shown @ A3
DRAWN BY		MICHAEL HENNESSY	DATE	OCT 2016