
ORIGINAL A3

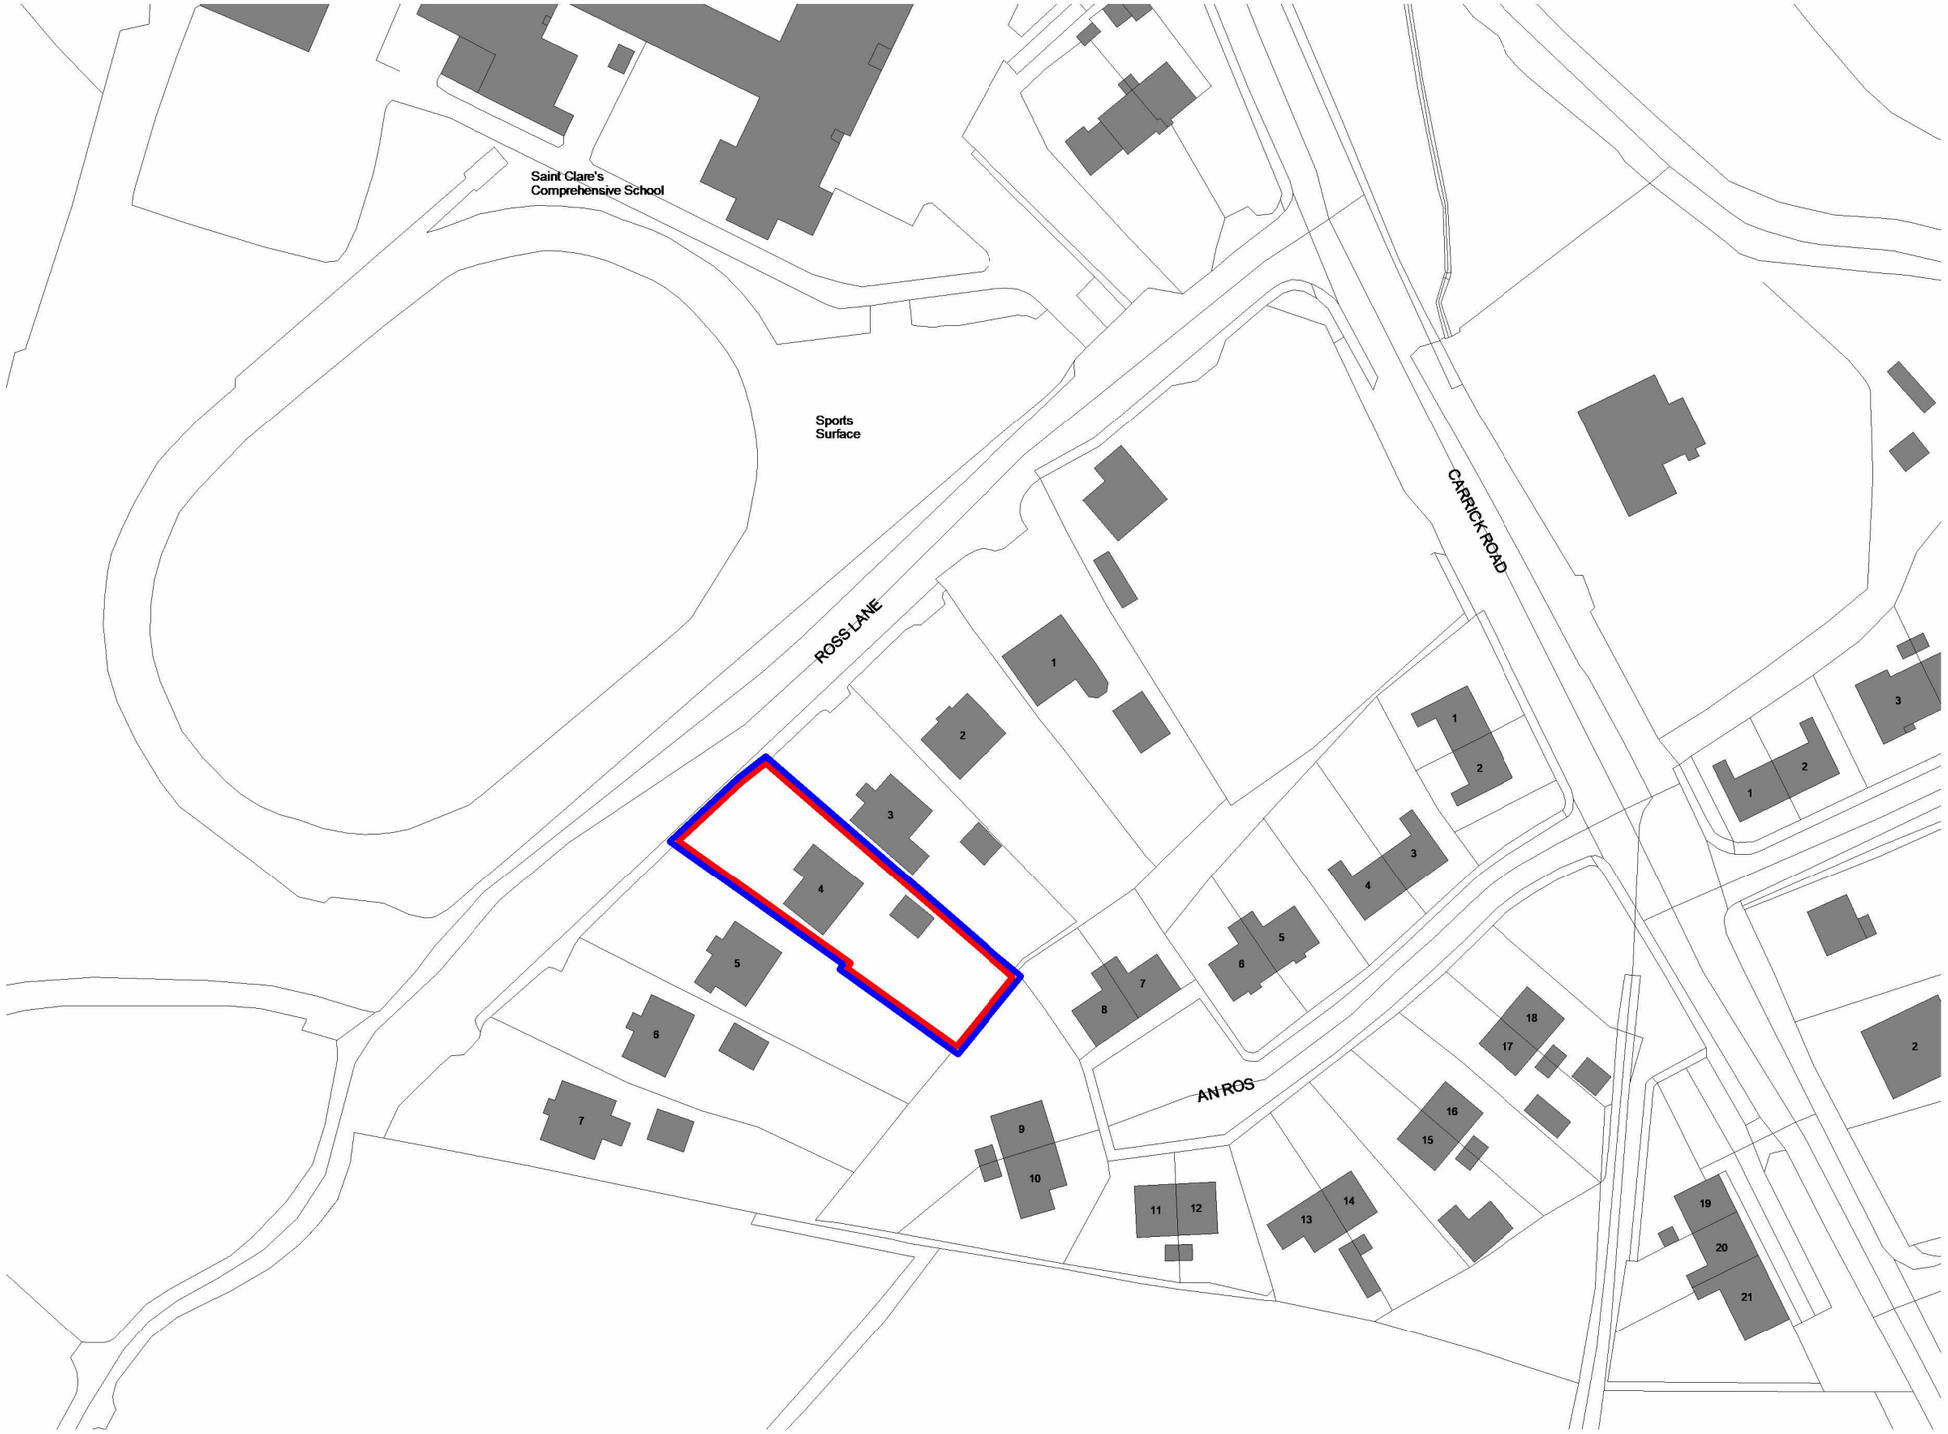

KEY

APPLICATION SITE BOUNDARY

EXTENT OF LANDHOLDING

RIGHT OF WAY

OS COORDINATE - 588481, 839117

OS LICENCE - CYAL50447416

N

10 0 10 20 30 40 50

SCALE 1: 1000 m

SITE AREAS:

SQUARE METERS = 910
HECTARES = 0.091
ACRES = 0.225

PLANNING SECTION
LEITRIM COUNTY COUNCIL

15/06/2026

REF P. ED-26-39

THIS DRAWING IS COPYRIGHT

ALL WORKS TO BE IN ACCORDANCE WITH CURRENT BUILDING REGULATIONS AND CODES. CONTRACTORS AND SUBCONTRACTOS ARE RESPONSIABLE FOR ENSUING COMPLIANCE WITH BUILDING REGULATIONS WITHIN THEIR TRADE. WHERE THIS DRAWING IS OPEN TO PUBLIC INSPECTION PURSUANT TO A STATUROY REQUIREMENT, OR IS A STATURORY REGISTER, COPYING IS SUBKECT TO THE REQUIREMENTS OF SECTION 74 OF THE COPYRIGHT AND RELATED RIGHT ACT, 2000

rev	date	description	drawn	checked
S1	15.06.26	SECTION 5 SUBMISSION	RS	RS

PROJECT

Conor & Ciara McManus,
4 Ross Lane, Manorhamilton, Co. Leitrim, F91 X3D0

STATUS	PURPOSE OF ISSUE
P3	SECTION 5 SUBMISSION

DRAWING TITLE

SITE LOCATION PLAN

DRAWN BY	CHECKED BY	DATE
RS	RS	15/06/2026

SCALE (@ A3)	PROJECT NUMBER
1 : 1000	STAC24009

STAC STUDIO LTD.

Stranagress,
Glenfarne,
Co. Leitrim
F91 W3K6

+353 (0)85 855 9366
+44 (0) 7595 178 038
info@stac-studio.com

STAC STUDIO

DRAWING NUMBER: CMAN-02-01-ZZZ-DR-STAC-AR-1901

REV: S1