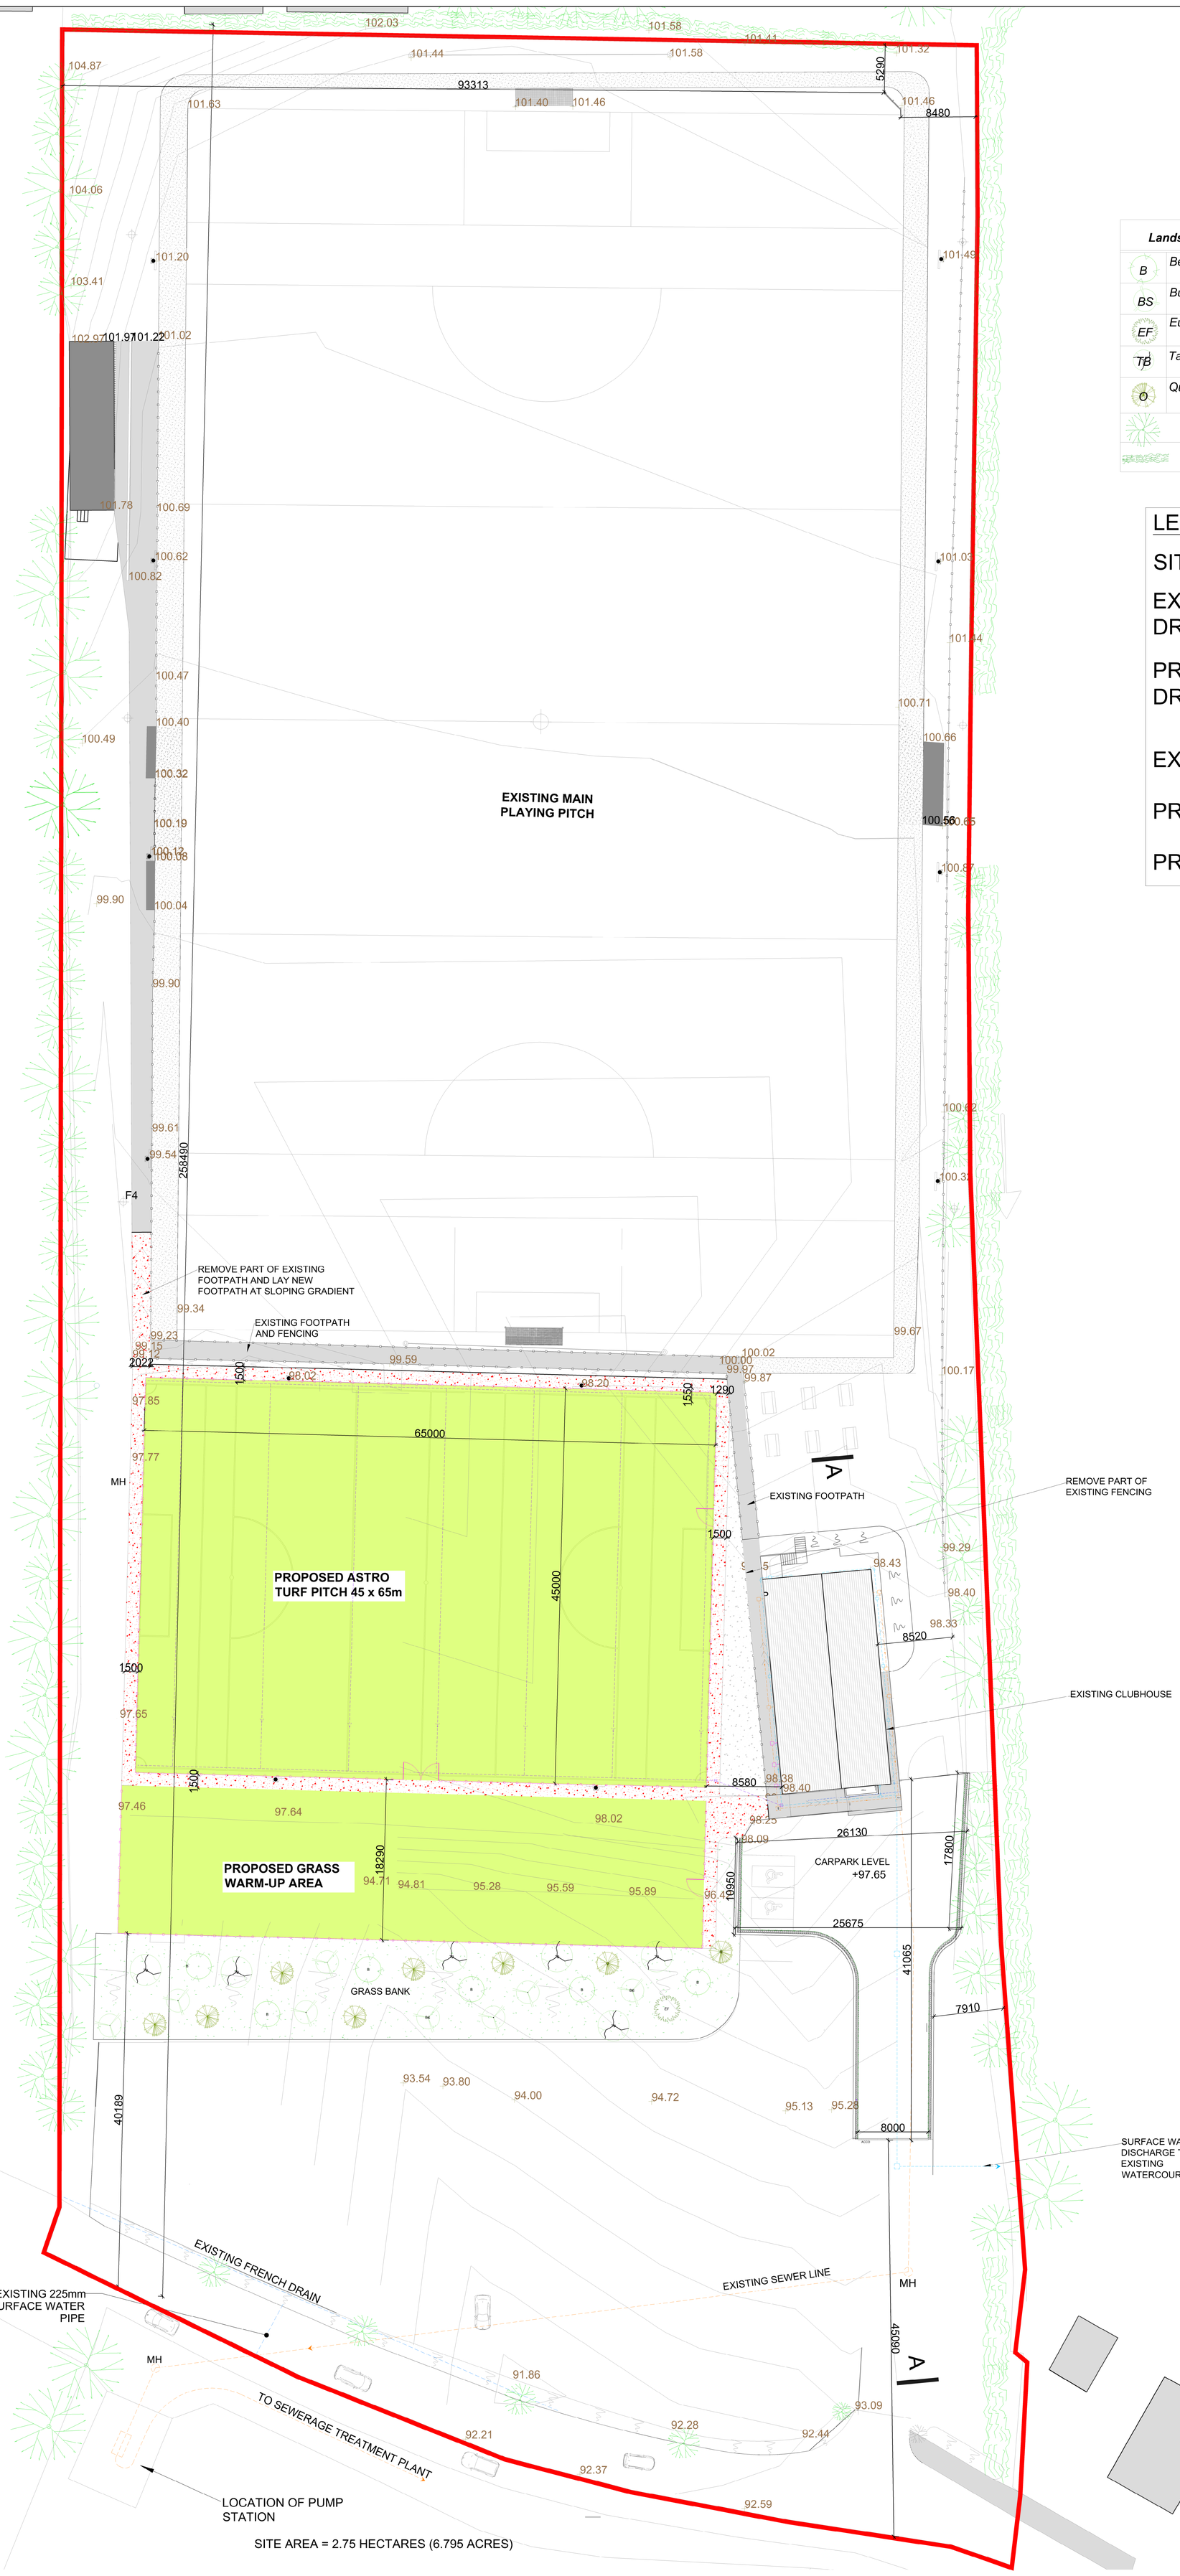

Landscape plan key		Species	Common name	No.	O/A Height Above G.L.
B	Betula Pendula (Birch)	Betula Pendula	Birch	3	1.2 - 1.8m
BS	Buxus Sempervirens	Buxus Sempervirens	Common box	3	0.300m
EF	Euonymus fortunei	Euonymus fortunei	wintercreeper	3	0.450m
TB	Taxus baccata	Taxus baccata	Irish yew	2	0.700m
O	Quercus Robur (Oak)	Taxus baccata	Oak	4	1.2 - 1.8m
	Existing trees	All planting to be carried out in accordance with BS 4428 Topsoil shall conform with BS 3882: 1965, texture medium to light, ph 7.0 - 7.5, slightly stoney			
	Existing Hedgerows				

LEGEND:

SITE OUTLINED IN RED

EXISTING SURFACE WATER DRAINAGE

PROPOSED SURFACE WATER DRAINAGE

EXISTING FENCE

PROPOSED FOOTPATH

PROPOSED FENCE

PLANNING SECTION
LEITRIM COUNTY COUNCIL
27/02/26
REF P. ED-26-12

N
W E
S
EVENING
MORNING
MIDDAY

SITE LAYOUT PLAN
SCALE 1:250

NO	REVISION	BY	DATE

MICHEAL MAGUIRE
Architects Ltd

PROJECT: ASTRO TURF PITCH AND ASSOCIATED SITE WORKS AT CARRIGALLEN GAA GROUNDS, CALLOUGHS TD, CARRIGALLEN, CO LEITRIM. H12D427. FOR CARRIGALLEN GAA CLUB

TITLE	SITE LAYOUT PLAN
DWG. NO	6024/02
SCALE	AS SHOWN
DATE	FEB 2026
DRAWN BY	L.B
CHECKED BY	M.M

Member of The Royal Institute of the Architects of Ireland.
Conall Building, Main St., Ballyconnell, Co. Cavan.
t - 049 95 26899
m - 087 4188329
e - info@maguirearchitects.com

RIAI Practice Member 2026

© Micheal Maguire Architects Ltd