


PLANNING SECTION
LEITRIM COUNTY COUNCIL
24.09.26
ED-26-70
REF P



**EXISTING
SITE LOCATION MAP** SCALE: 1:2500

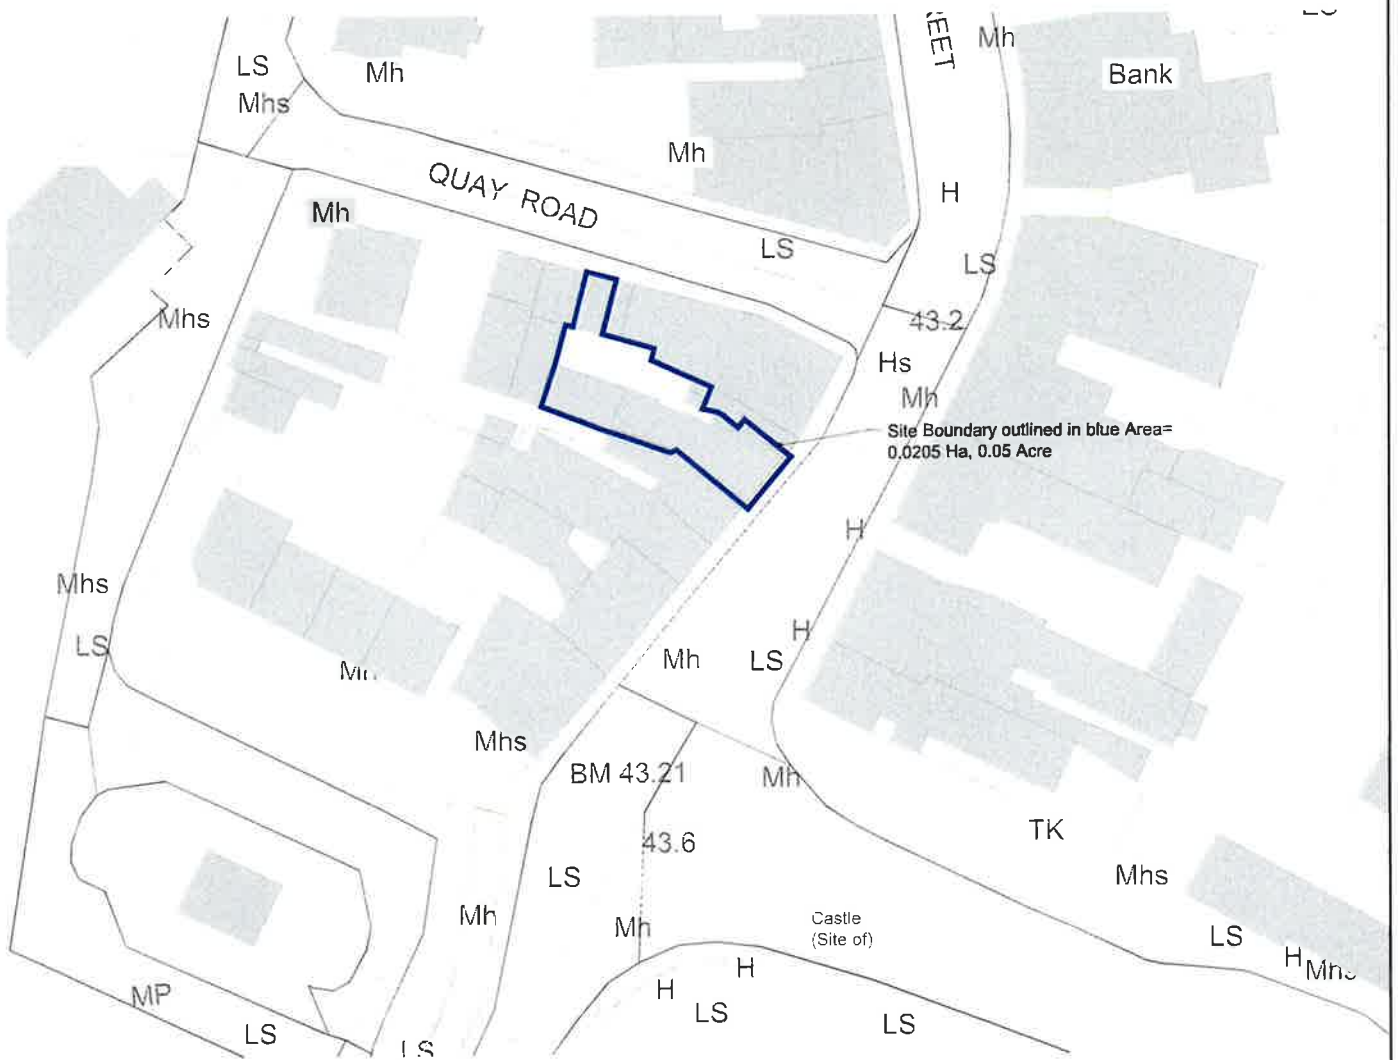

**EXISTING
SITE LAYOUT PLAN** SCALE: 1:500

 MC KIERNAN ARCHITECTS				
ARCHITECTURE BUILDING CONSERVATION SUSTAINABILITY				
Carrick on Shannon, Co. Leitrim; M: 087 9273276; E: enda@mcka.ie W: www.mcka.ie				



Client	JAMES & GERRY CUMMINS	Date	24.09.2026	Drawn	EMK	Checked	EMK
Project	BRIDGE STREET	Job No	2547	Design	D00	Rev	
Drawing Title	EXISTING SITE LOCATION MAP/ LAYOUT PLAN		Scale	AS@A3	Status	DESIGN	

© This drawing or design may not be reproduced without permission