PLANNING SECTION
LEITRIM COUNTY COUNCIL

27 OCT 2026


ED-26-75

REF P. _____

RECEIVED: 26/05/2026

2.20

A = Approx location of Proposed Percolation Area
B = Approx location of Proposed Water Connection/Well
C = Approx location of proposed Pumping Chamber

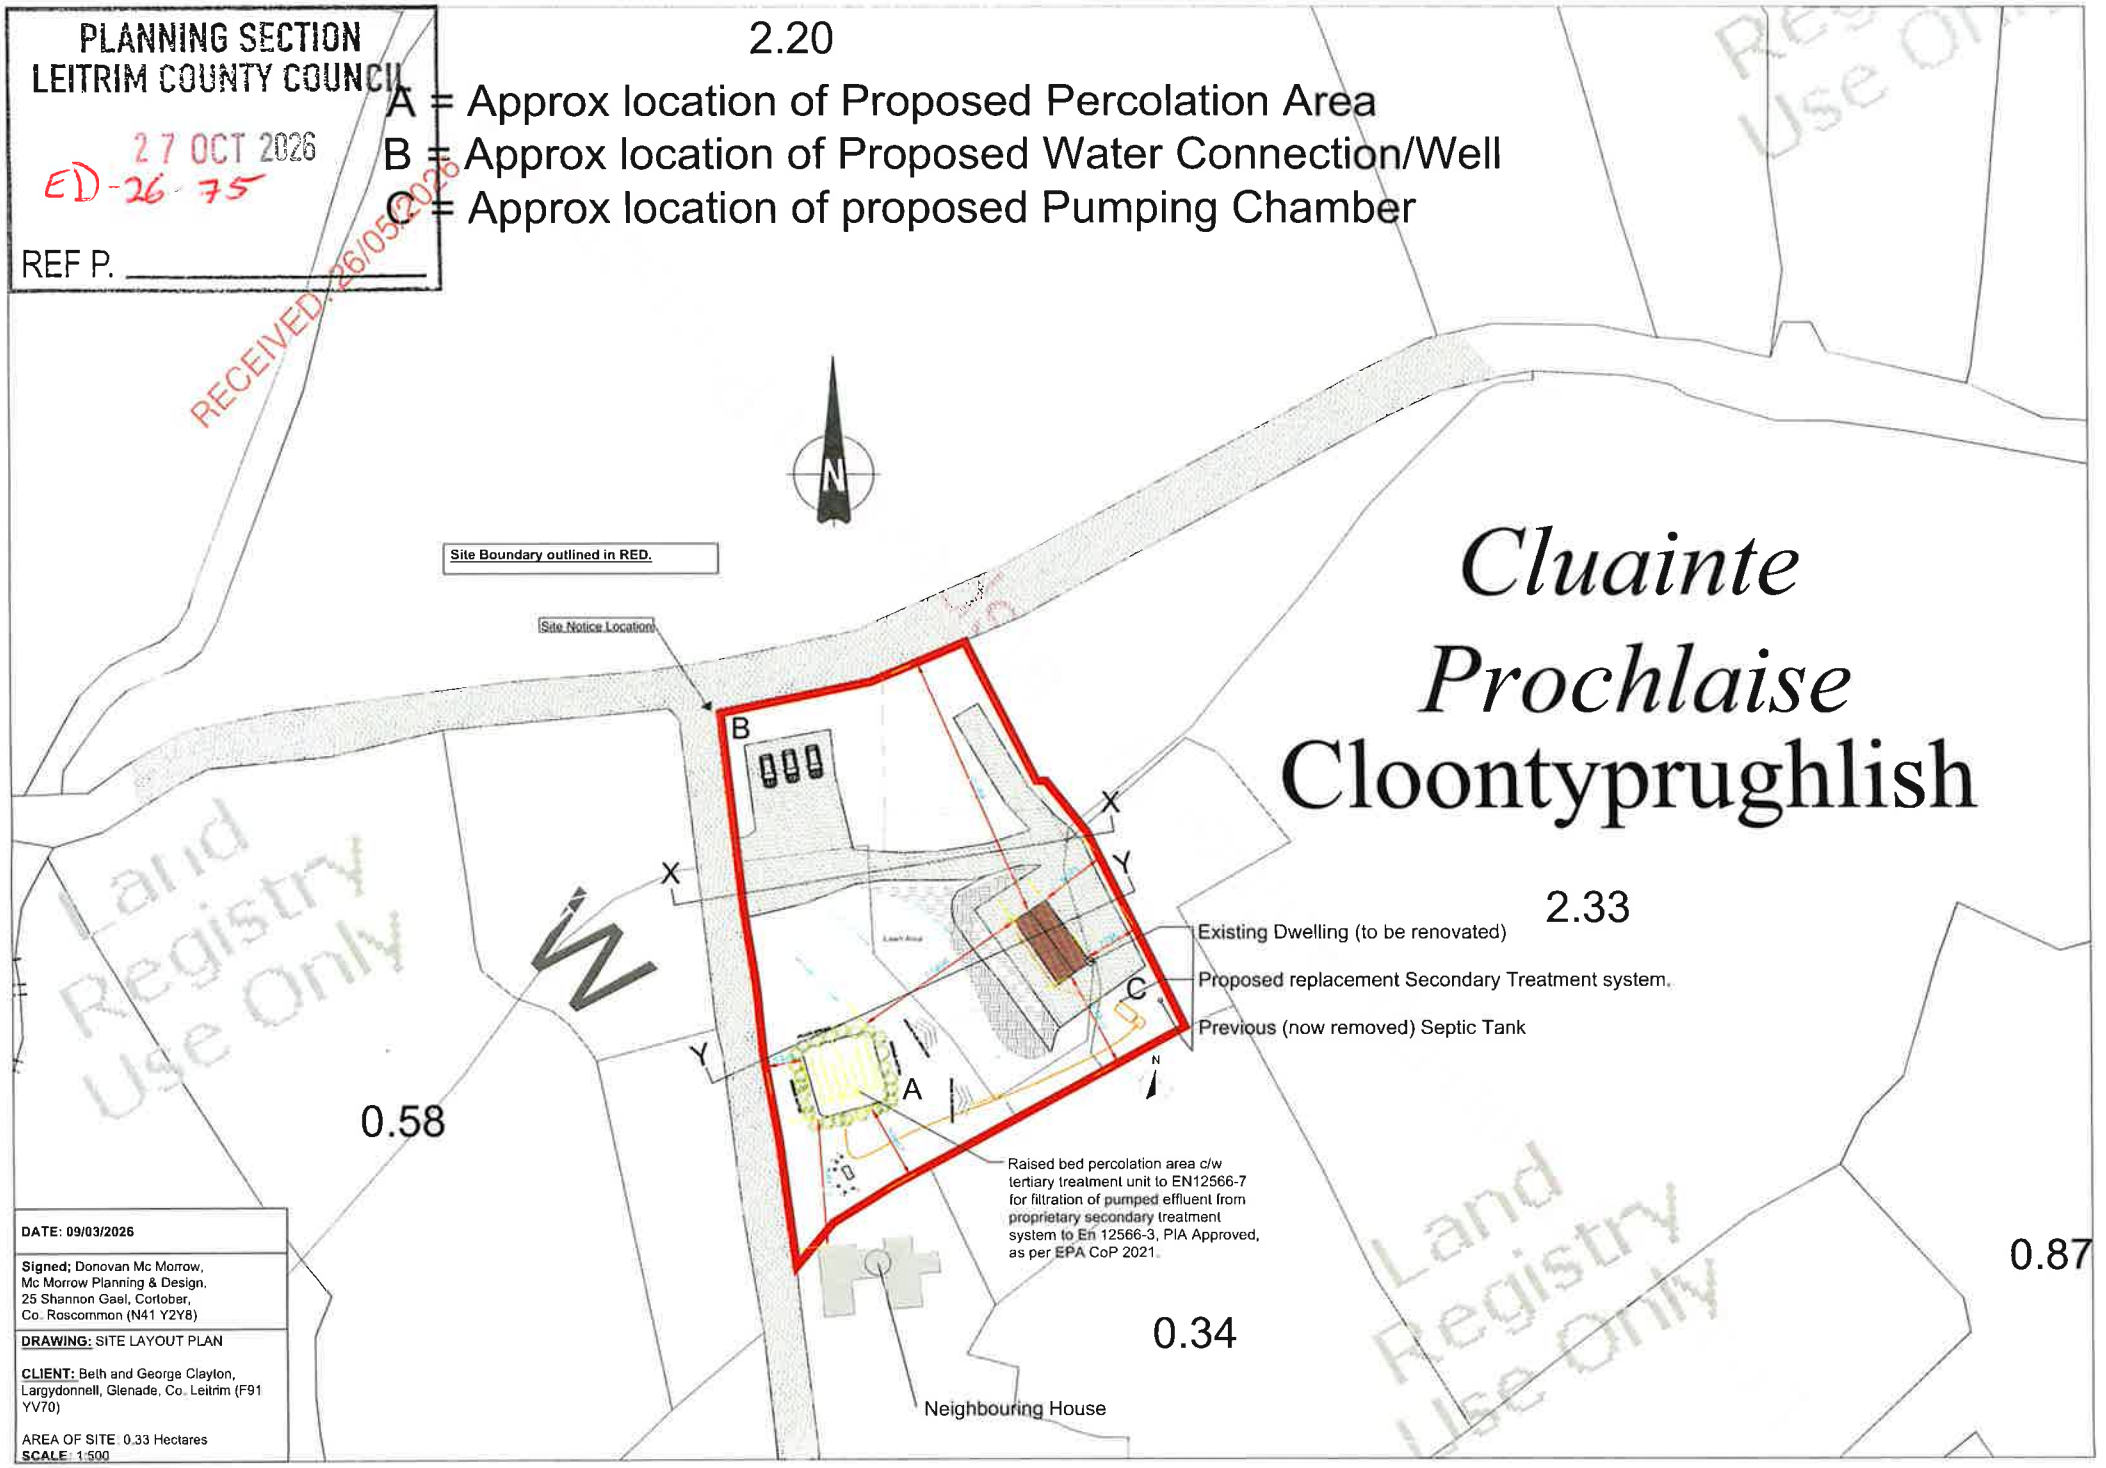

DATE: 09/03/2026

Signed; Donovan Mc Morrow, Mc Morrow Planning & Design, 25 Shannon Gael, Cortober, Co. Roscommon (N41 Y2Y8)

DRAWING: SITE LAYOUT PLAN

CLIENT: Beth and George Clayton, Largydonnell, Glenade, Co. Leitrim (F91 YV70)

AREA OF SITE: 0.33 Hectares
SCALE: 1:500