


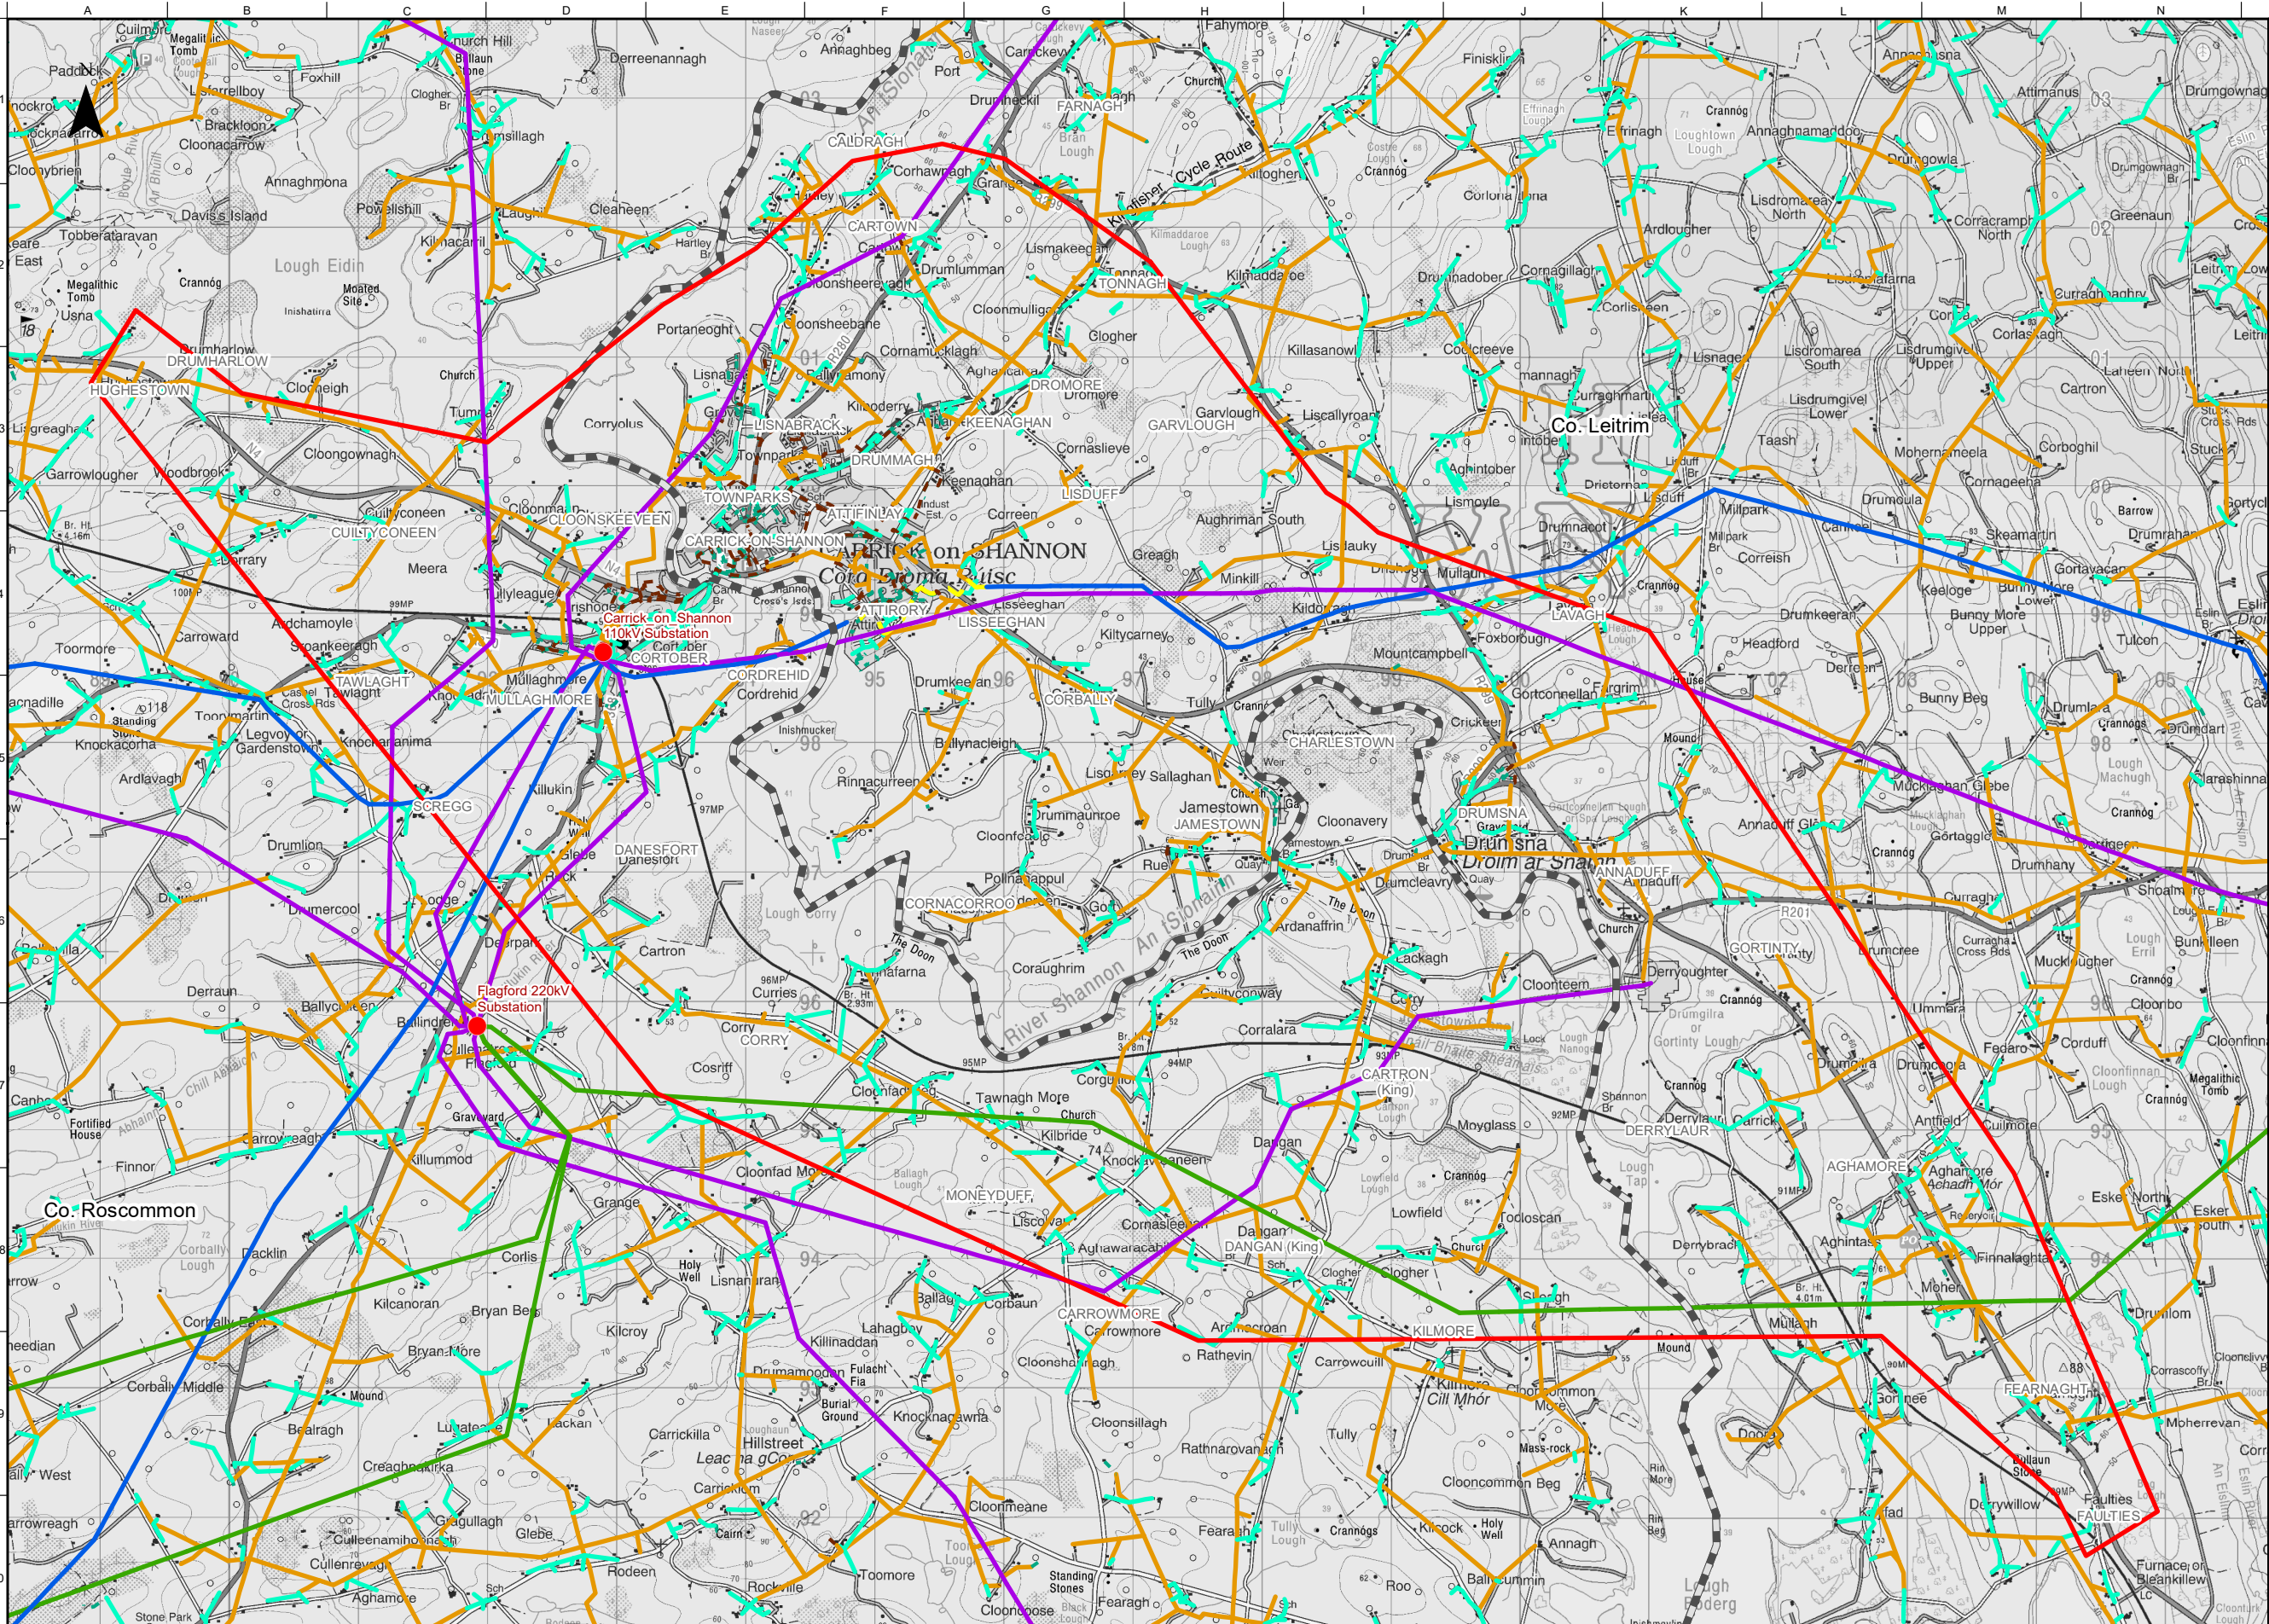

FOR INFORMATION

Legend

Study Area Boundary

Roscommon/Leitrim County Boundary

Electricity Infrastructure

220KV Overhead Electricity Lines

110KV Overhead Electricity Cables

38KV Overhead Electricity Lines

38KV Underground Electricity Cables

Medium Voltage (Overhead) Cables

Medium Voltage (Underground) cables

Low Voltage (Overhead) Cables

Low Voltage (Underground) Cables

Electricity Substation

OSi Licence number 2022/OSI_NMA_139
OSi Licence number 2022/18/CCMA

Notes
Disclaimer Note:
The constraints shown are draft only and subject to change. More detailed assessments, on-going studies and the information received from the public may result in changes to these constraints.

Note S anta:
T a na srianta at  l irithe ina bhfoirm dr each, d' headfa  athraithe teacht orthu. Is mar thoradh ar mheas naithe n os mionchruinne, ar staid ear lean nach agus ar eolas  n bpobal go nd adfar athruithe ar na srianta seo.


Comhairle Chontae Liatroma
Leitrim County Council

ROS COMMON
Comhairle Chontae Ros Common
Roscommon County Council

An Roinn Iompair
Department of Transport

Tionscadal Eireann
Project Ireland
2040

TII
Transport Infrastructure Ireland

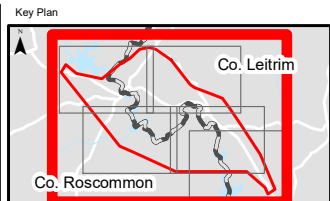

ARUP

Corporate House
City East Business Park
Ballybrit, Galway, Ireland

Tel +353 (0)91 460675
www.carrickdromod.ie
www.arup.ie

Job Title
N4 Carrick-on-Shannon to Dromod Project

Carrick-on-Shannon to Dromod

Scale
1 : 50000 @A3

Role
Material Assets - Non-Agriculture

Date
July 2021

P06	22/07/2022	AG	LH	EMC
P05	01/03/2022	AG	LH	HK
P04	28/01/2022	AG	LH	HK
P03	23/07/2021	AG	LH	HK
Issued for Information (Status S3)				
Issue	Date	By	Chkd	Appd

Drawing Title
Material Assets - Non-Agriculture
Constraints Electricity Infrastructure
Sheet 1 of 6


For Information

Job No
274219

Figure ID
Figure 4.5.2.0

Rev.
P06

Drawing No
274219-ARUP-02-OS-DR-YEMAN-000009

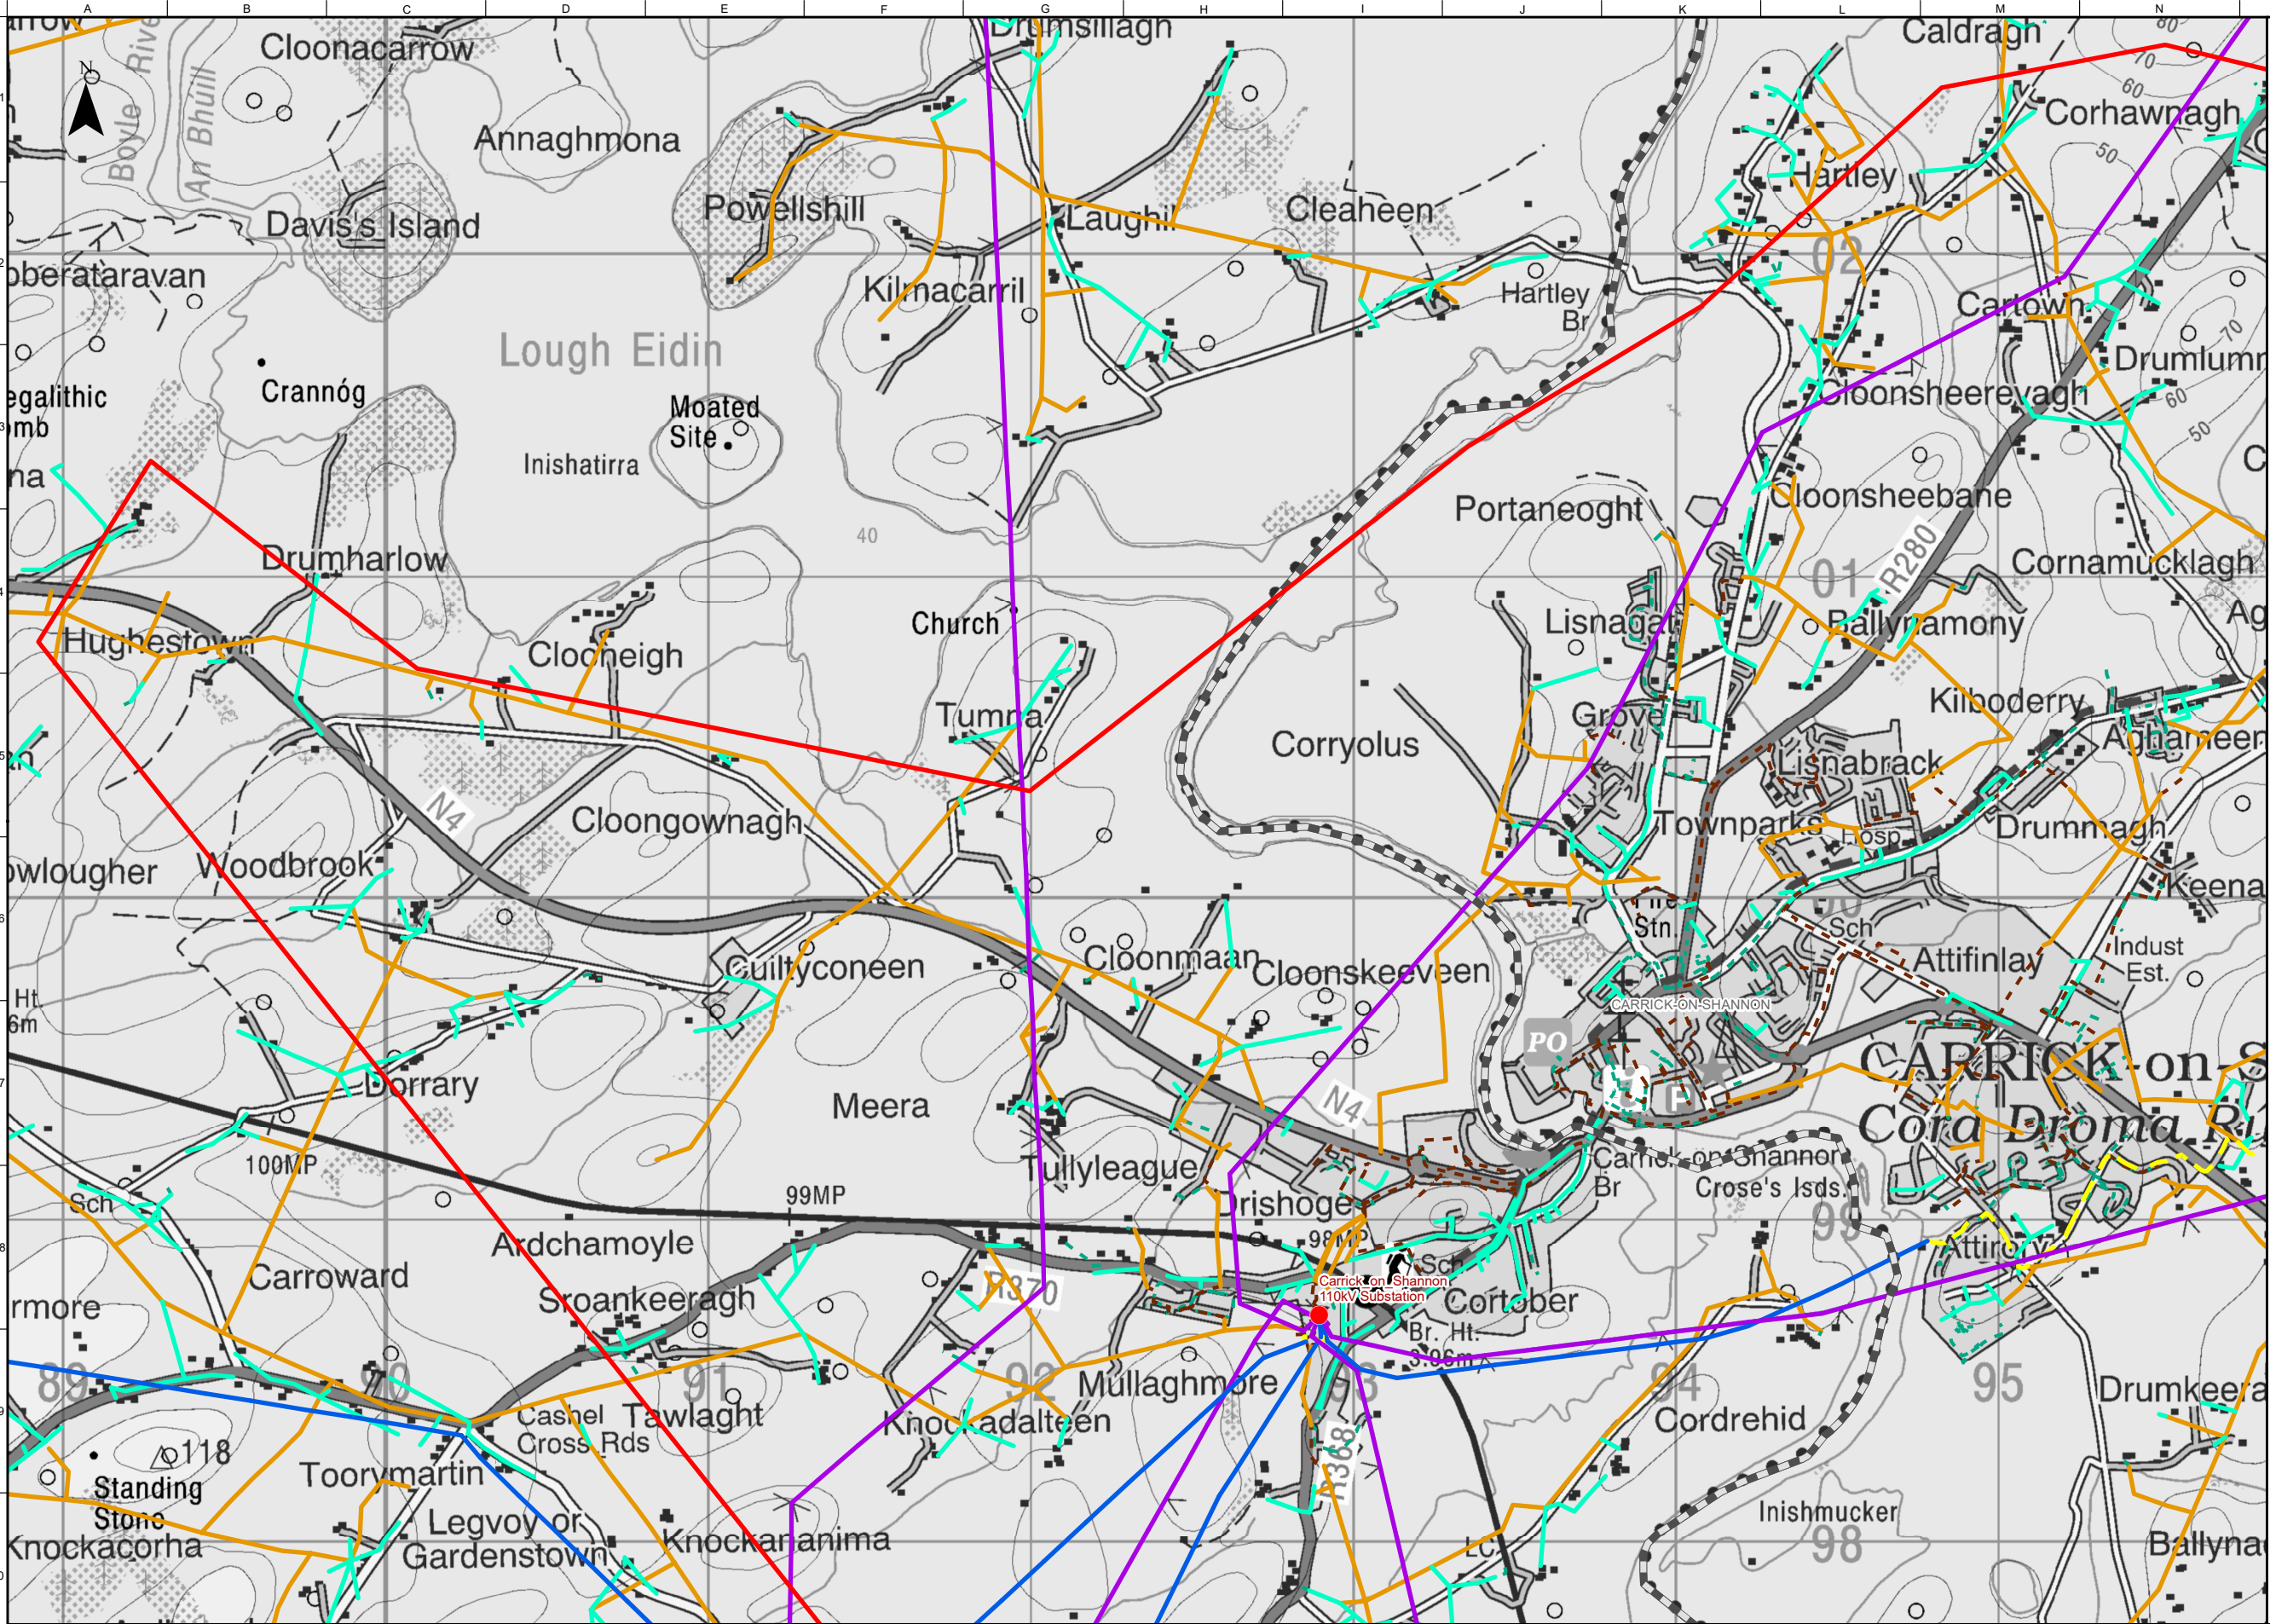

FOR INFORMATION

Legend

Study Area Boundary

Roscommon/Leitrim County Boundary

Electricity Infrastructure

110KV Overhead Electricity Cables

38KV Overhead Electricity Lines

38KV Underground Electricity Cables

Medium Voltage (Overhead) Cables

Medium Voltage (Underground) cables

Low Voltage (Overhead) Cables

Low Voltage (Underground) Cables

Electricity Substation

OSi Licence number 2022/OSI_NMA_139

OSi Licence number 2022/18/CCMA

Notes

Disclaimer Note:
The constraints shown are draft only and subject to change. More detailed assessments, on-going studies and the information received from the public may result in changes to these constraints.

Note Séanta:
Tá na srianta atá léirithe ina bhfoirm dréacht, d'fhéadfaí athraithe teacht orthu. Is mar thoradh ar mheasúnaíthe níos mionchruinne, ar staidéar leanúnach agus ar eolas ón bpobal go ndéadfar athruithe ar na srianta seo.

Comhairle Chontae Liatroma
Leitrim County Council

ROS COMMON
Comhairle Contae Ros Comáin
Roscommon County Council

An Roinn Iompair
Department of Transport

Tionscadal Éireann
Project Ireland
2040

TI
Tionnagar Timpire Éireann
Transport Infrastructure Ireland

ARUP

Key Plan

Consultant

ARUP

Corporate House
City East Business Park
Ballybrit, Galway, Ireland

Tel +353 (0)91 460675
www.carrickdromod.ie
www.arup.ie

Job Title

N4 Carrick-on-Shannon to Dromod Project

Carrick-on-Shannon to Dromod

Scale

1 : 20000 @A3

Role

Material Assets - Non-Agriculture

Date

July 2021

P06	22/07/2022	AG	LH	EMC
P05	01/03/2022	AG	LH	HK
P04	28/01/2022	AG	LH	HK
P03	23/07/2021	AG	LH	HK
Issued for Information (Status S3)				
Issue	Date	By	Chkd	Appd

Drawing Title

Material Assets - Non-Agriculture
Constraints Electricity Infrastructure
Sheet 2 of 6

Suitability

For Information

Job No

274219

Figure ID

Figure 4.5.2.1

Rev.

P06

Drawing No

274219-ARUP-02-OS-DR-YEMAN-000010

Do not scale © Arup



FOR INFORMATION

Legend

Study Area Boundary

Roscommon/Leitrim County Boundary

Electricity Infrastructure

110KV Overhead Electricity Cables

38KV Overhead Electricity Lines

38KV Underground Electricity Cables

Medium Voltage (Overhead) Cables

Medium Voltage (Underground) cables

Low Voltage (Overhead) Cables

Low Voltage (Underground) Cables

OSi Licence number 2022/OSI_NMA_139
OSi Licence number 2022/18/CCMA

Notes

Disclaimer Note:
The constraints shown are draft only and subject to change. More detailed assessments, on-going studies and the information received from the public may result in changes to these constraints.

Note S anta:
T a na srianta at a l eirithe ina bhfoirm dr eacht, d h eada fa i athraithe teacht orthu. Is mar thoradh ar mheas unaithe n os mionchruinne, ar staid ear lean unach agus ar eolas  n bpobal go nd eada far athruithe ar na srianta seo.

Comhairle Chontae Liatroma
Leitrim County Council


Comhairle Contae Ros Com in
Roscommon County Council

An Roinn Iompair
Department of Transport

Tionscadal  ireann
Project Ireland
2040

TII
Transport Infrastructure Ireland

ARUP

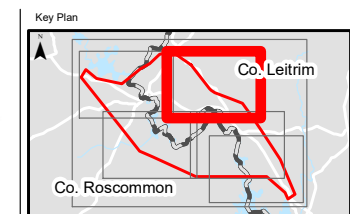

Consultant

ARUP

Corporate House
City East Business Park
Ballybrit, Galway, Ireland

Tel +353 (0)91 460675
www.carrickdromod.ie
www.arup.ie

Job Title

N4 Carrick-on-Shannon to Dromod Project

Carrick-on-Shannon to Dromod

Scale 1 : 20000 @A3

Role Material Assets - Non-Agriculture

Date July 2021

P06	22/07/2022	AG	LH	EMC
P05	01/03/2022	AG	LH	HK
P04	28/01/2022	AG	LH	HK
P03	23/07/2021	AG	LH	HK
Issued for Information (Status S3)				
Issue	Date	By	Chkd	Appd

Drawing Title

Material Assets - Non-Agriculture
Constraints Electricity Infrastructure
Sheet 3 of 6


Suitability

For Information

Job No	Figure ID	Rev.
274219	Figure 4.5.2.2	P06

Drawing No

274219-ARUP-02-OS-DR-YEMAN-000011

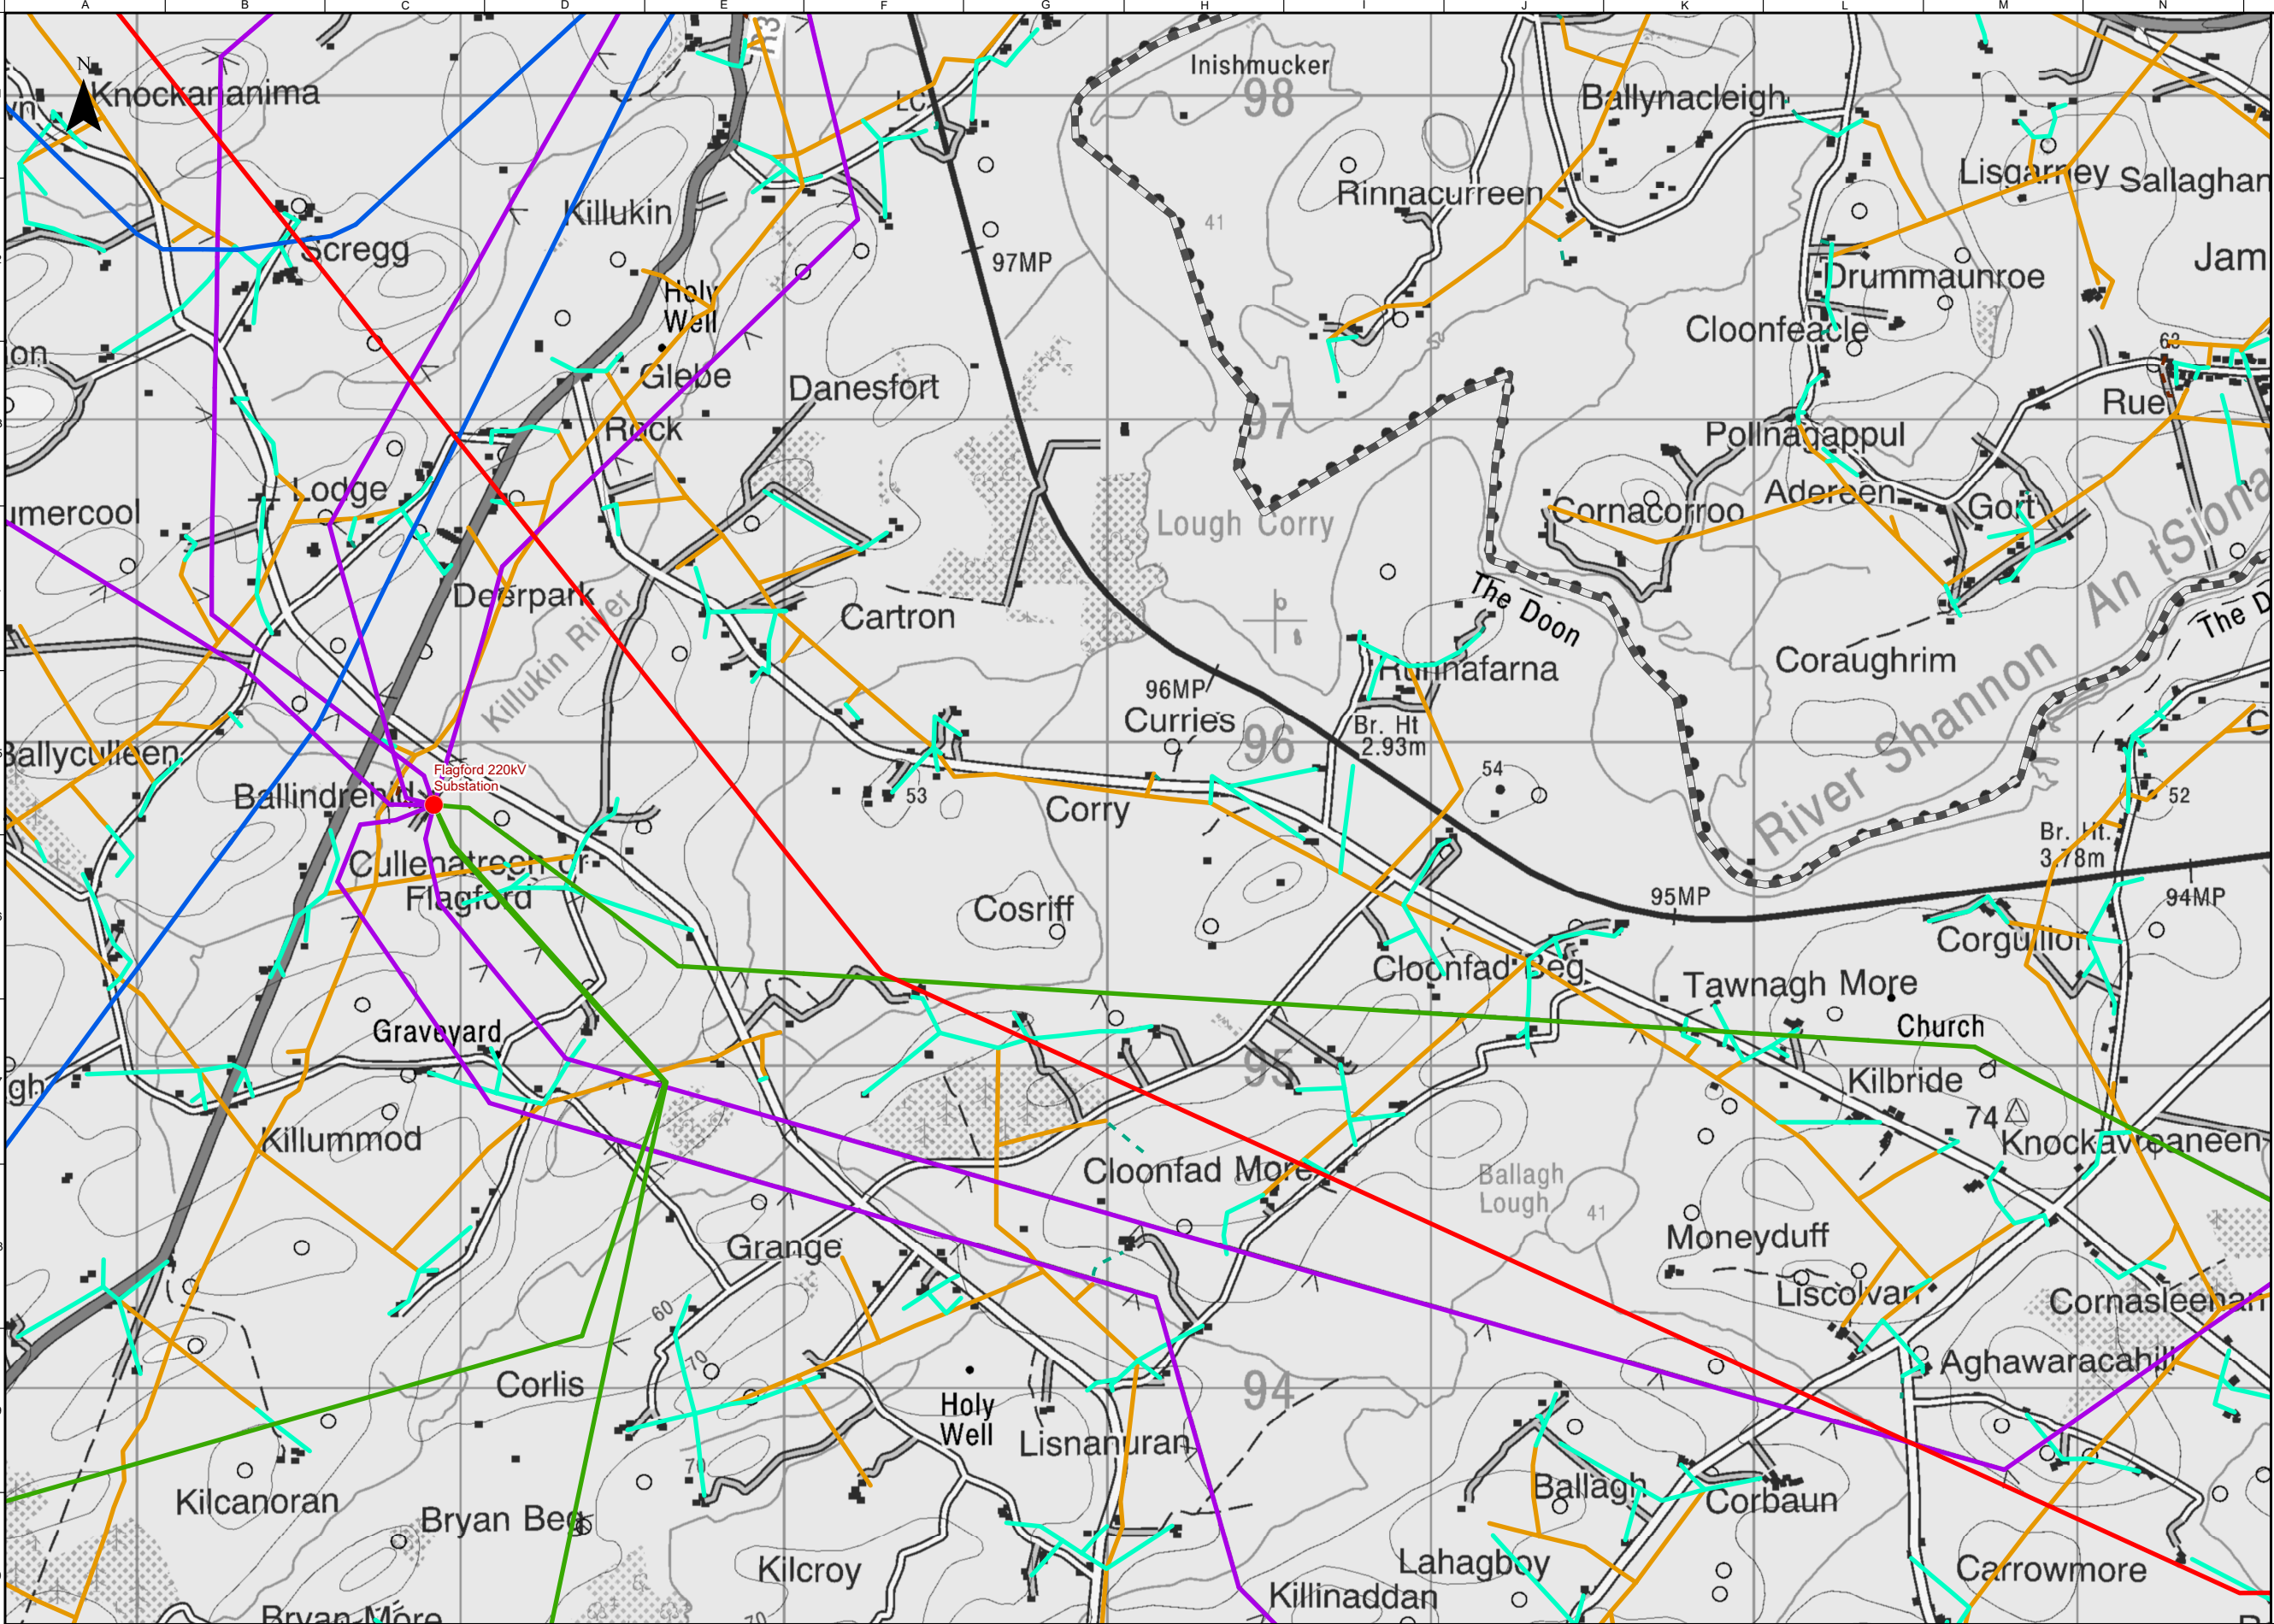

FOR INFORMATION

Legend

- Study Area Boundary
- Roscommon/Leitrim County Boundary

Electricity Infrastructure

- 220KV Overhead Electricity Lines
- 110KV Overhead Electricity Cables
- 38KV Overhead Electricity Lines
- Medium Voltage (Overhead) Cables
- Medium Voltage (Underground) cables
- Low Voltage (Overhead) Cables
- Low Voltage (Underground) Cables
- Electricity Substation

Notes

Disclaimer Note:
The constraints shown are draft only and subject to change. More detailed assessments, on-going studies and the information received from the public may result in changes to these constraints.

Note Sánta:
Tá na srianta atá léirithe ina bhfoirm dréacht, d'fhéadfaí athraithe teacht orthu. Is mar thoradh ar mheasúnaithe níos mionchruinne, ar staidéar leanúnach agus ar eolas ón bpobal go ndéadfar athruithe ar na srianta seo.

Clients

Comhairle Chontae Liatroma
Leitrim County Council


Comhairle Contae Ros Comáin
Roscommon County Council

An Roinn Iompair
Department of Transport

Tionscadal Éireann
Project Ireland
2040

TI
Transport Infrastructure

ARUP

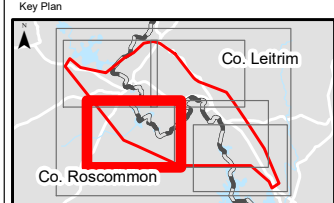

Consultant

ARUP

Corporate House
City East Business Park
Ballybrit, Galway, Ireland

Tel +353 (0)91 460675
www.carriackdromod.ie
www.arup.ie

Job Title
N4 Carrick-on-Shannon to Dromod Project

Carrick-on-Shannon to Dromod

Scale 1 : 20000 @A3

Role Material Assets - Non-Agriculture

Date July 2021

P06	22/07/2022	AG	LH	EMC
P05	01/03/2022	AG	LH	HK
P04	28/01/2022	AG	LH	HK
P03	23/07/2021	AG	LH	HK
Issued for Information (Status S3)				
Issue	Date	By	Chkd	Appd


Drawing Title
Material Assets - Non-Agriculture
Constraints Electricity Infrastructure
Sheet 4 of 6

Suitability

For Information

Job No	Figure ID	Rev.
274219	Figure 4.5.2.3	P06

Drawing No
274219-ARUP-02-OS-DR-YEMAN-000012

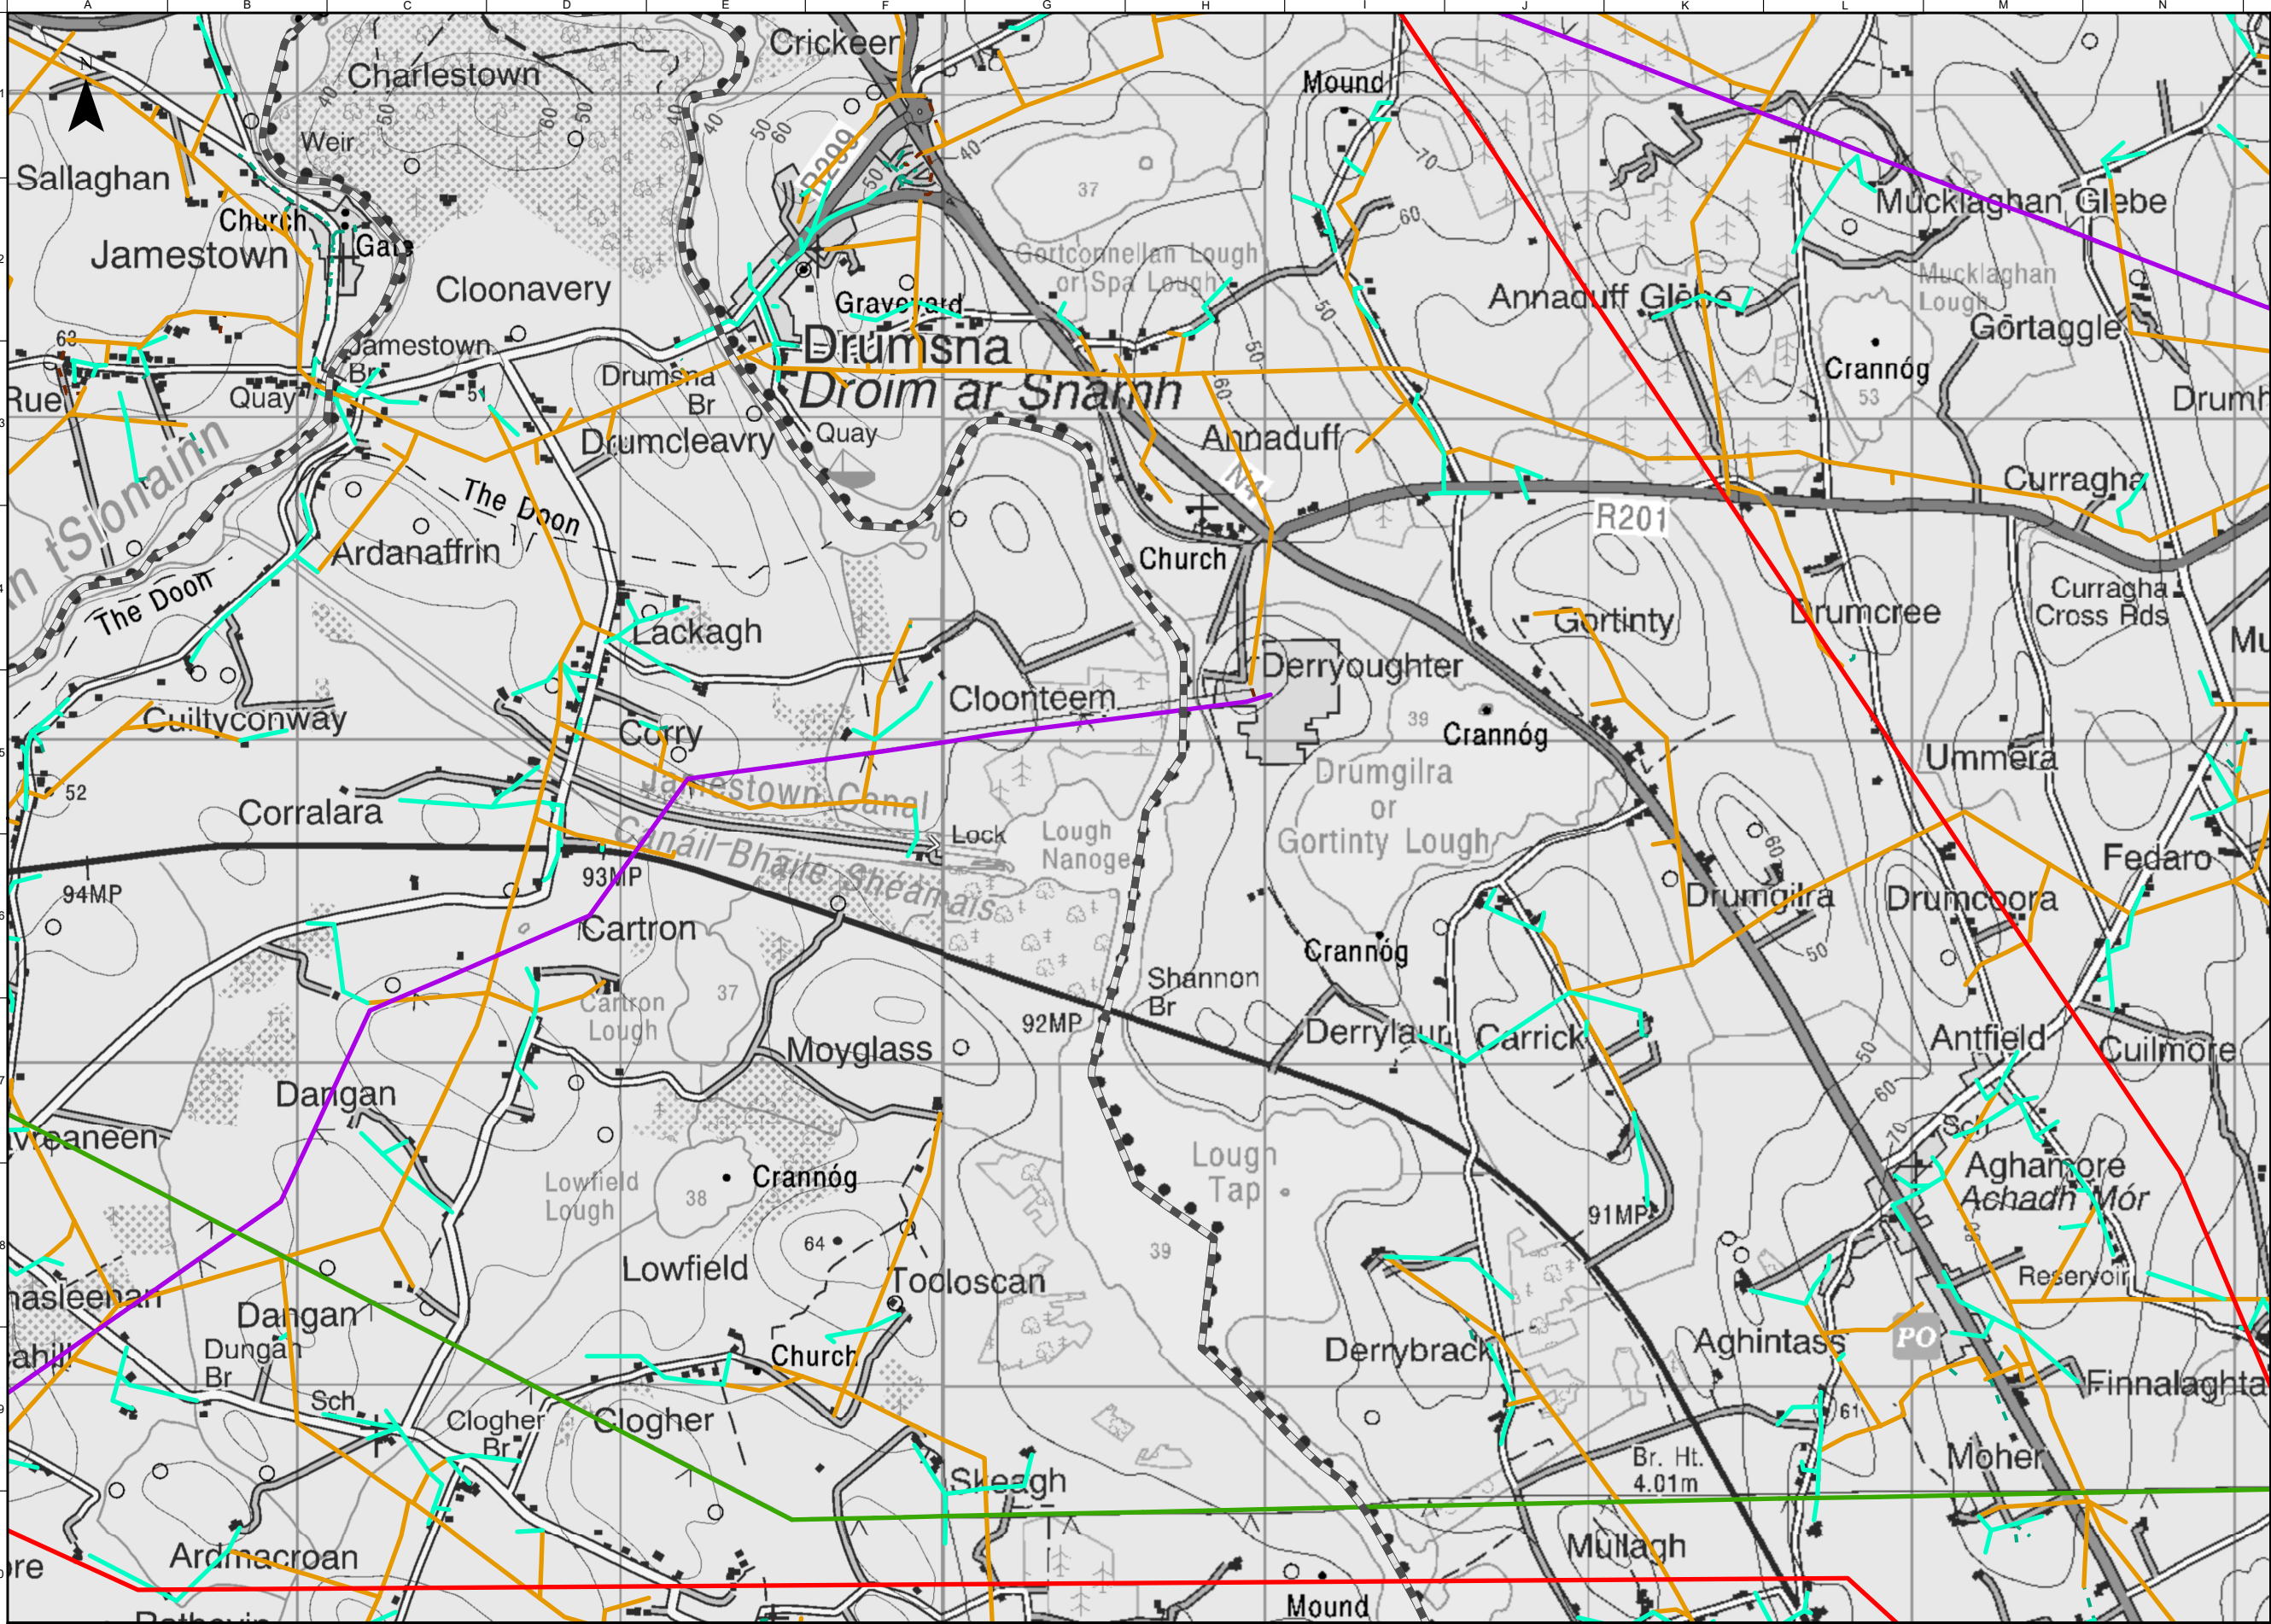

FOR INFORMATION

Legend

Study Area Boundary

Roscommon/Leitrim County Boundary

Electricity Infrastructure

220KV Overhead Electricity Lines

110KV Overhead Electricity Cables

Medium Voltage (Overhead) Cables

Medium Voltage (Underground) cables

Low Voltage (Overhead) Cables

Low Voltage (Underground) Cables

Notes

Disclaimer Note:
The constraints shown are draft only and subject to change. More detailed assessments, on-going studies and the information received from the public may result in changes to these constraints.

Note Séanta:
Tá na srianta atá léirithe ina bhfoirm dréacht, d'fhéadfaí athraithe teacht orthu. Is mar thoradh ar mheasúnaithe níos mionchruinne, ar staidéar leanúnach agus ar eolas ón bpobal go ndéadfar athruithe ar na srianta seo.


Comhairle Chontae Liatroma
Leitrim County Council

ROS COMMON
Comhairle Contae Ros Comáin
Roscommon County Council

An Roinn Iompair
Department of Transport

Tionscadal Éireann
Project Ireland
2040

TIIV
Tionnasc Éireann
Project Ireland 2040

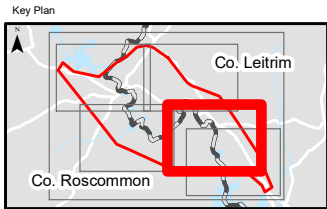

Consultant

ARUP

Corporate House
City East Business Park
Ballybrit, Galway, Ireland

Tel +353 (0)91 460675
www.carrickdromod.ie
www.arup.ie

Job Title
N4 Carrick-on-Shannon to Dromod Project

Scale
1 : 20000 @A3

Role
Material Assets - Non-Agriculture

Date
July 2021

P06	22/07/2022	AG	LH	EMC
P05	01/03/2022	AG	LH	HK
P04	28/01/2022	AG	LH	HK
P03	23/07/2021	AG	LH	HK
Issued for Information (Status S3)				
Issue	Date	By	Chkd	Appd

OSi Licence number 2022/OSI_NMA_139
OSi Licence number 2022/18/CCMA

Drawing Title
Material Assets - Non-Agriculture
Constraints Electricity Infrastructure
Sheet 5 of 6

For Information

Job No	Figure ID	Rev.
274219	Figure 4.5.2.4	P06

Drawing No
274219-ARUP-02-OS-DR-YEMAN-000013

