


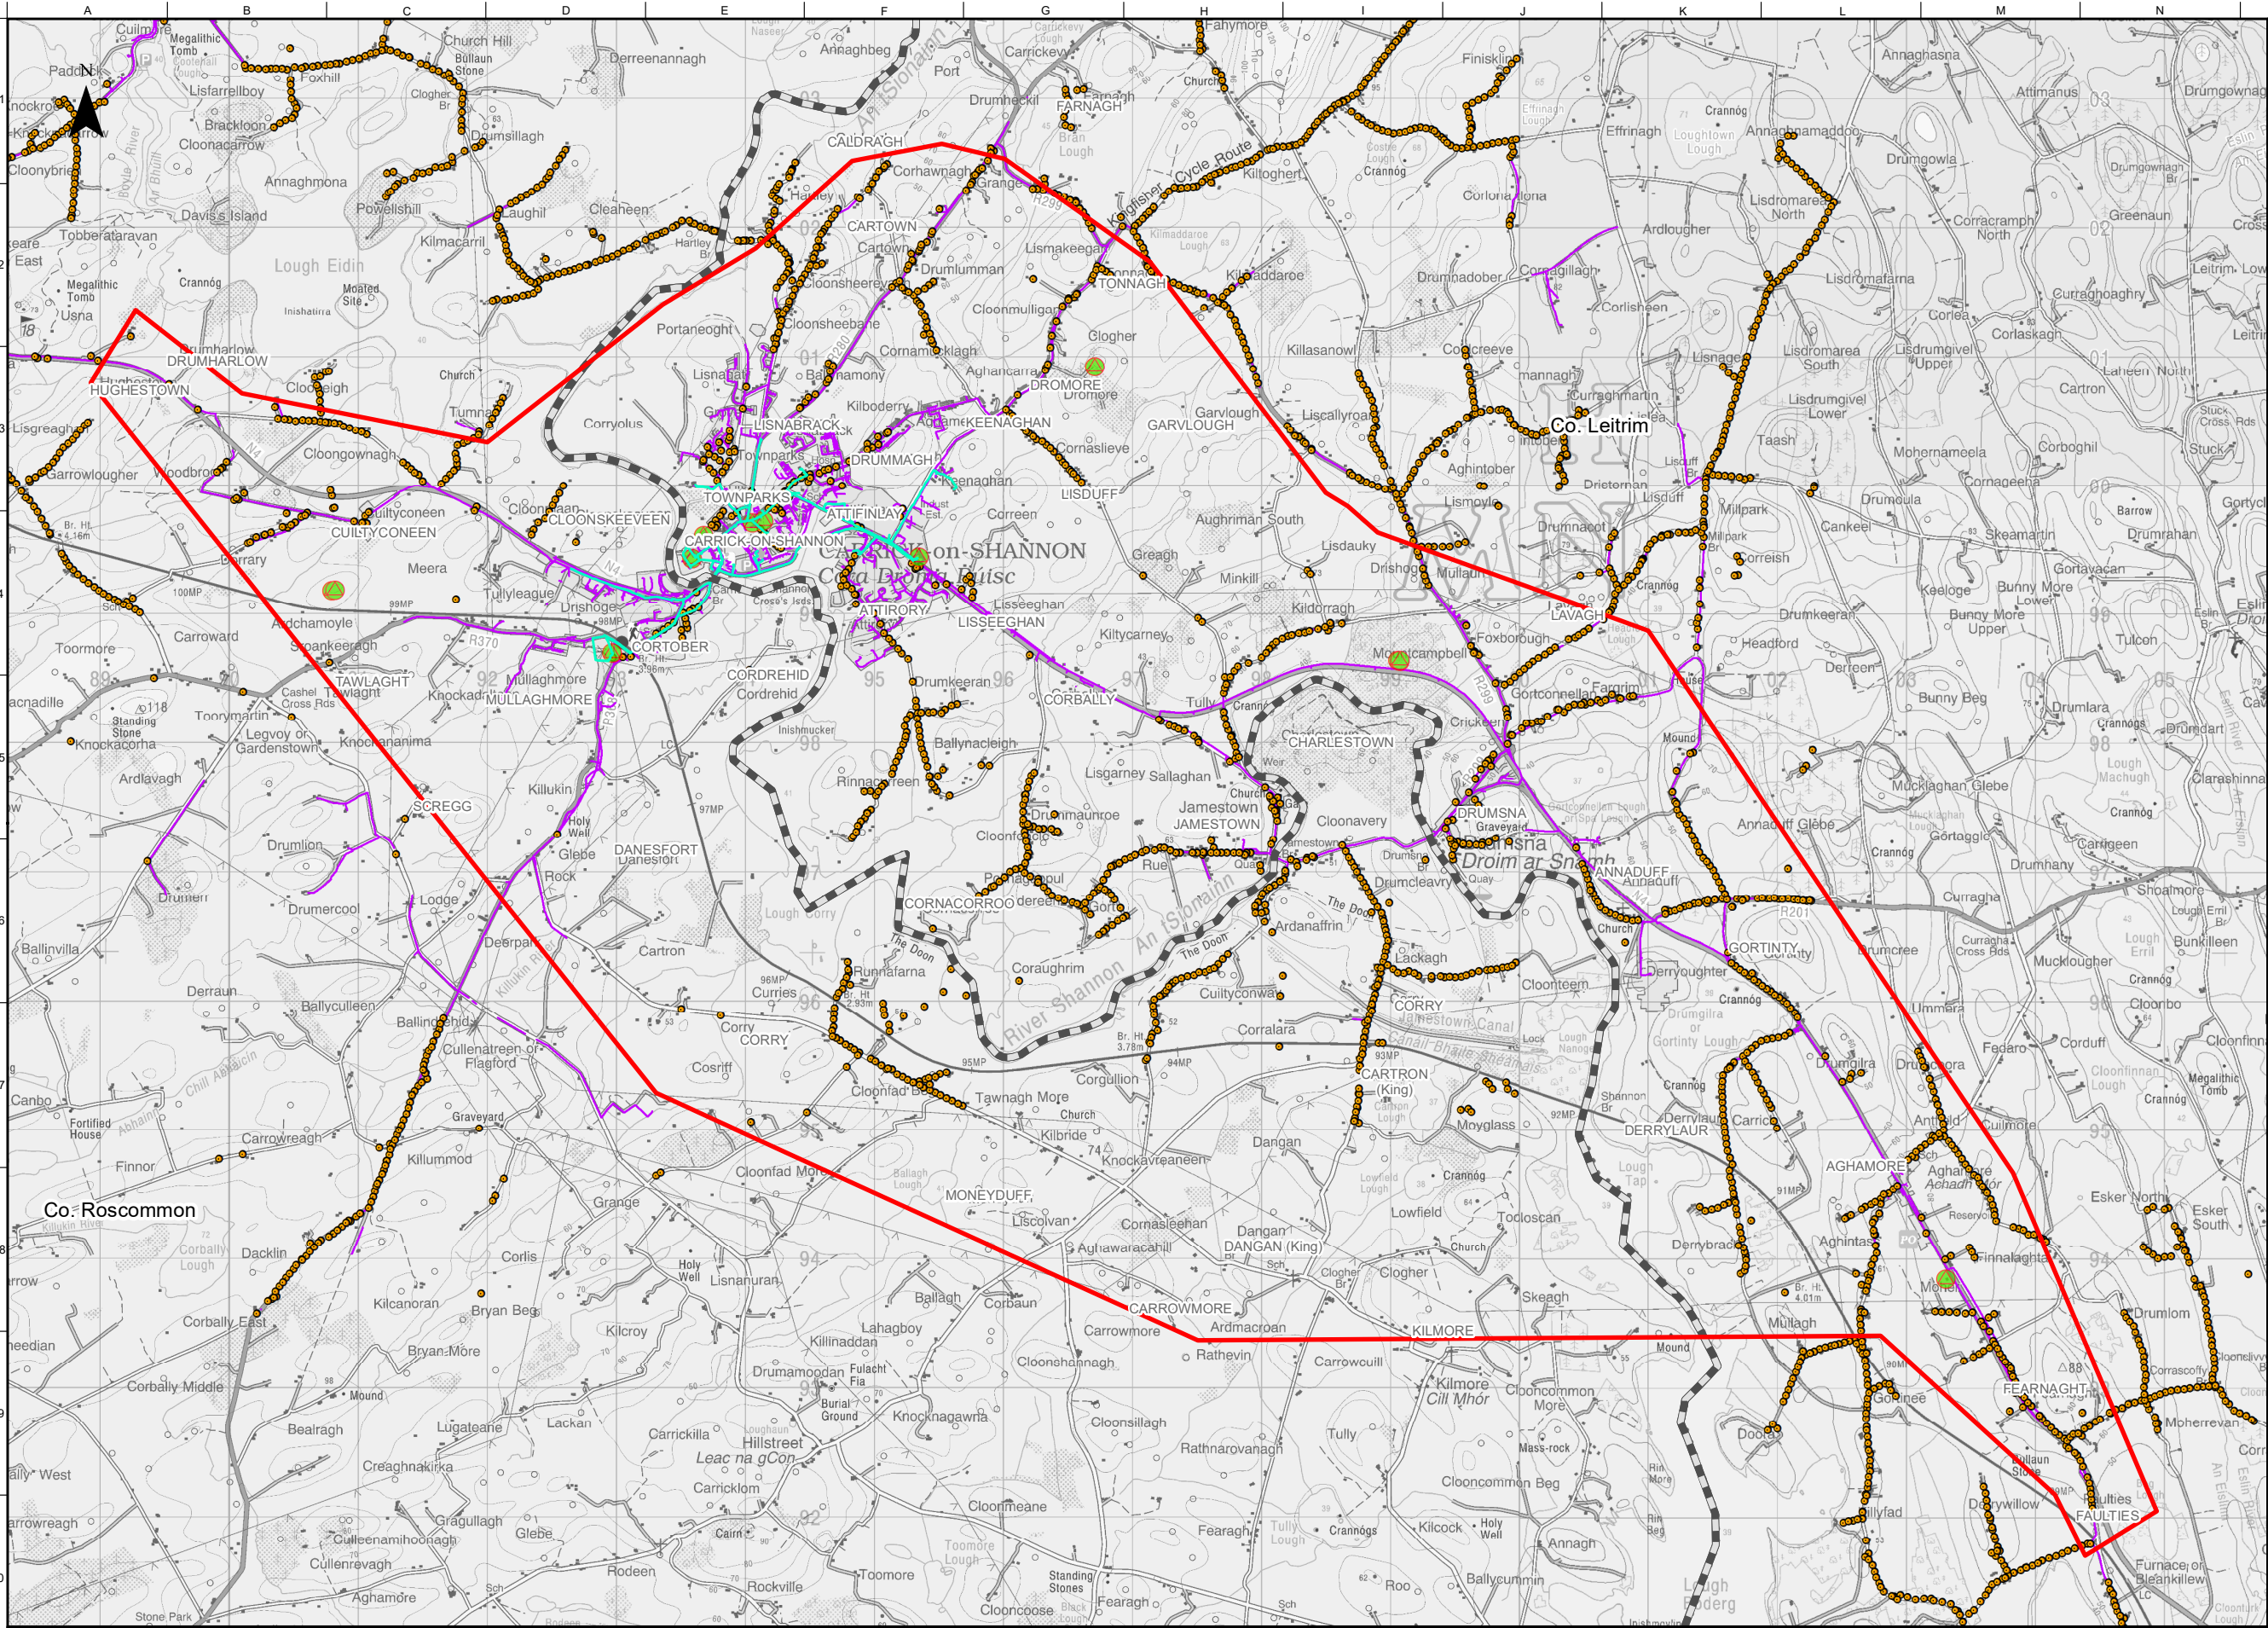

FOR INFORMATION

Legend

Study Area Boundary

Roscommon/Leitrim County Boundary

ENET Ducting

Telecom Antennas

eir Poles

eir Underground Ducting

Notes

Disclaimer Note:
The constraints shown are draft only and subject to change. More detailed assessments, on-going studies and the information received from the public may result in changes to these constraints.

Note S anta:
T a na srianta at  l irithe ina bhfoirm dr each, d' headfa  athraithe teacht orthu. Is mar thoradh ar mheas naithe n os mionchruinne, ar staid ear lean nach agus ar eolas  n bpobal go nd adfar athruithe ar na srianta seo.


Comhairle Chontae Liatroma
Leitrim County Council

Comhairle Contae Ros Com in
Roscommon County Council

An Roinn Iompair
Department of Transport

Tionscadal  ireann
Project Ireland
2040

TII
Transport Infrastructure Ireland

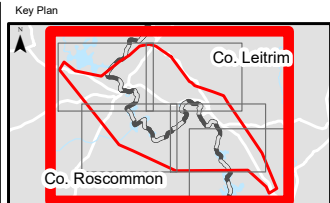

Consultant

ARUP

Corporate House
City East Business Park
Ballybrit, Galway, Ireland

Tel +353 (0)91 460675
www.carrickdromod.ie
www.arup.ie

Job Title
N4 Carrick-on-Shannon to Dromod Project

Carrick-on-Shannon to Dromod

Scale
1 : 50000 @A3

Role
Material Assets - Non-Agriculture

Date
July 2021

P06	22/07/2022	AG	LH	EMC
P05	01/03/2022	AG	LH	HK
P04	28/01/2022	AG	LH	HK
P03	23/07/2021	AG	LH	HK
Issued for Information (Status S3)				
Issue	Date	By	Chkd	Appd

OSi Licence number 2022/OSi_NMA_139
OSi Licence number 2022/18/CCMA


Drawing Title
Material Assets - Non-Agriculture Constraints Telecoms Infrastructure
Sheet 1 of 6

Suitability

For Information

Job No	Figure ID	Rev.
274219	Figure 4.5.3.0	P06

Drawing No
274219-ARUP-02-OS-DR-YEMAN-000017

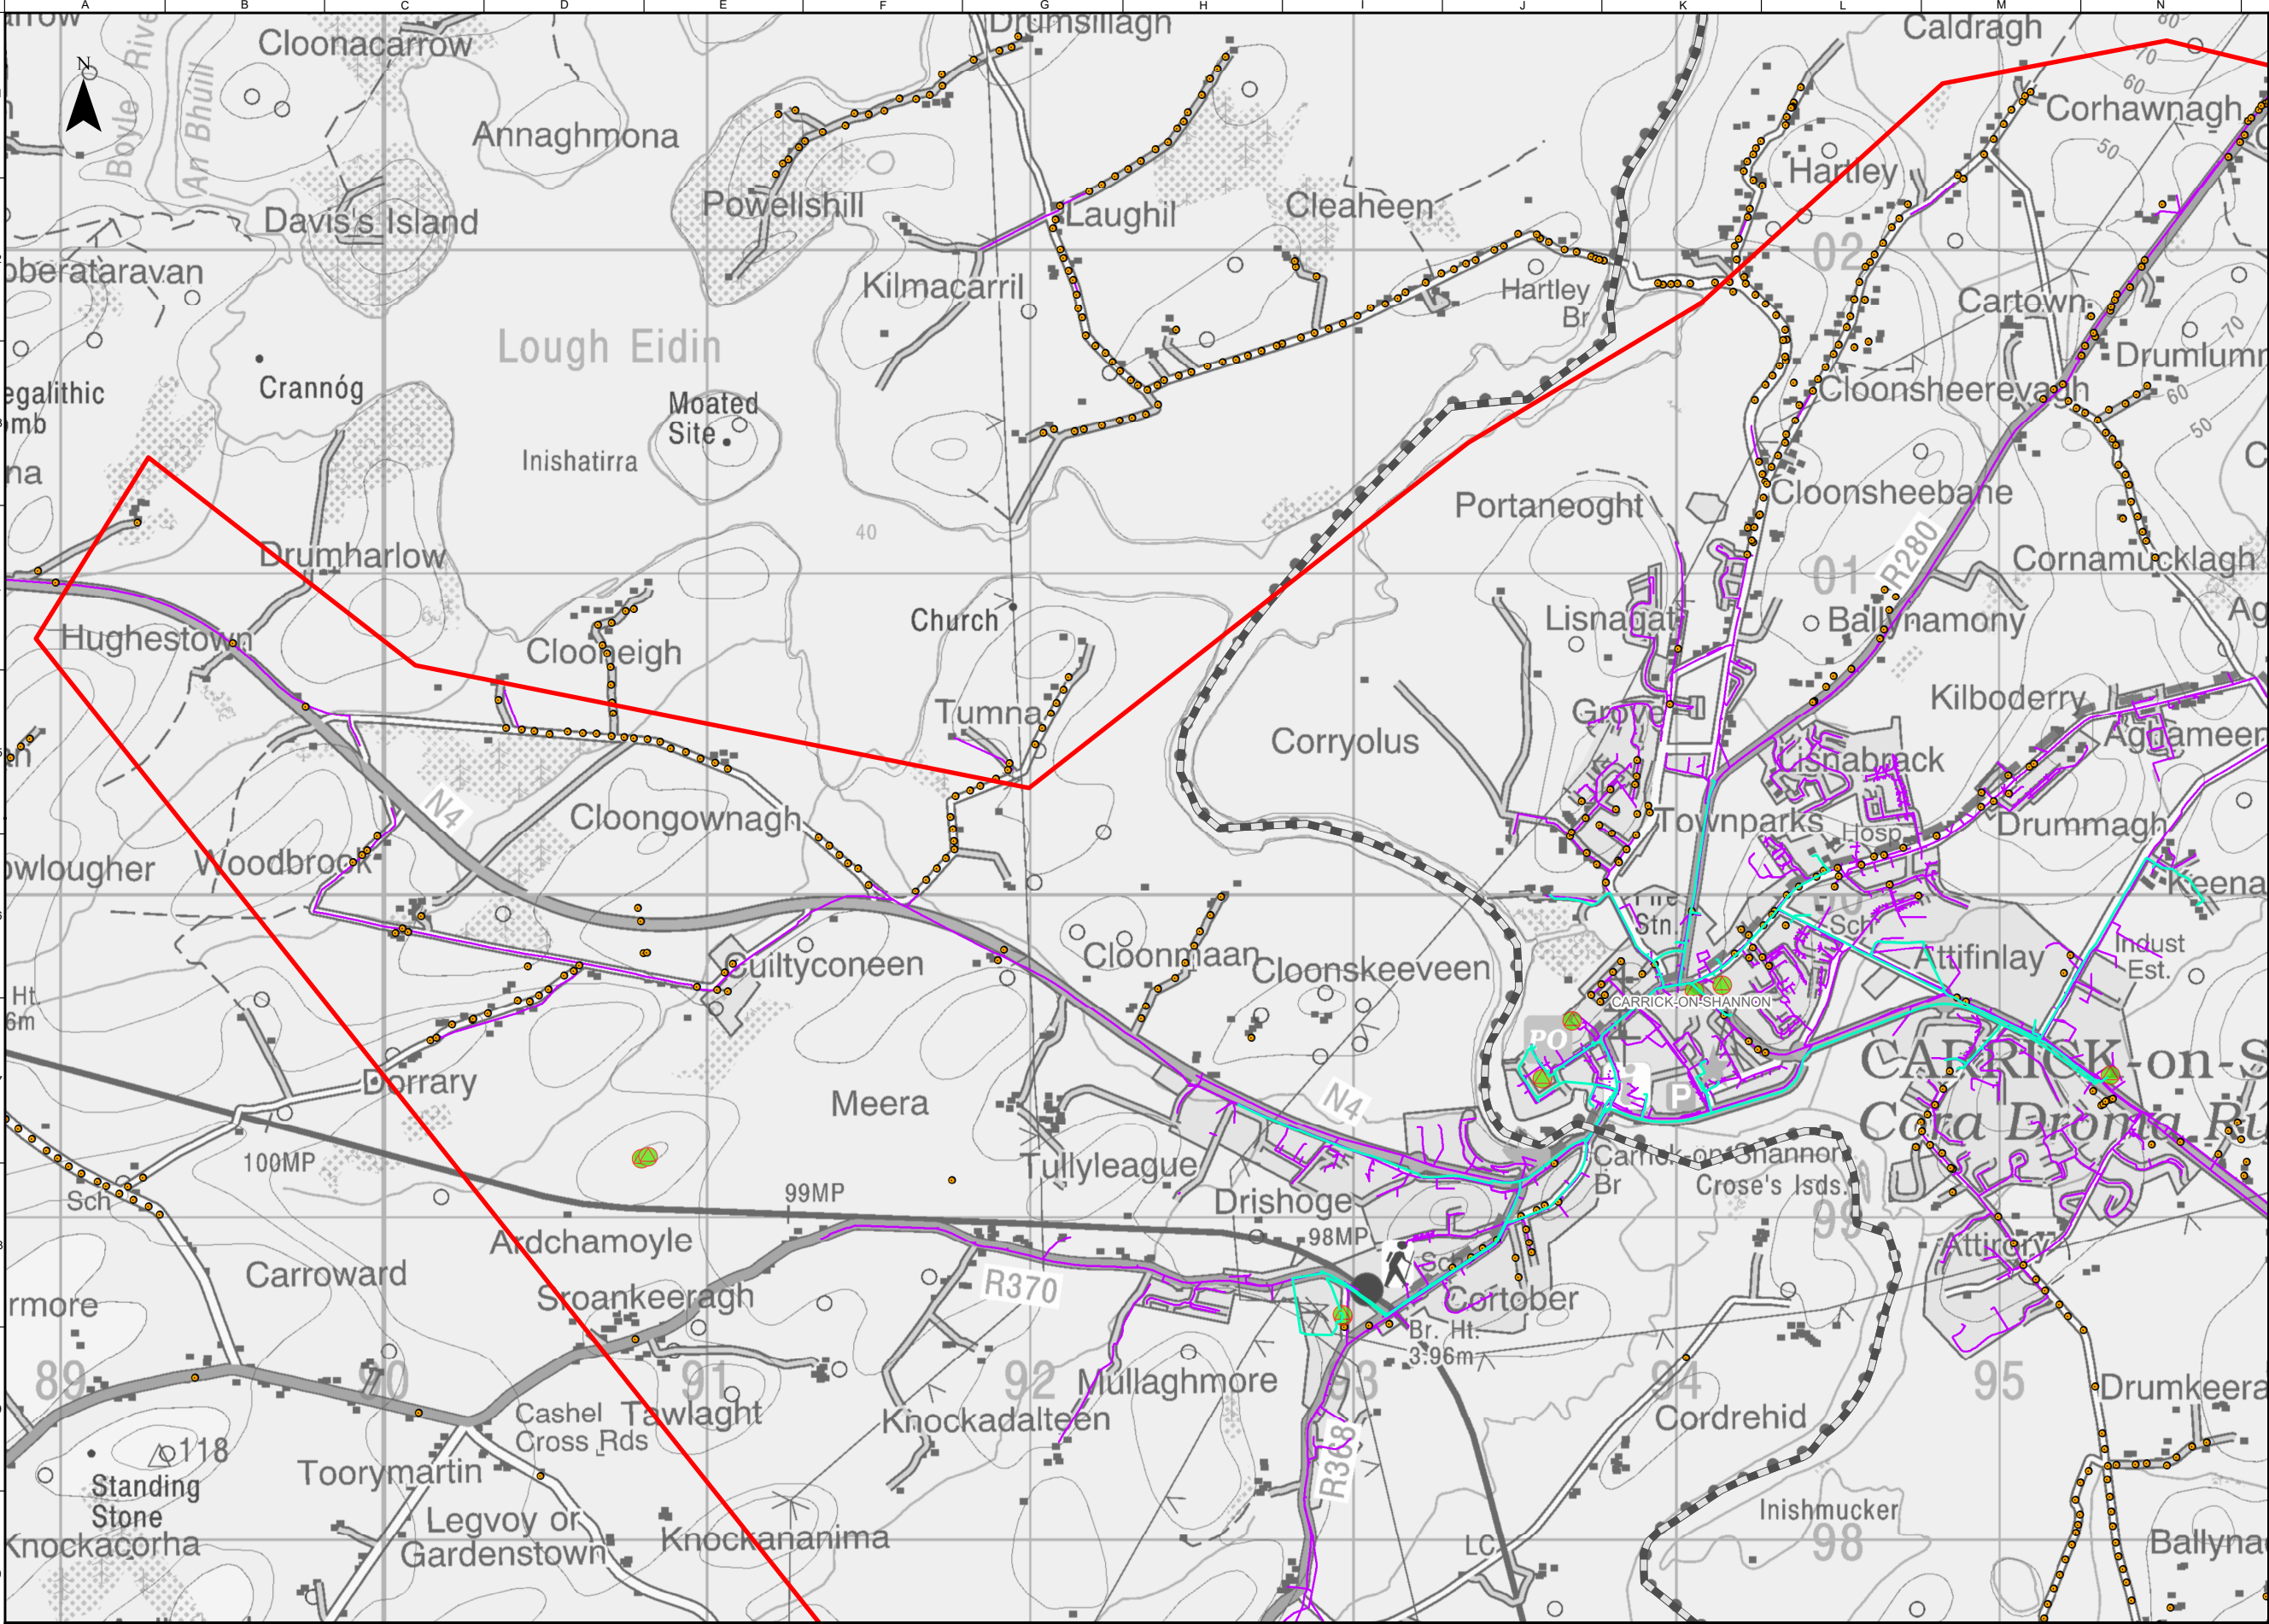

FOR INFORMATION

Legend

Study Area Boundary

Roscommon/Leitrim County Boundary

ENET Ducting

Telecom Antennas

eir Poles

eir Underground Ducting

OSi Licence number 2022/OSI_NMA_139
OSi Licence number 2022/18/CCMA

Notes

Disclaimer Note:
The constraints shown are draft only and subject to change. More detailed assessments, on-going studies and the information received from the public may result in changes to these constraints.

Note Séanta:
Tá na srianta atá léirithe ina bhfoirm dréacht, d'fhéadfaí athraithe teacht orthu. Is mar thoradh ar mheasúnaíthe níos mionchruinne, ar staidéar leanúnach agus ar eolas ón bpobal go ndéadfar athruithe ar na srianta seo.

Comhairle Chontae Liatroma
Leitrim County Council

Comhairle Contae Ros Comáin
Roscommon County Council

An Roinn Iompair
Department of Transport

Tionscadal Éireann
Project Ireland
2040

TII
Bonneagair Iomair Éireann
Transport Infrastructure Ireland

ARUP

Key Plan

Consultant

ARUP

Corporate House
City East Business Park
Ballybrit, Galway, Ireland

Tel +353 (0)91 460675
www.carrickdromod.ie
www.arup.ie

Job Title

N4 Carrick-on-Shannon to Dromod Project

Carrick-on-Shannon to Dromod

Scale 1 : 20000 @A3

Role Material Assets - Non-Agriculture

Date July 2021

P06	22/07/2022	AG	LH	EMC
P05	01/03/2022	AG	LH	HK
P04	28/01/2022	AG	LH	HK
P03	23/07/2021	AG	LH	HK
Issued for Information (Status S3)				
Issue	Date	By	Chkd	Appd

Drawing Title

Material Assets - Non-Agriculture
Constraints Telecoms Infrastructure
Sheet 2 of 6

Suitability


For Information

Job No	Figure ID	Rev.
274219	Figure 4.5.3.1	P06

Drawing No

274219-ARUP-02-OS-DR-YEMAN-000018

Do not scale © Arup

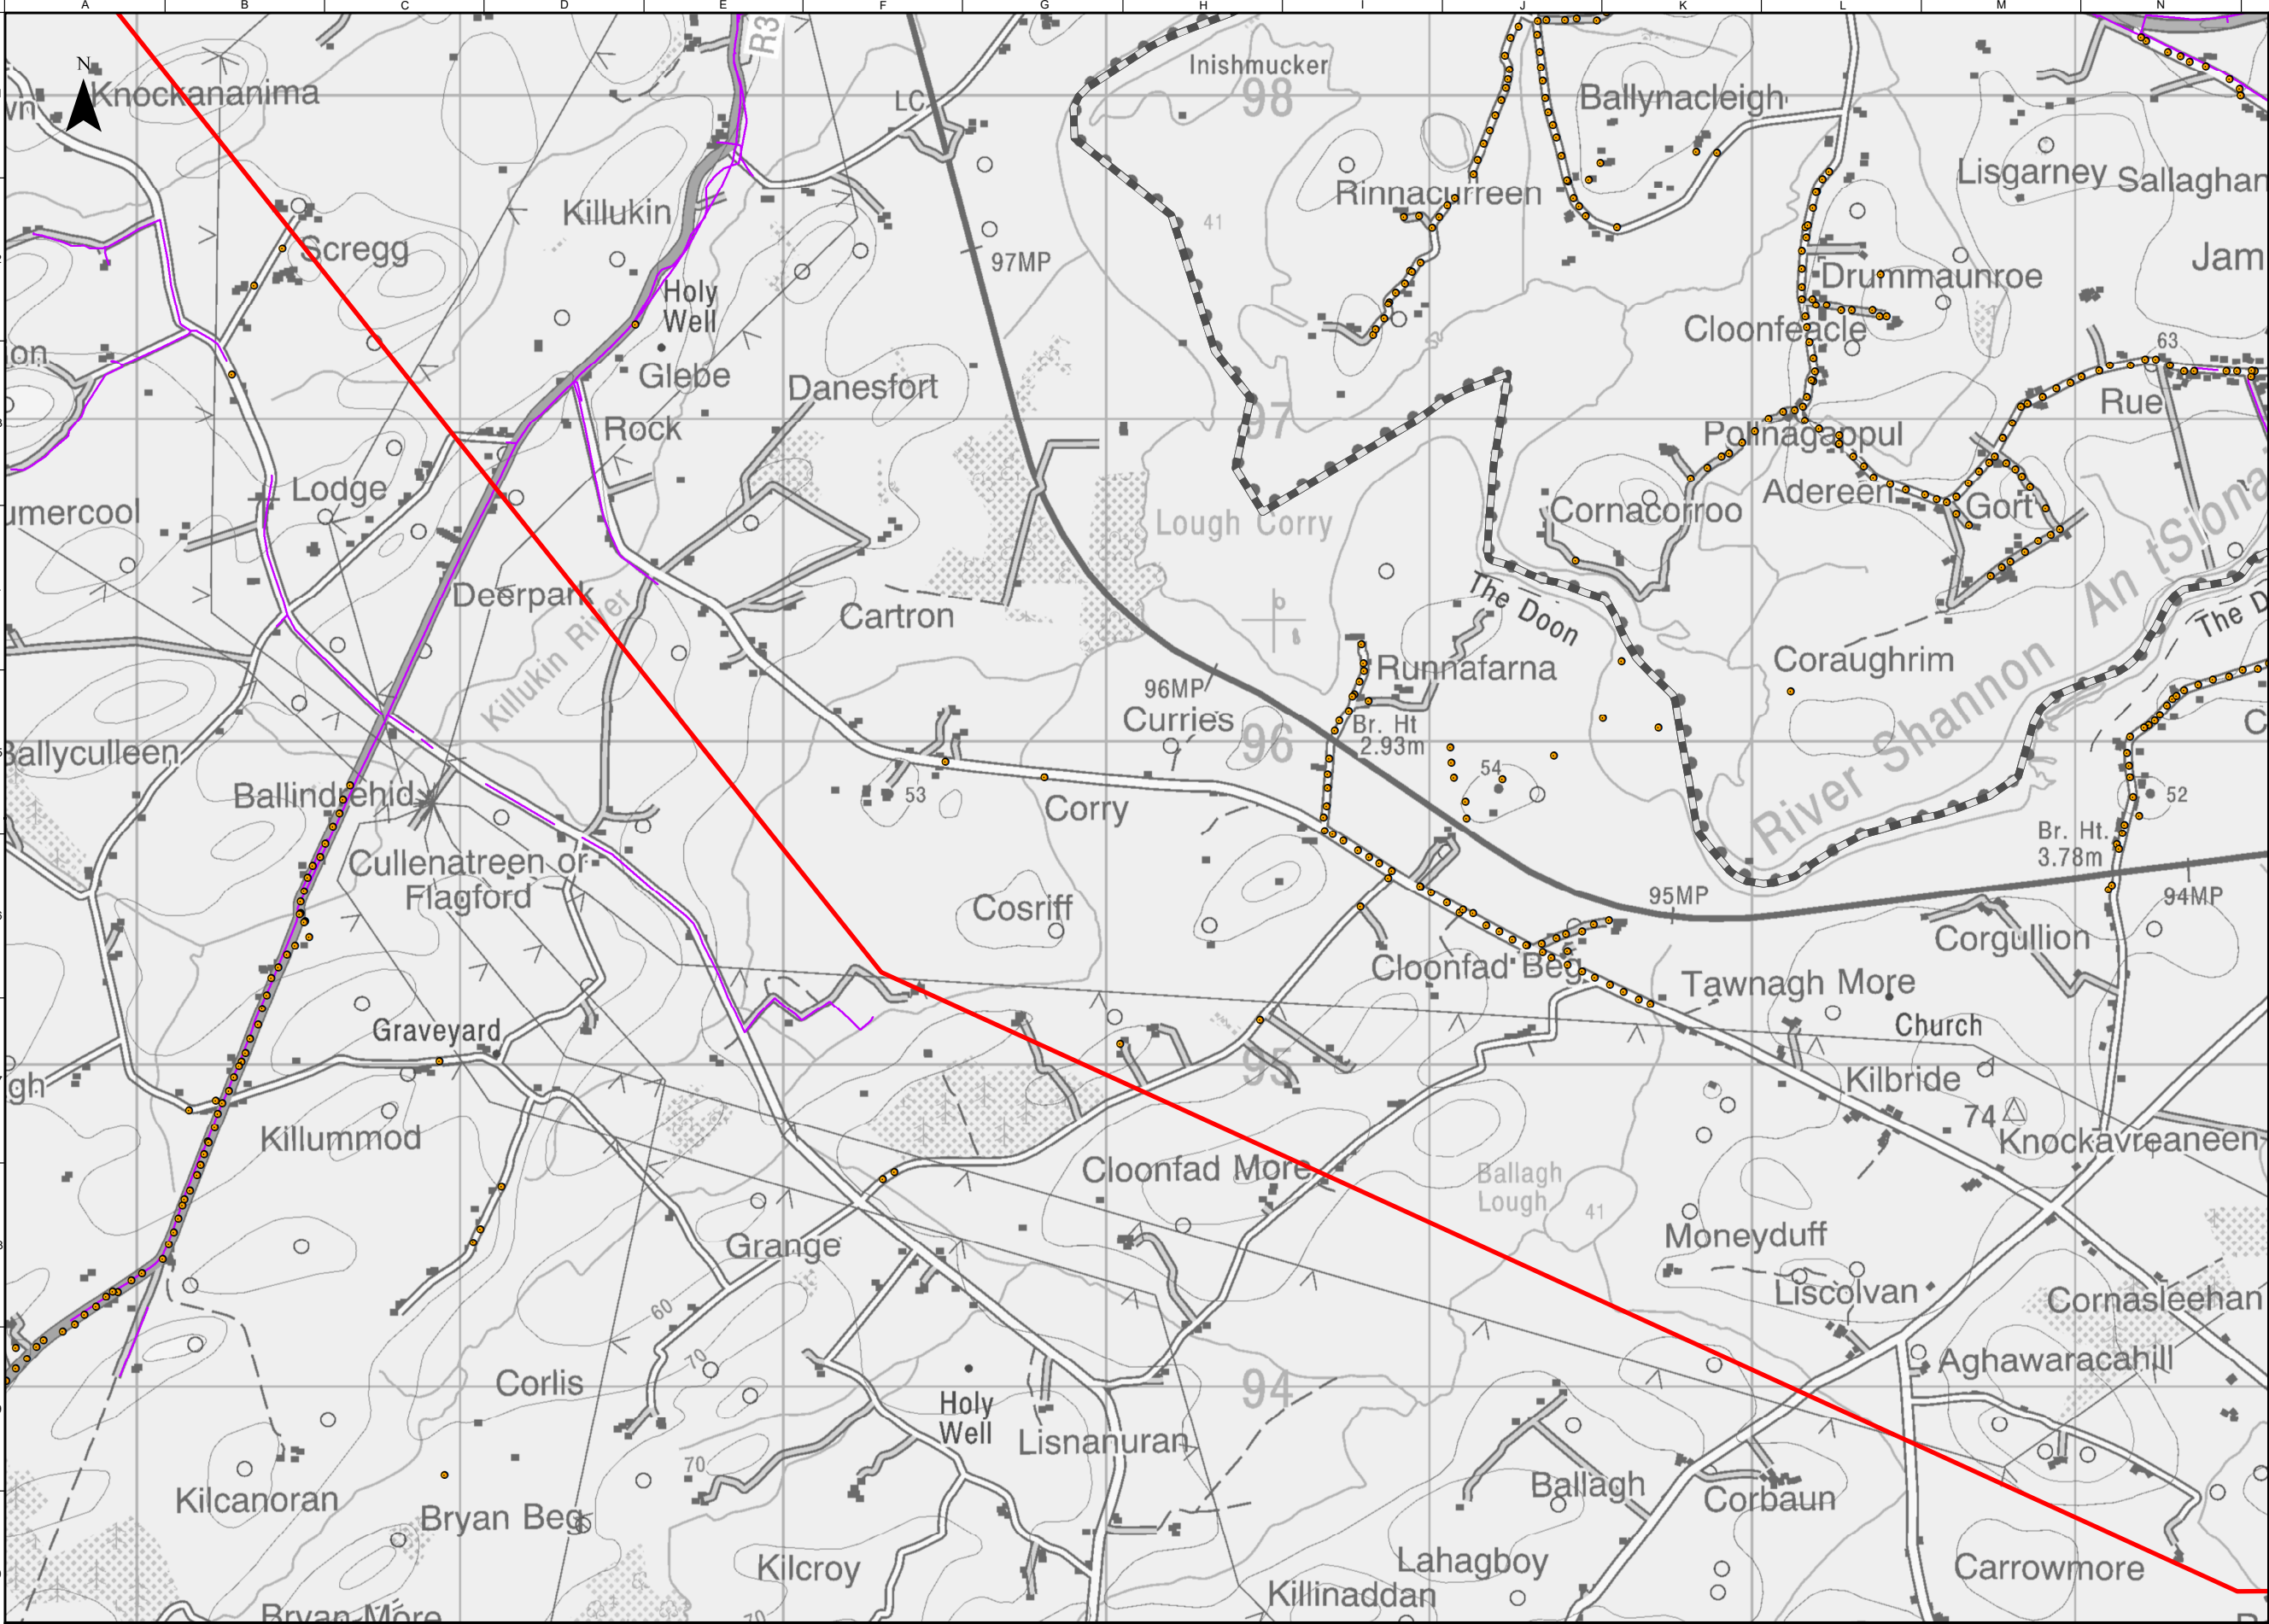

FOR INFORMATION

Legend

Study Area Boundary

Roscommon/Leitrim County Boundary

eir Poles

eir Underground Ducting

OSi Licence number 2022/OSI_NMA_139
OSi Licence number 2022/18/CCMA

Notes

Disclaimer Note:

The constraints shown are draft only and subject to change. More detailed assessments, on-going studies and the information received from the public may result in changes to these constraints.

Note Séanta:

Tá na srianta atá léirithe ina bhfoirm dréacht, d'fhéadfaí athraithe teacht orthu. Is mar thoradh ar mheasúnaithe níos mionchruinne, ar staidéar leanúnach agus ar eolas ón bpobal go ndéadfar athruithe ar na srianta seo.

Clients

Comhairle Chontae Liatroma
Leitrim County Council

An Roinn Iompair
Department of Transport

Tionscadal Éireann
Project Ireland
2040

Bonnairí Iomair Éireann
Transport Infrastructure Ireland

Comhairle Contae Ros Comáin
Roscommon County Council

Key Plan

Consultant

Corporate House
City East Business Park
Ballybrit, Galway, Ireland

Tel +353 (0)91 460675
www.carrickdromod.ie
www.arup.ie

Job Title

N4 Carrick-on-Shannon to Dromod Project

Carrick-on-Shannon to Dromod

Scale

1 : 20000 @A3

Role

Material Assets - Non-Agriculture

Date

July 2021

P06	22/07/2022	AG	LH	EMC
P05	01/03/2022	AG	LH	HK
P04	28/01/2022	AG	LH	HK
P03	23/07/2021	AG	LH	HK

Issued for Information (Status S3)

Issue	Date	By	Chkd	Appd
-------	------	----	------	------

Drawing Title

Material Assets - Non-Agriculture
Constraints Telecoms Infrastructure
Sheet 4 of 6

Suitability

For Information

Job No

274219

Figure ID

Figure 4.5.3.3

Rev.


P06

Drawing No

274219-ARUP-02-OS-DR-YEMAN-000020

Do not scale

© Arup

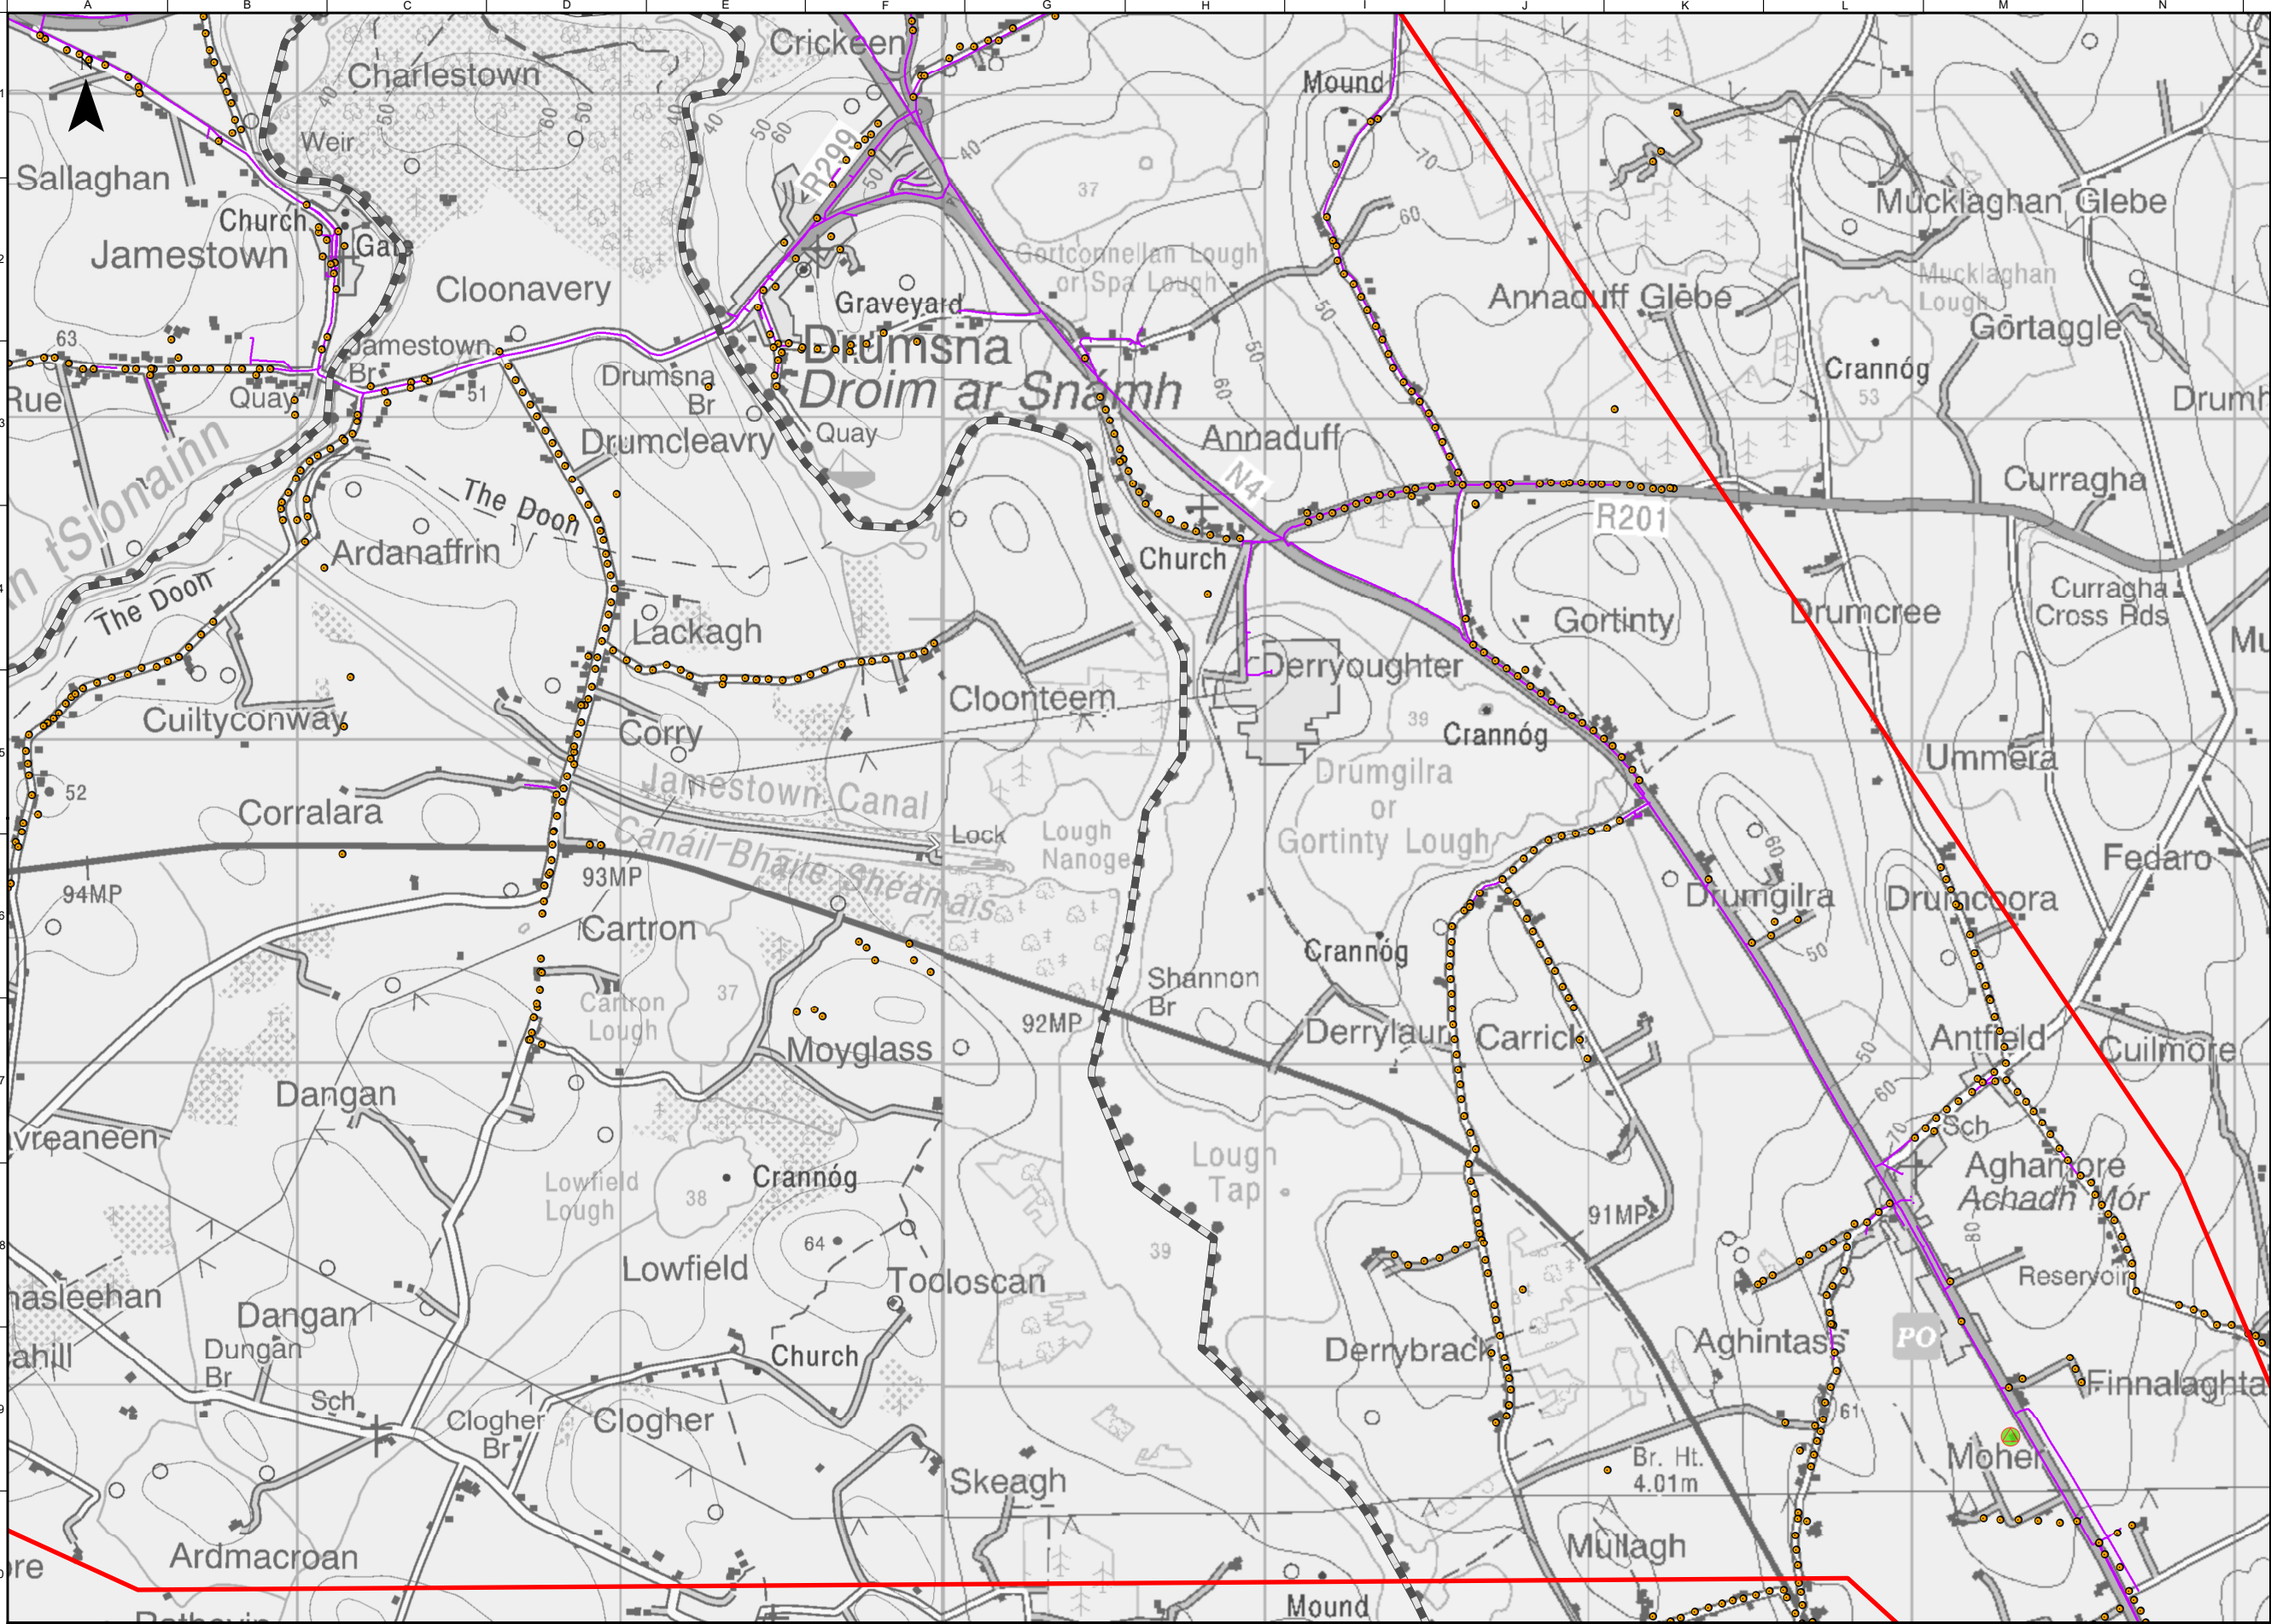

FOR INFORMATION

Legend

Study Area Boundary

Roscommon/Leitrim County Boundary

Telecom Antennas

eir Poles

eir Underground Ducting

OSi Licence number 2022/OSI_NMA_139

OSi Licence number 2022/18/CCMA

Notes

Disclaimer Note:
The constraints shown are draft only and subject to change. More detailed assessments, on-going studies and the information received from the public may result in changes to these constraints.

Note Séanta:
Tá na srianta atá léirithe ina bhfoirm dréacht, d'fhéadfaí athraithe teacht orthu. Is mar thoradh ar mheasúnaithe níos mionchruinne, ar staidéar leanúnach agus ar eolas ón bpobal go ndéadfar athruithe ar na srianta seo.



Comhairle Chontae Liatroma

Leitrim County Council



Comhairle Contae Ros Comáin

Roscommon County Council



An Roinn Iompair

Department of Transport



Tionscadal Éireann

Project Ireland

2040



Bonnagar Iomair Éireann

Transport Infrastructure Ireland



Key Plan

Consultant

ARUP

Corporate House
City East Business Park
Ballybriff, Galway, Ireland

Tel +353 (0)91 460675

www.carrickdromod.ie

www.arup.ie

Job Title

N4 Carrick-on-Shannon to Dromod Project



Carrick-on-Shannon to Dromod

Scale

1 : 20000 @A3

Role

Material Assets - Non-Agriculture

Date

July 2021

P06	22/07/2022	AG	LH	EMC
P05	01/03/2022	AG	LH	HK
P04	28/01/2022	AG	LH	HK
P03	23/07/2021	AG	LH	HK
Issued for Information (Status S3)				
Issue	Date	By	Chkd	Appd

Drawing Title

Material Assets - Non-Agriculture
Constraints Telecoms Infrastructure
Sheet 5 of 6

Suitability

For Information

Job No

274219

Figure ID

Figure 4.5.3.4

Rev.


P06

Drawing No

274219-ARUP-02-OS-DR-YEMAN-000021

Do not scale

© Arup

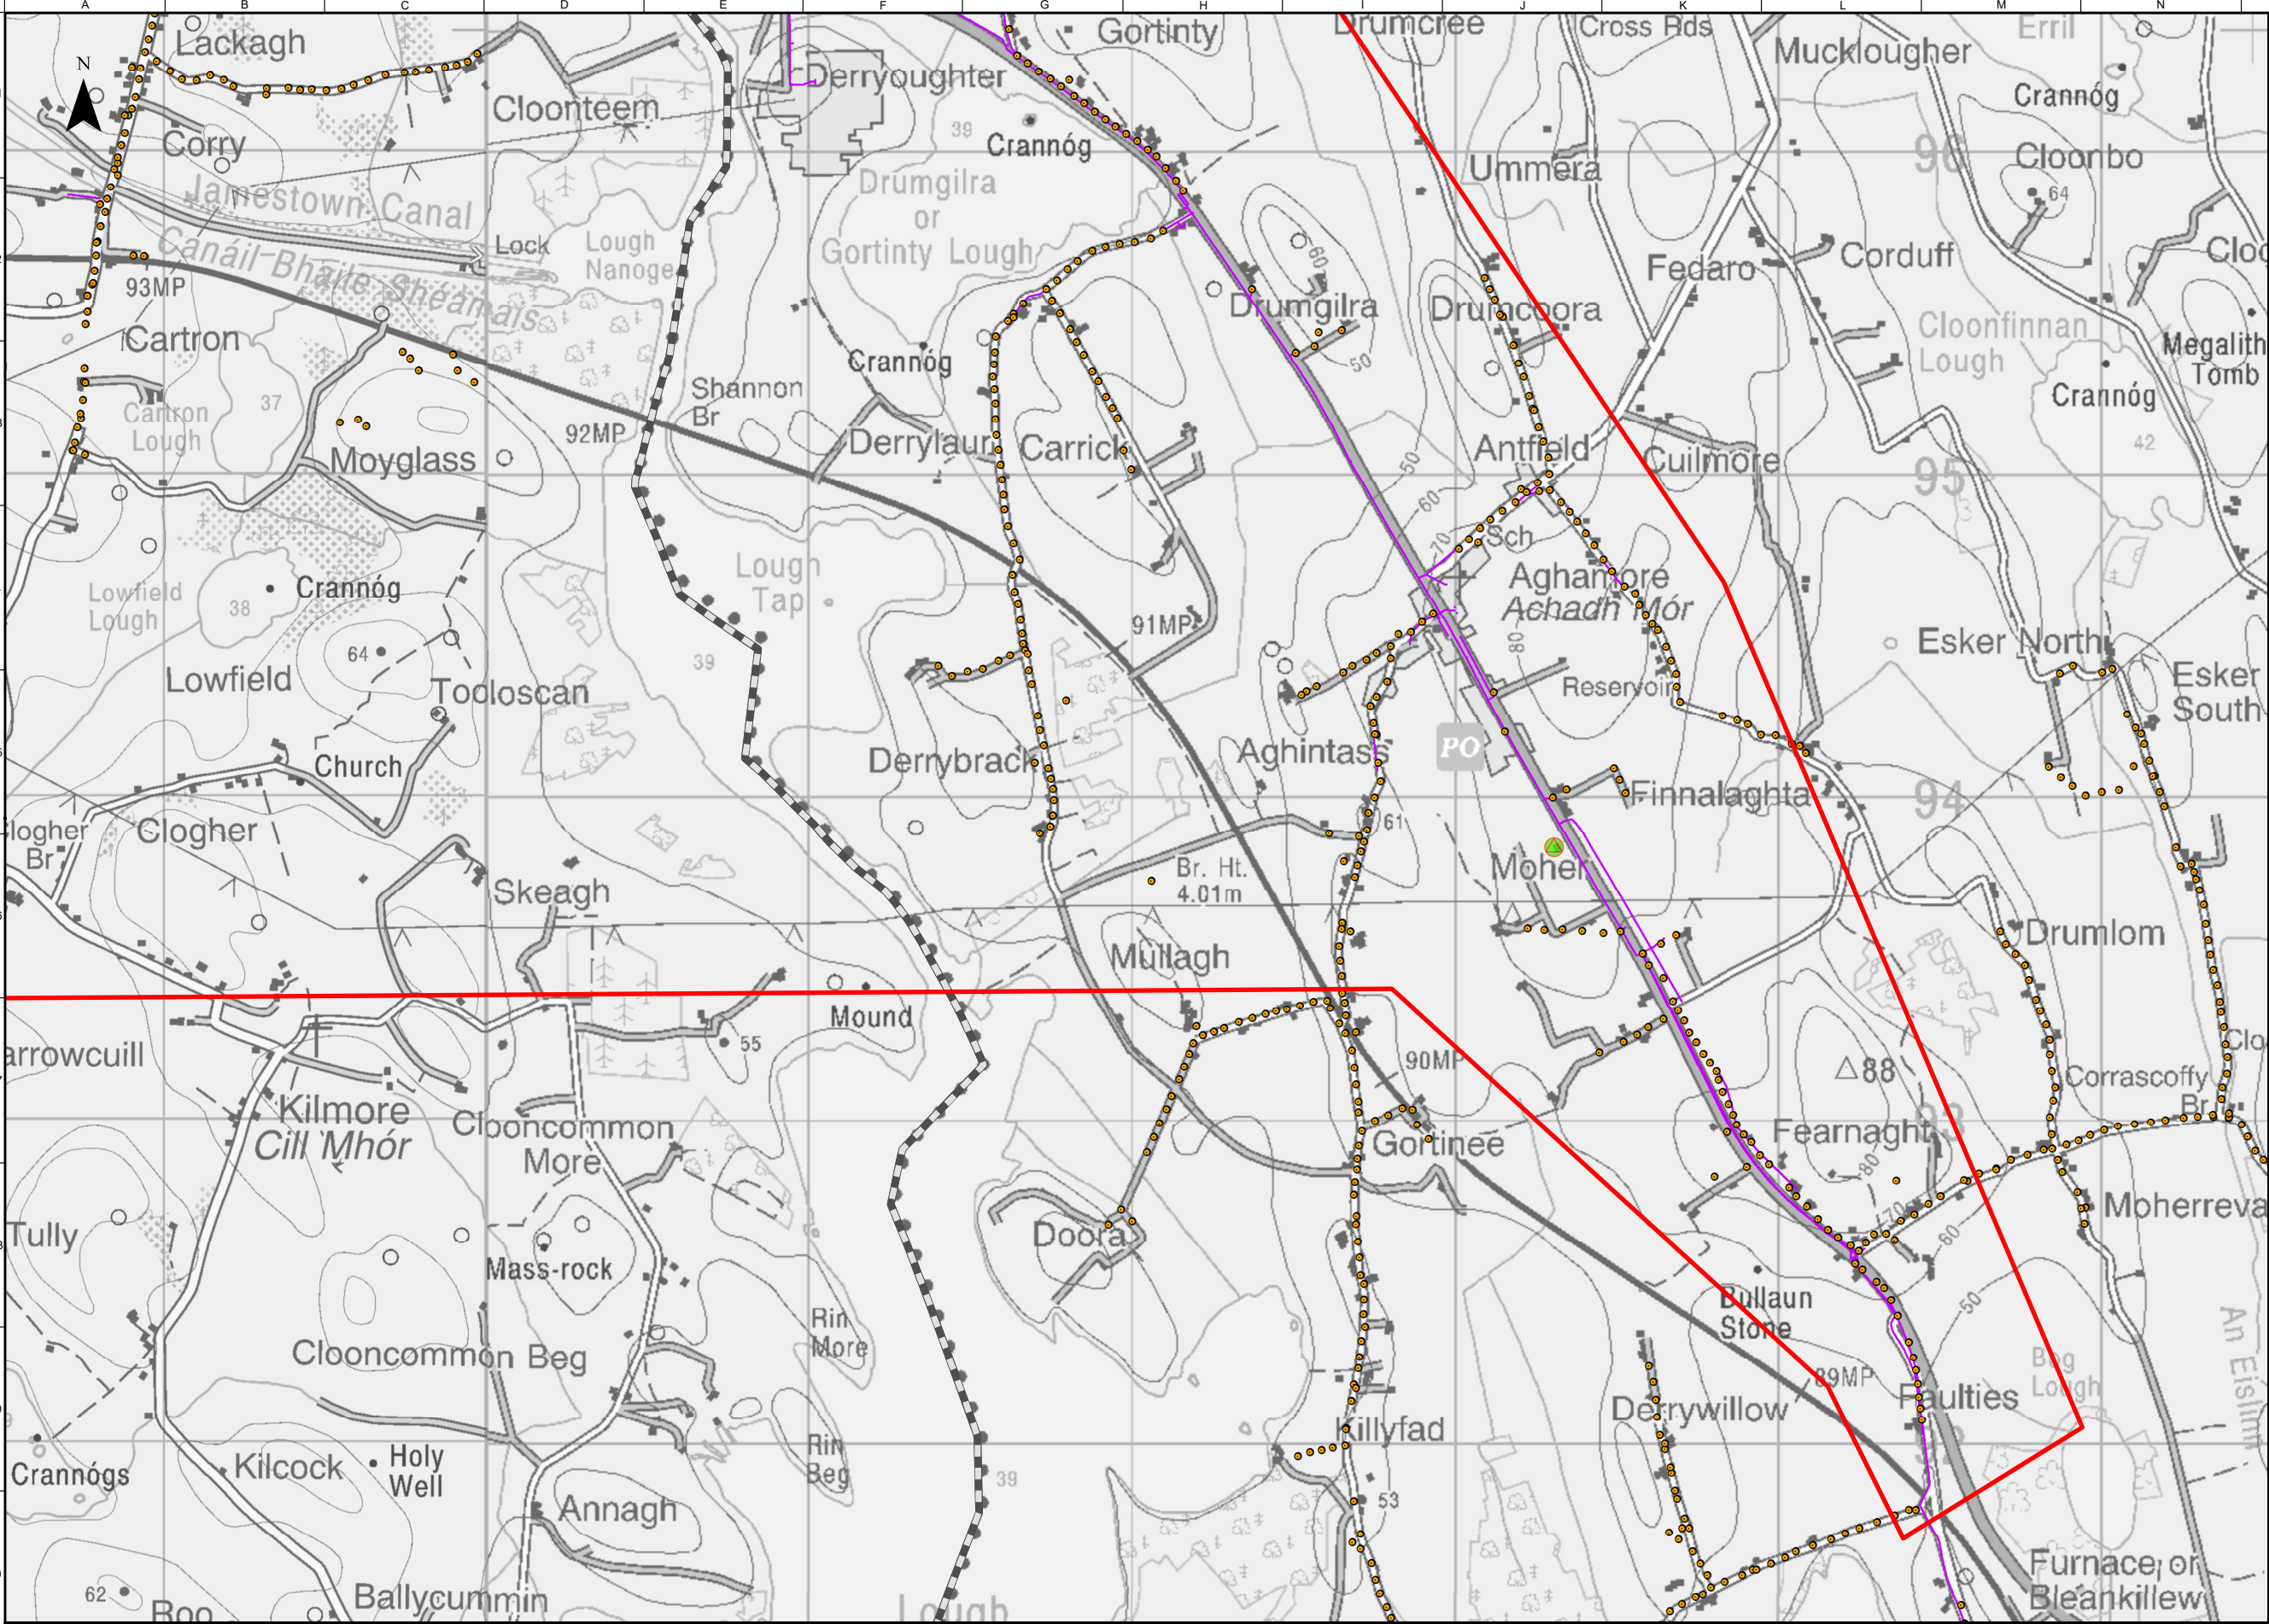

FOR INFORMATION

Legend

Study Area Boundary

Roscommon/Leitrim County Boundary

Telecom Antennas

eir Poles

eir Underground Ducting

OSi Licence number 2022/OSI_NMA_139
OSi Licence number 2022/18/CCMA

Notes

Disclaimer Note:
The constraints shown are draft only and subject to change. More detailed assessments, on-going studies and the information received from the public may result in changes to these constraints.

Note Séanta:
Tá na srianta atá léirithe ina bhfoirm dréacht, d'fhéadfaí athraithe teacht orthu. Is mar thoradh ar mheasúnaithe níos mionchruinne, ar staidéar leanúnach agus ar eolas ón bpobal go ndéadfar athruithe ar na srianta seo.

Comhairle Chontae Liatroma
Leitrim County Council

An Roinn Iompair
Department of Transport

Tionscadal Éireann
Project Ireland
2040

TII
Bonneagair Iomair Éireann
Transport Infrastructure Ireland

ARUP

Key Plan

Consultant

ARUP

Corporate House
City East Business Park
Ballybrit, Galway, Ireland

Tel +353 (0)91 460675
www.carrickdromod.ie
www.arup.ie

Job Title

N4 Carrick-on-Shannon to Dromod Project

Carrick-on-Shannon to Dromod

Scale

1 : 20000 @A3

Role

Material Assets - Non-Agriculture

Date

July 2021

P06	22/07/2022	AG	LH	EMC
P05	01/03/2022	AG	LH	HK
P04	28/01/2022	AG	LH	HK
P03	23/07/2021	AG	LH	HK
Issued for Information (Status S3)				
Issue	Date	By	Chkd	Appd

Drawing Title

Material Assets - Non-Agriculture
Constraints Telecoms Infrastructure
Sheet 6 of 6

Suitability

For Information

Job No	Figure ID	Rev.
274219	Figure 4.5.3.5	P06

Drawing No

274219-ARUP-02-OS-DR-YEMAN-000022

Do not scale © Arup