


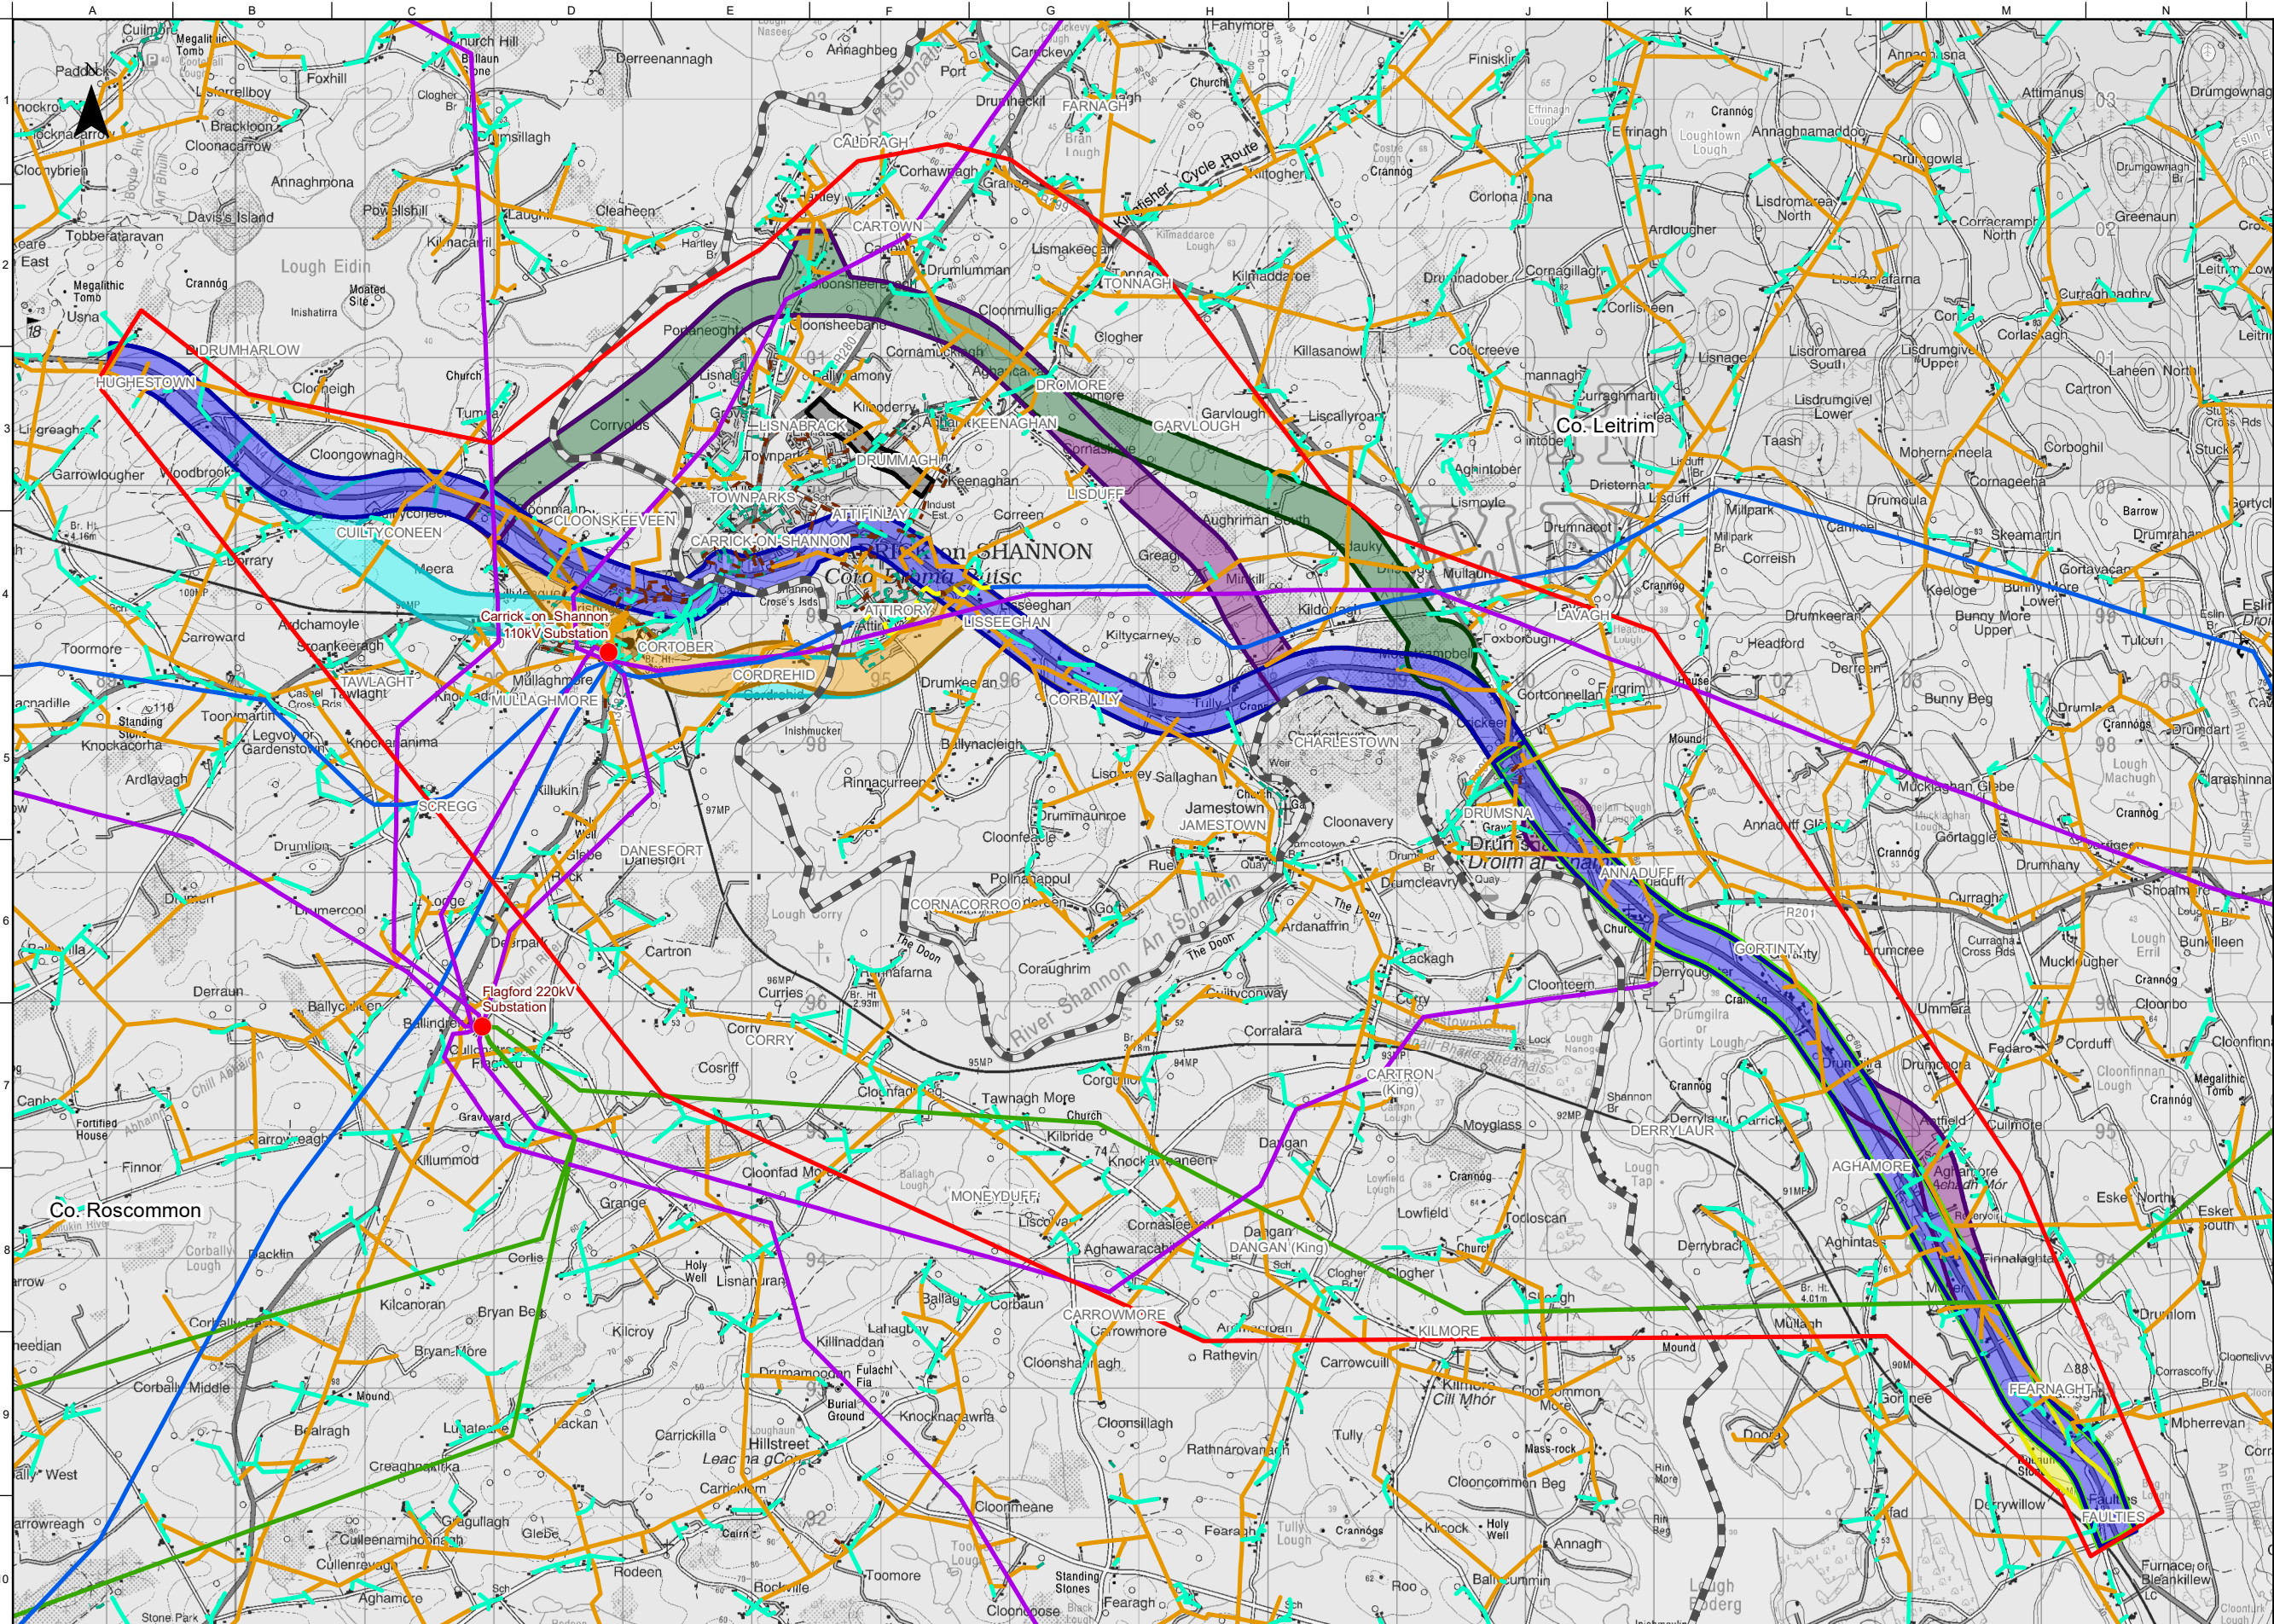

FOR INFORMATION

- Legend**
- Study Area Boundary
 - Roscommon/Leitrim County Boundary
 - Stage 1 Option Corridors**
 - Cyan Option Corridor
 - Orange Option Corridor
 - Purple West Option Corridor
 - Dark Green Option Corridor
 - Blue West Option Corridor
 - Black Option Corridor
 - Yellow Option Corridor
 - Green Option Corridor
 - Purple East Option Corridor
 - Blue East Option Corridor
 - Electricity Infrastructure**
 - 220KV Overhead Electricity Lines
 - 110KV Overhead Electricity Cables
 - 38KV Overhead Electricity Lines
 - 38KV Underground Electricity Cables
 - Medium Voltage (Overhead) Cables
 - Medium Voltage (Underground) cables
 - Low Voltage (Overhead) Cables
 - Low Voltage (Underground) Cables
 - Electricity Substation

Disclaimer Note:
The Constraints and Options shown are draft only and subject to change. More detailed assessments, on-going studies and the information received from the public may result in changes to these Constraints and Options.

Note Séanta:
Tá na srianta agus na roghanna atá léirithe ina bhfoirm dréacht, d'fhéadfaí athraithe teacht orthu. Is mar thoradh ar mheasúnaithe níos mionchruinne ar staidéar leanúnach agus ar eolas ón bpobal go ndéadfaí athruithe ar na srianta agus na roghanna seo.

Clients

Roscommon County Council
Comhairle Chontae Ros Comáin
Roscommon County Council


Leitrim County Council
Comhairle Chontae Leitrim
Leitrim County Council

An Roinn Iompair
Department of Transport

Tionscadal Éireann Project Ireland 2040

TIIV
Transport Infrastructure Ireland

ARUP

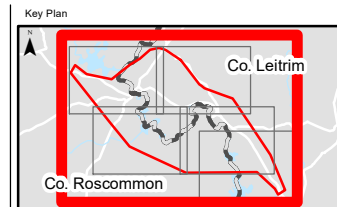

Consultant

ARUP

Corporate House
City East Business Park
Ballybrit, Galway, Ireland

Tel +353 (0)91 460675
www.carrickdromod.ie
www.arup.ie

Job Title
N4 Carrick-on-Shannon to Dromod Project

Carrick-on-Shannon to Dromod

Scale: 1 : 50000 @A3

Role: Material Assets - Non-Agriculture

Date: October 2021

P04	22/07/2022	KJ	LH	EMC
P03	01/03/2022	AG	LH	HK
P02	28/01/2022	AG	LH	HK
P01	22/10/2021	AG	LH	HK
Issue	Date	By	Chkd	Appd


OSI Licence number 2022/OSI_NMA_139
OSI Licence number 2022/18/CCMA

Drawing Title
Stage 1 Option Corridors
Material Assets - Non-Agriculture
Constraints Electricity Infrastructure
Sheet 1 of 6

Issued for Information (Status S3)

Job No	Figure ID	Rev.
274219	Figure 7.5.2.2.0	P04

Drawing No
274219-ARUP-02-OS-DR-YEMAN-001009

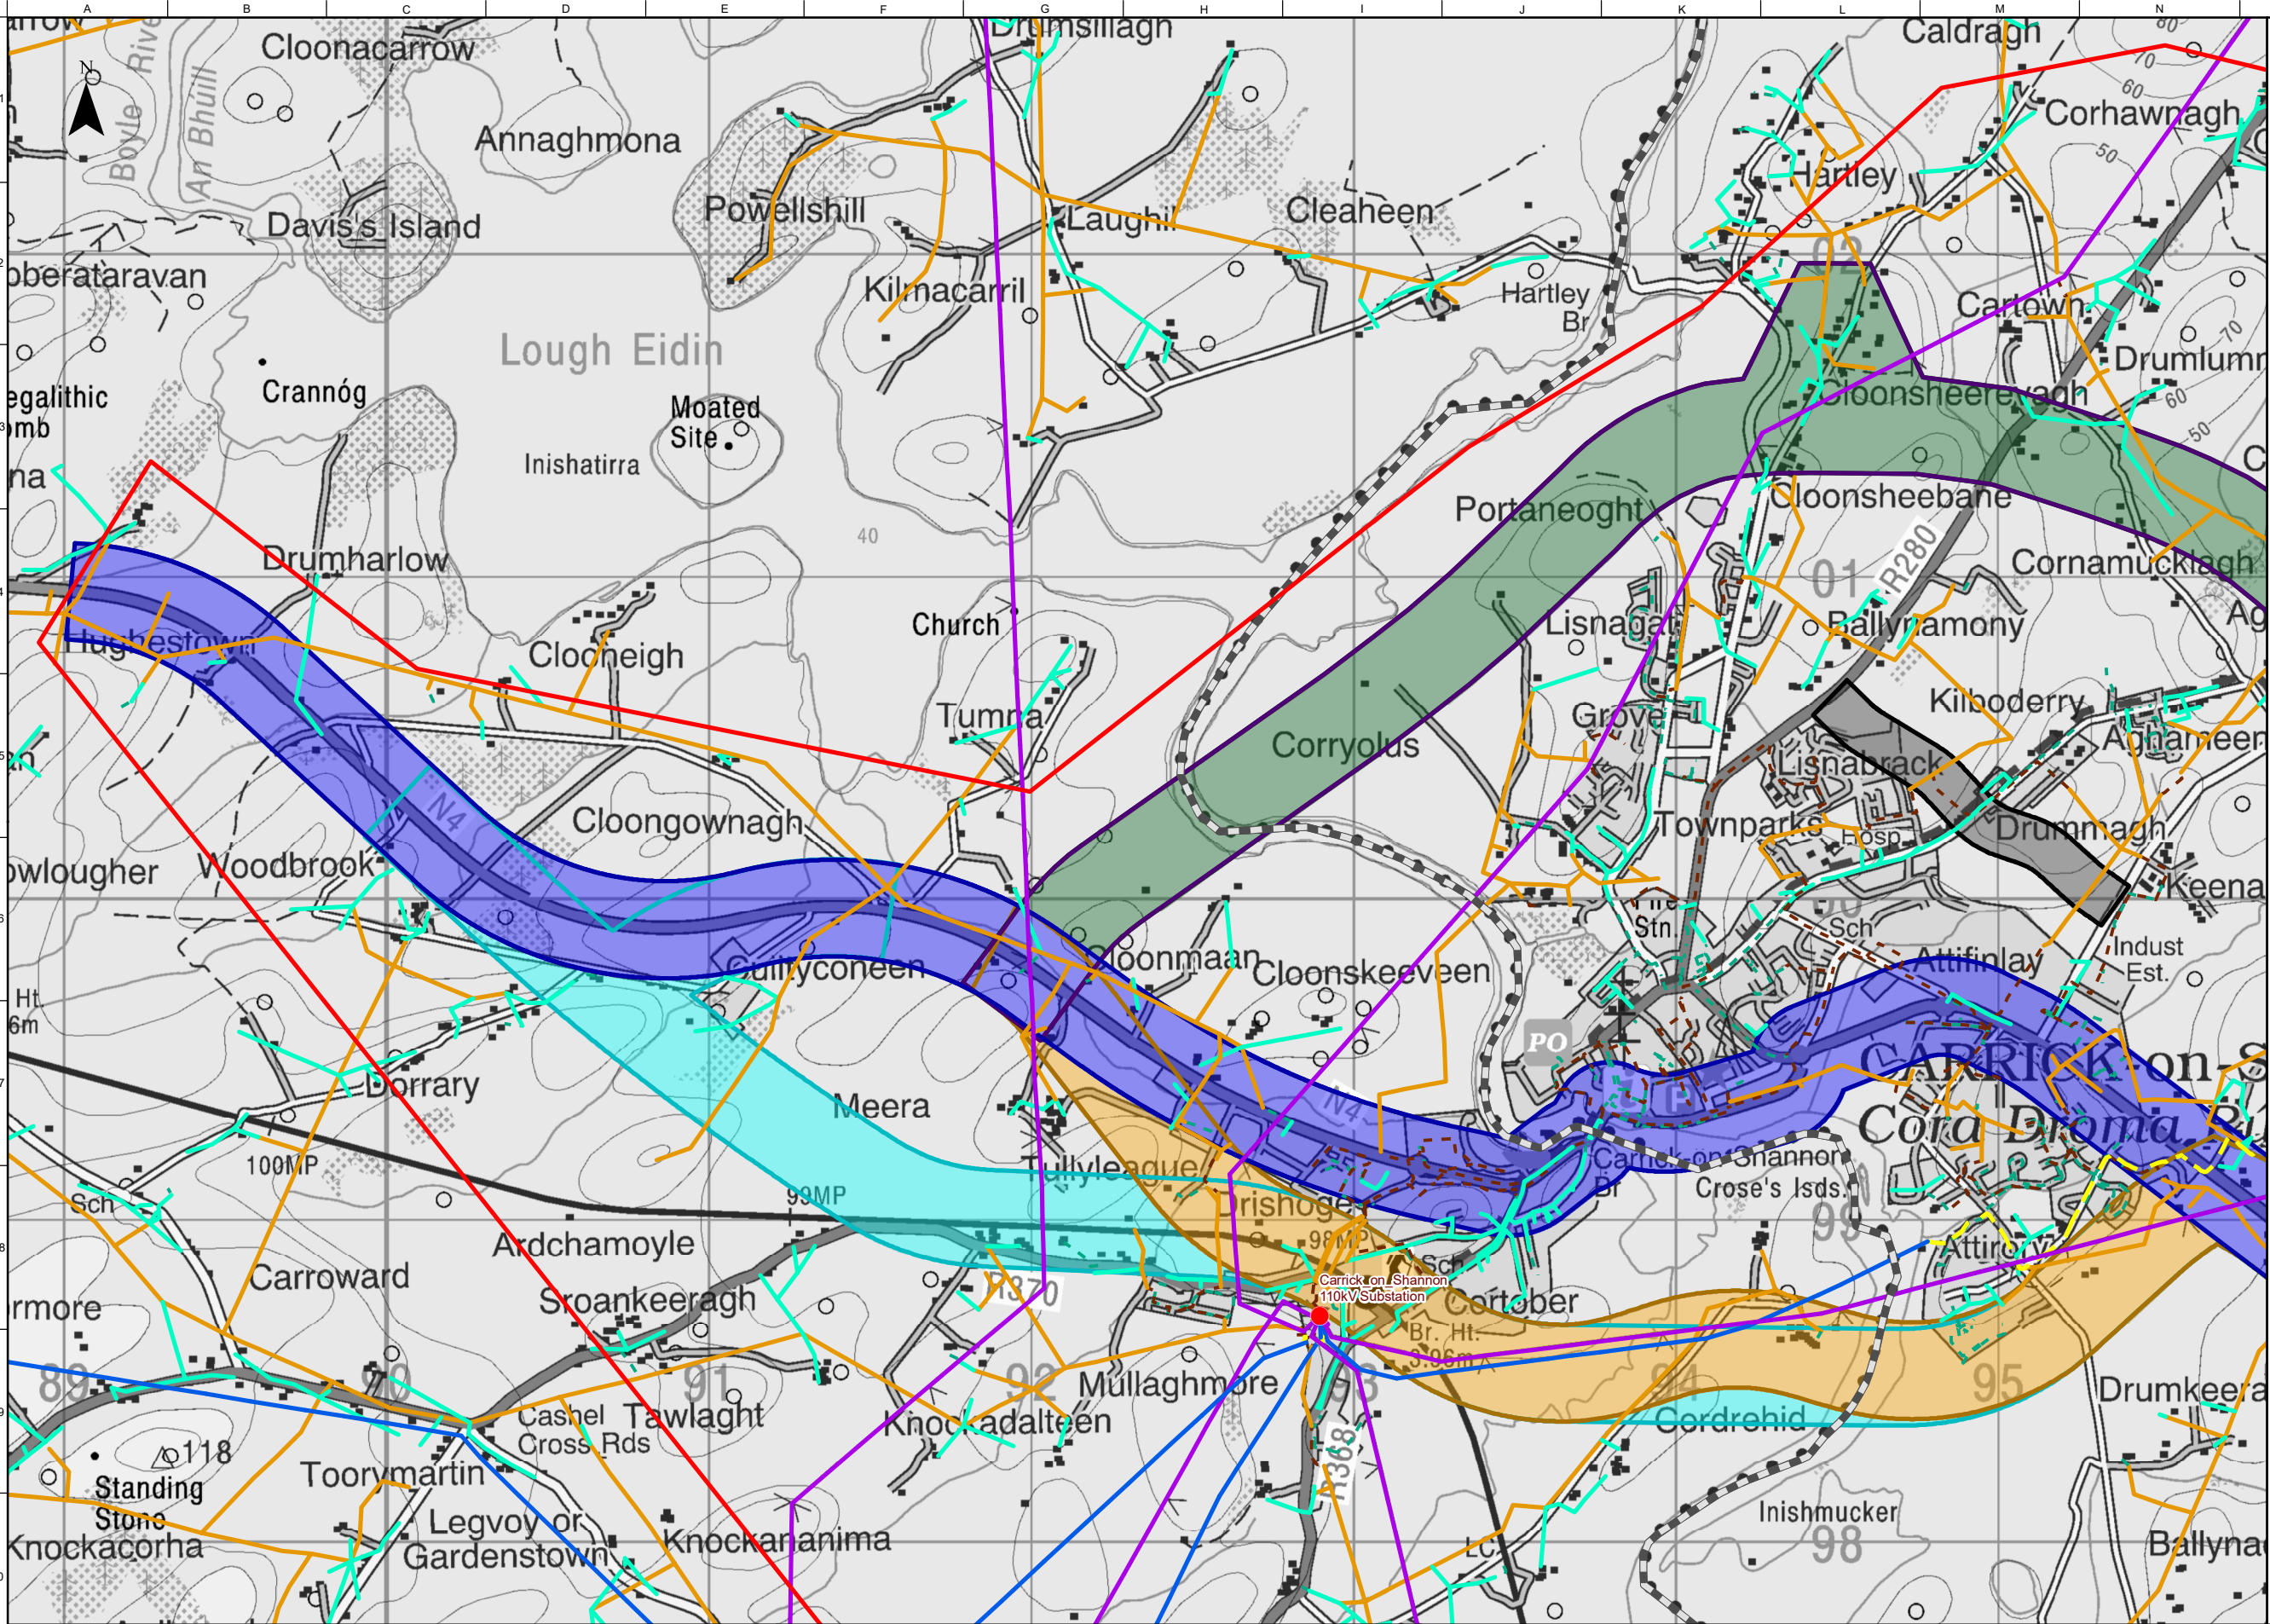

FOR INFORMATION

Legend

Study Area Boundary

Roscommon/Leitrim County Boundary

Stage 1 Option Corridors

Cyan Option Corridor

Orange Option Corridor

Purple West Option Corridor

Dark Green Option Corridor

Blue West Option Corridor

Black Option Corridor

Electricity Infrastructure

110KV Overhead Electricity Cables

38KV Overhead Electricity Lines

38KV Underground Electricity Cables

Medium Voltage (Overhead) Cables

Medium Voltage (Underground) cables

Low Voltage (Overhead) Cables

Low Voltage (Underground) Cables

Electricity Substation

OSi Licence number 2022/OSI_NMA_139
OSi Licence number 2022/18/CCMA

Notes
Disclaimer Note:
The Constraints and Options shown are draft only and subject to change. More detailed assessments, on-going studies and the information received from the public may result in changes to these Constraints and Options.

Note Séanta:
Tá na srianta agus na roghanna atá léirithe ina bhfoirm dréacht, d'fhéadfaí athraithe teacht orthu. Is mar thoradh ar mheasúnaithe níos mionchruinne ar staidéar leanúnach agus ar eolas ón bpobal go ndéadfar athruithe ar na srianta agus na roghanna seo.


Comhairle Chontae Liatroma
Leitrim County Council

ROS COMMON
Comhairle Contae Ros Comáin
Roscommon County Council

An Roinn Iompair
Department of Transport

Tionscadal Éireann
Project Ireland
2040

TIIV
Bonnairge Timpair Éireann
Transport Infrastructure Ireland

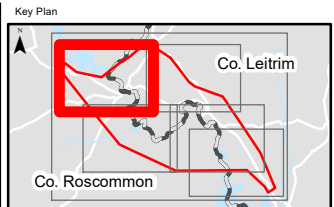

ARUP

Corporate House
City East Business Park
Ballybrit, Galway, Ireland

Tel +353 (0)91 460675
www.carrickdromod.ie
www.arup.ie

Job Title
N4 Carrick-on-Shannon to Dromod Project

Carrick-on-Shannon to Dromod

Scale
1 : 20000 @A3

Role
Material Assets - Non-Agriculture

Date
October 2021

P04	22/07/2022	KJ	LH	EMC
P03	01/03/2022	AG	LH	HK
P02	28/01/2022	AG	LH	HK
P01	22/10/2021	AG	LH	HK
Issue	Date	By	Chkd	Appd

Drawing Title
Stage 1 Option Corridors
Material Assets - Non-Agriculture
Constraints Electricity Infrastructure
Sheet 2 of 6


Issued for Information (Status S3)

Job No
274219

Figure ID
Figure 7.5.2.2.1

Rev.
P04

Drawing No
274219-ARUP-02-OS-DR-YEMAN-001010

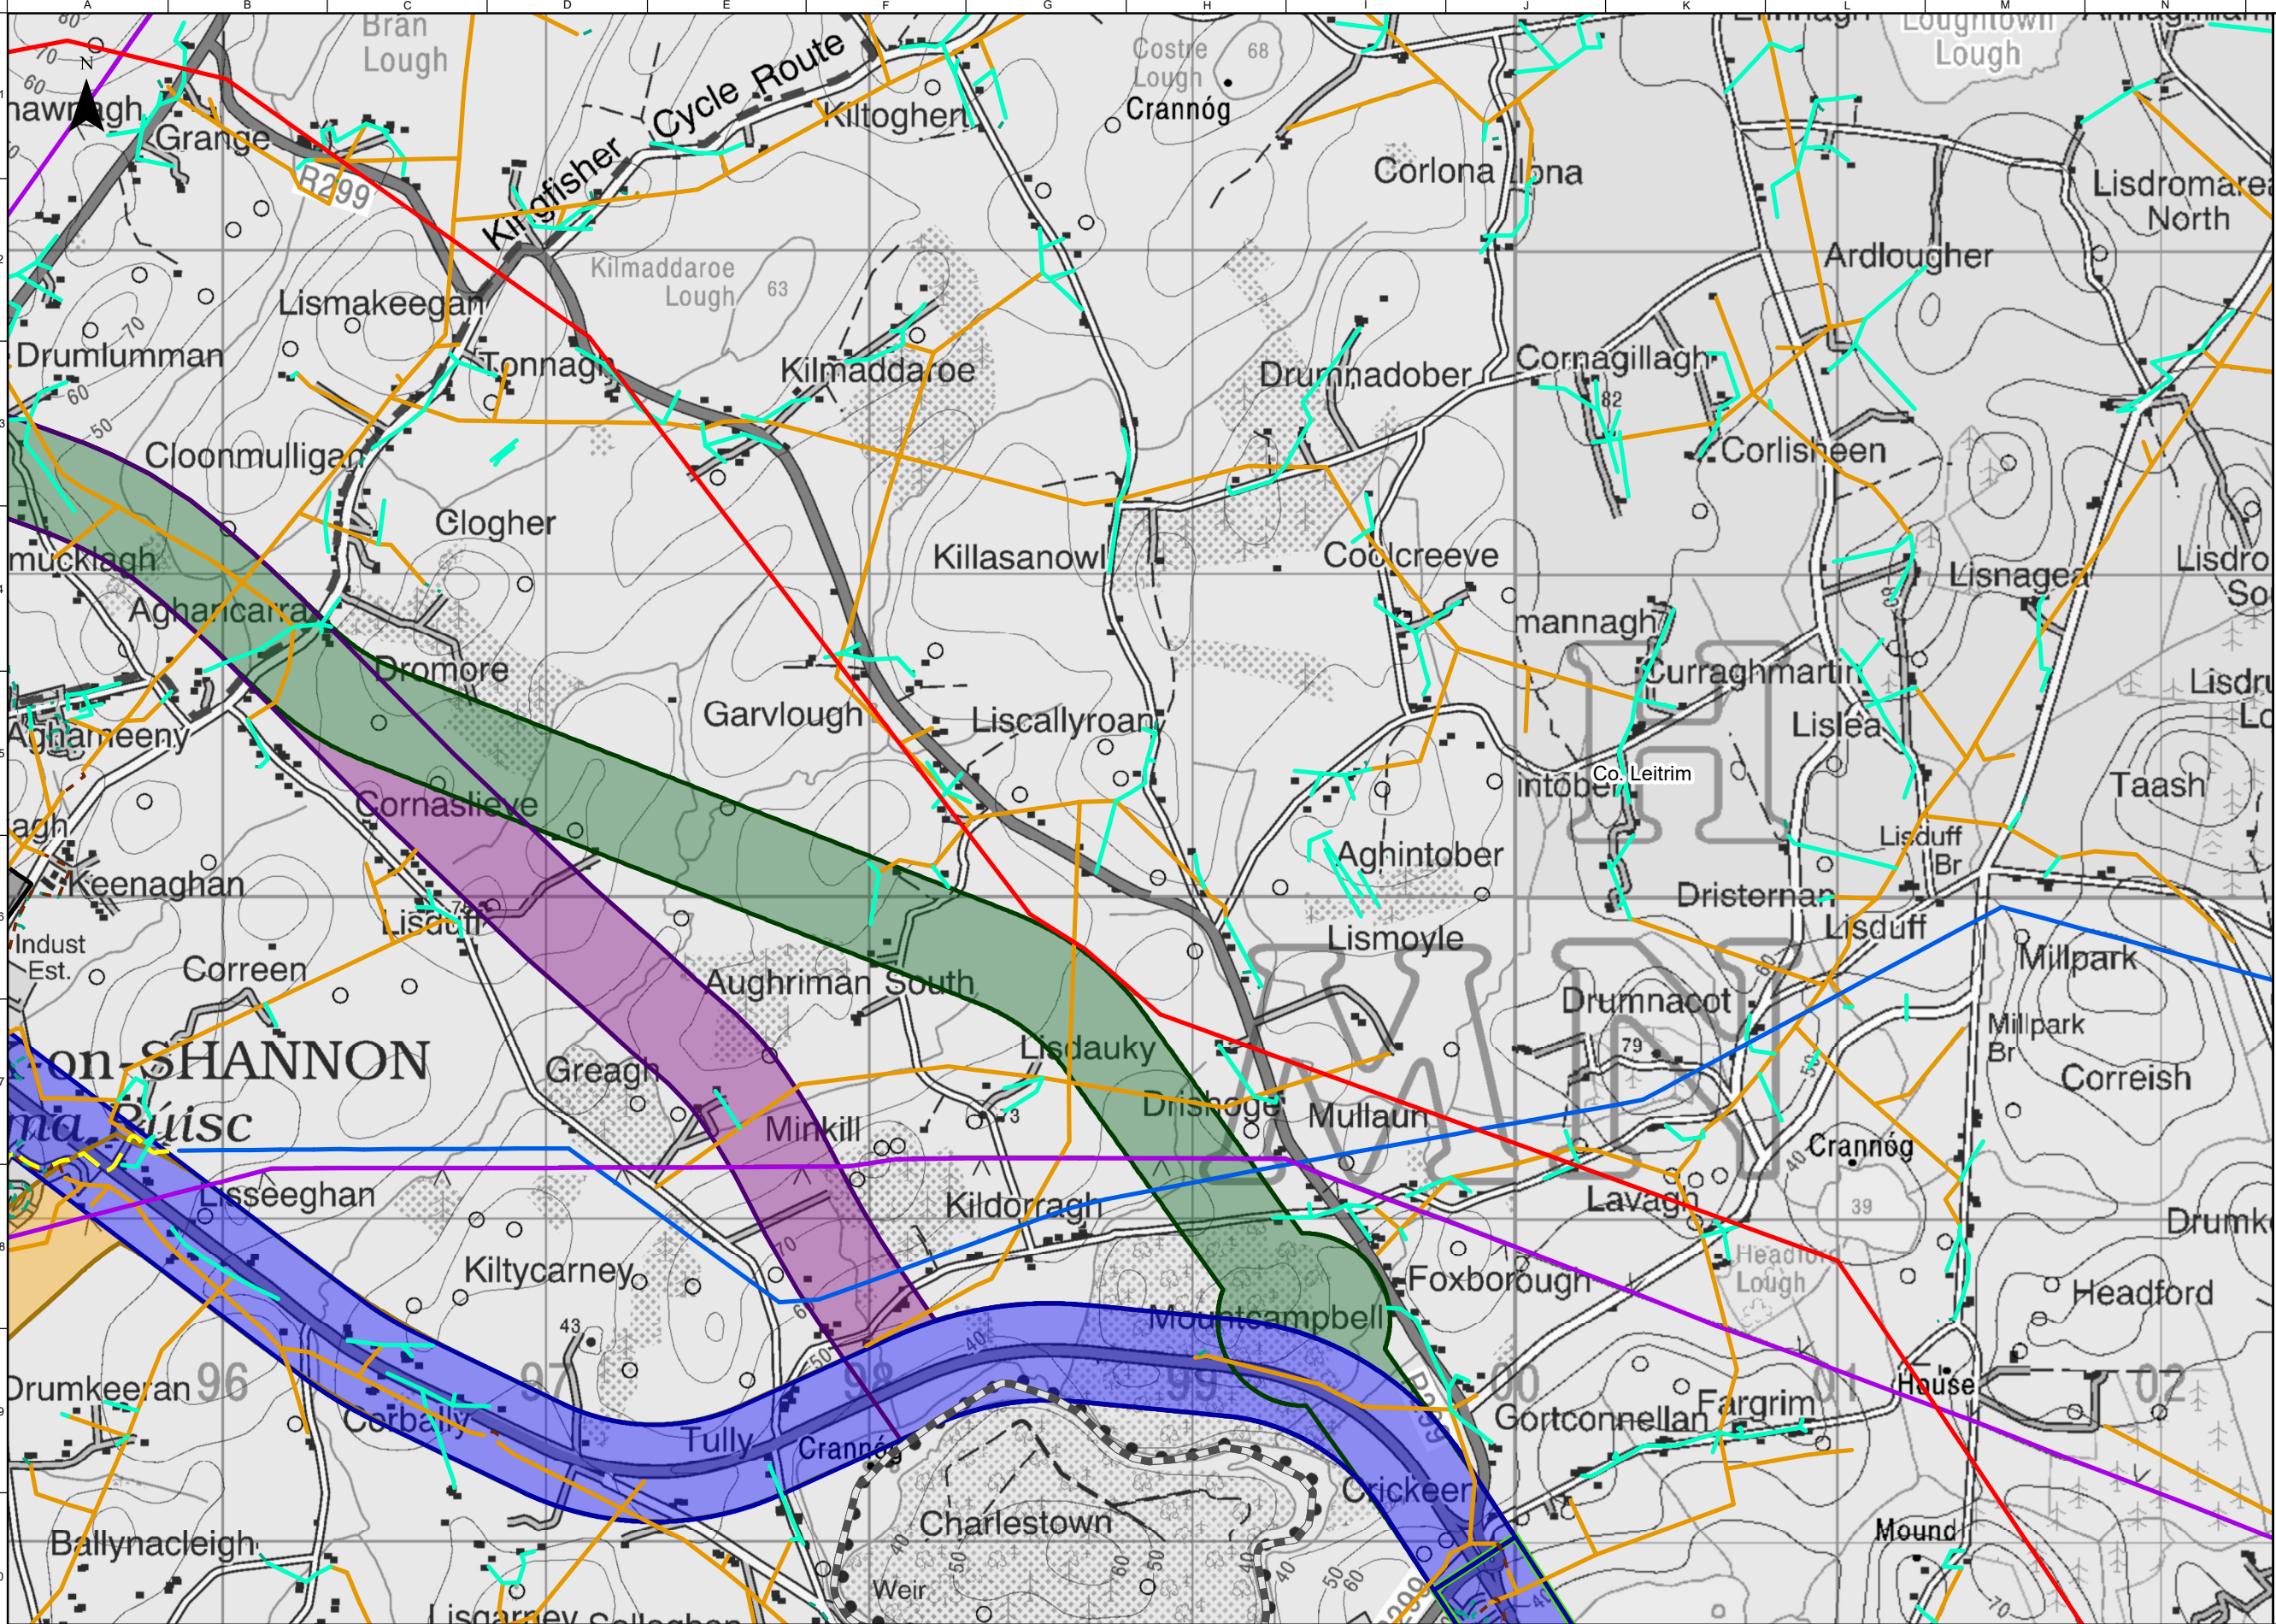

FOR INFORMATION

Legend

Study Area Boundary

Roscommon/Leitrim County Boundary

Stage 1 Option Corridors

- Cyan Option Corridor
- Orange Option Corridor
- Purple West Option Corridor
- Dark Green Option Corridor
- Blue West Option Corridor
- Black Option Corridor
- Yellow Option Corridor
- Green Option Corridor
- Purple East Option Corridor
- Blue East Option Corridor

Electricity Infrastructure

- 110KV Overhead Electricity Cables
- 38KV Overhead Electricity Lines
- 38KV Underground Electricity Cables
- Medium Voltage (Overhead) Cables
- Medium Voltage (Underground) cables
- Low Voltage (Overhead) Cables
- Low Voltage (Underground) Cables

OSi Licence number 2022/OSI_NMA_139
OSi Licence number 2022/18/CCMA

Notes

Disclaimer Note:
The Constraints and Options shown are draft only and subject to change. More detailed assessments, on-going studies and the information received from the public may result in changes to these Constraints and Options.

Note Séanta:
Tá na srianta agus na roghanna atá léirithe ina bhfoirm dréacht, d'fhéadfaí athraithe teacht orthu. Is mar thoradh ar mheasúnaíthe níos mionchruinne ar staidéar leanúnach agus ar eolas ón bpobal go ndéadfaí athruithe ar na srianta agus na roghanna seo.


Comhairle Chontae Liatroma
Leitrim County Council

Tionscadal Éireann
Project Ireland
2040

An Roinn Iompair
Department of Transport

TIIV
Transport Infrastructure Ireland

ARUP

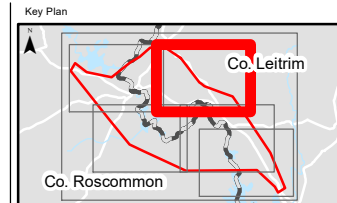

Consultant

ARUP

Corporate House
City East Business Park
Ballybrit, Galway, Ireland

Tel +353 (0)91 460675
www.carrickdromed.ie
www.arup.ie

Job Title

N4 Carrick-on-Shannon to Dromod Project

Carrick-on-Shannon to Dromod

Scale 1 : 20000 @A3

Role Material Assets - Non-Agriculture

Date October 2021

P04	22/07/2022	KJ	LH	EMC
P03	01/03/2022	AG	LH	HK
P02	28/01/2022	AG	LH	HK
P01	22/10/2021	AG	LH	HK
Issue	Date	By	Chkd	Appd


Drawing Title

Stage 1 Option Corridors
Material Assets - Non-Agriculture
Constraints Electricity Infrastructure
Sheet 3 of 6

Issued for Information (Status S3)

Job No	Figure ID	Rev.
274219	Figure 7.5.2.2.2	P04

Drawing No
274219-ARUP-02-OS-DR-YEMAN-001011

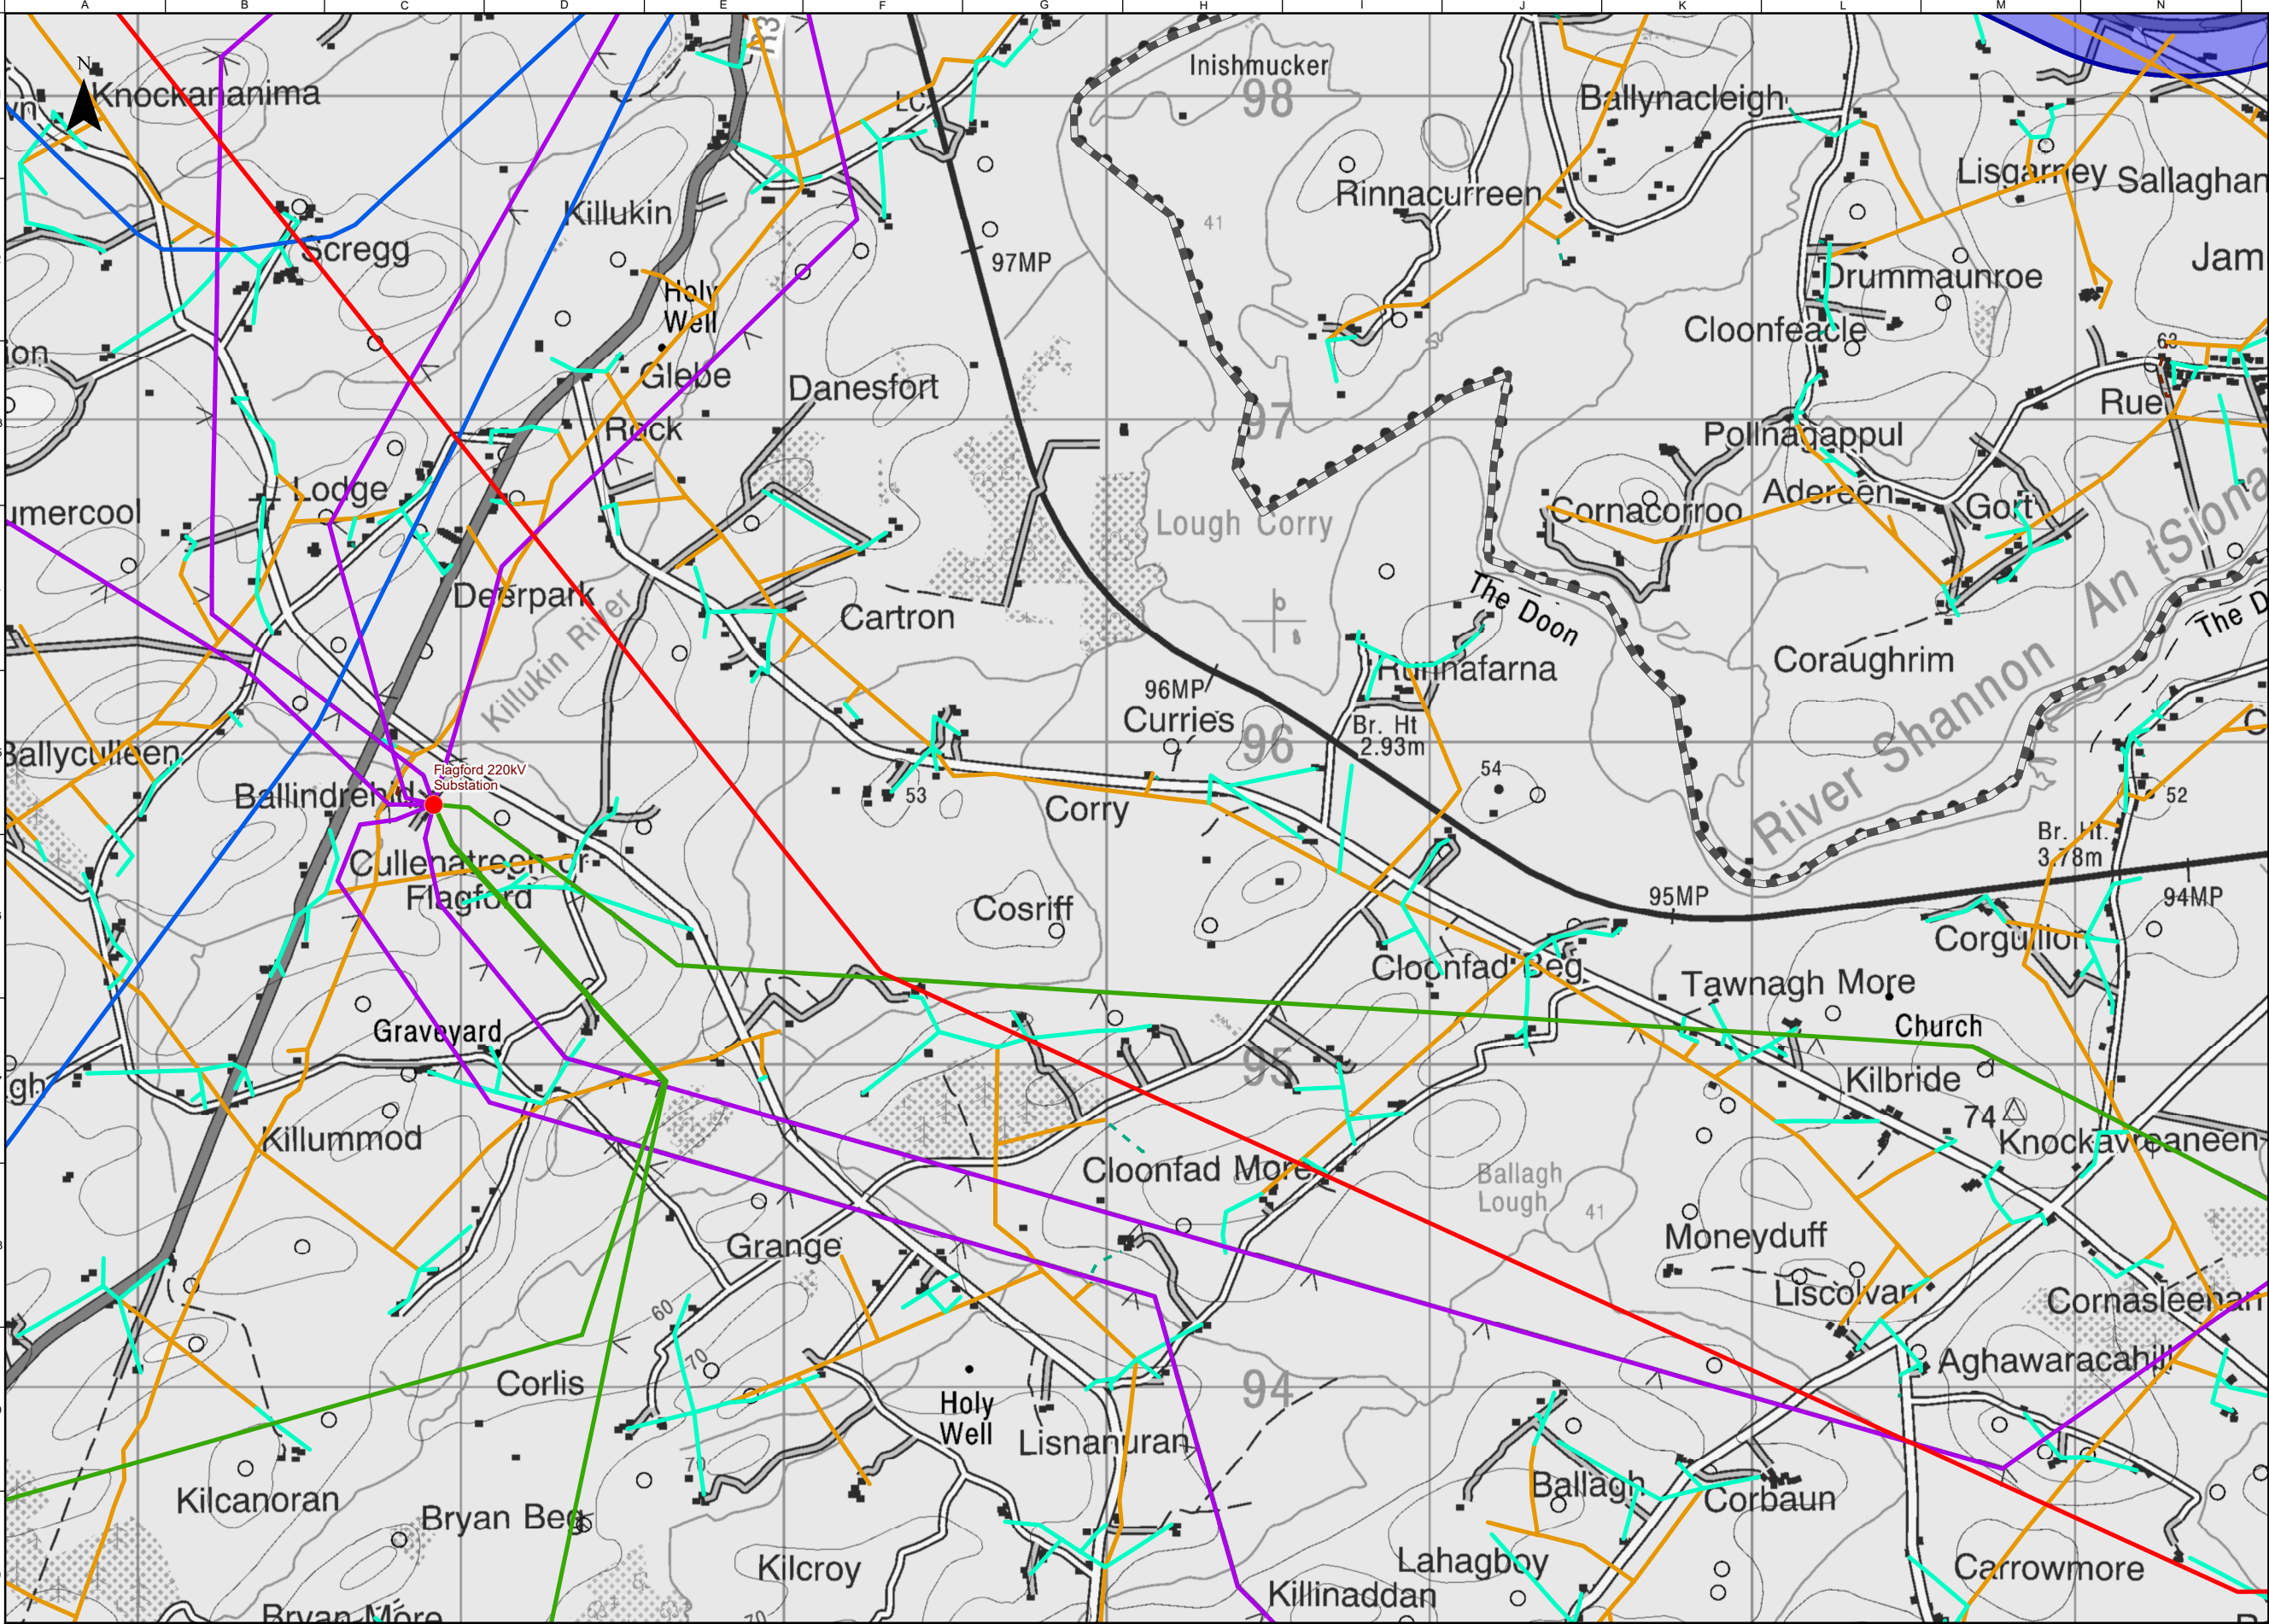

FOR INFORMATION

Legend

Study Area Boundary

Roscommon/Leitrim County Boundary

Stage 1 Option Corridors

Cyan Option Corridor

Orange Option Corridor

Blue West Option Corridor

Electricity Infrastructure

220KV Overhead Electricity Lines

110KV Overhead Electricity Cables

38KV Overhead Electricity Lines

Medium Voltage (Overhead) Cables

Medium Voltage (Underground) cables

Low Voltage (Overhead) Cables

Low Voltage (Underground) Cables

Electricity Substation

OSi Licence number 2022/OSI_NMA_139
OSi Licence number 2022/18/CCMA

Notes
Disclaimer Note:
The Constraints and Options shown are draft only and subject to change. More detailed assessments, on-going studies and the information received from the public may result in changes to these Constraints and Options.
Note Séanta:
Tá na srianta agus na roghanna atá léirithe ina bhfoirm dréacht, d'fhéadfaí athraithe teacht orthu. Is mar thoradh ar mheasúnaíthe níos mionchruinne ar staidéar leanúnach agus ar eolas ón bpobal go ndéadfar athruithe ar na srianta agus na roghanna seo.

Comhairle Chontae Liatroma
Leitrim County Council

ROS COMMON
Comhairle Contae Ros Comáin
Roscommon County Council

An Roinn Iompair
Department of Transport

Tionscadal Éireann
Project Ireland
2040

TIIV
Transport Infrastructure Ireland

ARUP

Key Plan

Consultant

ARUP

Corporate House
City East Business Park
Ballybrit, Galway, Ireland

Tel +353 (0)91 460675
www.carrickdromod.ie
www.arup.ie

Job Title

N4 Carrick-on-Shannon to Dromod Project

Carrick-on-Shannon to Dromod

Scale

1 : 20000 @A3

Role

Material Assets - Non-Agriculture

Date

October 2021

P04	22/07/2022	KJ	LH	EMC
P03	01/03/2022	AG	LH	HK
P02	28/01/2022	AG	LH	HK
P01	22/10/2021	AG	LH	HK
Issue	Date	By	Chkd	Appd

Drawing Title

Stage 1 Option Corridors
Material Assets - Non-Agriculture
Constraints Electricity Infrastructure
Sheet 4 of 6


Issued for Information (Status S3)

Job No 274219 Figure ID Figure 7.5.2.2.3 Rev. P04

Drawing No

274219-ARUP-02-OS-DR-YEMAN-001012

Do not scale © Arup

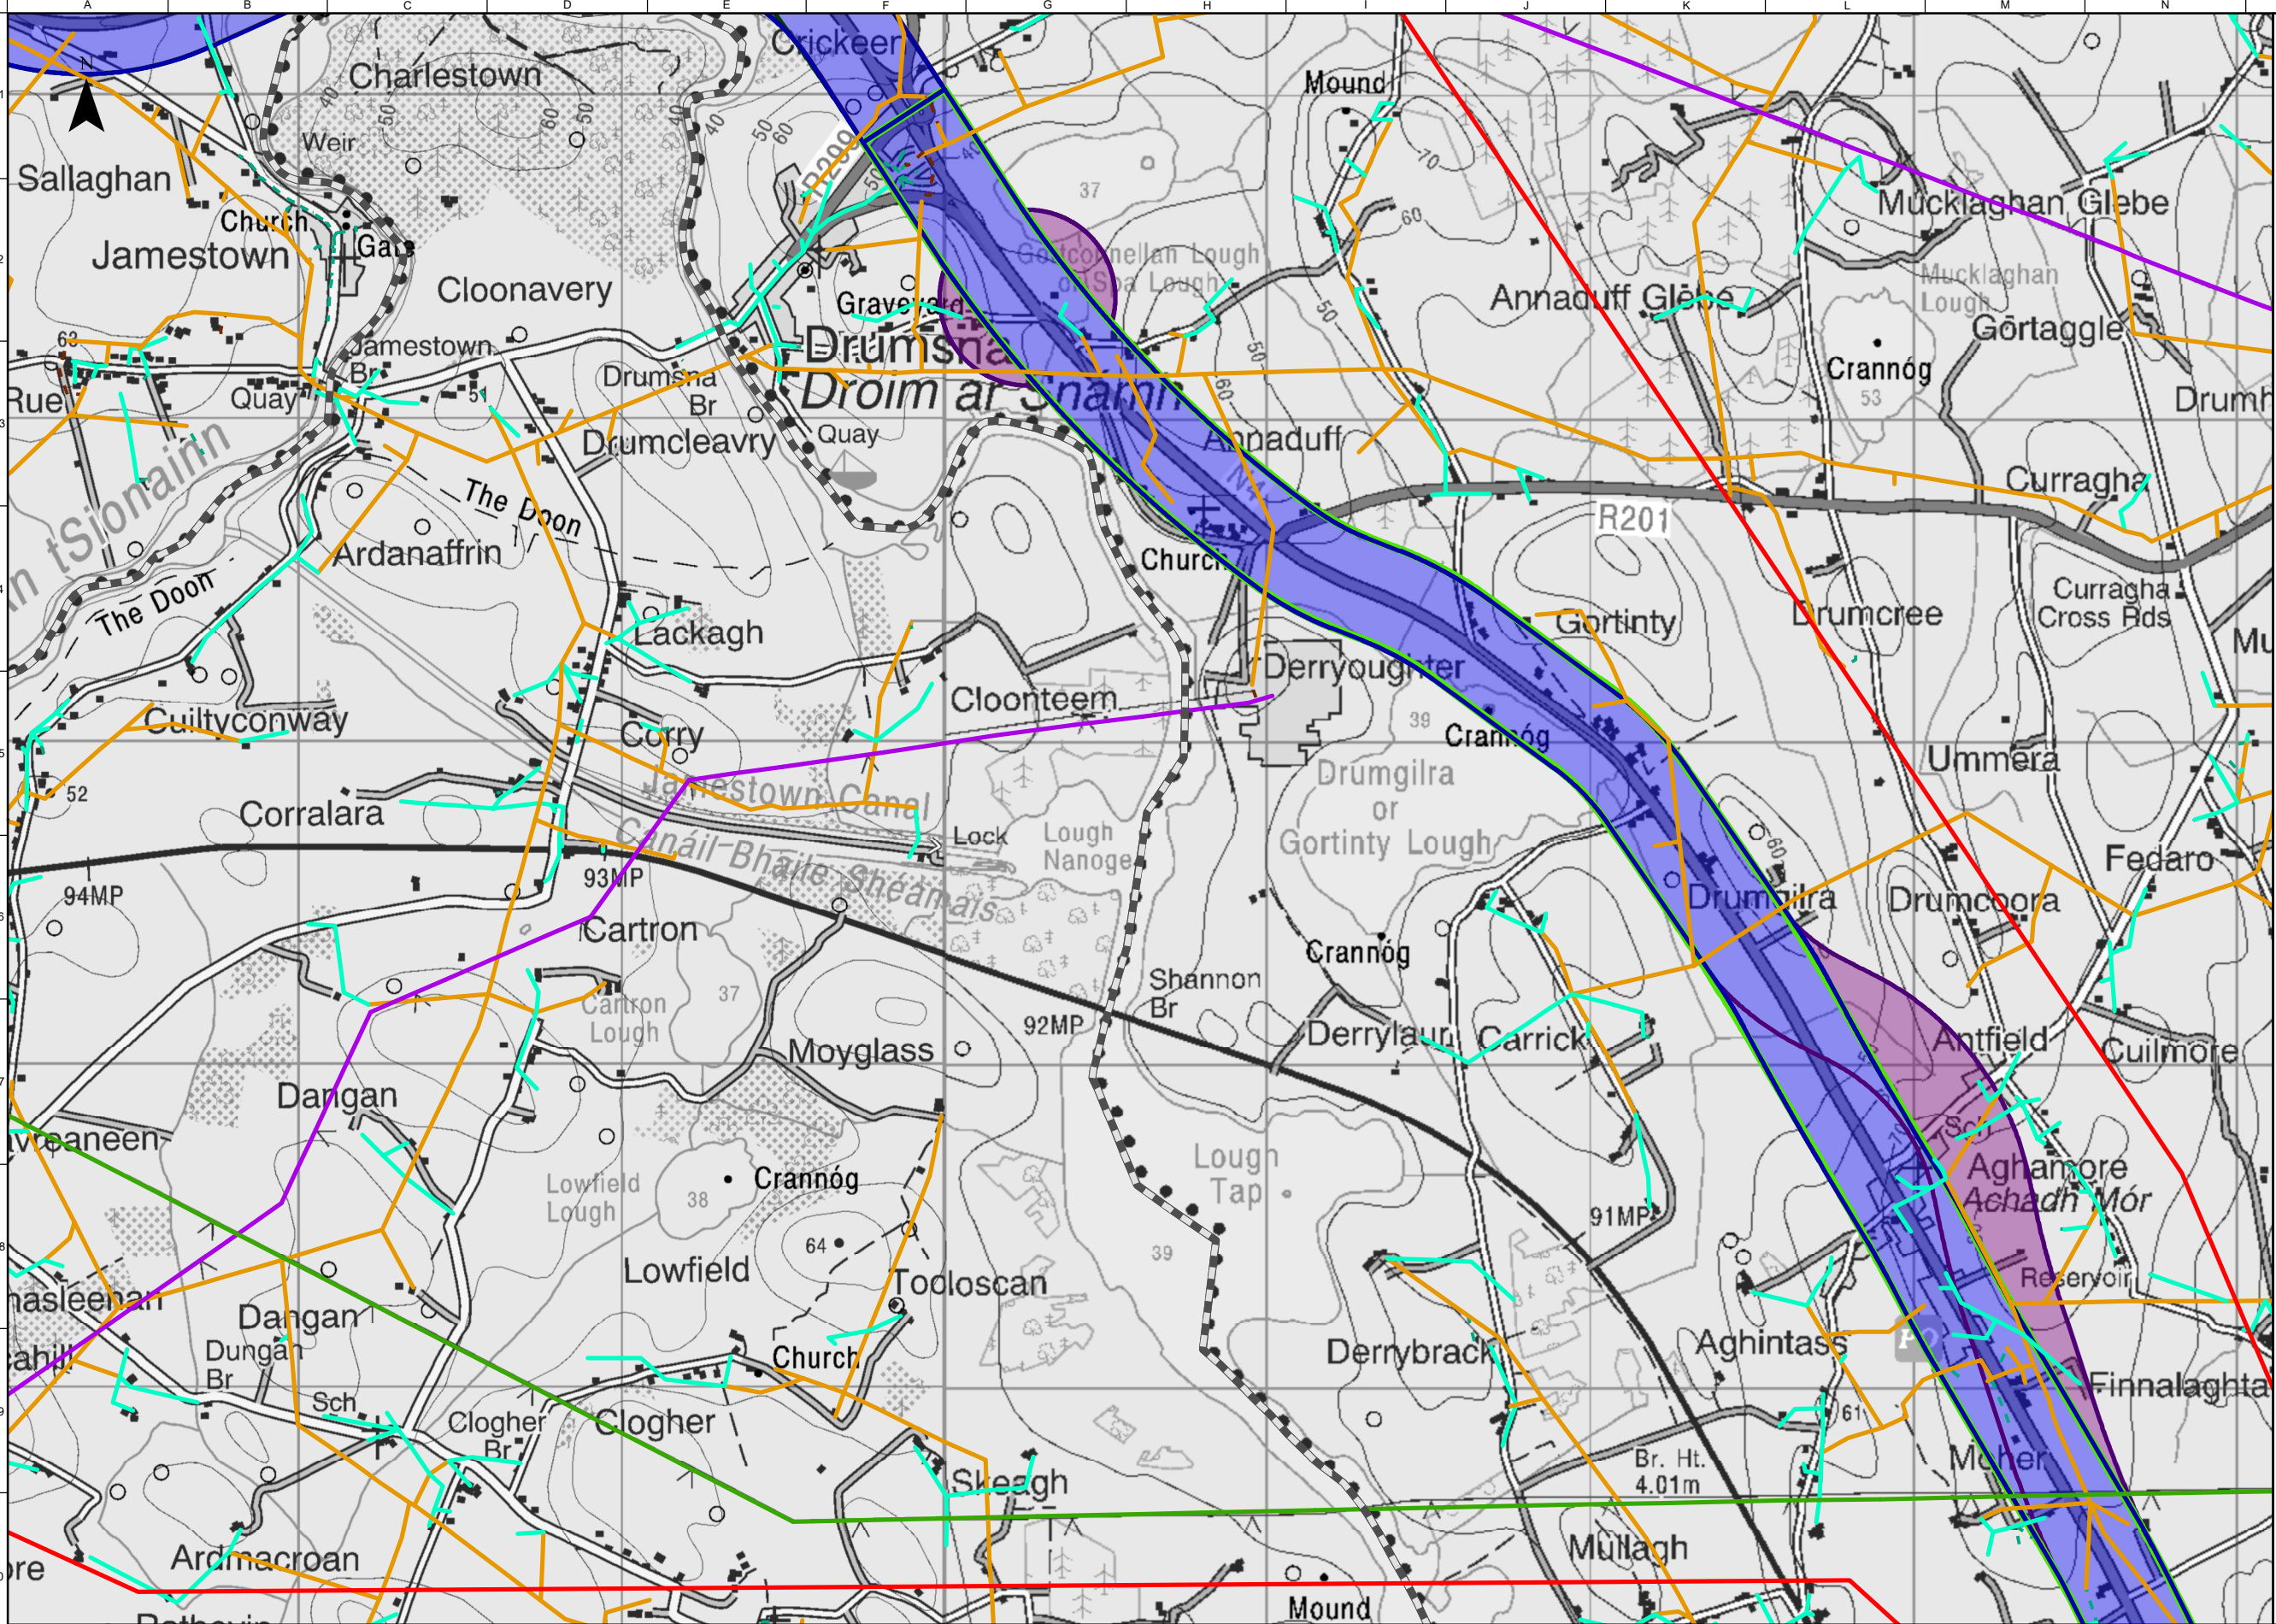

FOR INFORMATION

Legend

Study Area Boundary

Roscommon/Leitrim County Boundary

Stage 1 Option Corridors

Cyan Option Corridor

Orange Option Corridor

Purple West Option Corridor

Dark Green Option Corridor

Blue West Option Corridor

Yellow Option Corridor

Green Option Corridor

Purple East Option Corridor

Blue East Option Corridor

Electricity Infrastructure

220KV Overhead Electricity Lines

110KV Overhead Electricity Cables

Medium Voltage (Overhead) Cables

Medium Voltage (Underground) cables

Low Voltage (Overhead) Cables

Low Voltage (Underground) Cables

OSI Licence number 2022/OSI_NMA_139

OSI Licence number 2022/18/CCMA

Notes

Disclaimer Note:
The Constraints and Options shown are draft only and subject to change. More detailed assessments, on-going studies and the information received from the public may result in changes to these Constraints and Options.

Note Séanta:
Tá na srianta agus na roghanna atá léirithe ina bhfoirm dréacht, d'fhéadfaí athraithe teacht orthu. Is mar thoradh ar mheasúnaithe níos mionchruinne ar staidéar leanúnach agus ar eolas ón bpobal go ndéadfaí athruithe ar na srianta agus na roghanna seo.

Comhairle Chontae Liatroma

Leitrim County Council

Comhairle Contae Ros Comáin

Roscommon County Council

An Roinn Iompair

Department of Transport

Tionscadal Éireann

Project Ireland 2040

Bonnairí Timpire Éireann

Republic of Ireland

ARUP

ARUP

Key Plan

Consultant

ARUP

ARUP

Corporate House

City East Business Park

Ballybrit, Galway, Ireland

Tel +353 (0)91 460675

www.carrickdromod.ie

www.arup.ie

Job Title

N4 Carrick-on-Shannon to Dromod Project

Carrick-on-Shannon to Dromod

Scale

1 : 20000 @A3

Role

Material Assets - Non-Agriculture

Date

October 2021

P04	22/07/2022	KJ	LH	EMC
P03	01/03/2022	AG	LH	HK
P02	28/01/2022	AG	LH	HK
P01	22/10/2021	AG	LH	HK
Issue	Date	By	Chkd	Appd

Drawing Title

Stage 1 Option Corridors

Material Assets - Non-Agriculture

Constraints Electricity Infrastructure

Sheet 5 of 6

Issued for Information (Status S3)

Job No 274219

Figure ID Figure 7.5.2.2.4


Rev. P04

Drawing No

274219-ARUP-02-OS-DR-YEMAN-001013

Do not scale

© Arup

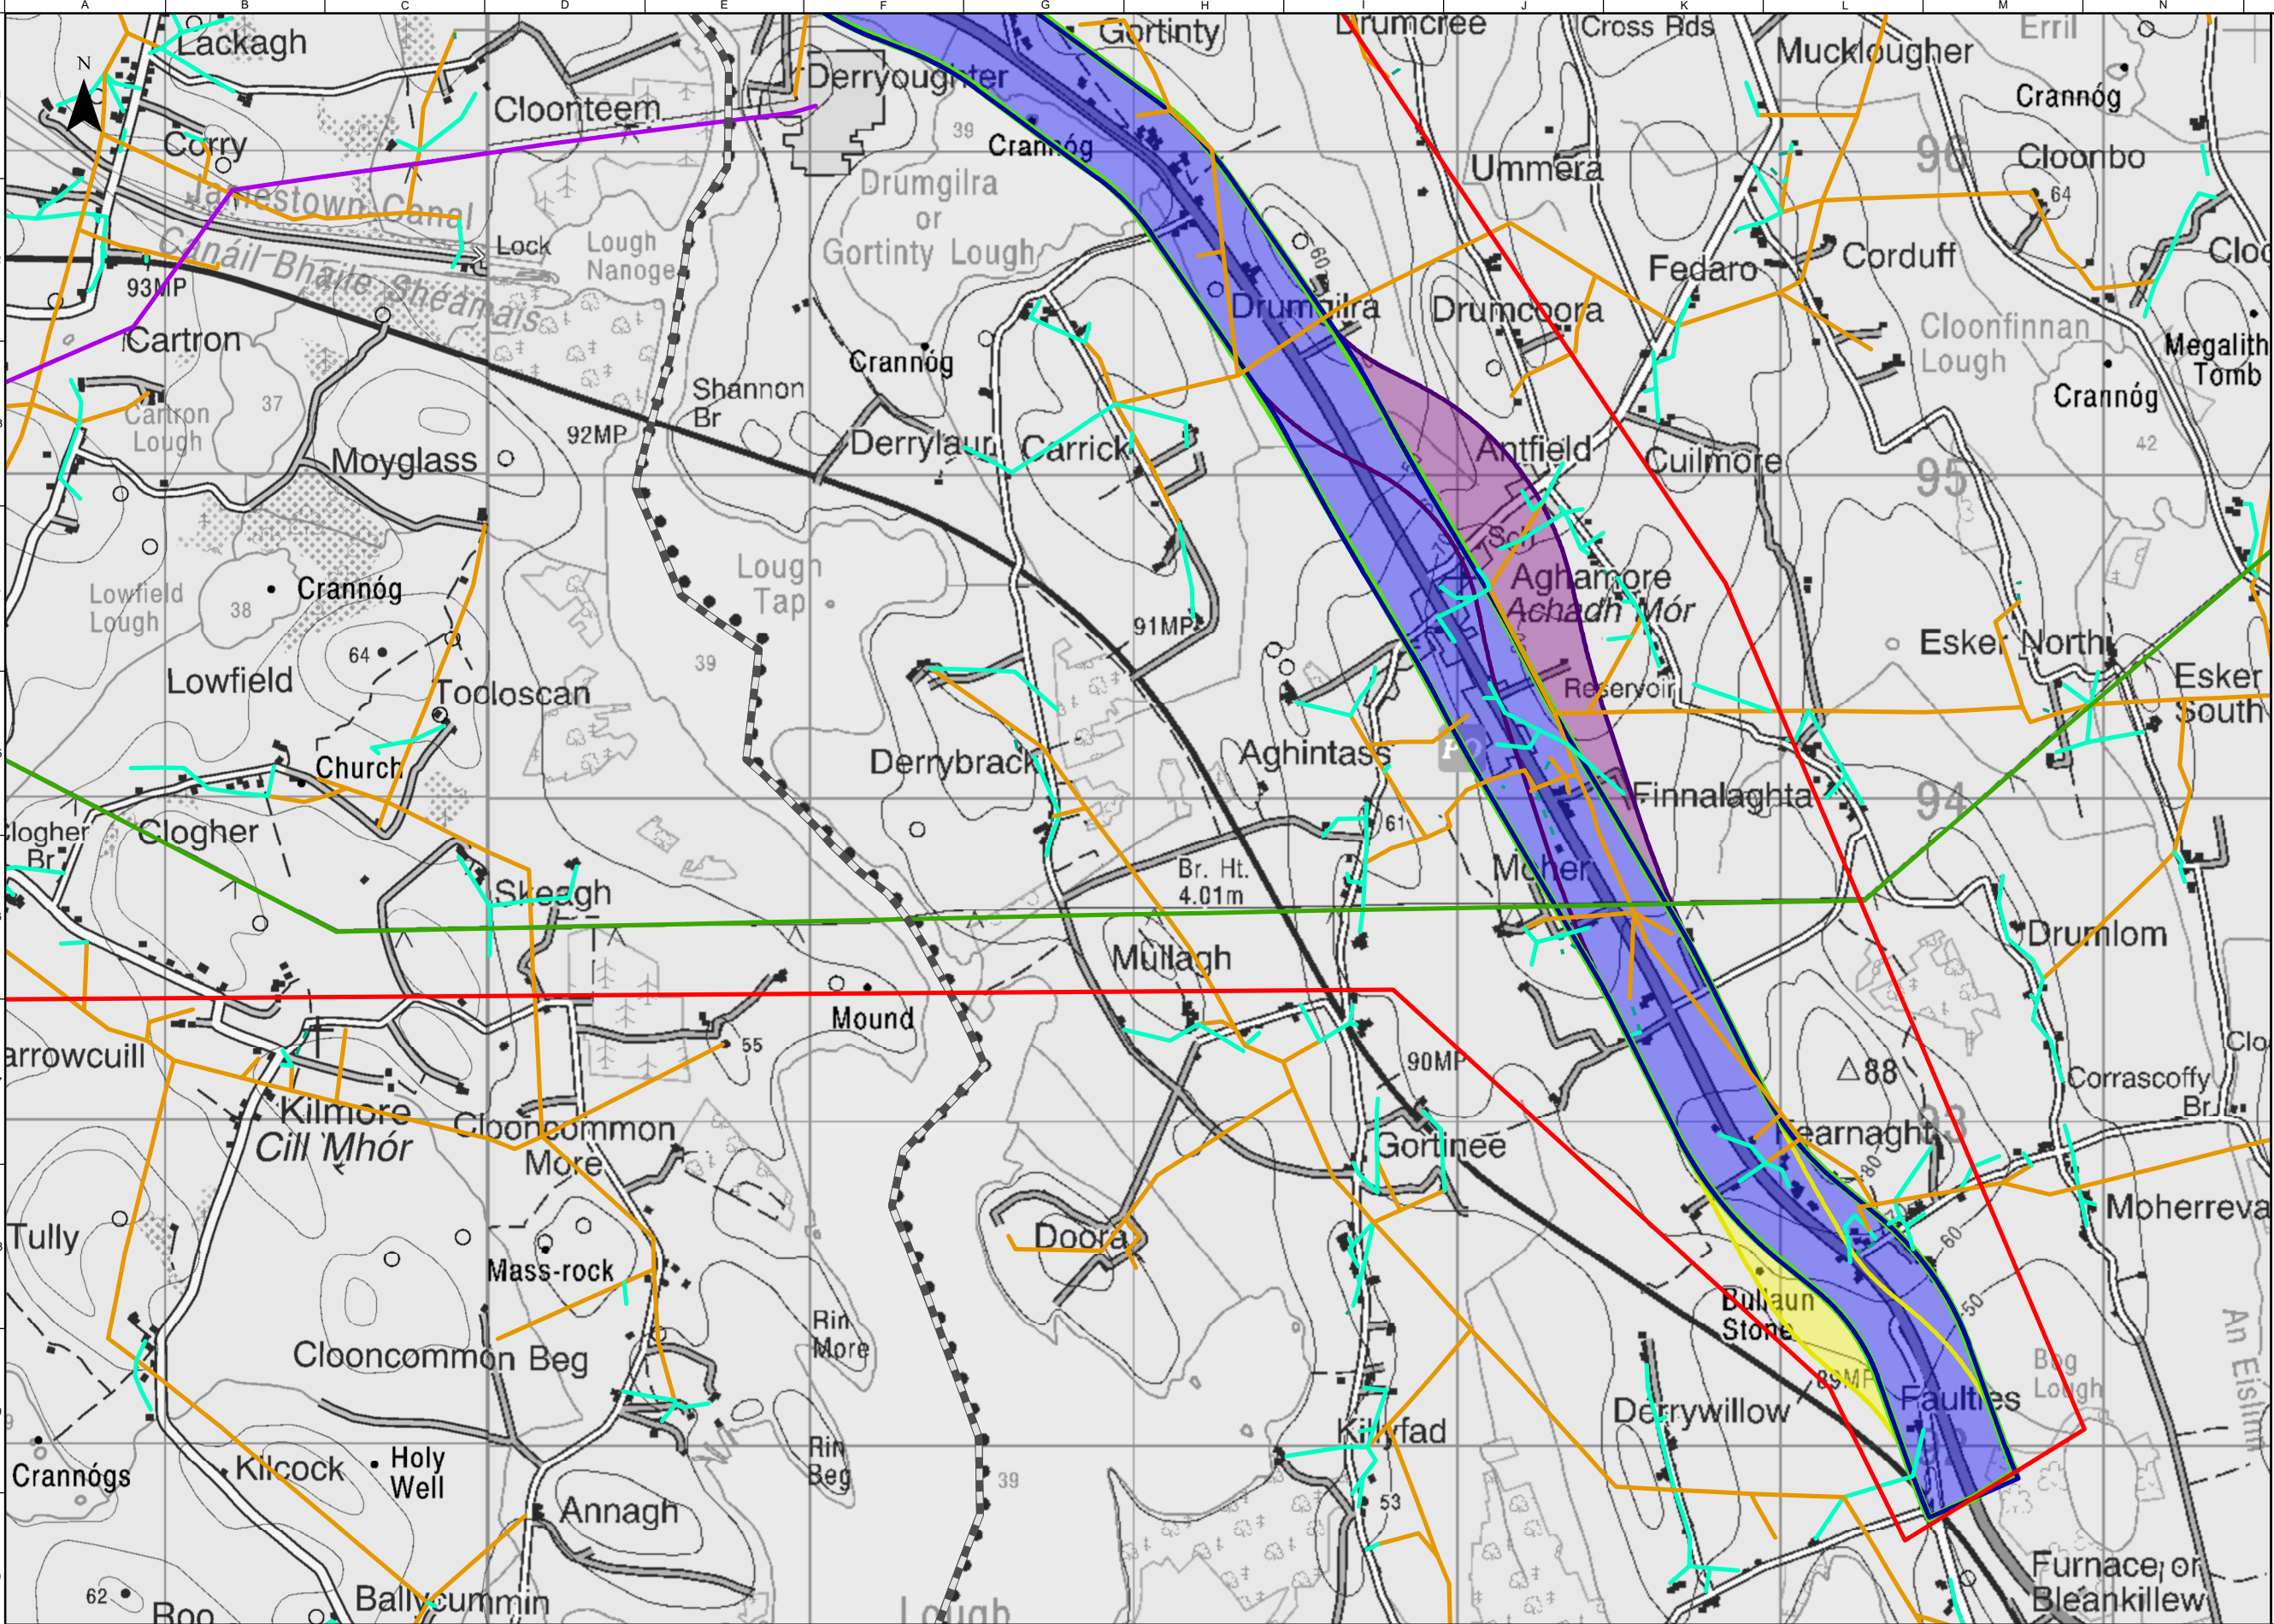

FOR INFORMATION

Legend

Study Area Boundary

Roscommon/Leitrim County Boundary

Stage 1 Option Corridors

Yellow Option Corridor

Green Option Corridor

Purple East Option Corridor

Blue East Option Corridor

Electricity Infrastructure

220KV Overhead Electricity Lines

110KV Overhead Electricity Cables

Medium Voltage (Overhead) Cables

Medium Voltage (Underground) cables

Low Voltage (Overhead) Cables

Low Voltage (Underground) Cables

OSI Licence number 2022/OSI_NMA_139

OSI Licence number 2022/18/CCMA

Notes

Disclaimer Note:
The Constraints and Options shown are draft only and subject to change. More detailed assessments, on-going studies and the information received from the public may result in changes to these Constraints and Options.

Note Séanta:
Tá na srianta agus na roghanna atá léirithe ina bhfoirm dréacht, d'fhéadfaí athraithe teacht orthu. Is mar thoradh ar mheasúnaíthe níos mionchruinne ar staidéar leanúnach agus ar eolas ón bpobal go ndéadfaí athruithe ar na srianta agus na roghanna seo.

Comhairle Chontae Liatroma
Leitrim County Council


ROS COMMON
Comhairle Contae Ros Comáin
Roscommon County Council

An Roinn Iompair
Department of Transport

Tionscadal Éireann
Project Ireland
2040

TIU
Transport Infrastructure Unit

ARUP

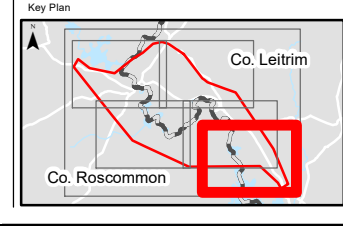

Consultant

ARUP

Corporate House
City East Business Park
Ballybrit, Galway, Ireland

Tel +353 (0)91 460675

www.carrickdromod.ie

www.arup.ie

Job Title

N4 Carrick-on-Shannon to Dromod Project

Carrick-on-Shannon to Dromod

Scale

1 : 20000 @A3

Role

Material Assets - Non-Agriculture

Date

October 2021

P04	22/07/2022	KJ	LH	EMC
P03	01/03/2022	AG	LH	HK
P02	28/01/2022	AG	LH	HK
P01	22/10/2021	AG	LH	HK
Issue	Date	By	Chkd	Appd

Drawing Title

Stage 1 Option Corridors
Material Assets - Non-Agriculture
Constraints Electricity Infrastructure
Sheet 6 of 6

Issued for Information (Status S3)

Job No

274219

Figure ID

Figure 7.5.2.2.5

Rev.

P04

Drawing No

274219-ARUP-02-OS-DR-YEMAN-001014