


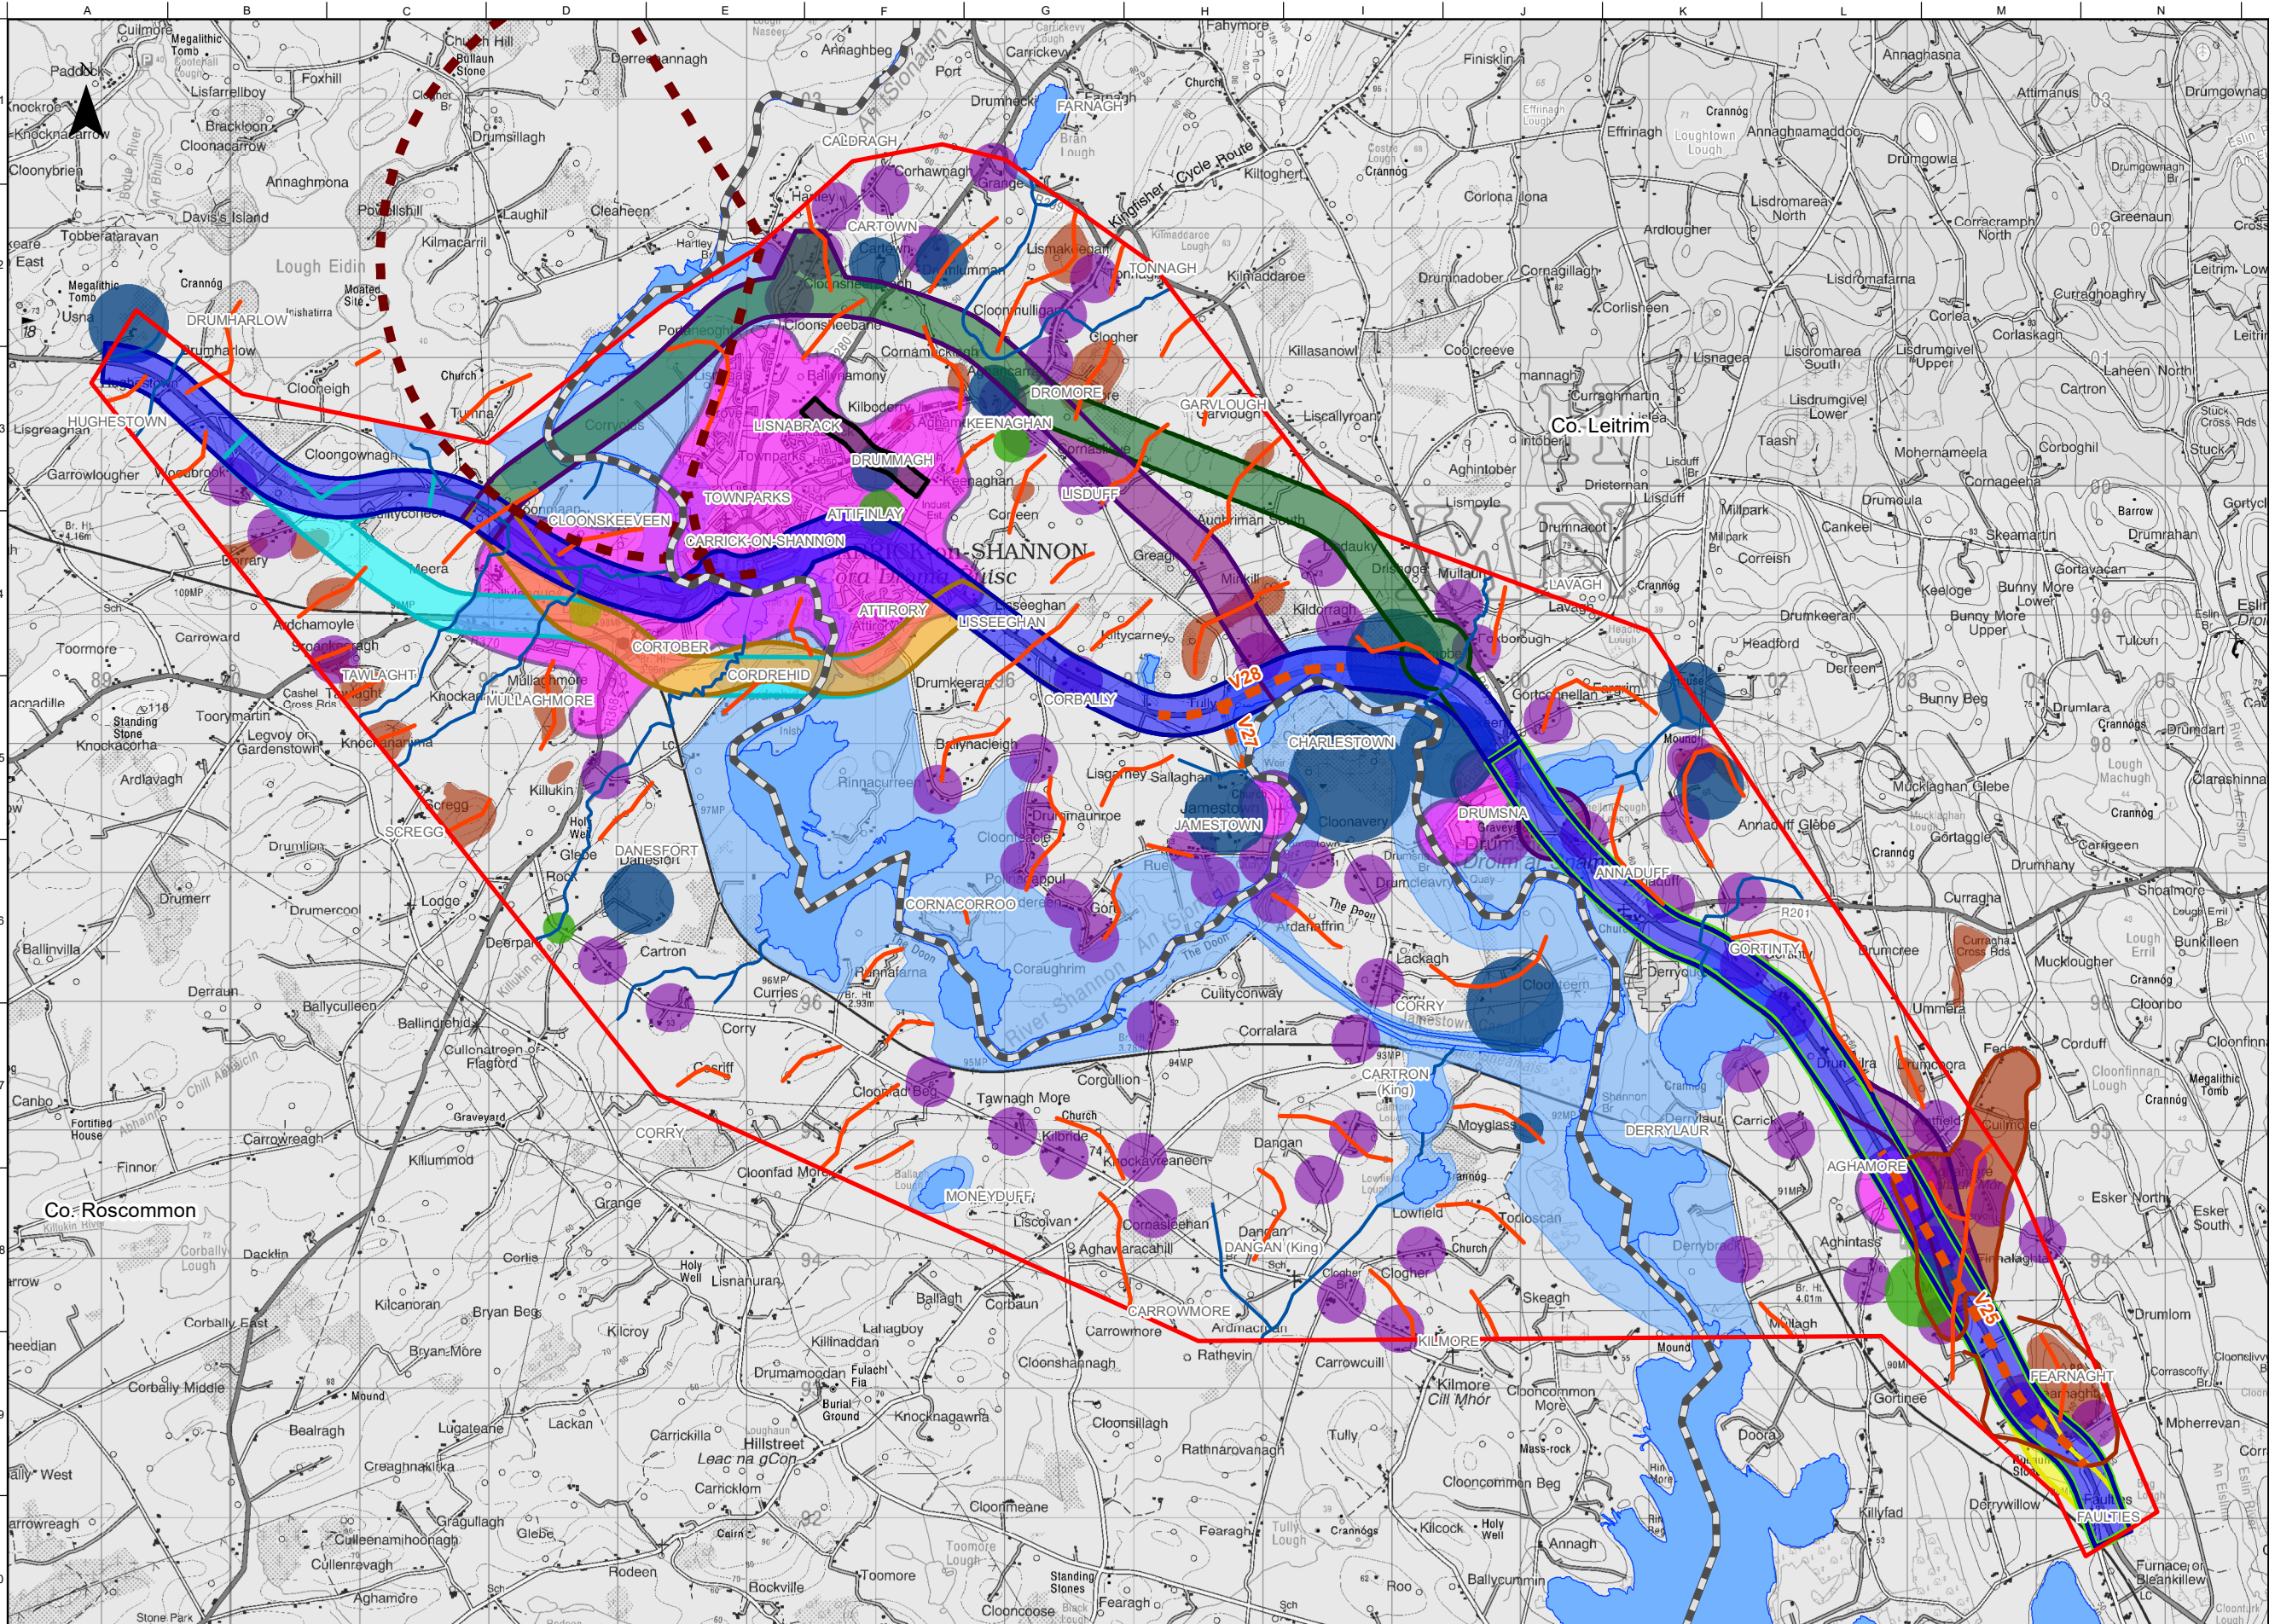

FOR INFORMATION

Legend

Study Area Boundary

Roscommon/Leitrim County Boundary

Stage 1 Option Corridors

Cyan Option Corridor

Orange Option Corridor

Purple West Option Corridor

Dark Green Option Corridor

Blue West Option Corridor

Black Option Corridor

Yellow Option Corridor

Green Option Corridor

Purple East Option Corridor

Blue East Option Corridor

Key Amenity / Sports Facility

Demense / Historic Garden Landscape

Protected Views and Prospects

Identified Views

Residential Clusters

Landscape Feature (Ridge)

River/Stream Valley Feature

Key Settlements

Elevated lands/ridges (over 70m AOD)

Elevated lands/ridges (over 70m AOD)

River Shannon/Lakeland Corridor Landscape

Waterbody Area

OSi Licence number 2022/OSI_NMA_139

OSi Licence number 2022/18/CCMA

Notes

Disclaimer Note:
The Constraints and Options shown are draft only and subject to change. More detailed assessments, on-going studies and the information received from the public may result in changes to these Constraints and Options.

Note Séanta:
Tá na srianta agus na roghanna atá léirithe ina bhfoirm dréacht, d'fhéadfaí athraithe teacht orthu. Is mar thoradh ar mheasúnaithe níos mionchruinne ar staidéar leanúnach agus ar eolas ón bpobal go ndéadfaí athruithe ar na srianta agus na roghanna seo.

Comhairle Chontae Liatroma

Leitrim County Council

ROS
MON

Comhairle Contae Ros Comáin

An Roinn Iompair

Department of Transport

Tionscadal Éireann

Project Ireland

2040

TII

Transport Infrastructure Ireland

Key Plan

Consultant

ARUP

Corporate House
City East Business Park
Ballybrit, Galway, Ireland

Tel +353 (0)91 460675

www.carrickdromod.ie

www.arup.ie

Job Title

N4 Carrick-on-Shannon to Dromod Project

Carrick-on-Shannon to Dromod

Scale

1 : 50000 @A3

Role

Landscape and Visual

Date

October 2021

P04	22/07/2022	AG	LH	EMC
P03	01/03/2022	AG	LH	HK
P02	28/01/2022	AG	LH	HK
P01	22/10/2021	AG	LH	HK
Issue	Date	By	Chkd	Appd

Drawing Title

Stage 1 Option Corridors
Landscape and Visual Constraints
Sheet 1 of 6

Suitability

Issued for Information (Status S3)

Job No

274219

Figure ID

Figure 7.5.8.1.0

Rev.


P04

Drawing No

274219-ARUP-02-OS-DR-YELVI-001001

Do not scale

© Arup

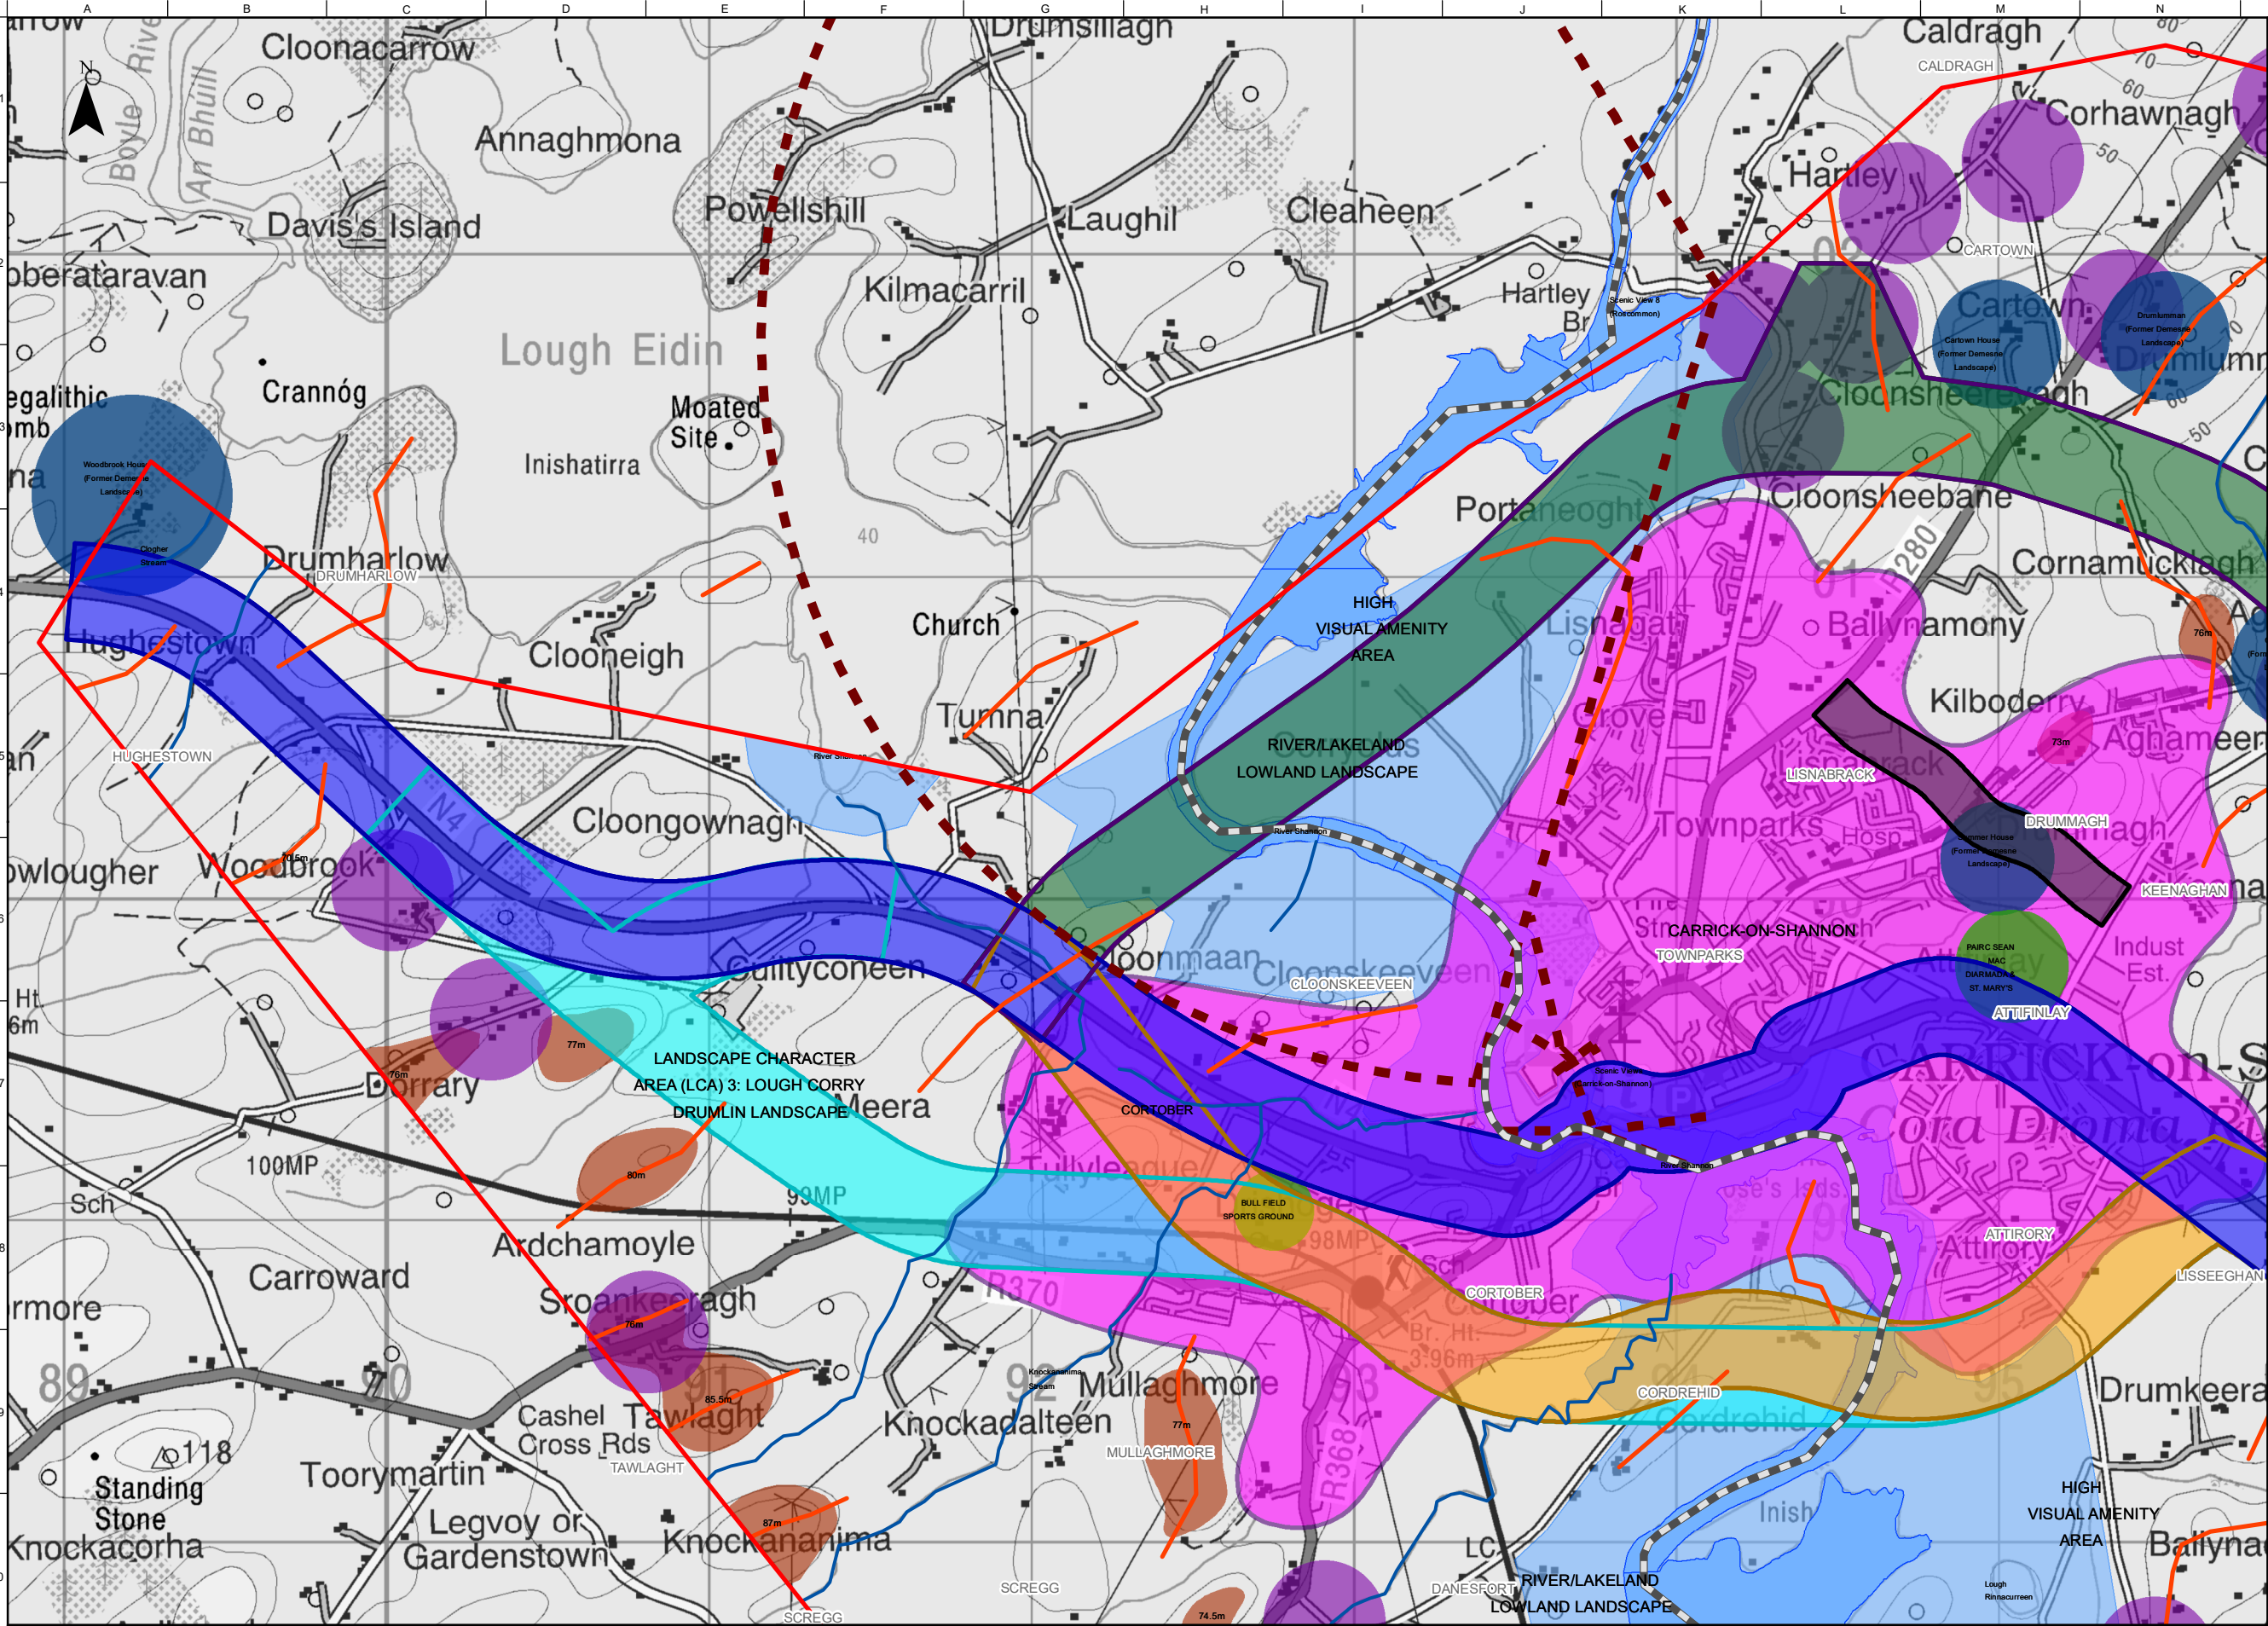

FOR INFORMATION

- Legend**
- Study Area Boundary
 - Roscommon/Leitrim County Boundary
 - Stage 1 Option Corridors**
 - Cyan Option Corridor
 - Orange Option Corridor
 - Purple West Option Corridor
 - Dark Green Option Corridor
 - Blue West Option Corridor
 - Black Option Corridor
 - Key Amenity / Sports Facility
 - Demense / Historic Garden Landscape
 - Identified Views
 - Residential Clusters
 - Landscape Feature (Ridge)
 - River/Stream Valley Feature
 - Key Settlements
 - Elevated lands/ridges (over 70m AOD)
 - River Shannon/Lakeland Corridor Landscape
 - Waterbody Area

Notes

Disclaimer Note:
The Constraints and Options shown are draft only and subject to change. More detailed assessments, on-going studies and the information received from the public may result in changes to these Constraints and Options.

Note Séanta:
Tá na srianta agus na roghanna atá léirithe ina bhfoirm dréacht, d'fhéadfaí athraithe teacht orthu. Is mar thoradh ar mheasúnaithe níos mionchruinne ar staidéar leanúnach agus ar eolas ón bpobal go ndéadfaí athruithe ar na srianta agus na roghanna seo.

Clients

Comhairle Chontae Liatroma
Leitrim County Council


An Roinn Iompair
Department of Transport

Tionscadal Éireann
Project Ireland
2040

Ros Comáin
Ros Comáin County Council

Tionascad Éireann
Project Ireland
2040

Ros Comáin
Ros Comáin County Council

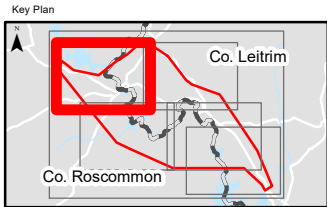

Consultant

ARUP

Corporate House
City East Business Park
Ballybrit, Galway, Ireland

Tel +353 (0)91 460675
www.carriackromod.ie
www.arup.ie

Job Title

N4 Carrick-on-Shannon to Drogheda Project

Carrick-on-Shannon to Drogheda

Scale 1 : 20000 @A3

Role Landscape and Visual

Date October 2021

P04	22/07/2022	AG	LH	EMC
P03	01/03/2022	AG	LH	HK
P02	28/01/2022	AG	LH	HK
P01	22/10/2021	AG	LH	HK
Issue	Date	By	Chkd	Appd

Drawing Title

Stage 1 Option Corridors
Landscape and Visual Constraints
Sheet 2 of 6


Suitability

Issued for Information (Status S3)

Job No	Figure ID	Rev.
274219	Figure 7.5.8.1.1	P04

Drawing No

274219-ARUP-02-OS-DR-YELVI-001002

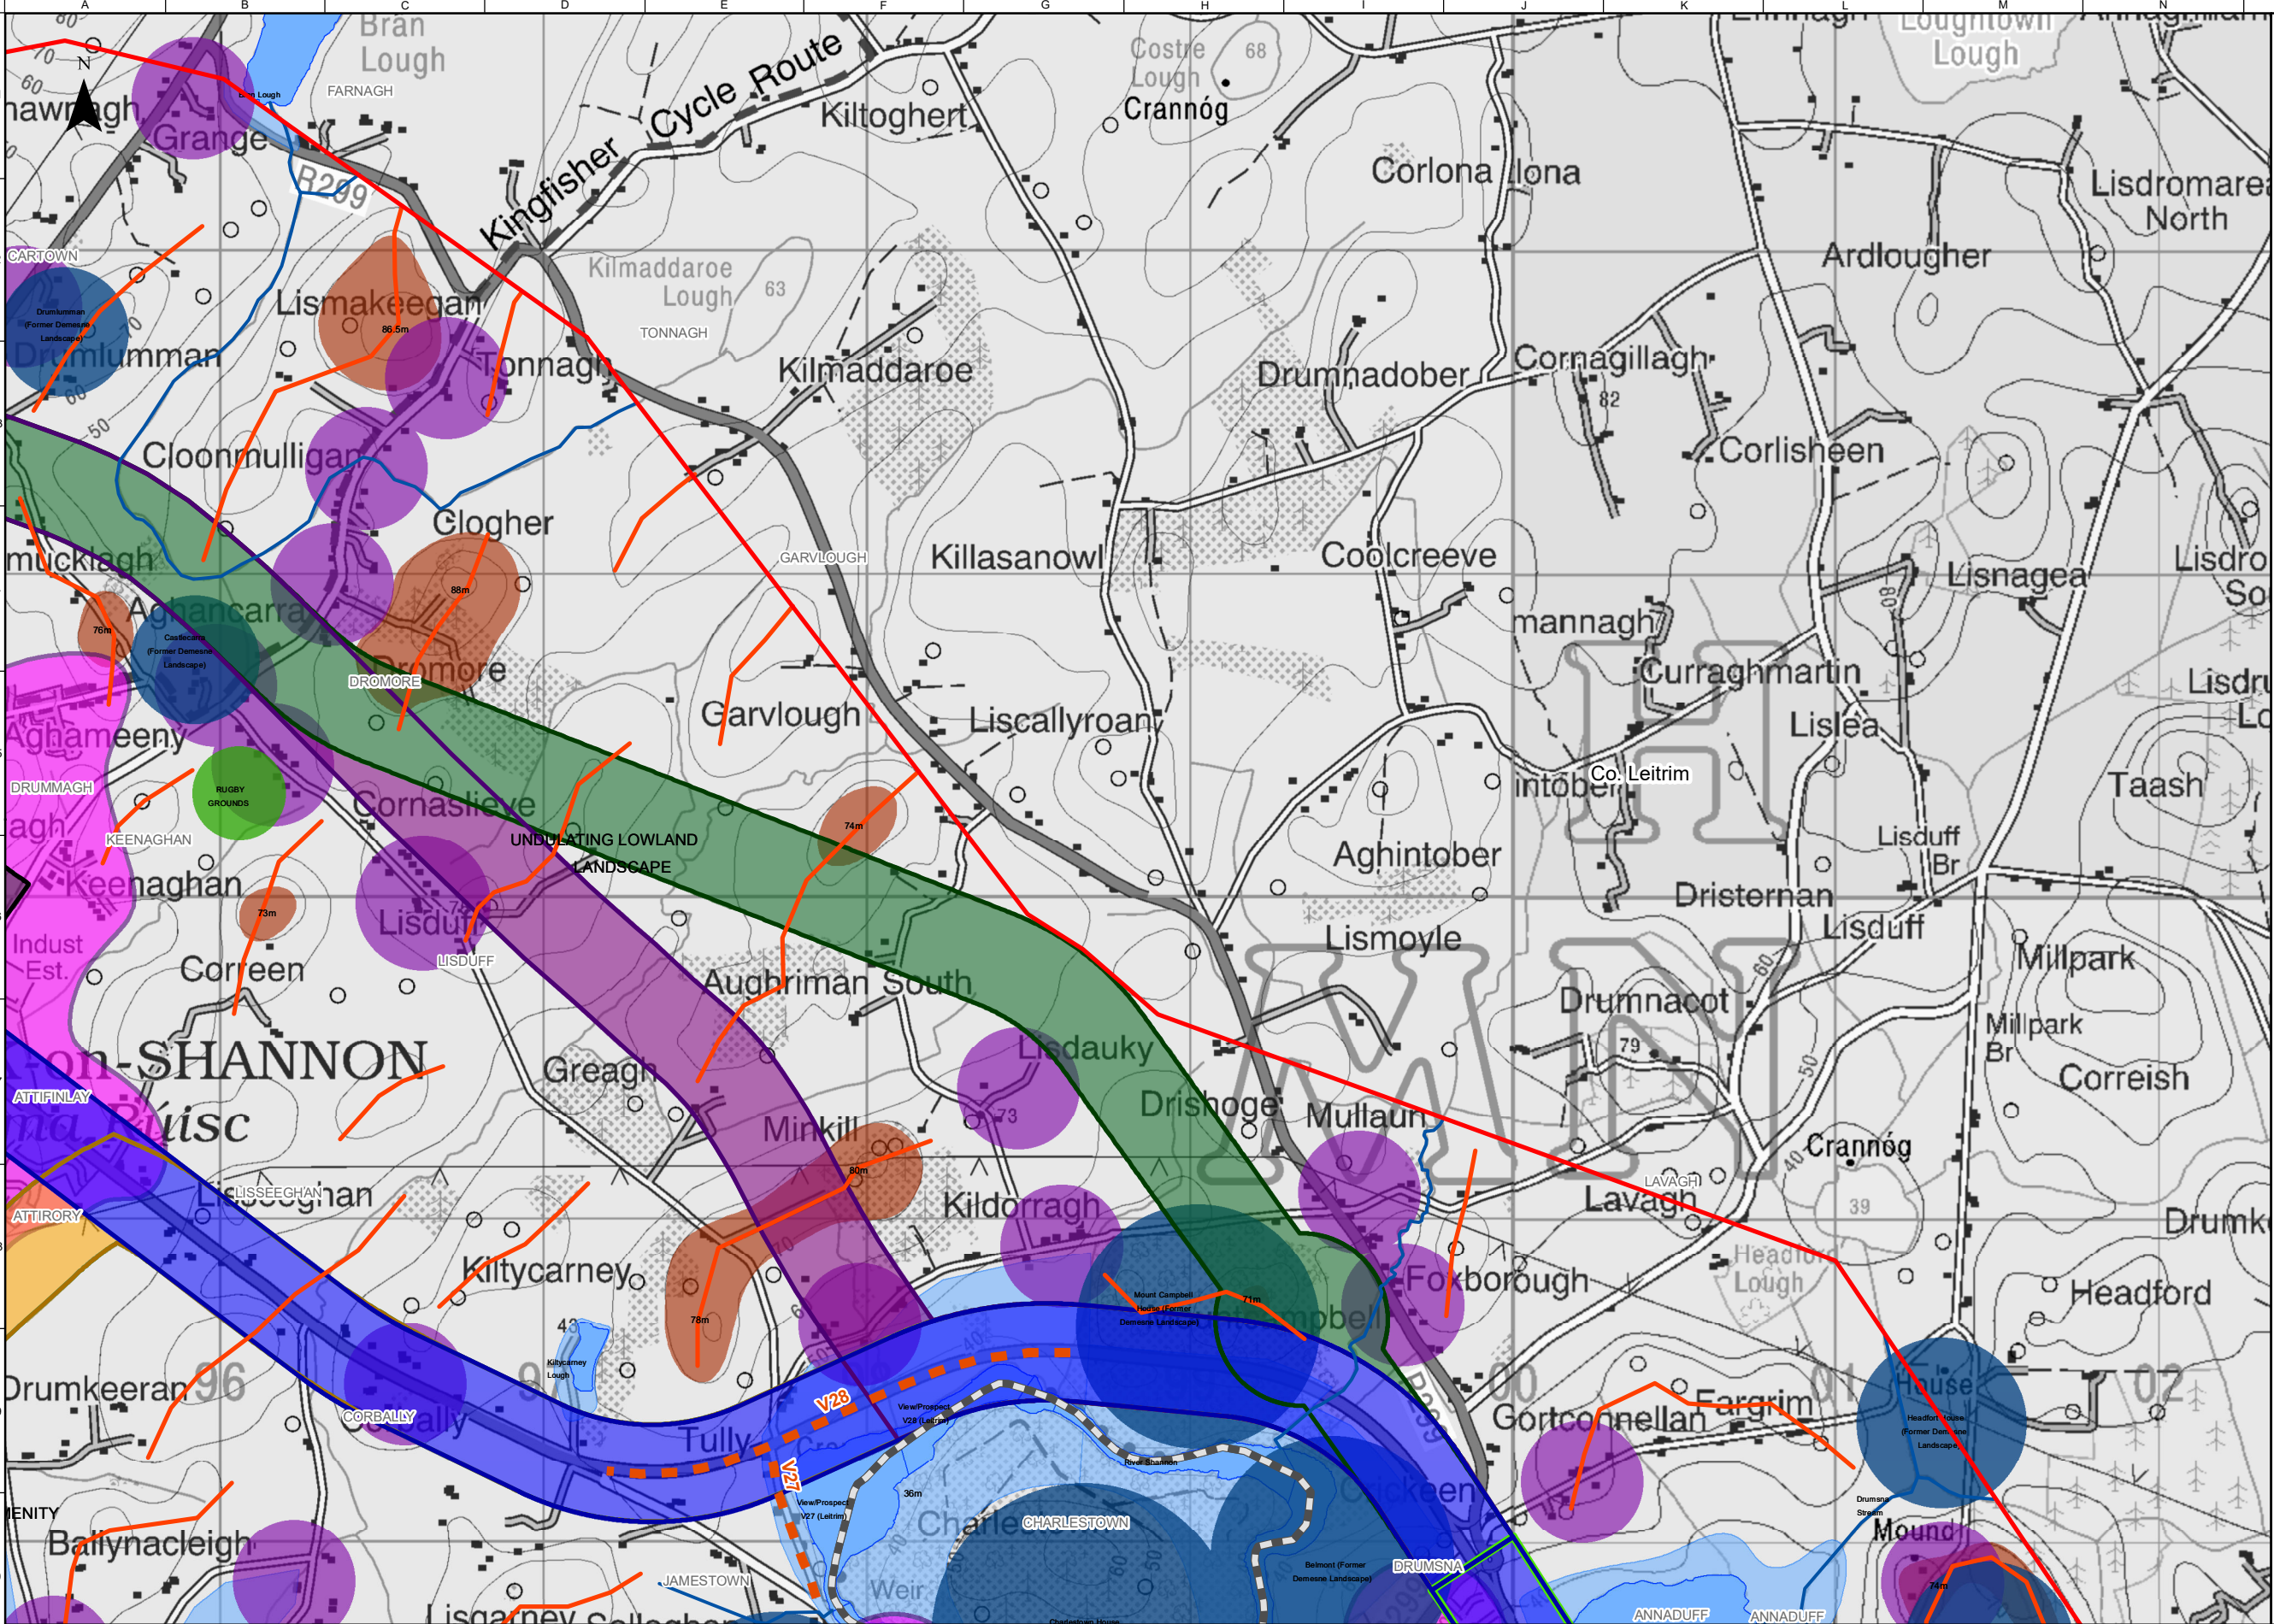

FOR INFORMATION

Legend

Study Area Boundary

Roscommon/Leitrim County Boundary

Stage 1 Option Corridors

Cyan Option Corridor

Orange Option Corridor

Purple West Option Corridor

Dark Green Option Corridor

Blue West Option Corridor

Black Option Corridor

Yellow Option Corridor

Green Option Corridor

Purple East Option Corridor

Blue East Option Corridor

Key Amenity / Sports Facility

Demense / Historic Garden Landscape

Protected Views and Prospects

Residential Clusters

Landscape Feature (Ridge)

River/Stream Valley Feature

Key Settlements

Elevated lands/ridges (over 70m AOD)

River Shannon/Lakeland Corridor Landscape

Waterbody Area

OSi Licence number 2022/OSI_NMA_139

OSi Licence number 2022/18/CCMA

Notes

Disclaimer Note:
The Constraints and Options shown are draft only and subject to change. More detailed assessments, on-going studies and the information received from the public may result in changes to these Constraints and Options.

Note Séanta:
Tá na srianta agus na roghanna atá léirithe ina bhfoirm dréacht, d'fhéadfaí athraithe teacht orthu. Is mar thoradh ar mheasúnaithe níos mionchruinne ar staidéar leanúnach agus ar eolas ón bpobal go ndéadfaí athruithe ar na srianta agus na roghanna seo.

Comhairle Chontae Liatroma

Leitrim County Council

An Roinn Iompair

Department of Transport

Tionscadal Éireann

Project Ireland

2040

Tionnagar Iompair Éireann

Transport Infrastructure Ireland

ARUP

Key Plan

Consultant

ARUP

Corporate House

City East Business Park

Ballybrit, Galway, Ireland

Tel +353 (0)91 460675

www.carickdromed.ie

www.arup.ie

Job Title

N4 Carrick-on-Shannon to Dromed Project

Carrick-on-Shannon to Dromed

Scale

1 : 20000 @A3

Role

Landscape and Visual

Date

October 2021

P04	22/07/2022	AG	LH	EMC
P03	01/03/2022	AG	LH	HK
P02	28/01/2022	AG	LH	HK
P01	22/10/2021	AG	LH	HK
Issue	Date	By	Chkd	Appd

Drawing Title

Stage 1 Option Corridors
Landscape and Visual Constraints
Sheet 3 of 6

Suitability

Issued for Information (Status S3)

Job No

274219

Figure ID

Figure 7.5.8.1.2

Rev.


P04

Drawing No

274219-ARUP-02-OS-DR-YELVI-001003

Do not scale

© Arup

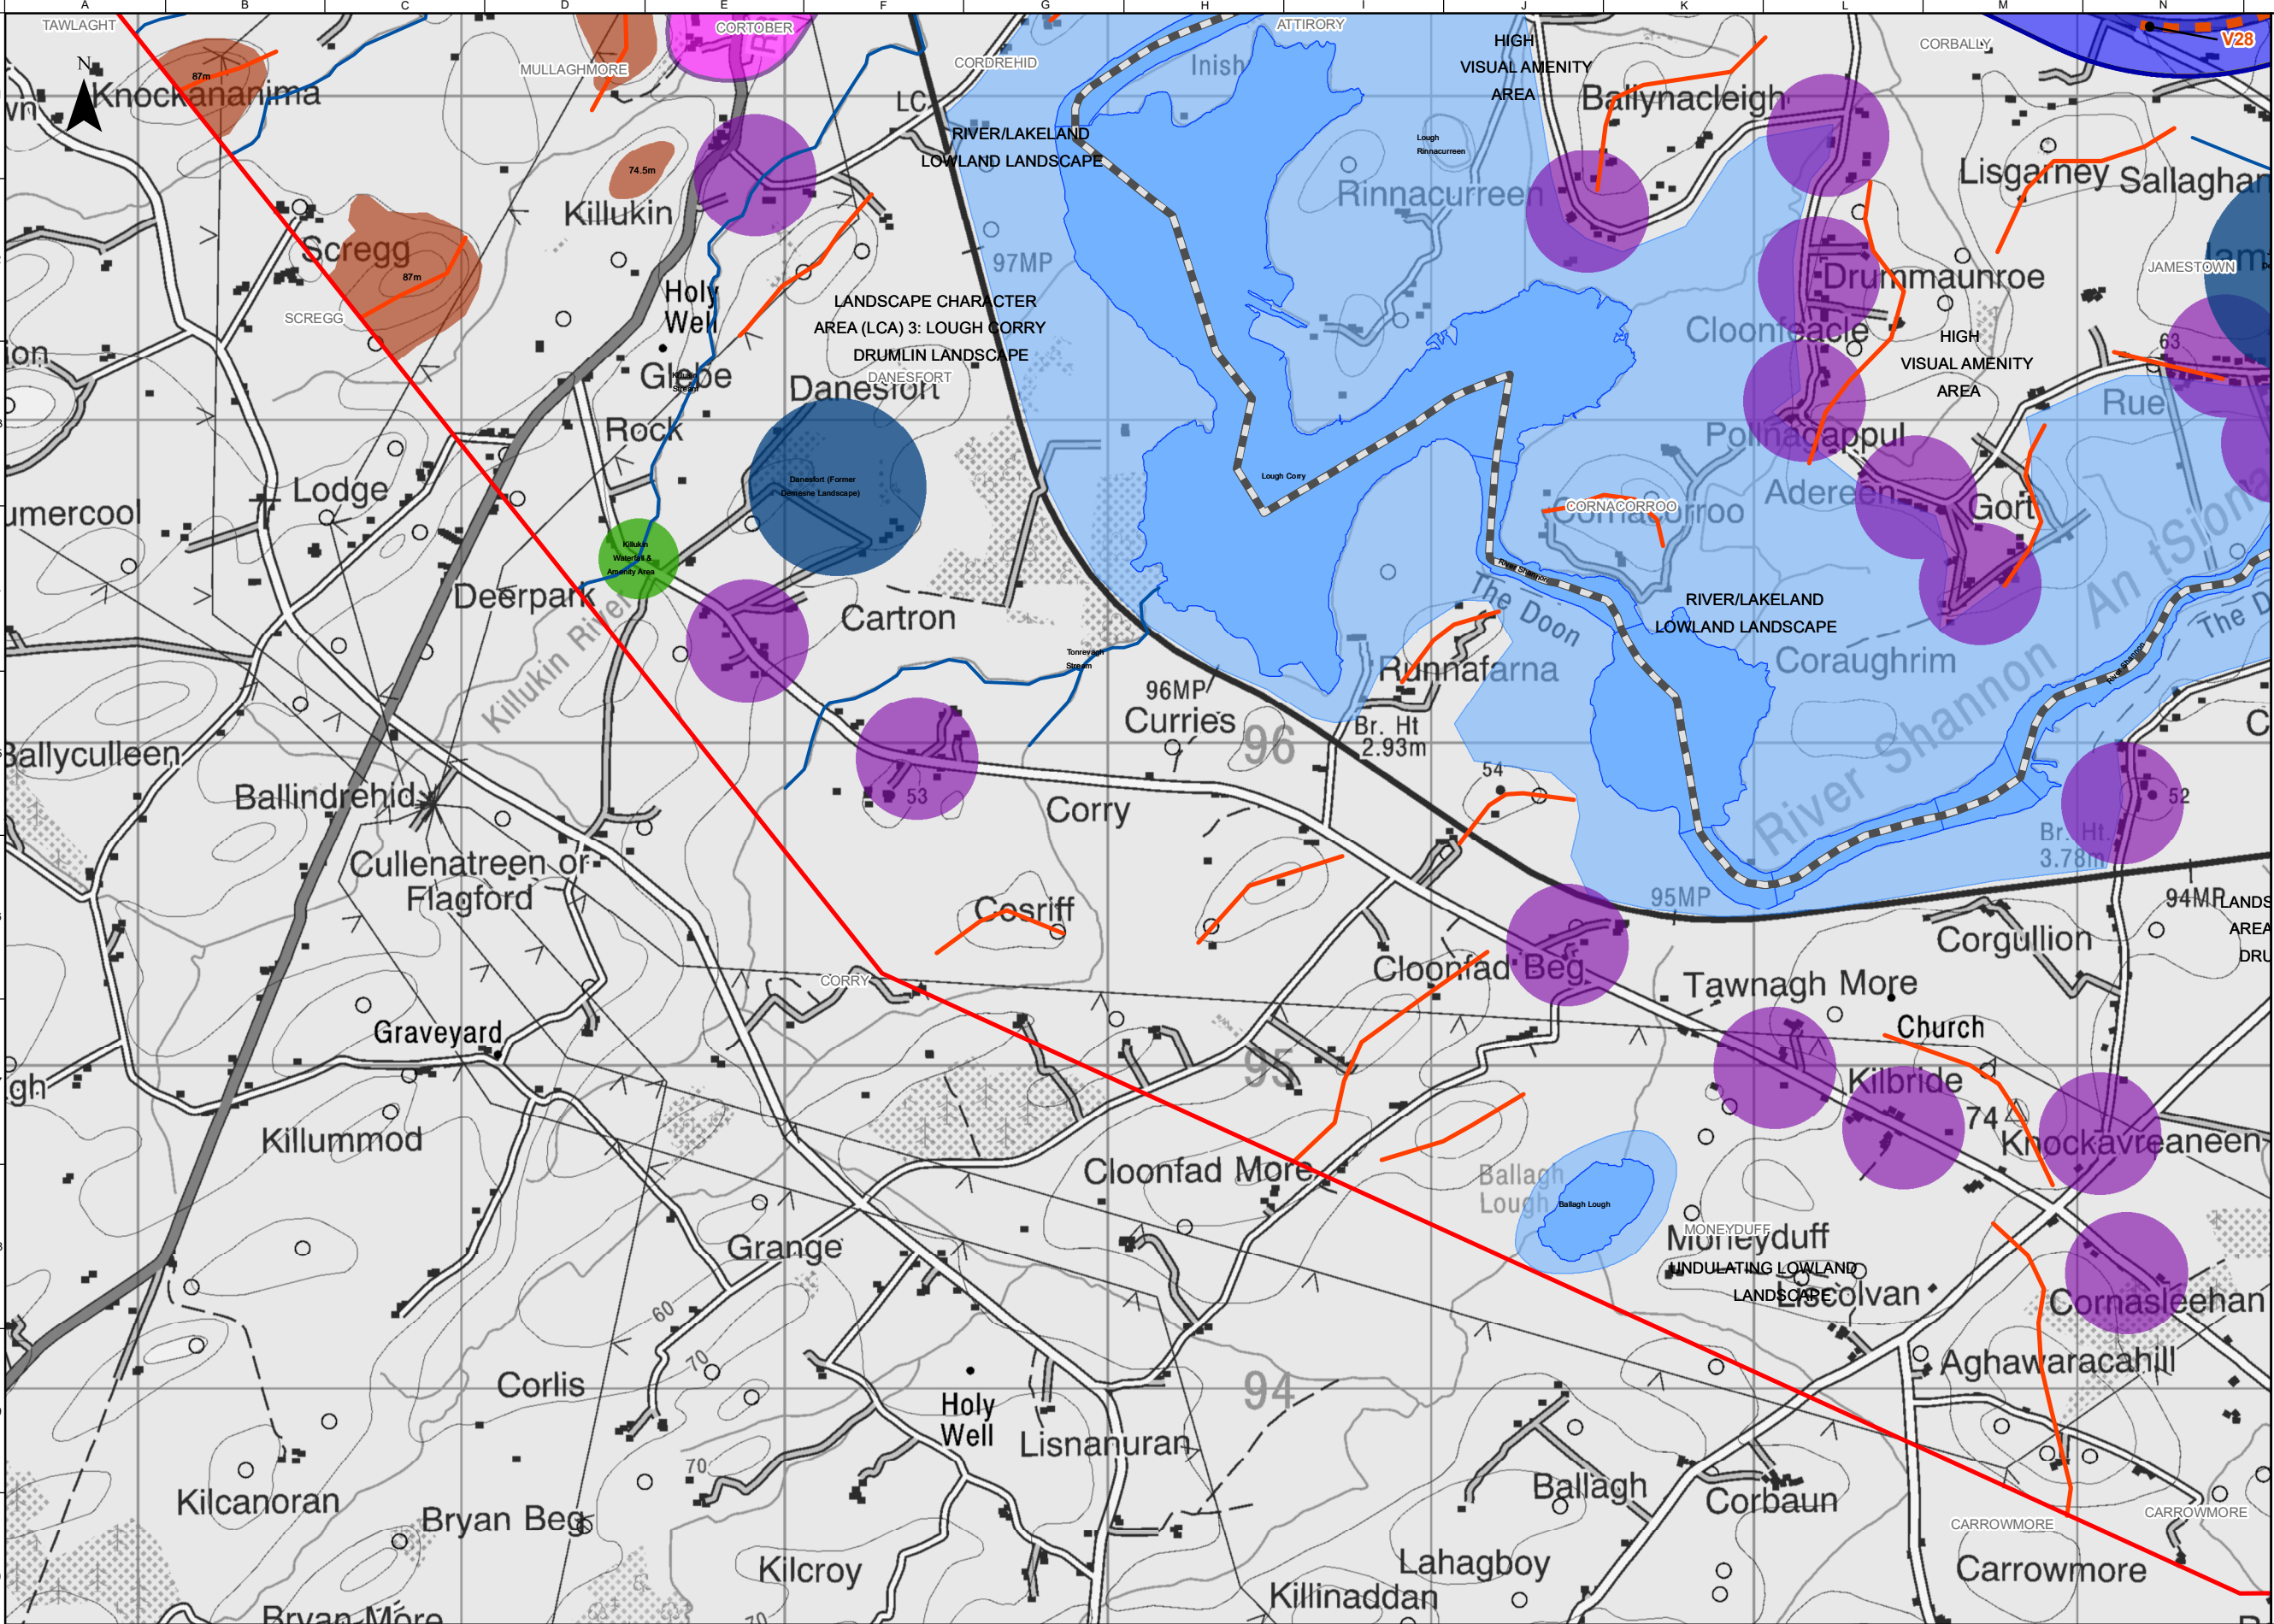

FOR INFORMATION

Legend

Study Area Boundary

Roscommon/Leitrim County Boundary

Stage 1 Option Corridors

Cyan Option Corridor

Orange Option Corridor

Blue West Option Corridor

Key Amenity / Sports Facility

Demense / Historic Garden Landscape

Protected Views and Prospects

Residential Clusters

Landscape Feature (Ridge)

River/Stream Valley Feature

Key Settlements

Elevated lands/ridges (over 70m AOD)

River Shannon/Lakeland Corridor Landscape

Waterbody Area

OSi Licence number 2022/OSI_NMA_139

OSi Licence number 2022/18/CCMA

Notes

Disclaimer Note:

The Constraints and Options shown are draft only and subject to change. More detailed assessments, on-going studies and the information received from the public may result in changes to these Constraints and Options.

Note Séanta:

Tá na srianta agus na roghanna atá léirithe ina bhfoirm dréacht, d'fhéadfaí athraithe teacht orthu. Is mar thoradh ar mheasúnaithe níos mionchruinne ar staidéar leanúnach agus ar eolas ón bpobal go ndéadfaí athruithe ar na srianta agus na roghanna seo.

Comhairle Chontae Liatroma

Leitrim County Council

An Roinn Iompair

Department of Transport

Tionscadal Éireann

Project Ireland

2040

TII

Bonnagar Iompair Éireann

Transport Infrastructure Ireland

Comhairle Contae Ros Comáin

Roscommon County Council

Key Plan

Consultant

ARUP

Corporate House
City East Business Park
Ballybrit, Galway, Ireland

Tel +353 (0)91 460675
www.carriackdromod.ie
www.arup.ie

Job Title

N4 Carrick-on-Shannon to Dromod Project

Carrick-on-Shannon to Dromod

Scale

1 : 20000 @A3

Role

Landscape and Visual

Date

October 2021

P04	22/07/2022	AG	LH	EMC
P03	01/03/2022	AG	LH	HK
P02	28/01/2022	AG	LH	HK
P01	22/10/2021	AG	LH	HK
Issue	Date	By	Chkd	Appd

Drawing Title

Stage 1 Option Corridors
Landscape and Visual Constraints
Sheet 4 of 6

Suitability

Issued for Information (Status S3)

Job No

274219

Figure ID

Figure 7.5.8.1.3

Rev.


P04

Drawing No

274219-ARUP-02-OS-DR-YELVI-001004

Do not scale

© Arup

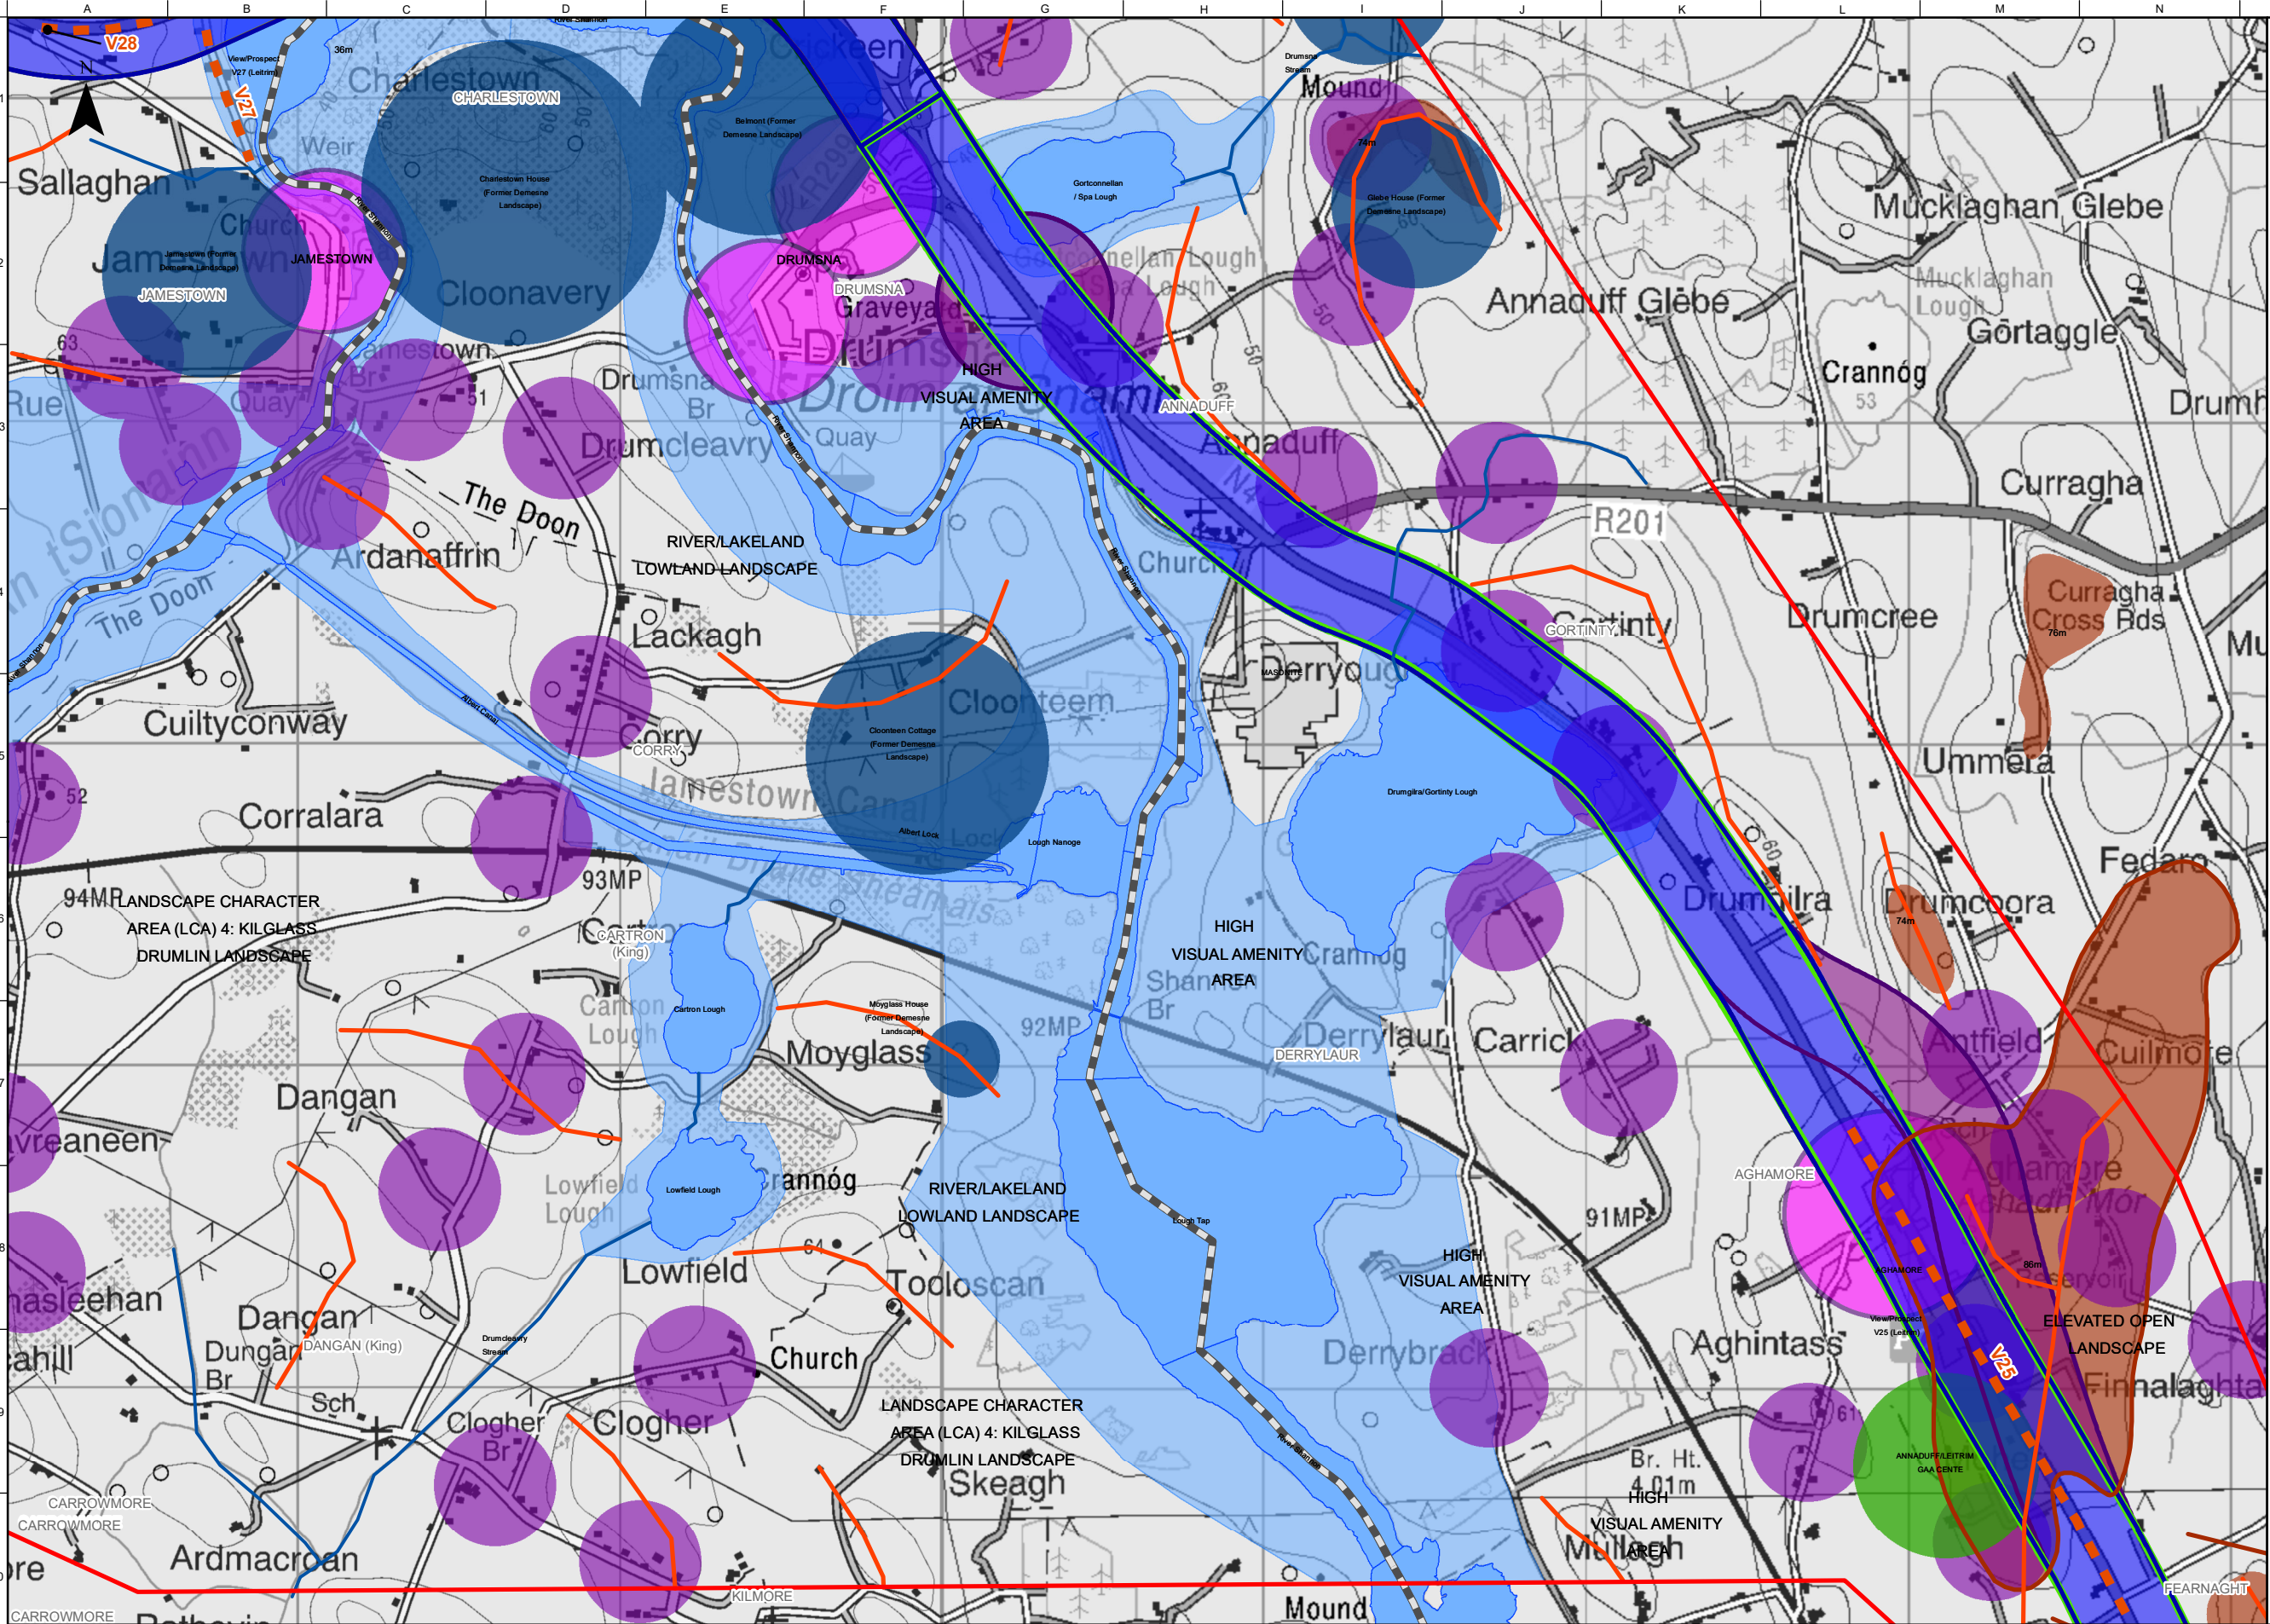

FOR INFORMATION

Legend

Study Area Boundary

Roscommon/Leitrim County Boundary

Stage 1 Option Corridors

Cyan Option Corridor

Orange Option Corridor

Purple West Option Corridor

Dark Green Option Corridor

Blue West Option Corridor

Yellow Option Corridor

Green Option Corridor

Purple East Option Corridor

Blue East Option Corridor

Key Amenity / Sports Facility

Demense / Historic Garden Landscape

Protected Views and Prospects

Residential Clusters

Landscape Feature (Ridge)

River/Stream Valley Feature

Key Settlements

Elevated lands/ridges (over 70m AOD)

Elevated lands/ridges (over 70m AOD)

River Shannon/Lakeland Corridor Landscape

Waterbody Area

OSi Licence number 2022/OSI_NMA_139

OSi Licence number 2022/18/CCMA

Notes

Disclaimer Note:
The Constraints and Options shown are draft only and subject to change. More detailed assessments, on-going studies and the information received from the public may result in changes to these Constraints and Options.

Note Séanta:
Tá na srianta agus na roghanna atá léirithe ina bhfoirm dréacht, d'fhéadfaí athraithe teacht orthu. Is mar thoradh ar mheasúnaithe níos mionchruinne ar staidéar leanúnach agus ar eolas ón bpobal go ndéadfar athruithe ar na srianta agus na roghanna seo.

Comhairle Chontae Liatroma

Leitrim County Council

An Roinn Iompair

Department of Transport

Tionscadal Éireann

Project Ireland

2040

TII

Transport Infrastructure Ireland

Key Plan

Consultant

ARUP

Corporate House
City East Business Park
Ballybrit, Galway, Ireland

Tel +353 (0)91 460675
www.carrikdromod.ie
www.arup.ie

Job Title

N4 Carrick-on-Shannon to Dromod Project

Carrick-on-Shannon to Dromod

Scale 1 : 20000 @A3

Role Landscape and Visual

Date October 2021

P04	22/07/2022	AG	LH	EMC
P03	01/03/2022	AG	LH	HK
P02	28/01/2022	AG	LH	HK
P01	22/10/2021	AG	LH	HK
Issue	Date	By	Chkd	Appd

Drawing Title

Stage 1 Option Corridors
Landscape and Visual Constraints
Sheet 5 of 6

Suitability

Issued for Information (Status S3)


Job No	Figure ID	Rev.
274219	Figure 7.5.8.1.4	P04

Drawing No

274219-ARUP-02-OS-DR-YELVI-001005

Do not scale

© Arup

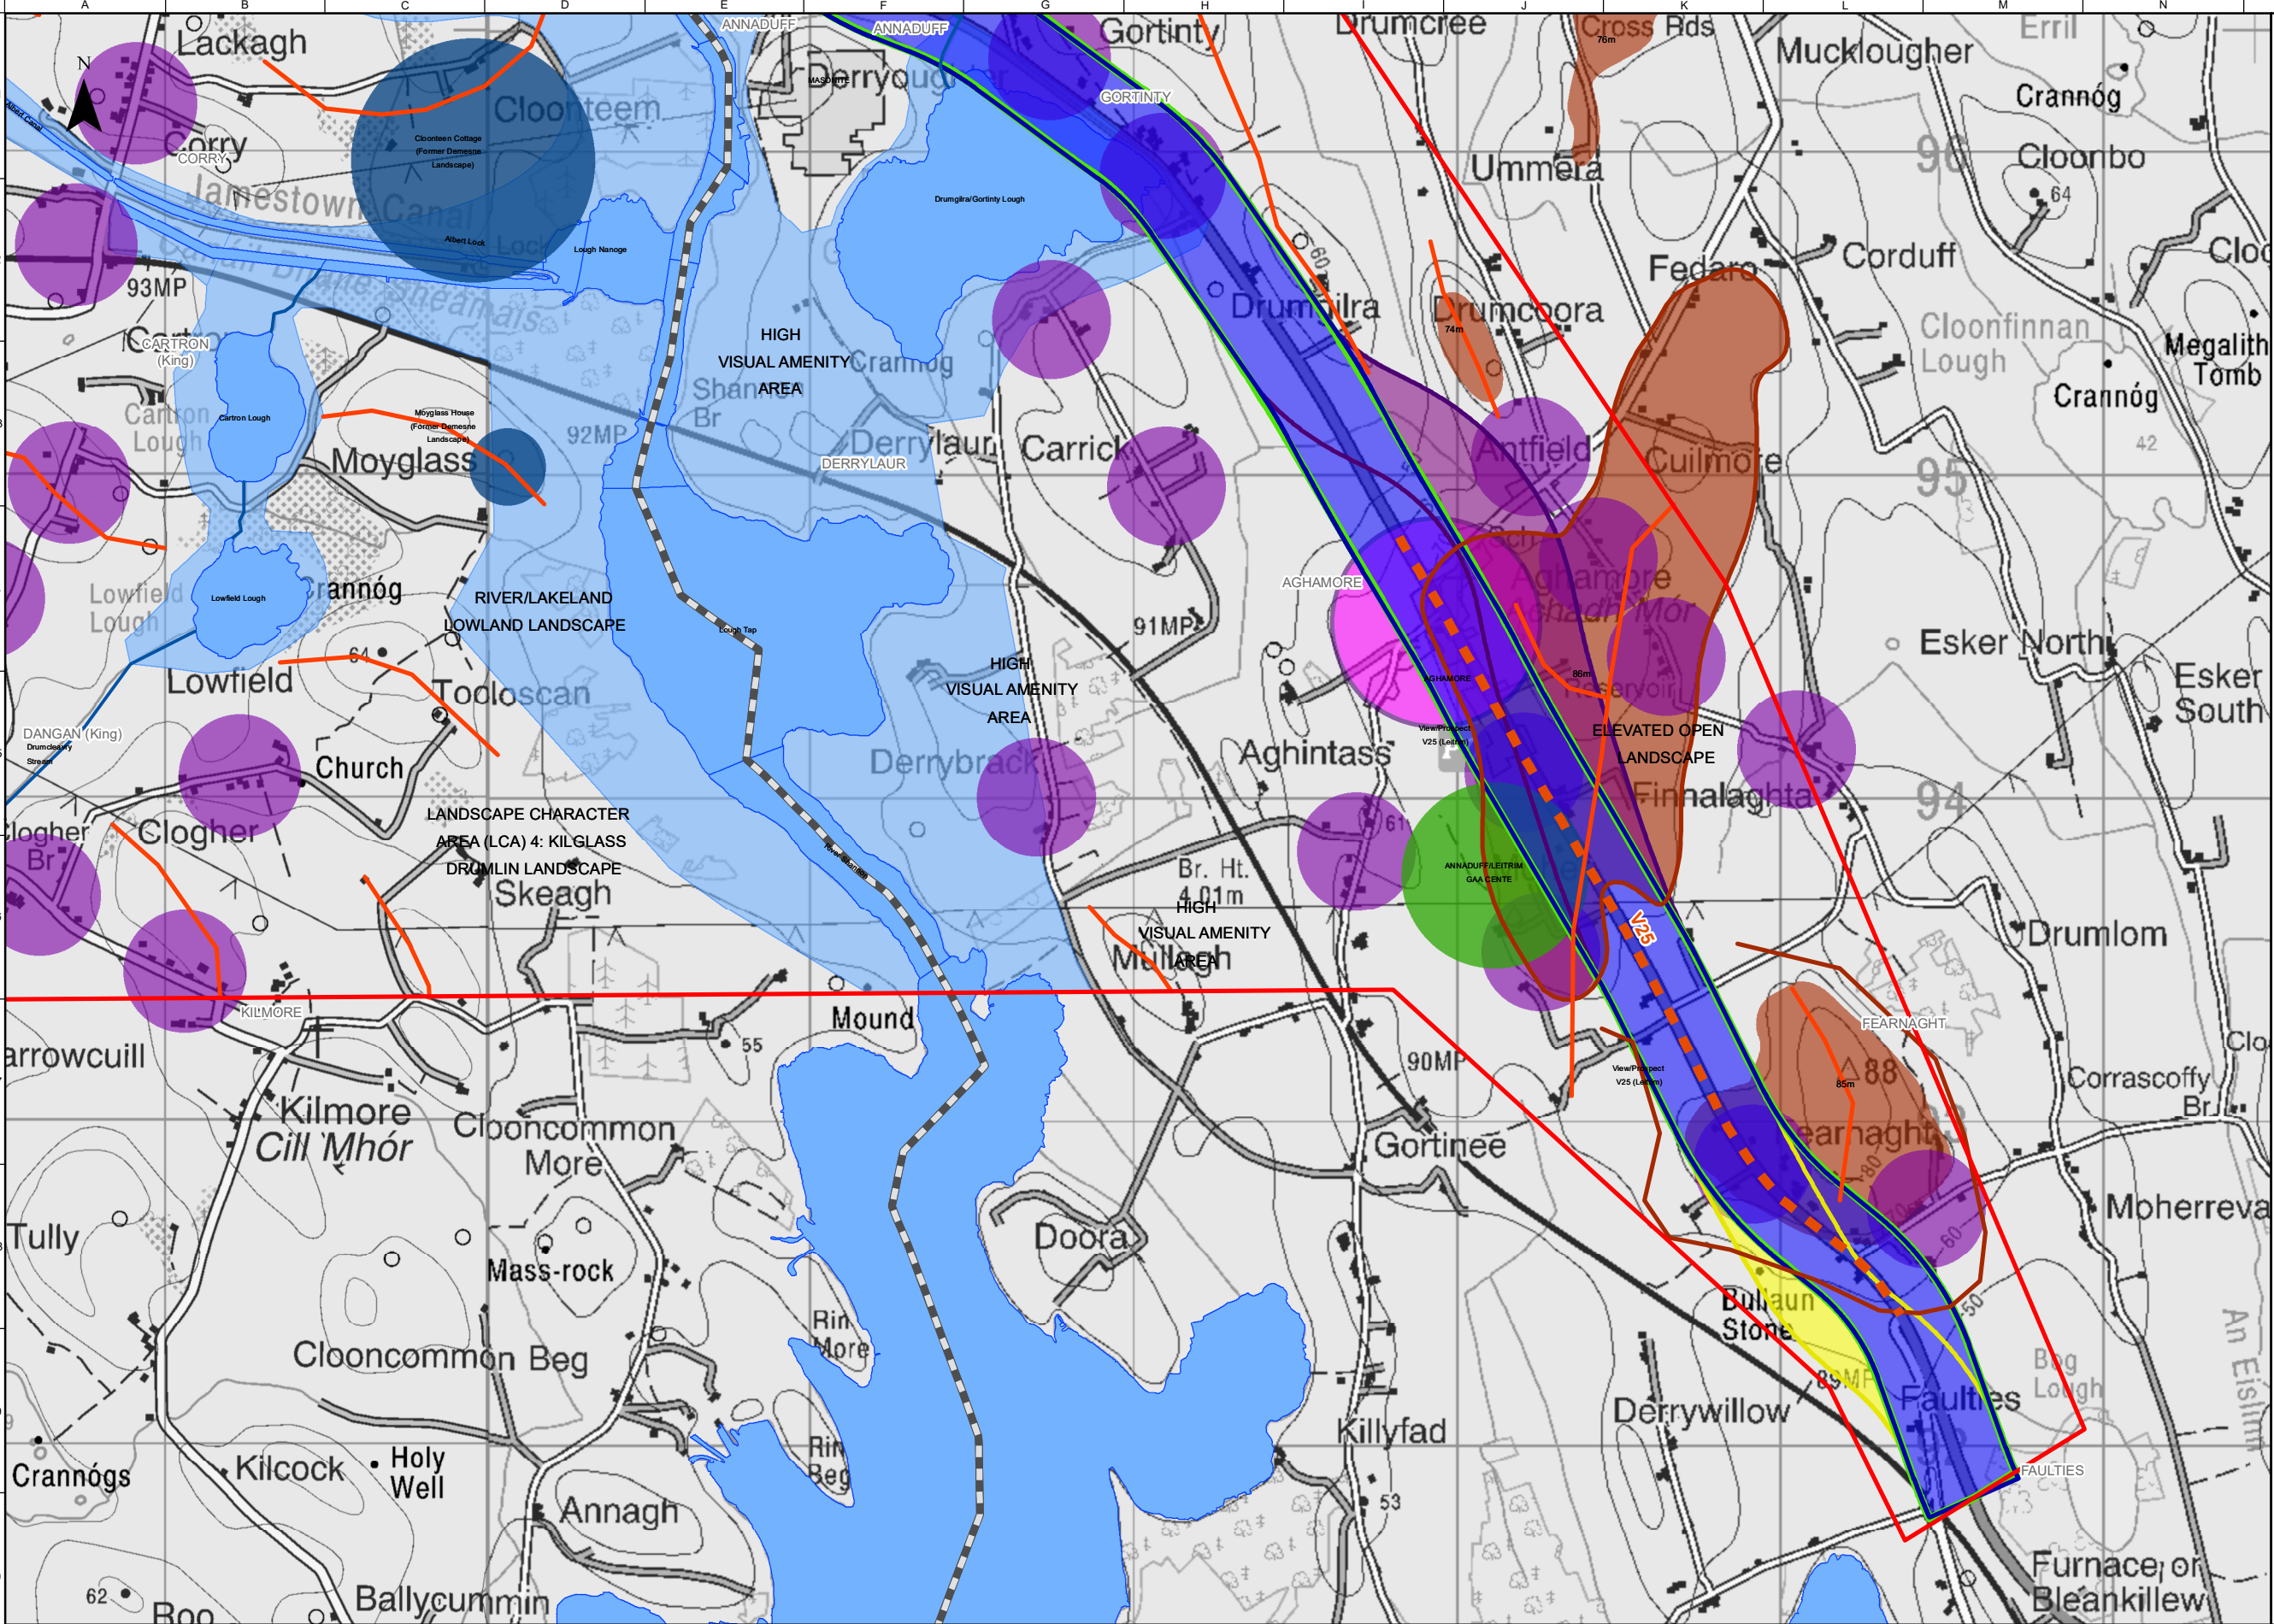

FOR INFORMATION

Legend

Study Area Boundary

Roscommon/Leitrim County Boundary

Stage 1 Option Corridors

Yellow Option Corridor

Green Option Corridor

Purple East Option Corridor

Blue East Option Corridor

Key Amenity / Sports Facility

Demense / Historic Garden Landscape

Protected Views and Prospects

Residential Clusters

Landscape Feature (Ridge)

River/Stream Valley Feature

Key Settlements

Elevated lands/ridges (over 70m AOD)

Elevated lands/ridges (over 70m AOD)

River Shannon/Lakeland Corridor Landscape

Waterbody Area

OSi Licence number 2022/OSI_NMA_139

OSi Licence number 2022/18/CCMA

Notes

Disclaimer Note:

The Constraints and Options shown are draft only and subject to change. More detailed assessments, on-going studies and the information received from the public may result in changes to these Constraints and Options.

Note Séanta:

Tá na srianta agus na roghanna atá léirithe ina bhfoirm dréacht, d'fhéadfaí athraithe teacht orthu. Is mar thoradh ar mheasúnaithe níos mionchruinne ar staidéar leanúnach agus ar eolas ón bpobal go ndéadfaí athruithe ar na srianta agus na roghanna seo.

Comhairle Chontae Liatroma

Leitrim County Council

An Roinn Iompair

Department of Transport

Tionscadal Éireann

Project Ireland

2040

TII

Bonnagar Iompair Éireann

Transport Infrastructure Ireland

ROS MON

Comhairle Contae Ros Comáin

Roscommon County Council

ROSCOMMON

Comhairle Contae Ros Comáin

Roscommon County Council

Key Plan

Co. Leitrim

Co. Roscommon

Consultant

ARUP

Corporate House

City East Business Park

Ballybrit, Galway, Ireland

Tel +353 (0)91 460675

www.carrickdromod.ie

www.arup.ie

Job Title

N4 Carrick-on-Shannon to Dromod Project

Carrick-on-Shannon to Dromod

Scale

1 : 20000 @A3

Role

Landscape and Visual

Date

October 2021

P04	22/07/2022	AG	LH	EMC
P03	01/03/2022	AG	LH	HK
P02	28/01/2022	AG	LH	HK
P01	22/10/2021	AG	LH	HK
Issue	Date	By	Chkd	Appd

Drawing Title

Stage 1 Option Corridors

Landscape and Visual Constraints

Sheet 6 of 6

Suitability

Issued for Information (Status S3)

Job No

274219

Figure ID

Figure 7.5.8.1.5

Rev.

P04

Drawing No

274219-ARUP-02-OS-DR-YELVI-001006

Do not scale

© Arup