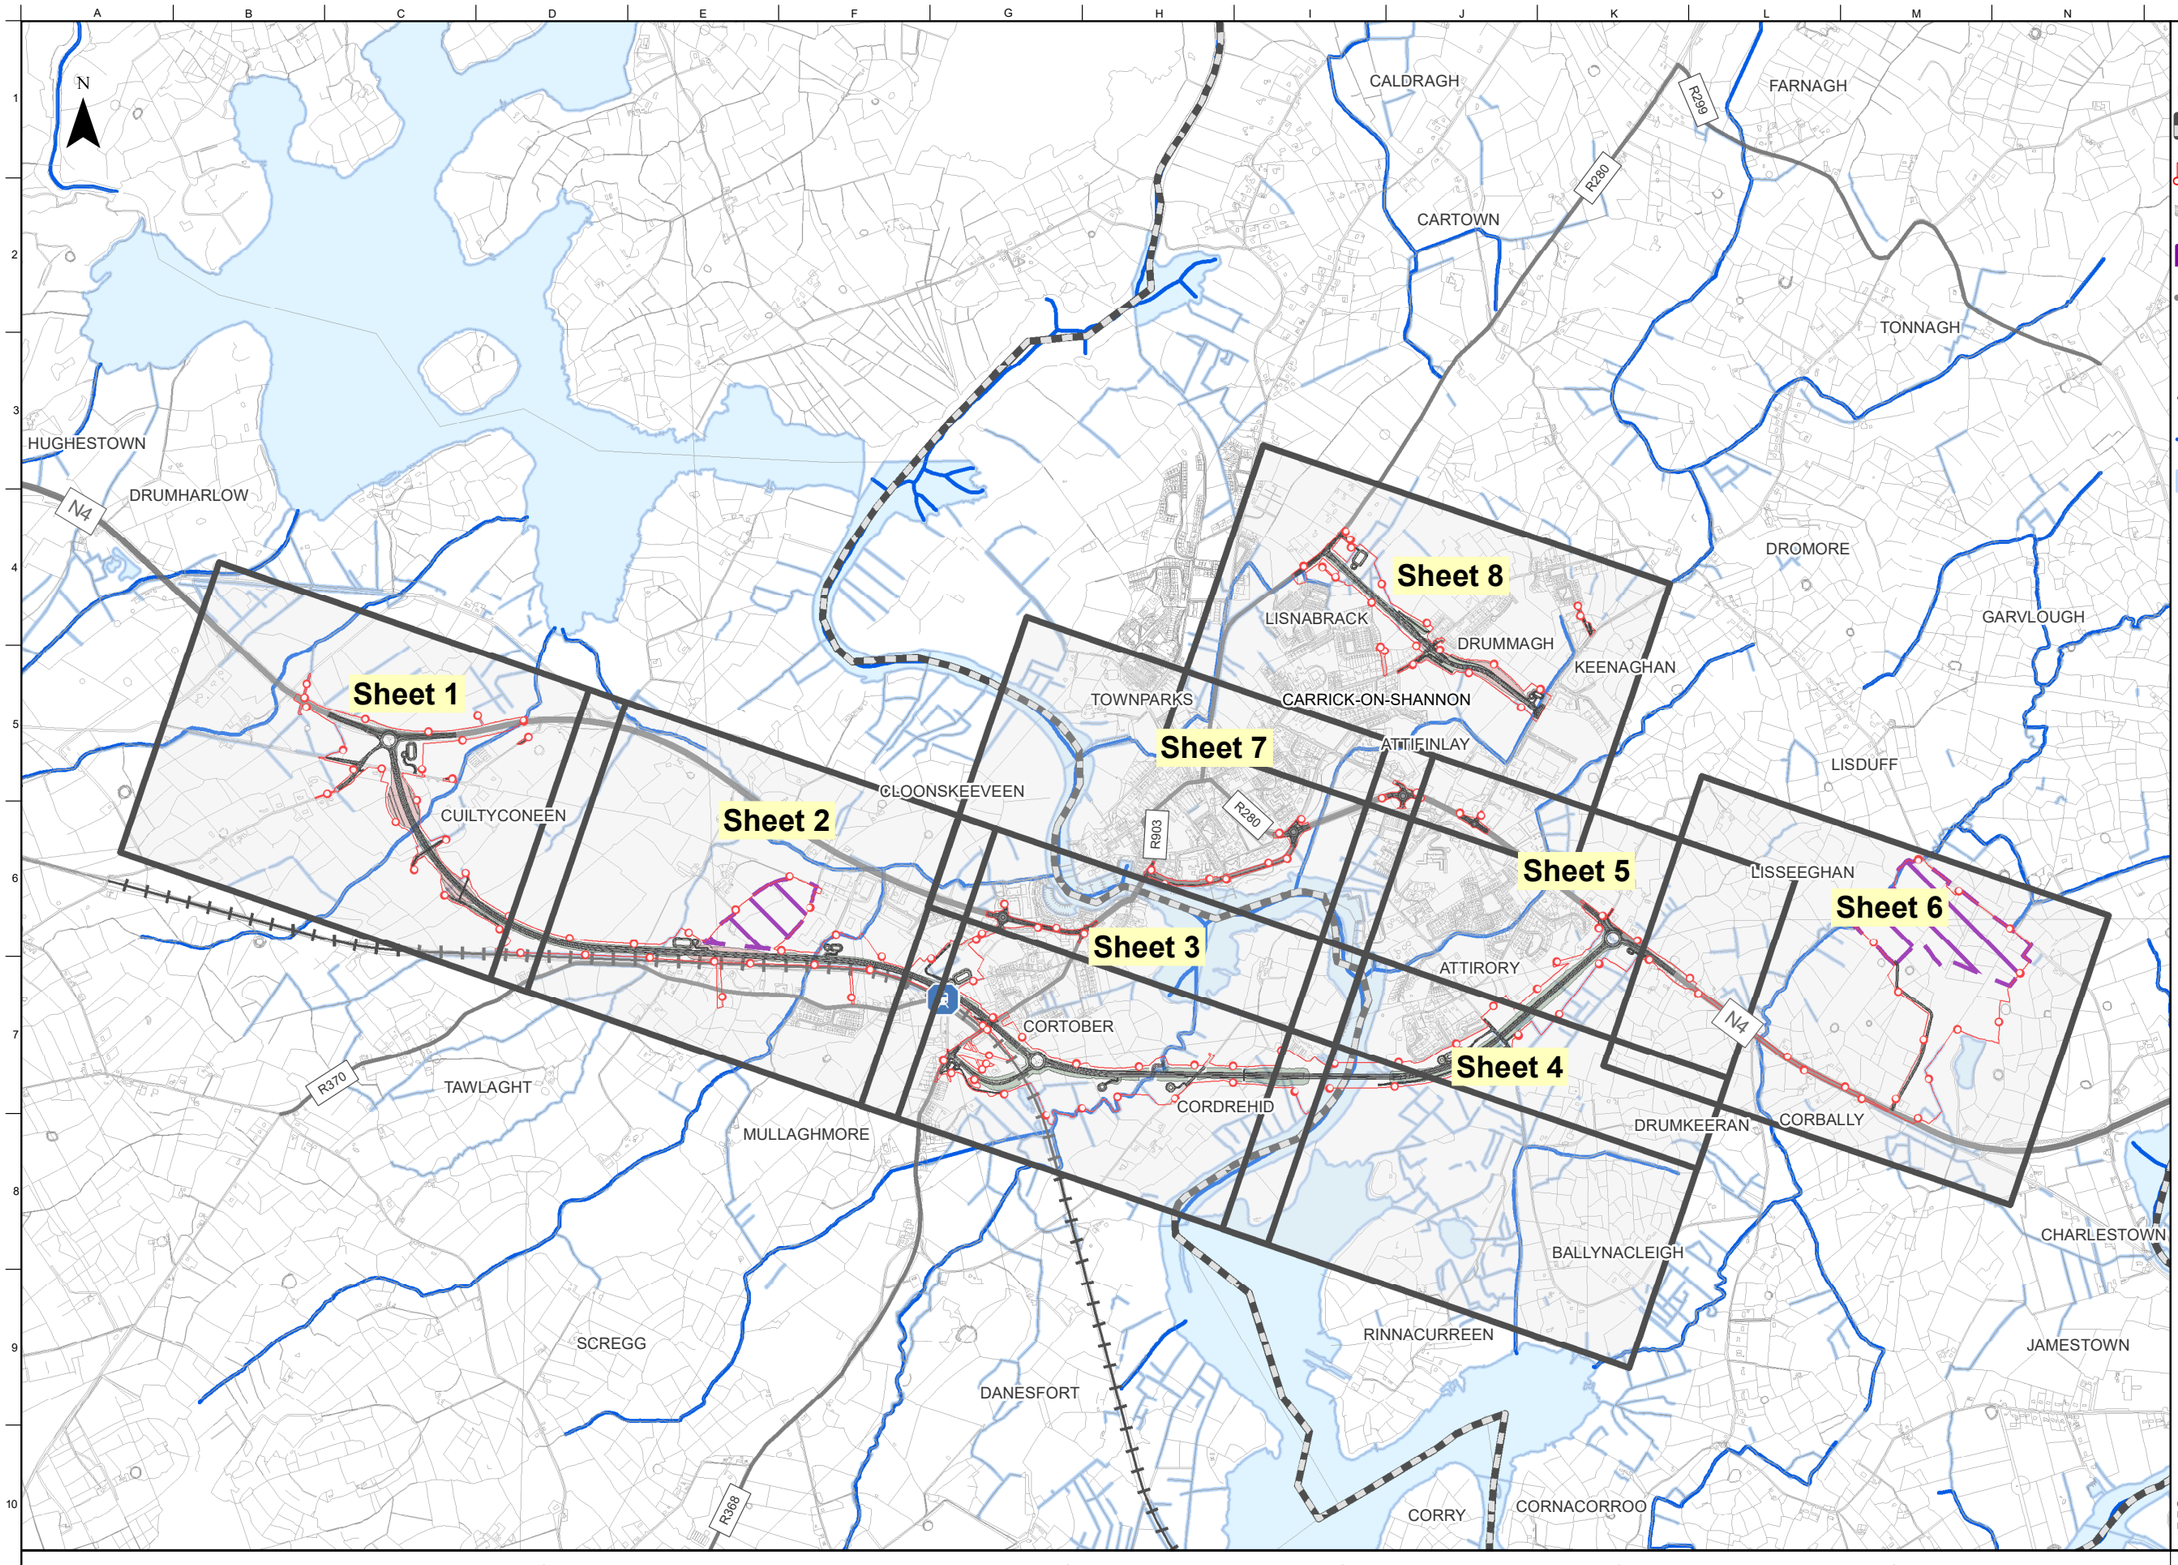


FOR INFORMATION

Legend

- Roscommon/Leitrim County Boundary
- Proposed Development Boundary
- Project Design (Fill / Cut)
- Material Reuse Area (MRA)
- Existing Road Network
- Railway Station
- Railway Line
- River Network
- Lakes and Watercourses

WORK IN PROGRESS

© National Mapping Division of Tailte Éireann All rights reserved.
Licence number:CYAL50441413
Licence number:CYAL50441437

Notes

Disclaimer Note:
The Design shown is draft only and is subject to change. More detailed assessments, ongoing studies and the information received from the public may result in changes to parts, or all of the Design. Any changes to the Design may affect the other information.

Nóta Séanta:
Tá an Dearadh ina bhfoirm dréacht, d'fhéadfaí athraithe teacht air. Is mar thoradh ar mheasúnaithe níos mionchruinne, ar staidéar leanúnach agus ar eolas ón bpobal a dhéanfaí athruithe ar an Dearadh ina iomláine nó ar chuid de. D'fhéadfadh ag aon athrú ar an Dearadh tionchar a bheith aige ar an eolas eile.

Clients

Comhairle Chontae Liatroma Leitrim County Council

Comhairle Contae Ros Comáin Roscommon County Council

An Roinn Iompair Department of Transport

Tionscadal Éireann Project Ireland 2040

Transport Infrastructure Ireland

Consultant

ARUP

Two Crown Square
Monivea Road
Galway, H91 CX7A, Ireland

Tel +353 (0)91 460675
www.carrickonshannonbypass.ie
www.arup.ie

Job Title
N4 Carrick-on-Shannon Bypass & Traffic Management Project

Carrick-on-Shannon

Scale 1 : 25000 @A3

Role Environmental Specialists

Date November 2026

Issue	Date	By	Chkd	Appd
P01	06/11/2026	AG	AD	EMC

Drawing Title
Public Display No.5 Proposed Project and Draft Land Acquisition Overview

Suitability
S2 - Suitable for Information

Job No. 274219 | Figure ID | Rev. P01

Drawing No
274219-ARUP-03-ER-DR-YE-005000

Do not scale

© Arup

DRUMHARLOW

Ardglass Stream

WOODBROOK HOUSE STREAM

TUMNA

CLOONEIGH 26

CUILTYCONEEN

N4

N4

N4

Boyle Road Junction

L5078

L51312

L5078

L5078

Accommodation Underpass

Accommodation Overbridge

10+000

10+100

10+200

10+300

10+400

10+500

10+600

10+700

10+800

10+900

11+000

R370

FOR INFORMATION

Legend

- Roscommon/Leitrim County Boundary
- Proposed Development Boundary
- Project Design (Fill / Cut)
- Material Reuse Area (MRA)
- Existing Road Network
- Railway Station
- Railway Line
- River Network
- Lakes and Watercourses

WORK IN PROGRESS

© National Mapping Division of Tailte Éireann All rights reserved.
Licence number:CYAL50441413
Licence number:CYAL50441437

Notes

Disclaimer Note:
The Design shown is draft only and is subject to change. More detailed assessments, ongoing studies and the information received from the public may result in changes to parts, or all of the Design. Any changes to the Design may affect the other information.

Nóta Séanta:
Tá an Dearadh ina bhfoirm dréacht, d'fhéadfaí athraithe teacht air. Is mar thoradh ar mheasúnaithe níos mionchruinne, ar staidéar leanúnach agus ar eolas ón bpobal a dhéanfaí athruithe ar an Dearadh ina iomláine nó ar chuid de. D'fhéadfadh ag aon athrú ar an Dearadh tionchar a bheith aige ar an eolas eile.

Clients


Comhairle Chontae Liatroma Leitrim County Council

Comhairle Contae Ros Comáin Roscommon County Council

An Roinn Iompair Department of Transport

Tionscadal Éireann Project Ireland 2040

Key Plan

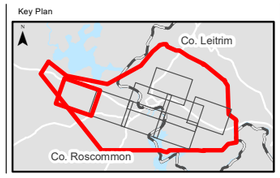

Consultant

ARUP

Two Crown Square
Monivea Road
Galway, H91 CX7A, Ireland

Tel +353 (0)91 460675
www.carrickonshannonbypass.ie
www.arup.ie

Job Title
N4 Carrick-on-Shannon Bypass & Traffic Management Project
Carrick-on-Shannon

Scale 1 : 5000 @A3
Role Environmental Specialists
Date November 2026

Issue	Date	By	Chkd	Appd
P01	06/11/2026	AG	AD	EMC

Drawing Title
Public Display No.5
Proposed Project and
Draft Land Acquisition.
Sheet 1 of 8

Suitability
S2 - Suitable for Information

Job No	Figure ID	Rev.
274219	Sheet 1	P01

Drawing No
274219-ARUP-03-DR-DR-YE-005001

Do not scale

© Arup

FOR INFORMATION

Legend

- Roscommon/Leitrim County Boundary
- Proposed Development Boundary
- Project Design (Fill / Cut)
- Material Reuse Area (MRA)
- Existing Road Network
- Railway Station
- Railway Line
- River Network
- Lakes and Watercourses

N4
TUMNA
CUILTYCONEEN
CLOONSKEEVEEN
KNOCKANANIMA
KNOCKADALTEEN 26
10+900
11+000
11+100
11+200
11+300
11+400
11+500
11+600
11+700
11+800
11+900
12+000
12+100
12+200
12+300
12+400
12+500
12+600
MRA 1
Reinforced Soil Slope
CORTOBER
R370
Shannon Gael
MULLAGHMORE
TAWLAGHT

WORK IN PROGRESS


© National Mapping Division of Tailte Éireann All rights reserved.
Licence number:CYAL50441413
Licence number:CYAL50441437

Notes

Disclaimer Note:
The Design shown is draft only and is subject to change. More detailed assessments, ongoing studies and the information received from the public may result in changes to parts, or all of the Design. Any changes to the Design may affect the other information.

Nóta Séanta:
Tá an Dearadh ina bhfoirm dréacht, d'fhéadfaí athraithe teacht air. Is mar thoradh ar mheasúnaithe níos mionchruinne, ar staidéar leanúnach agus ar eolas ón bpobal a dhéanfaí athruithe ar an Dearadh ina iomláine nó ar chuid de. D'fhéadfadh ag aon athrú ar an Dearadh tionchar a bheith aige ar an eolas eile.

Clients
Comhairle Chontae Liatroma Leitrim County Council
Comhairle Contae Ros Comáin Roscommon County Council
An Roinn Iompair Department of Transport
Tionscadal Éireann Project Ireland 2040
Transport Infrastructure Ireland

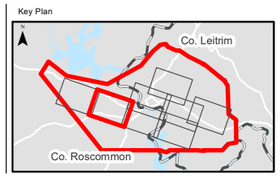Key Plan


Consultant
ARUP
Two Crown Square
Monivea Road
Galway, H91 CX7A, Ireland
Tel +353 (0)91 460675
www.carrickonshannonbypass.ie
www.arup.ie

Job Title
N4 Carrick-on-Shannon Bypass & Traffic Management Project
Carrick-on-Shannon

Scale 1 : 5000 @A3
Role Environmental Specialists
Date November 2026

Issue	Date	By	Chkd	Appd
P01	06/11/2026	AG	AD	EMC

Drawing Title
Public Display No.5
Proposed Project and
Draft Land Acquisition.
Sheet 2 of 8


Suitability
S2 - Suitable for Information

Job No	Figure ID	Rev.
274219	Sheet 2	P01

Drawing No
274219-ARUP-03-DR-DR-YE-005002

Do not scale

© Arup

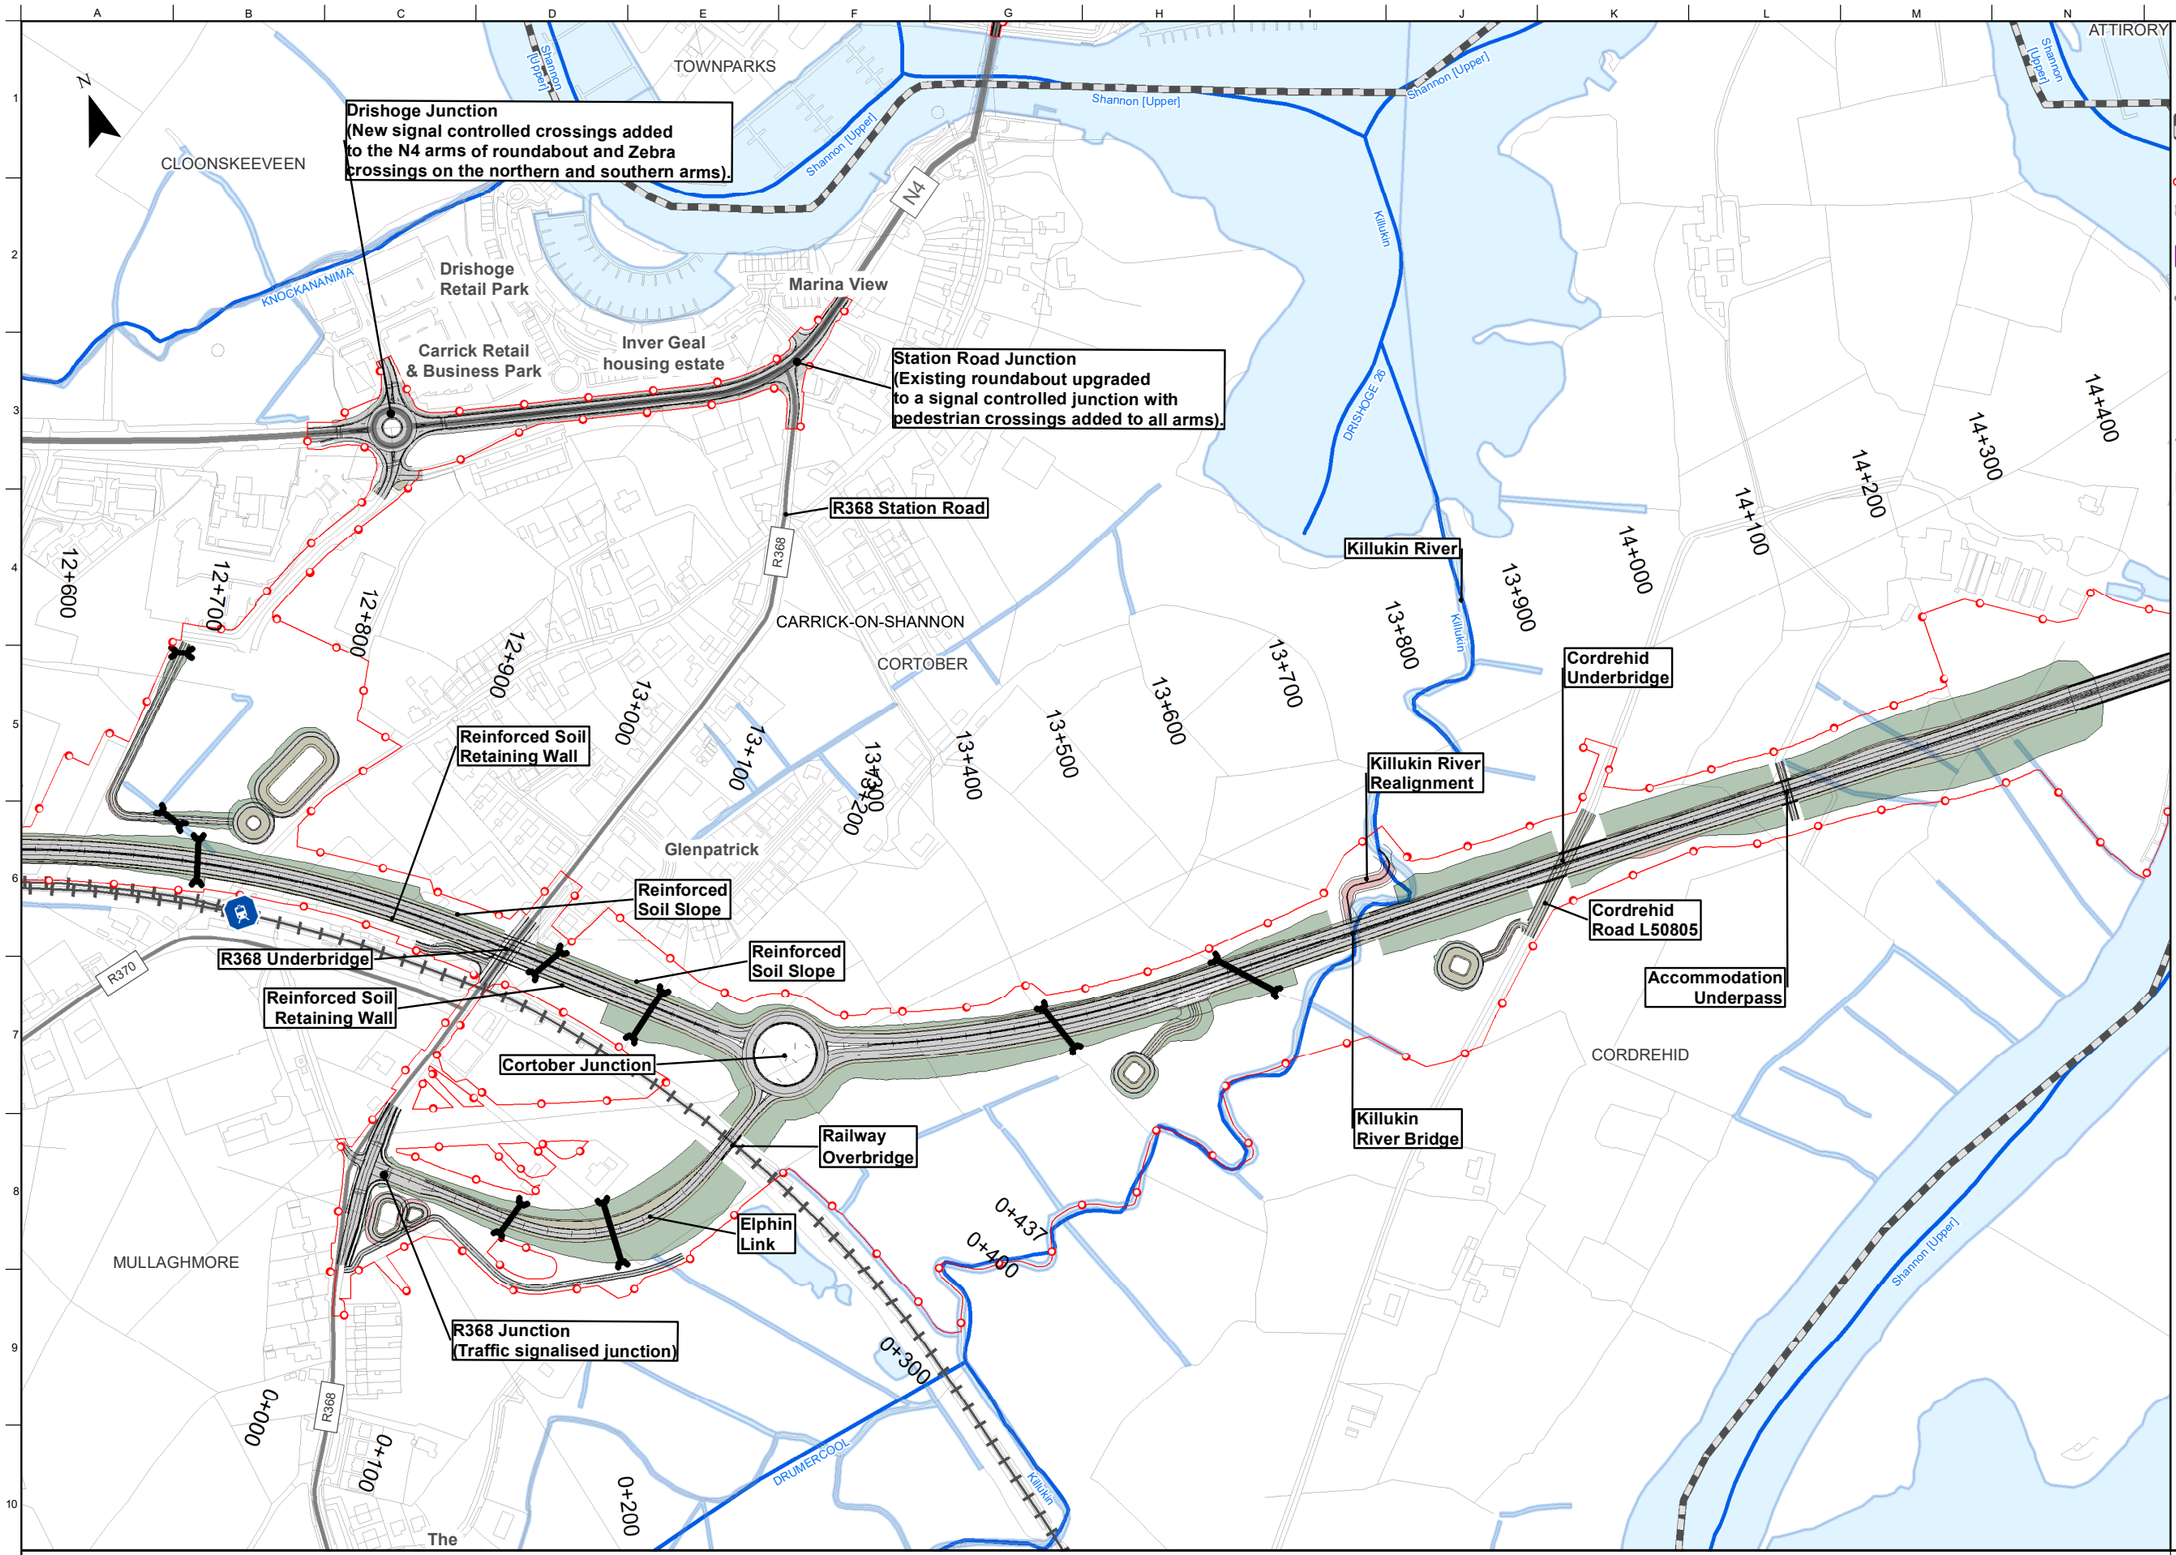

FOR INFORMATION

Legend

- Roscommon/Leitrim County Boundary
- Proposed Development Boundary
- Project Design (Fill / Cut)
- Material Reuse Area (MRA)
- Existing Road Network
- Railway Station
- Railway Line
- River Network
- Lakes and Watercourses

WORK IN PROGRESS

© National Mapping Division of Tailte Éireann All rights reserved.
Licence number:CYAL50441413
Licence number:CYAL50441437

Notes

Disclaimer Note:
The Design shown is draft only and is subject to change. More detailed assessments, ongoing studies and the information received from the public may result in changes to parts, or all of the Design. Any changes to the Design may affect the other information.

Nóta Séanta:
Tá an Dearadh ina bhfoirm dréacht, d'fhéadfaí athraithe teacht air. Is mar thoradh ar mheasúnaithe níos mionchruinne, ar staidéar leanúnach agus ar eolas ón bpobal a dhéanfaí athruithe ar an Dearadh ina iomláine nó ar chuid de. D'fhéadfadh ag aon athrú ar an Dearadh tionchar a bheith aige ar an eolas eile.

Clients

Comhairle Chontae Liatroma Leitrim County Council


Comhairle Contae Ros Comáin Roscommon County Council

An Roinn Iompair Department of Transport

Tionscadal Éireann Project Ireland 2040

Transport Infrastructure Ireland

Key Plan

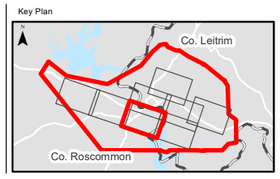

Consultant

ARUP

Two Crown Square
Monivea Road
Galway, H91 CX7A, Ireland

Tel +353 (0)91 460675
www.carrickonshannonbypass.ie
www.arup.ie

Job Title
N4 Carrick-on-Shannon Bypass & Traffic Management Project
Carrick-on-Shannon

Scale 1 : 5000 @A3

Role Environmental Specialists

Date November 2026

Issue	Date	By	Chkd	Appd
P01	06/11/2026	AG	AD	EMC

Drawing Title
Public Display No.5
Proposed Project and
Draft Land Acquisition.
Sheet 3 of 8


Suitability
S2 - Suitable for Information

Job No 274219 | Figure ID Sheet 3 | Rev. P01

Drawing No 274219-ARUP-03-DR-DR-YE-005003

Do not scale

© Arup

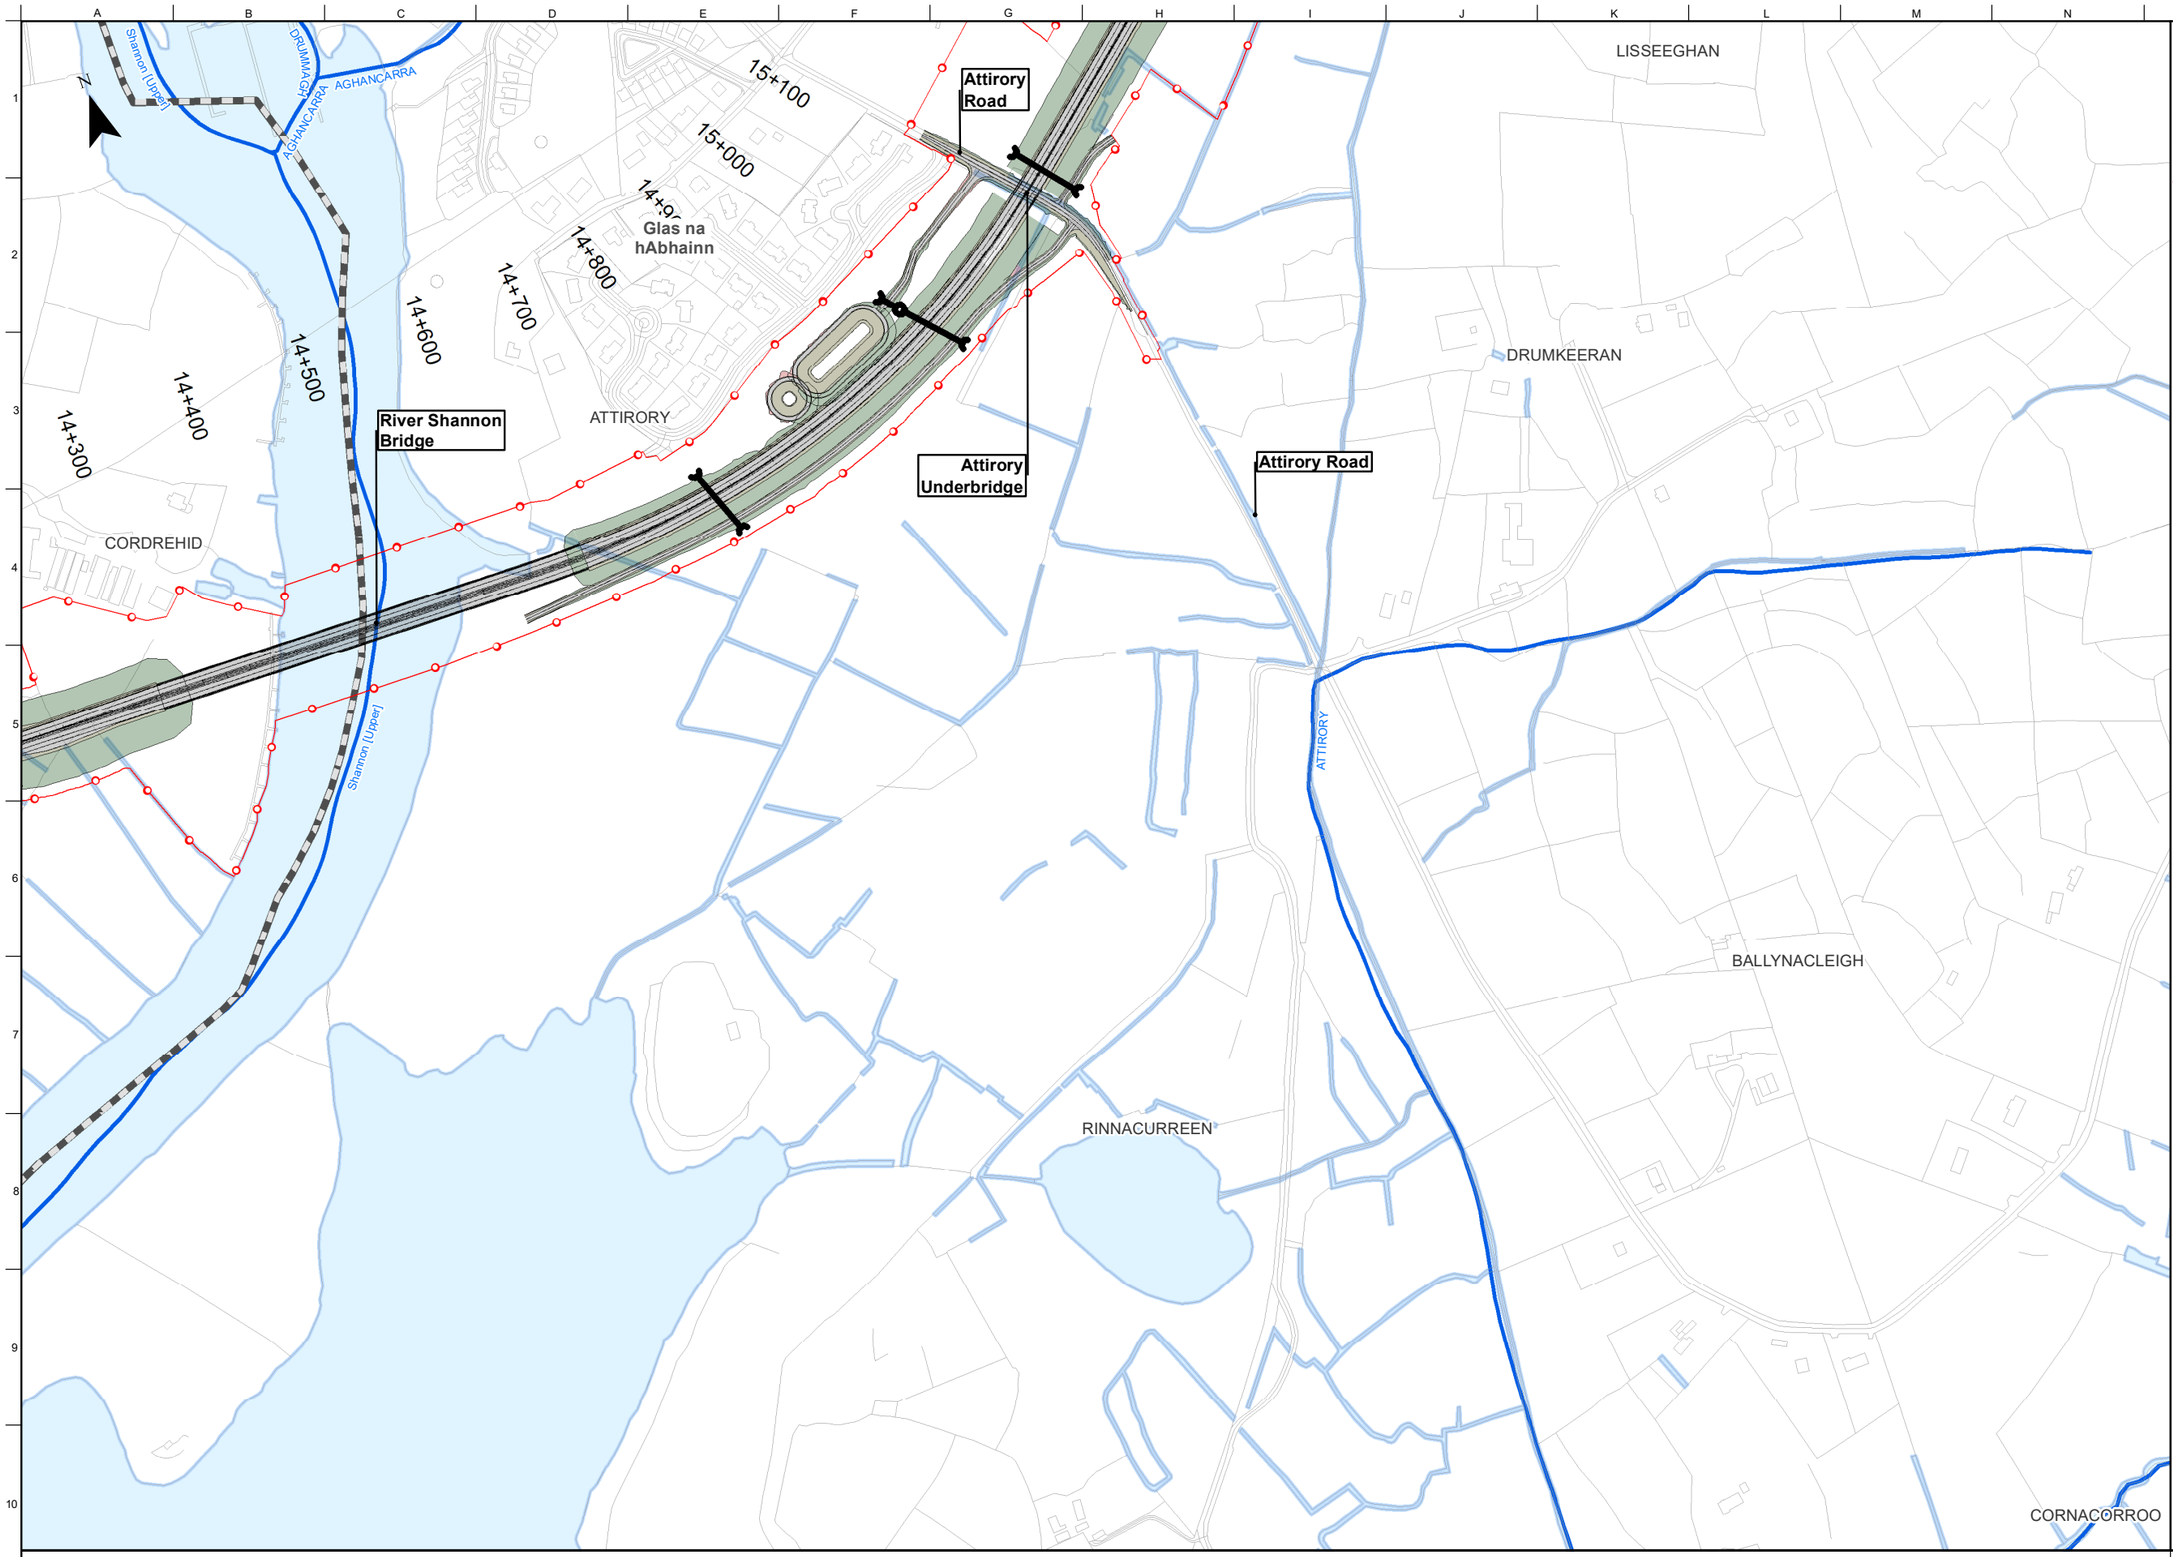

FOR INFORMATION

Legend

- Roscommon/Leitrim County Boundary
- Proposed Development Boundary
- Project Design (Fill / Cut)
- Material Reuse Area (MRA)
- Existing Road Network
- Railway Station
- Railway Line
- River Network
- Lakes and Watercourses

WORK IN PROGRESS

© National Mapping Division of Tailte Éireann All rights reserved.
Licence number:CYAL50441413
Licence number:CYAL50441437


Notes

Disclaimer Note:
The Design shown is draft only and is subject to change. More detailed assessments, ongoing studies and the information received from the public may result in changes to parts, or all of the Design. Any changes to the Design may affect the other information.

Nóta Séanta:
Tá an Dearadh ina bhfoirm dréacht, d'fhéadfaí athraithe teacht air. Is mar thoradh ar mheasúnaithe níos mionchruinne, ar staidéar leanúnach agus ar eolas ón bpobal a dhéanfaí athruithe ar an Dearadh ina iomláine nó ar chuid de. D'fhéadfadh ag aon athrú ar an Dearadh tionchar a bheith aige ar an eolas eile.

Clients: Comhairle Chontae Liatroma Leitrim County Council; Comhairle Contae Ros Comáin Roscommon County Council; An Roinn Iompair Department of Transport; Tionscadal Éireann Project Ireland 2040; TII Transport Infrastructure Ireland

Key Plan

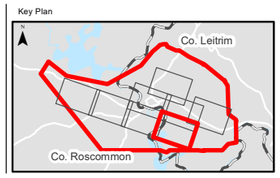

Consultant: ARUP
Two Crown Square
Monivea Road
Galway, H91 CX7A, Ireland
Tel +353 (0)91 460675
www.carrickonshannonbypass.ie
www.arup.ie

Job Title: N4 Carrick-on-Shannon Bypass & Traffic Management Project
Carrick-on-Shannon

Scale: 1 : 5000 @A3
Role: Environmental Specialists
Date: November 2026

Issue	Date	By	Chkd	Appd
P01	06/11/2026	AG	AD	EMC


Drawing Title: Public Display No.5 Proposed Project and Draft Land Acquisition. Sheet 4 of 8
Suitability: S2 - Suitable for Information

Job No	Figure ID	Rev.
274219	Sheet 4	P01

Drawing No: 274219-ARUP-03-DR-DR-YE-005004

Do not scale

© Arup

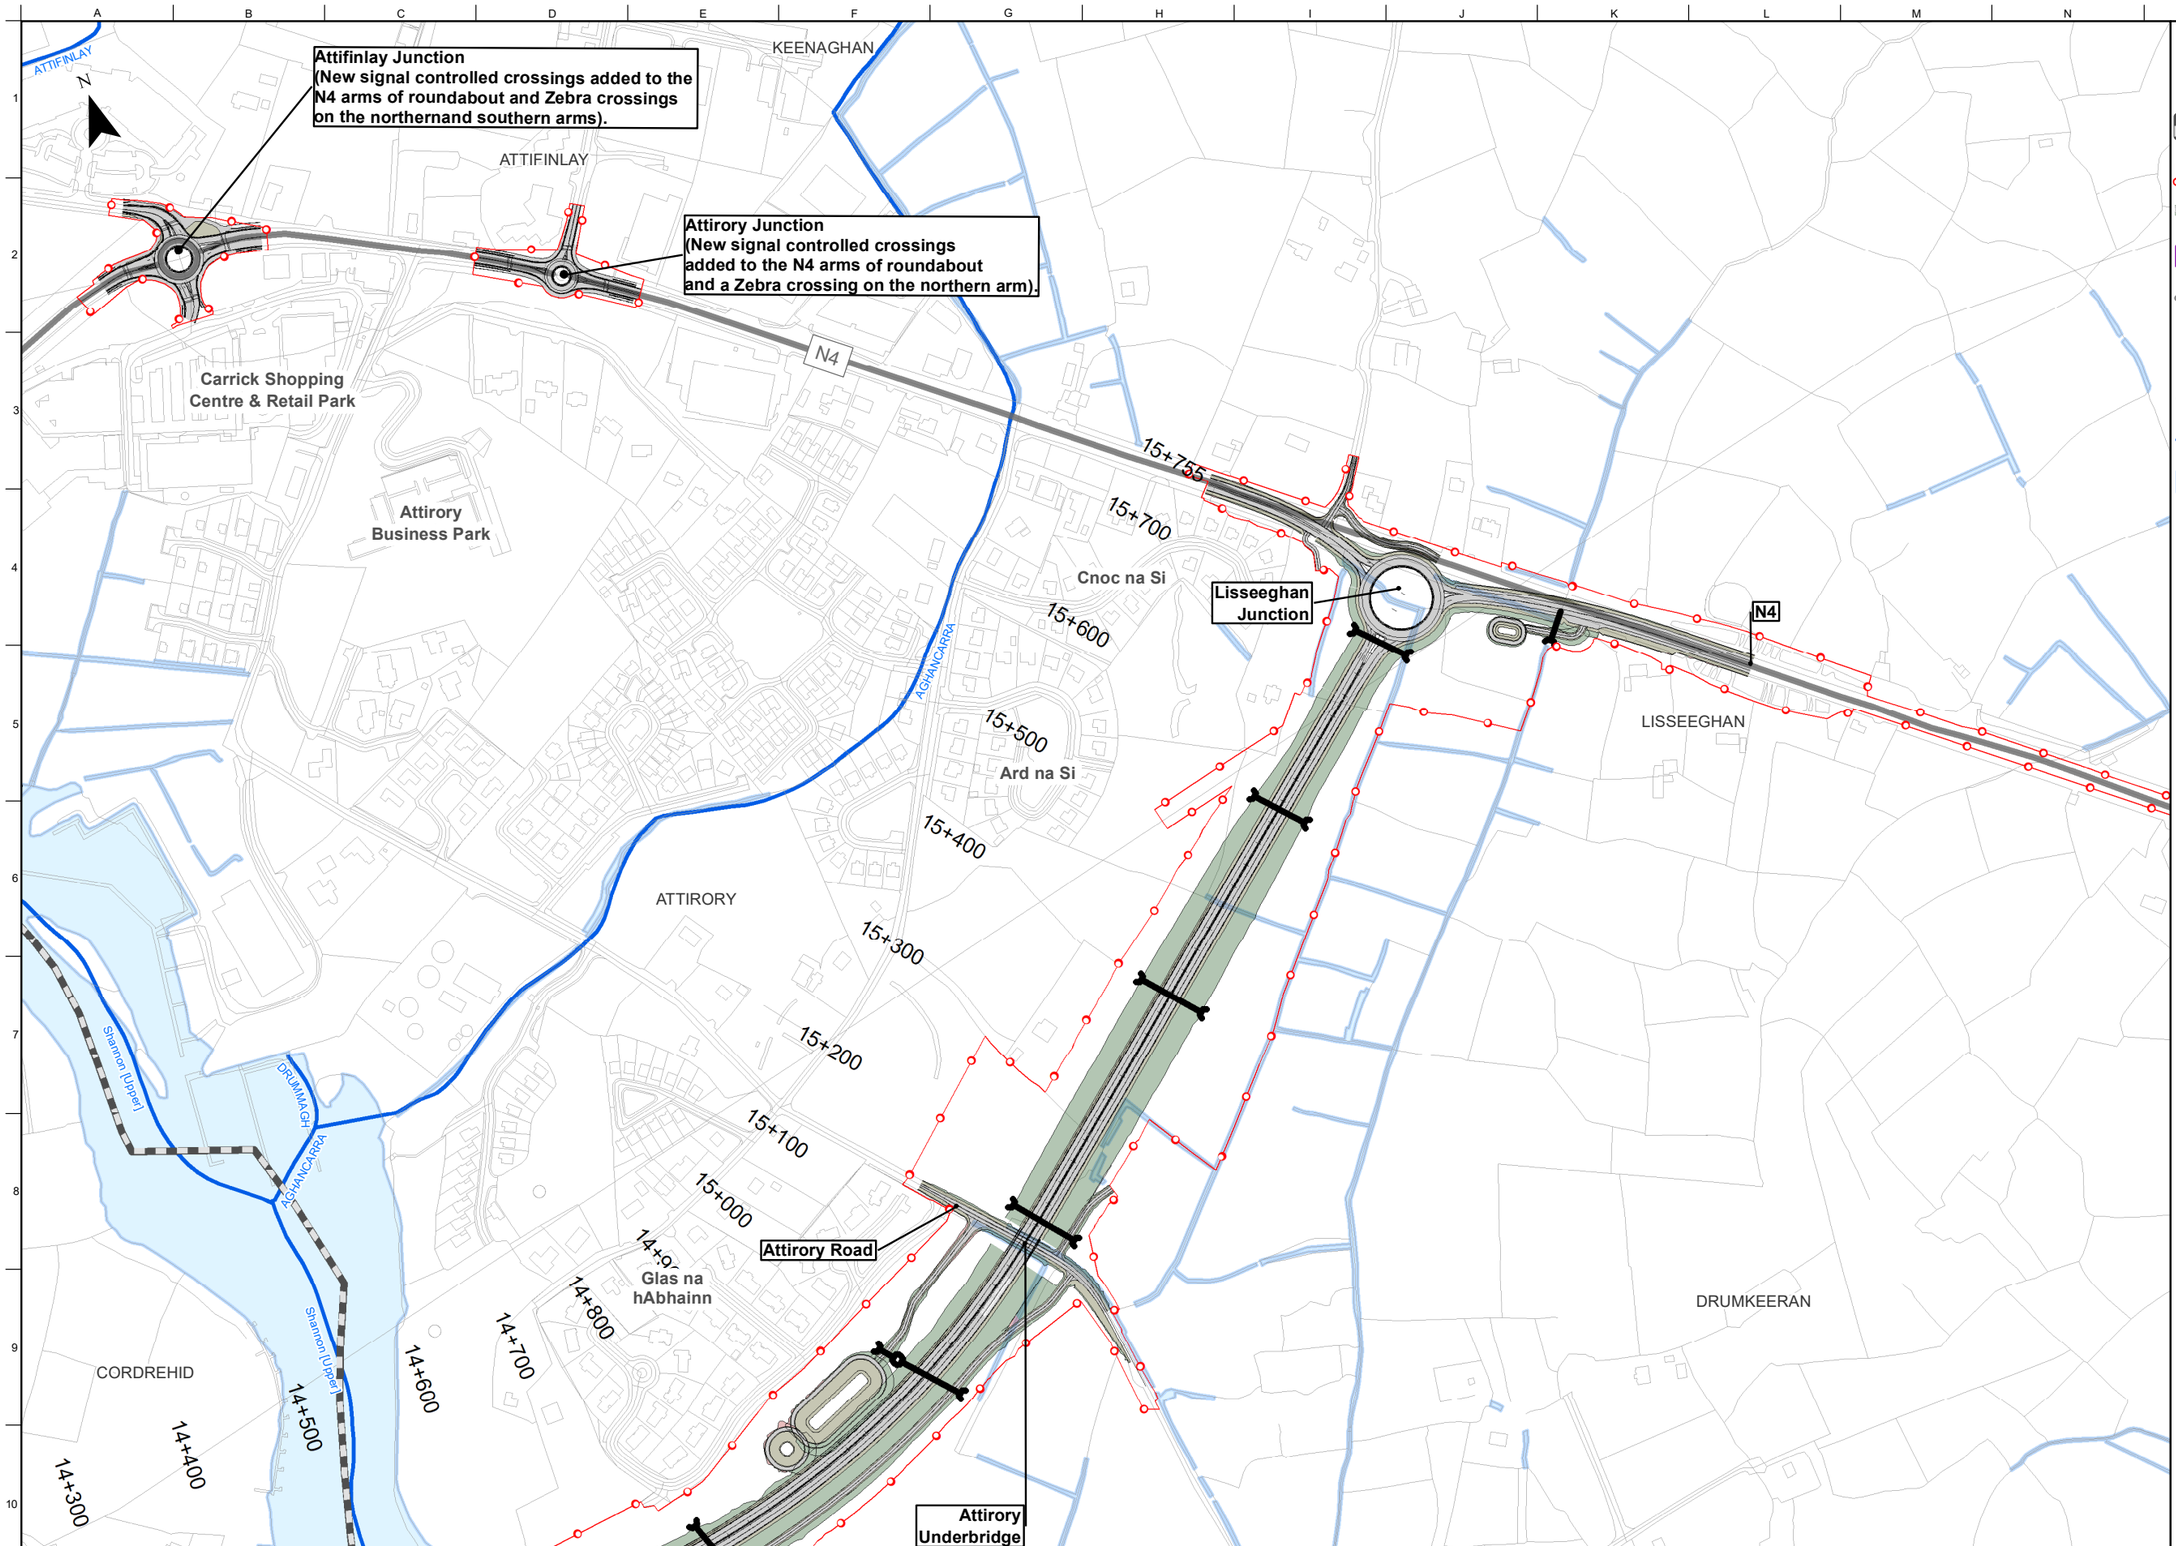

FOR INFORMATION

Legend

- Roscommon/Leitrim County Boundary
- Proposed Development Boundary
- Project Design (Fill / Cut)
- Material Reuse Area (MRA)
- Existing Road Network
- Railway Station
- Railway Line
- River Network
- Lakes and Watercourses

WORK IN PROGRESS

© National Mapping Division of Tailte Éireann All rights reserved.
Licence number:CYAL50441413
Licence number:CYAL50441437


Notes

Disclaimer Note:
The Design shown is draft only and is subject to change. More detailed assessments, ongoing studies and the information received from the public may result in changes to parts, or all of the Design. Any changes to the Design may affect the other information.

Nóta Séanta:
Tá an Dearadh ina bhfoirm dréacht, d'fhéadfaí athraithe teacht air. Is mar thoradh ar mheasúnaithe níos mionchruinne, ar staidéar leanúnach agus ar eolas ón bpobal a dhéanfaí athruithe ar an Dearadh ina iomláine nó ar chuid de. D'fhéadfadh ag aon athrú ar an Dearadh tionchar a bheith aige ar an eolas eile.

Clients: Comhairle Chontae Liatroma Leitrim County Council; Comhairle Contae Ros Comáin Roscommon County Council; An Roinn Iompair Department of Transport; Tionscadal Éireann Project Ireland 2040; Transport Infrastructure Ireland

Key Plan

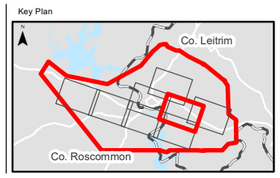

Consultant: ARUP
Two Crown Square
Monivea Road
Galway, H91 CX7A, Ireland
Tel +353 (0)91 460675
www.carrickonshannonbypass.ie
www.arup.ie

Job Title: N4 Carrick-on-Shannon Bypass & Traffic Management Project
Carrick-on-Shannon
Scale: 1 : 5000 @A3
Role: Environmental Specialists
Date: November 2026

Issue	Date	By	Chkd	Appd
P01	06/11/2026	AG	AD	EMC


Drawing Title: Public Display No.5 Proposed Project and Draft Land Acquisition. Sheet 5 of 8
Suitability: S2 - Suitable for Information

Job No	Figure ID	Rev.
274219	Sheet 5	P01

Drawing No: 274219-ARUP-03-DR-DR-YE-005005

Do not scale

© Arup

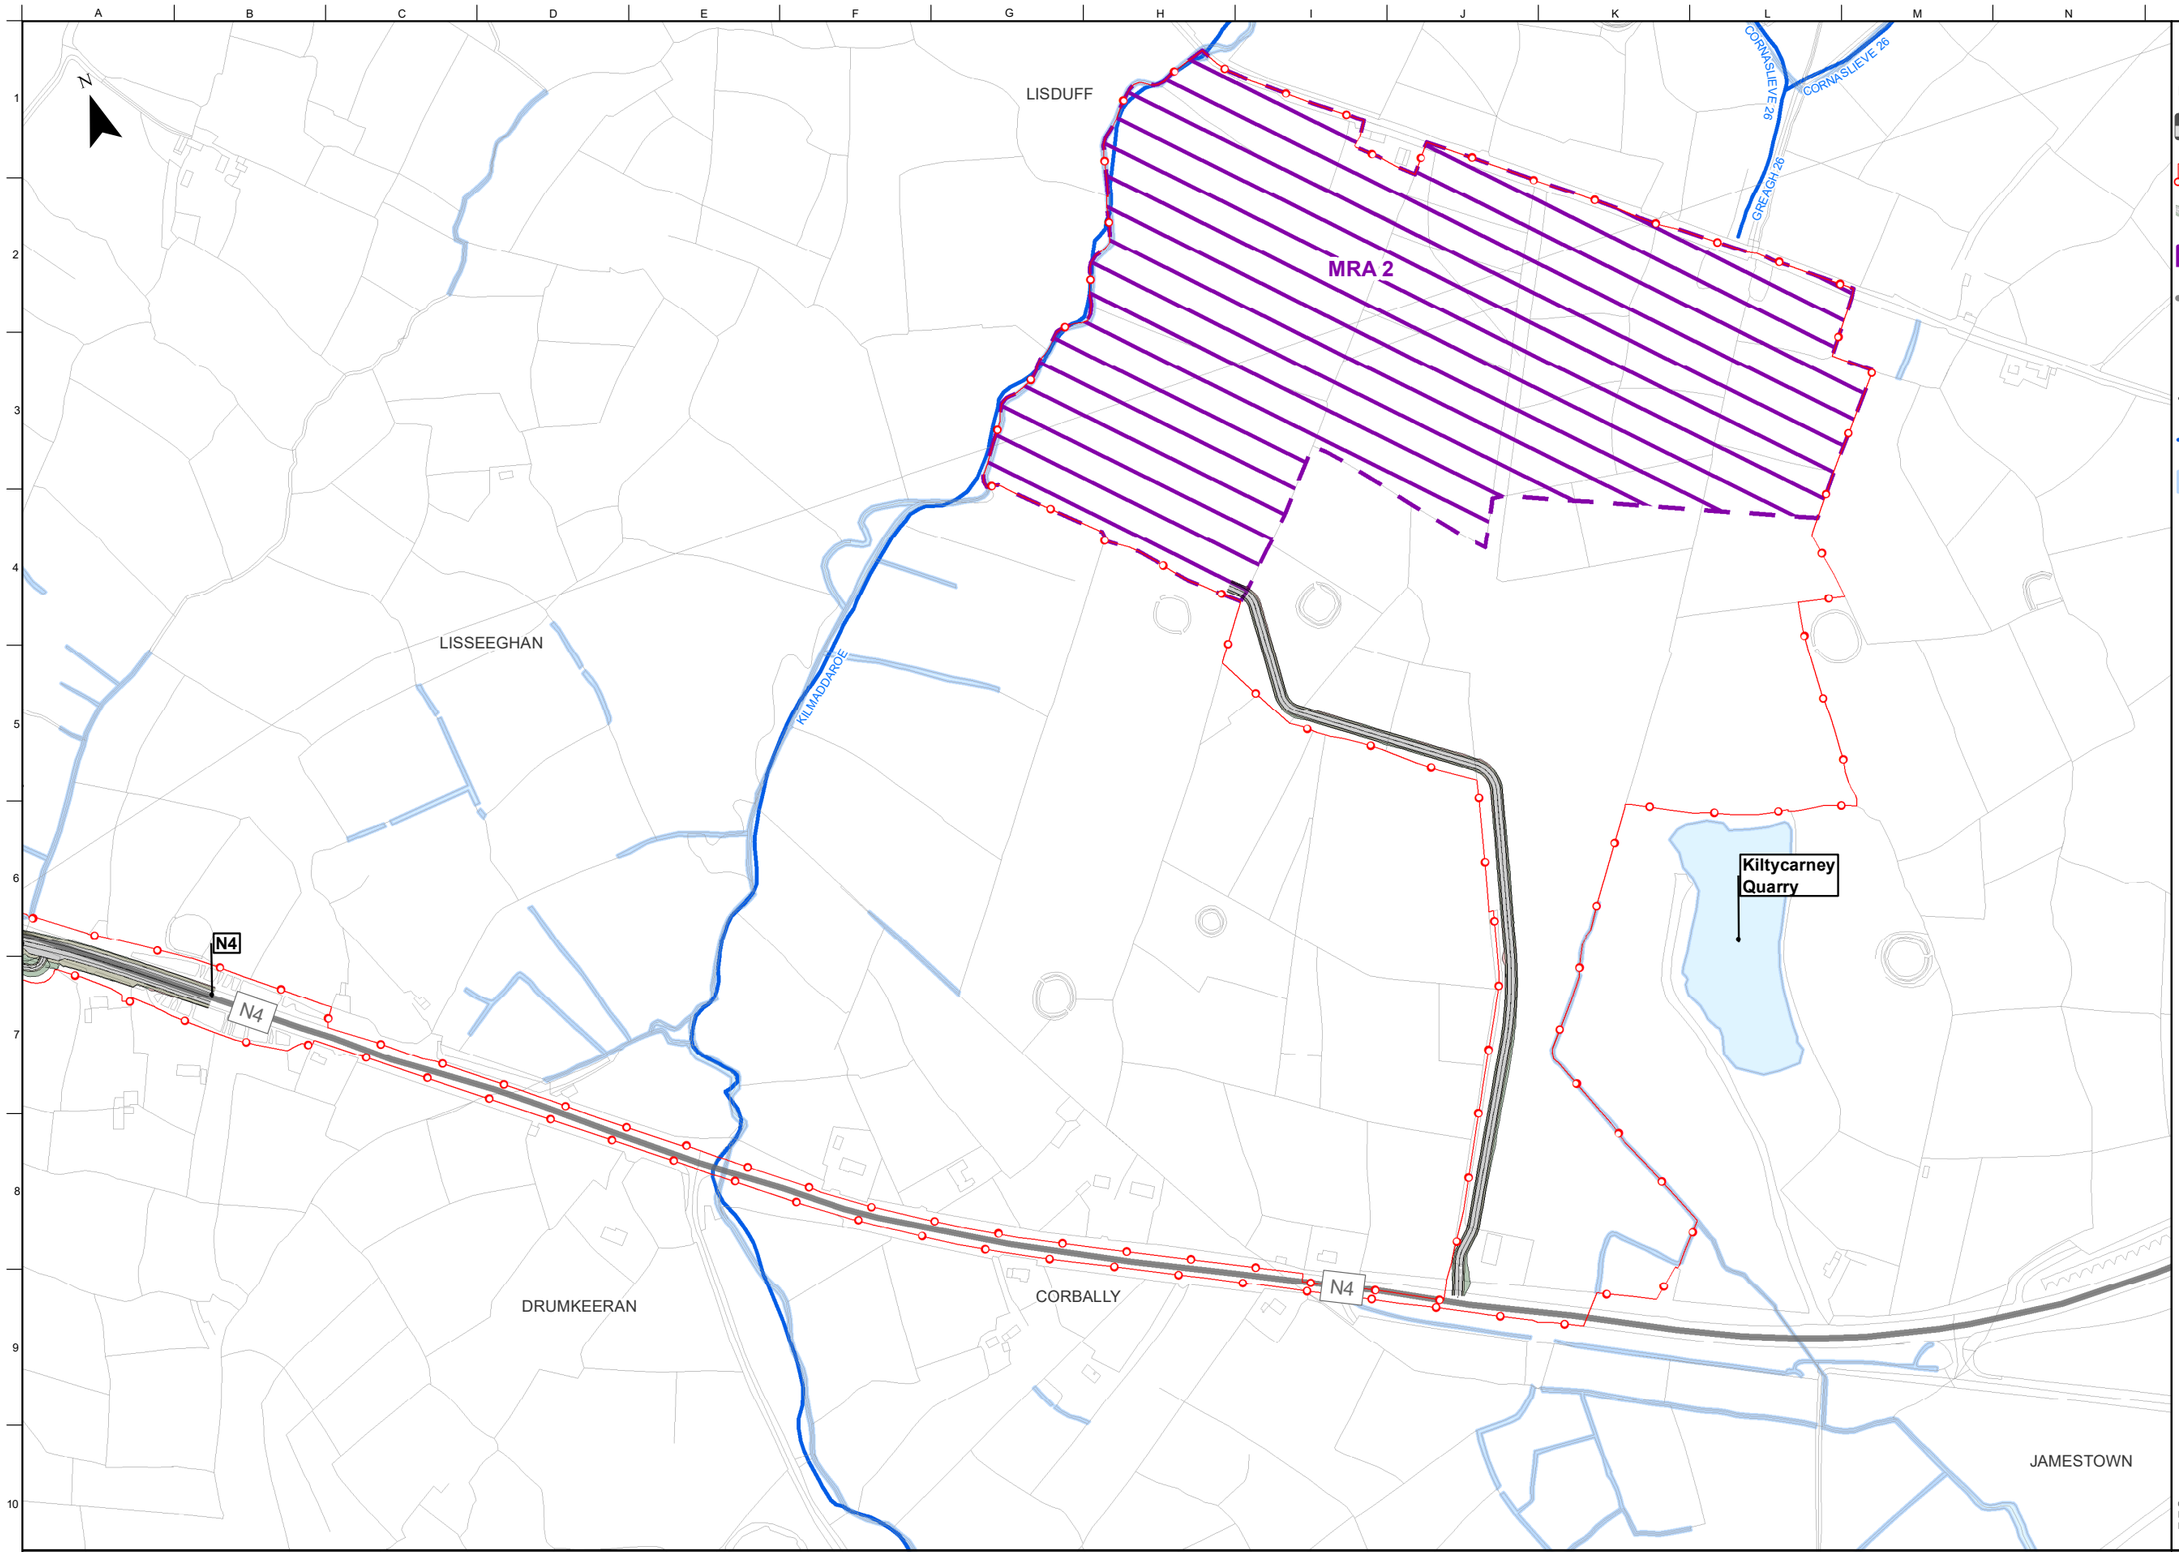

FOR INFORMATION

Legend

- Roscommon/Leitrim County Boundary
- Proposed Development Boundary
- Project Design (Fill / Cut)
- Material Reuse Area (MRA)
- Existing Road Network
- Railway Station
- Railway Line
- River Network
- Lakes and Watercourses

WORK IN PROGRESS

© National Mapping Division of Tailte Éireann All rights reserved.
Licence number:CYAL50441413
Licence number:CYAL50441437


Notes

Disclaimer Note:
The Design shown is draft only and is subject to change. More detailed assessments, ongoing studies and the information received from the public may result in changes to parts, or all of the Design. Any changes to the Design may affect the other information.

Nóta Séanta:
Tá an Dearadh ina bhfoirm dréacht, d'fhéadfaí athraithe teacht air. Is mar thoradh ar mheasúnaithe níos mionchruinne, ar staidéar leanúnach agus ar eolas ón bpobal a dhéanfaí athruithe ar an Dearadh ina iomláine nó ar chuid de. D'fhéadfadh ag aon athrú ar an Dearadh tionchar a bheith aige ar an eolas eile.

Clients: Comhairle Chontae Liatroma Leitrim County Council; Comhairle Contae Ros Comáin Roscommon County Council; An Roinn Iompair Department of Transport; Tionscadal Éireann Project Ireland 2040; TII Transport Infrastructure Ireland; National Roads Authority

Key Plan

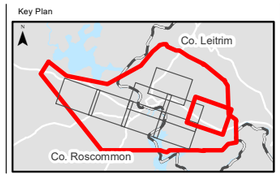

Consultant: ARUP
Two Crown Square
Monivea Road
Galway, H91 CX7A, Ireland
Tel +353 (0)91 460675
www.carrickonshannonbypass.ie
www.arup.ie

Job Title: N4 Carrick-on-Shannon Bypass & Traffic Management Project
Carrick-on-Shannon

Scale: 1 : 5000 @A3
Role: Environmental Specialists
Date: November 2026

Issue	Date	By	Chkd	Appd
P01	06/11/2026	AG	AD	EMC

Drawing Title: Public Display No.5 Proposed Project and Draft Land Acquisition.
Sheet 6 of 8
Suitability: S2 - Suitable for Information

Job No	Figure ID	Rev.
274219	Sheet 6	P01

Drawing No: 274219-ARUP-03-DR-DR-YE-005006

Do not scale

© Arup

FOR INFORMATION

Attifinlay Junction
(New signal controlled crossings added to the N4 arms of roundabout and Zebra crossings on the northern and southern arm).

Summerhill Road

L3412

ATTIFINLAY

River Shannon

Shannon [Upper]

LISNAGAT

R280

TOWNPARKS

Shannon Junction
(New signal controlled crossings added to all arms of roundabout)

R280

CARRICK-ON-SHANNON

ATTIRORY

N4

Main Street

Existing N4 (New two-way cycletrack introduced on south side of N4 and 2 new signal controlled crossings added adjacent to the Social Welfare Services Office and the Landmark Hotel).

St George's Terrace

Bridge Street R903

Quay Road

Bridge Street Junction
(Existing roundabout upgraded to a signal controlled junction with pedestrian crossings added to all arms).

R803

Landmark Hotel

CLOONSKEEVEEN

River Shannon

Shannon [Upper]

Drishoge Junction
(New signal controlled crossings added to the N4 arms of roundabout and Zebra crossings on the northern and southern arms).

KNOCKANANIMA

Drishoge Retail Park

Marina View

CORTOBER

Carrick Retail & Business Park

Inver Geal housing estate

Station Road Junction
(Existing roundabout upgraded to a signal controlled junction with pedestrian crossings added to all arms).

N4

R368

Killukin

DRISHOGE 26

CORDREHID

14+400

14+300

Legend

- Roscommon/Leitrim County Boundary
- Proposed Development Boundary
- Project Design (Fill / Cut)
- Material Reuse Area (MRA)
- Existing Road Network
- Railway Station
- Railway Line
- River Network
- Lakes and Watercourses

WORK IN PROGRESS

© National Mapping Division of Tailte Éireann All rights reserved.
Licence number:CYAL50441413
Licence number:CYAL50441437

Notes

Disclaimer Note:
The Design shown is draft only and is subject to change. More detailed assessments, ongoing studies and the information received from the public may result in changes to parts, or all of the Design. Any changes to the Design may affect the other information.

Nóta Séanta:
Tá an Dearadh ina bhfoirm dréacht, d'fhéadfaí athraithe teacht air. Is mar thoradh ar mheasúnaithe níos mionchruinne, ar staidéar leanúnach agus ar eolas ón bpobal a dhéanfaí athruithe ar an Dearadh ina iomláine nó ar chuid de. D'fhéadfadh ag aon athrú ar an Dearadh tionchar a bheith aige ar an eolas eile.

Clients

Comhairle Chontae Liatroma Leitrim County Council

Comhairle Contae Ros Comáin Roscommon County Council


An Roinn Iompair Department of Transport

Tionscadal Éireann Project Ireland 2040

Transport Infrastructure Ireland

NRO

Key Plan

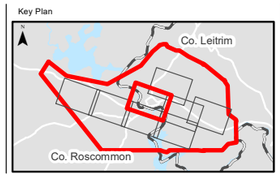

Consultant

ARUP

Two Crown Square
Monivea Road
Galway, H91 CX7A, Ireland

Tel +353 (0)91 460675
www.carrickonshannonbypass.ie
www.arup.ie

Job Title
N4 Carrick-on-Shannon Bypass & Traffic Management Project
Carrick-on-Shannon

Scale 1 : 5000 @A3

Role Environmental Specialists

Date November 2026

Issue	Date	By	Chkd	Appd
P01	06/11/2026	AG	AD	EMC

Drawing Title
Public Display No.5
Proposed Project and
Draft Land Acquisition.
Sheet 7 of 8


Suitability
S2 - Suitable for Information

Job No	Figure ID	Rev.
274219	Sheet 7	P01

Drawing No
274219-ARUP-03-DR-DR-YE-005007

Do not scale

© Arup

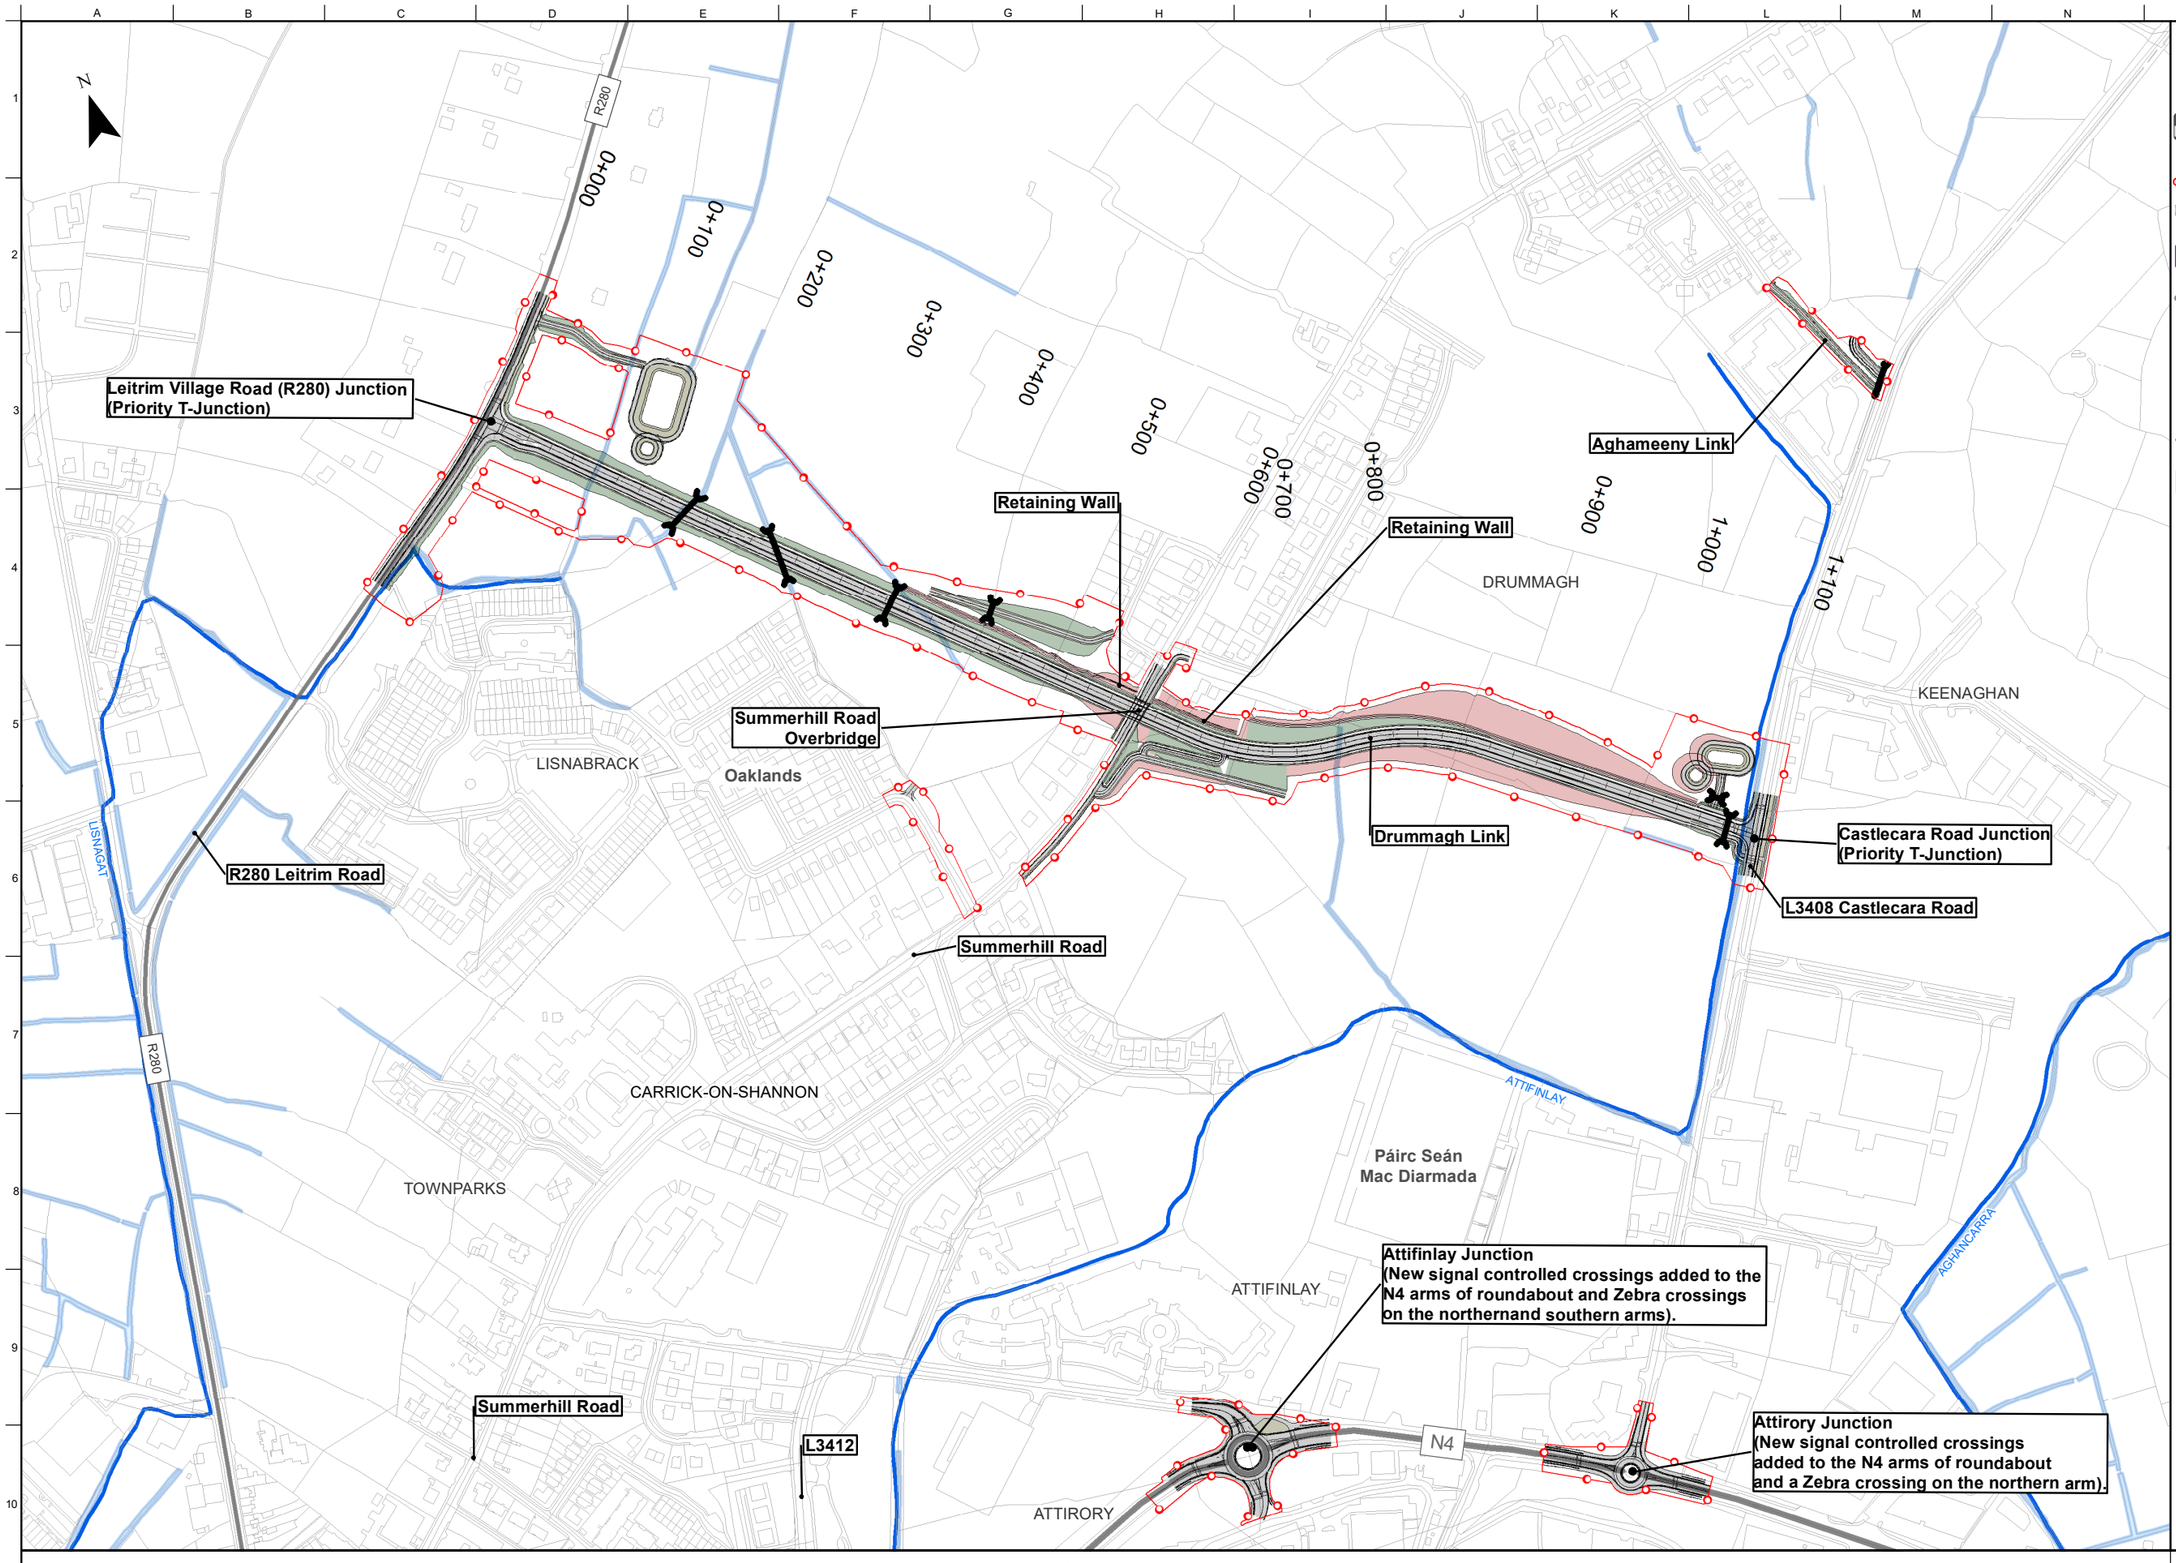

FOR INFORMATION

Legend

- Roscommon/Leitrim County Boundary
- Proposed Development Boundary
- Project Design (Fill / Cut)
- Material Reuse Area (MRA)
- Existing Road Network
- Railway Station
- Railway Line
- River Network
- Lakes and Watercourses

WORK IN PROGRESS

© National Mapping Division of Tailte Éireann All rights reserved.
Licence number:CYAL50441413
Licence number:CYAL50441437

Notes


Disclaimer Note:
The Design shown is draft only and is subject to change. More detailed assessments, ongoing studies and the information received from the public may result in changes to parts, or all of the Design. Any changes to the Design may affect the other information.

Nóta Séanta:
Tá an Dearadh ina bhfoirm dréacht, d'fhéadfaí athraithe teacht air. Is mar thoradh ar mheasúnaithe níos mionchruinne, ar staidéar leanúnach agus ar eolas ón bpobal a dhéanfaí athruithe ar an Dearadh ina iomláine nó ar chuid de. D'fhéadfadh ag aon athrú ar an Dearadh tionchar a bheith aige ar an eolas eile.

Clients

Comhairle Chontae Liatroma Leitrim County Council
Comhairle Contae Ros Comáin Roscommon County Council
An Roinn Iompair Department of Transport
Tionscadal Éireann Project Ireland 2040
Transport Infrastructure Ireland

Key Plan

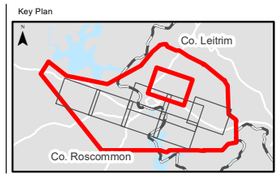

Consultant

ARUP

Two Crown Square
Monivea Road
Galway, H91 CX7A, Ireland

Tel +353 (0)91 460675
www.carrickonshannonbypass.ie
www.arup.ie

Job Title
N4 Carrick-on-Shannon Bypass & Traffic Management Project
Carrick-on-Shannon

Scale 1 : 5000 @A3
Role Environmental Specialists
Date November 2026

Issue	Date	By	Chkd	Appd
P01	06/11/2026	AG	AD	EMC

Drawing Title
Public Display No.5
Proposed Project and
Draft Land Acquisition.
Sheet 8 of 8

Suitability
S2 - Suitable for Information

Job No	Figure ID	Rev.
274219	Sheet 8	P01

Drawing No
274219-ARUP-03-DR-DR-YE-005008

Do not scale

© Arup