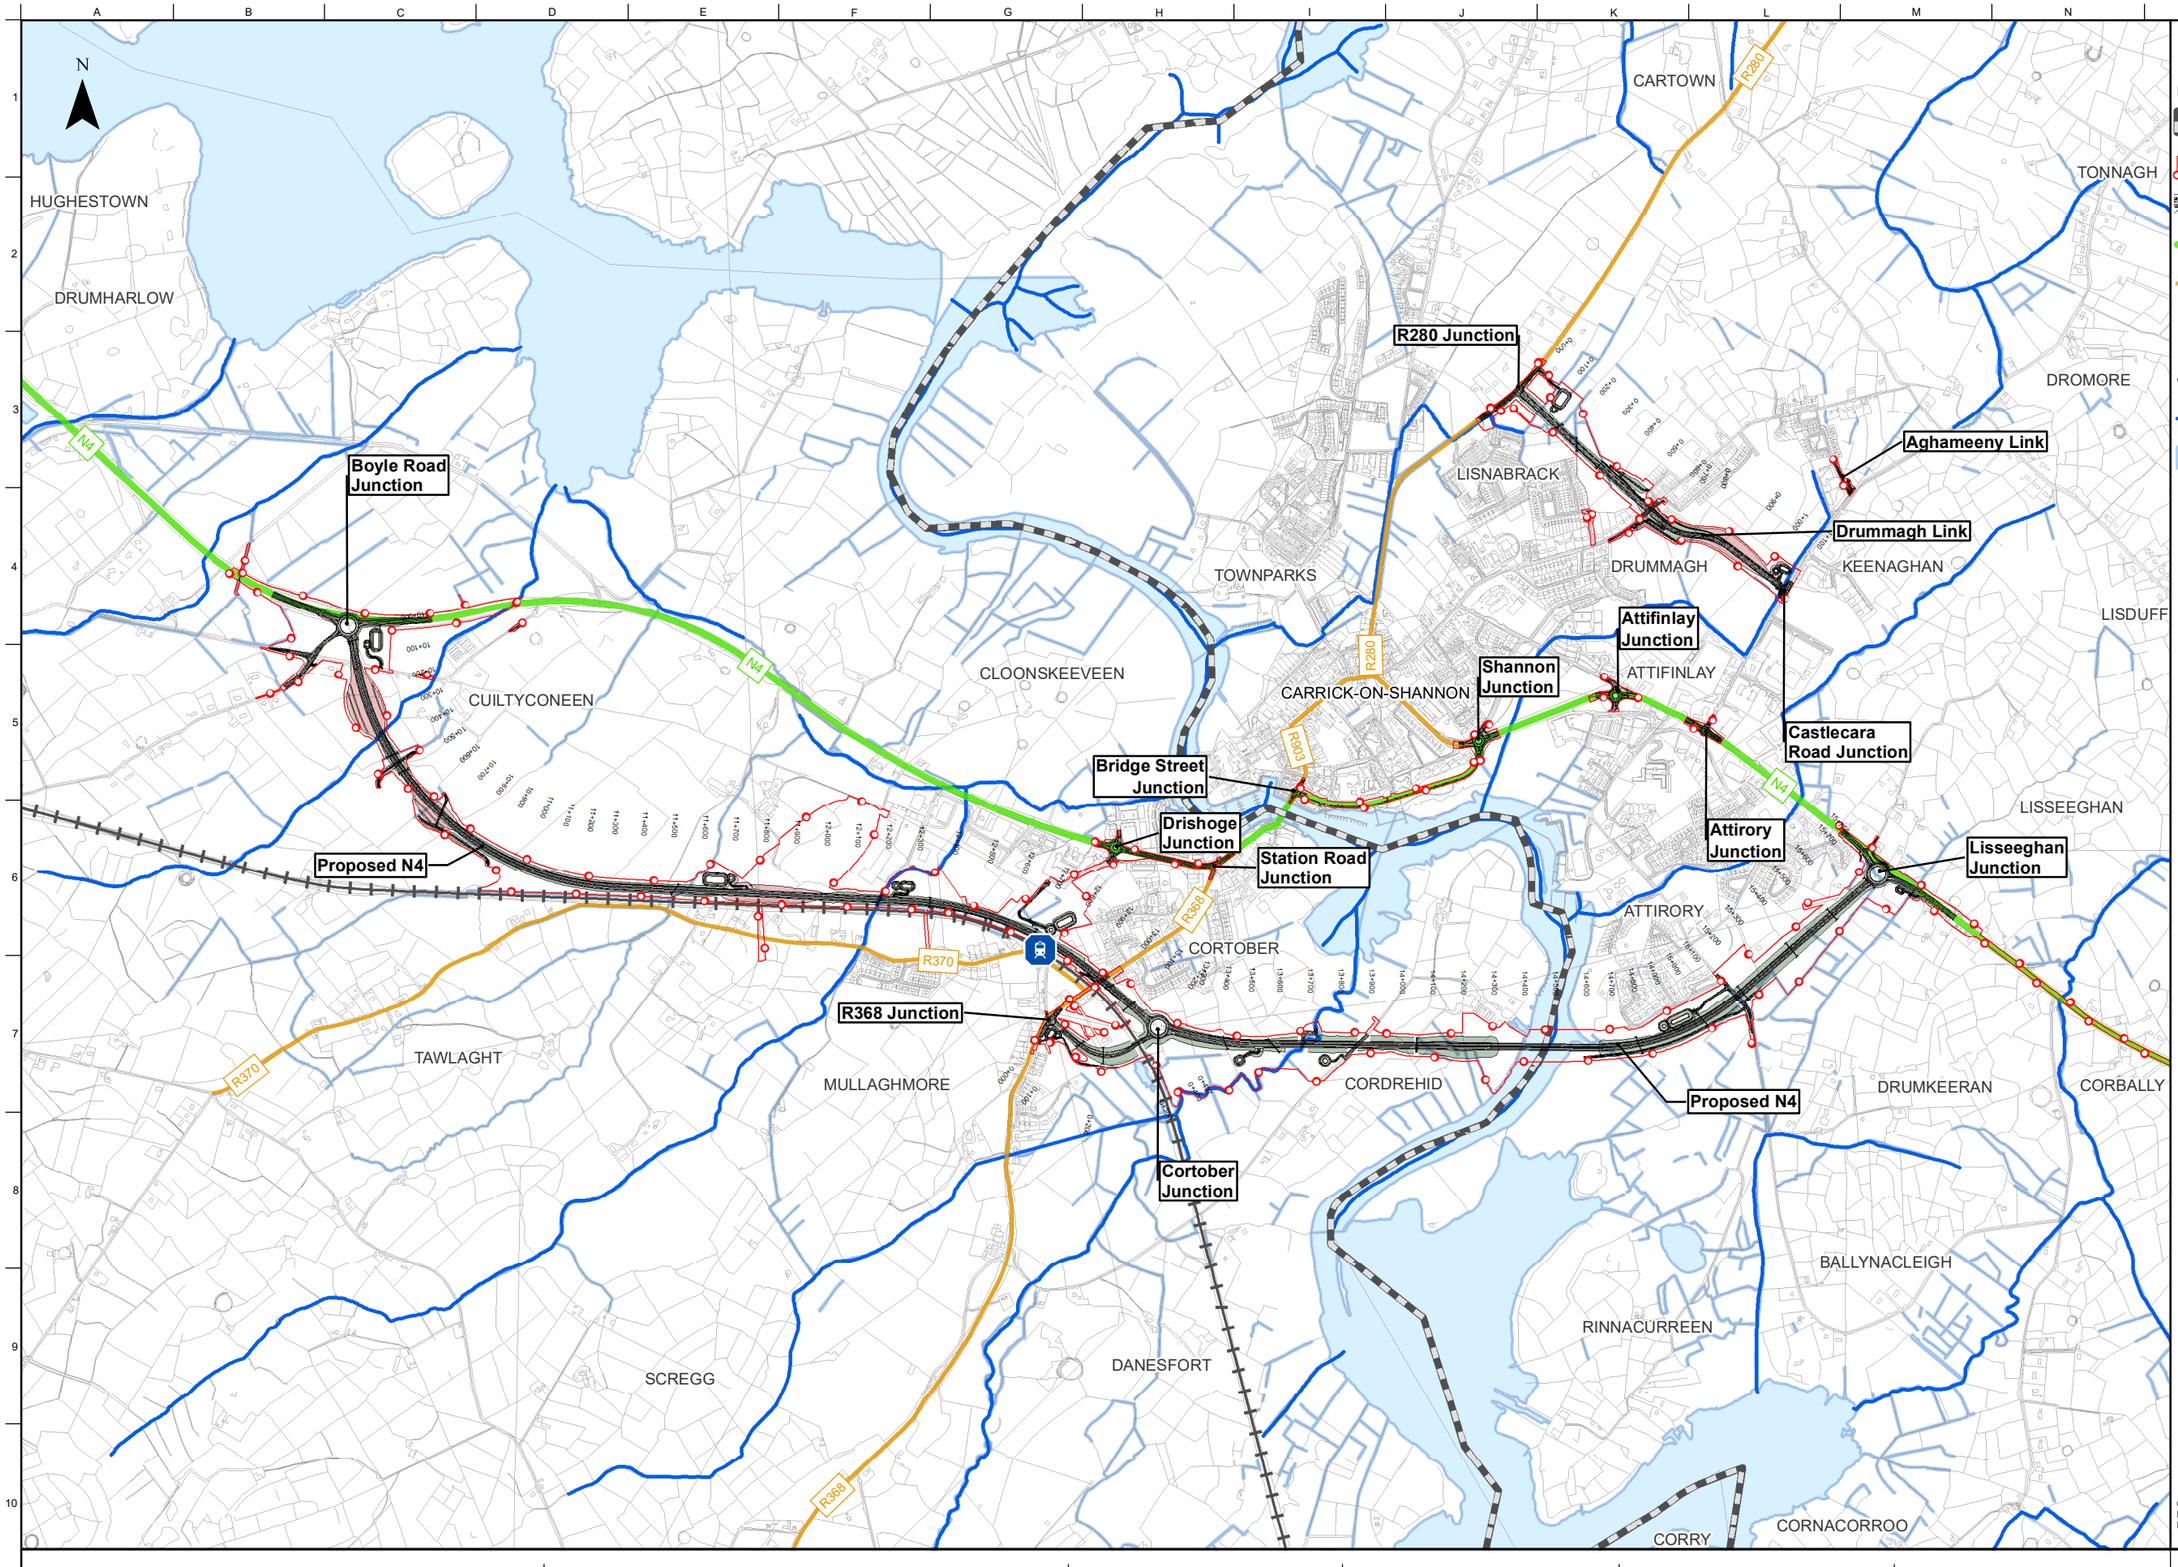


FOR INFORMATION

Legend

- Roscommon/Leitrim County Boundary
- Proposed Development Boundary
- Project Design
- National Road
- Regional Road
- Railway Station
- Railway Line
- River Network
- Lakes and Watercourses

Contact

Post:
Leitrim County Council
Áras an Chontae,
St. Georges Terrace,
Carrick-on-Shannon,
Co. Leitrim
N41 PF67

Website:
www.carrickonshannonbypass.ie

Phone:
071 96 20005

Email:
carrickdromod@arup.com

WORK IN PROGRESS

© National Mapping Division of Tailte Éireann All rights reserved.
Licence number:CYAL50441413
Licence number:CYAL50441437

Notes

Disclaimer Note:
The Design shown is draft only and is subject to change. More detailed assessments, ongoing studies and the information received from the public may result in changes to parts, or all of the Design. Any changes to the Design may affect the other information.

Nóta Séanta:
Tá an Dearadh ina bhfoirm dréacht, d'fhéadfaí athraithe teacht air. Is mar thoradh ar mheasúnaithe níos mionchruinne, ar staidéar leanúnach agus ar eolas ón bpobal a dhéanfaí athruithe ar an Dearadh ina iomláine nó ar chuid de. D'fhéadfadh ag aon athrú ar an Dearadh tionchar a bheith aige ar an eolas eile.

Clients

Comhairle Chontae Liatroma Leitrim County Council

Comhairle Contae Ros Comáin Roscommon County Council

An Roinn Iompair Department of Transport

Tionscadal Éireann Project Ireland 2040

Transport Infrastructure Ireland

Consultant

ARUP

Two Crown Square
Monivea Road
Galway, H91 CX7A, Ireland

Tel +353 (0)91 460675
www.carrickonshannonbypass.ie
www.arup.ie

Job Title
N4 Carrick-on-Shannon Bypass & Traffic Management Project

Carrick-on-Shannon

Scale	1 : 20000 @A3
Role	Environmental Specialists
Date	November 2026

Issue	Date	By	Chkd	Appd
P01	06/11/2026	AG	AD	EMC

Drawing Title
Public Display No.5
Proposed Project and
Draft Land Acquisition.

Suitability
S2 - Suitable for Information

Job No	Figure ID	Rev.
274219	Sheet 1	P01

Drawing No
274219-ARUP-03-DR-DR-YE-005015

Do not scale

© Arup