Revised 2000
Levelled

Rural PLACE Map

CORDIVER, KINLOUGH, COUNTY LEITRIM

AREA OF PLOT "A" 0.305 HA (0.753 AC)

PLOT OUTLINED & SHADED IN RED

RIGHT OF WAY IN YELLOW X-Y-W-Z
RIGHT OF WAY X-Y-W IN FAVOUR OF FORESTRY OWNERS
RIGHT OF WAY X-Y-Z IN FAVOUR OF PADDY MCGURL, JOHN MAGUIRE & SEAN MAGUIRE

OS REF. NO: LEITRIM 0716 (DIGITAL)

SCALE: 1: 2500

DATE – APRIL 2006
SIGNED: STEVEN QUINN

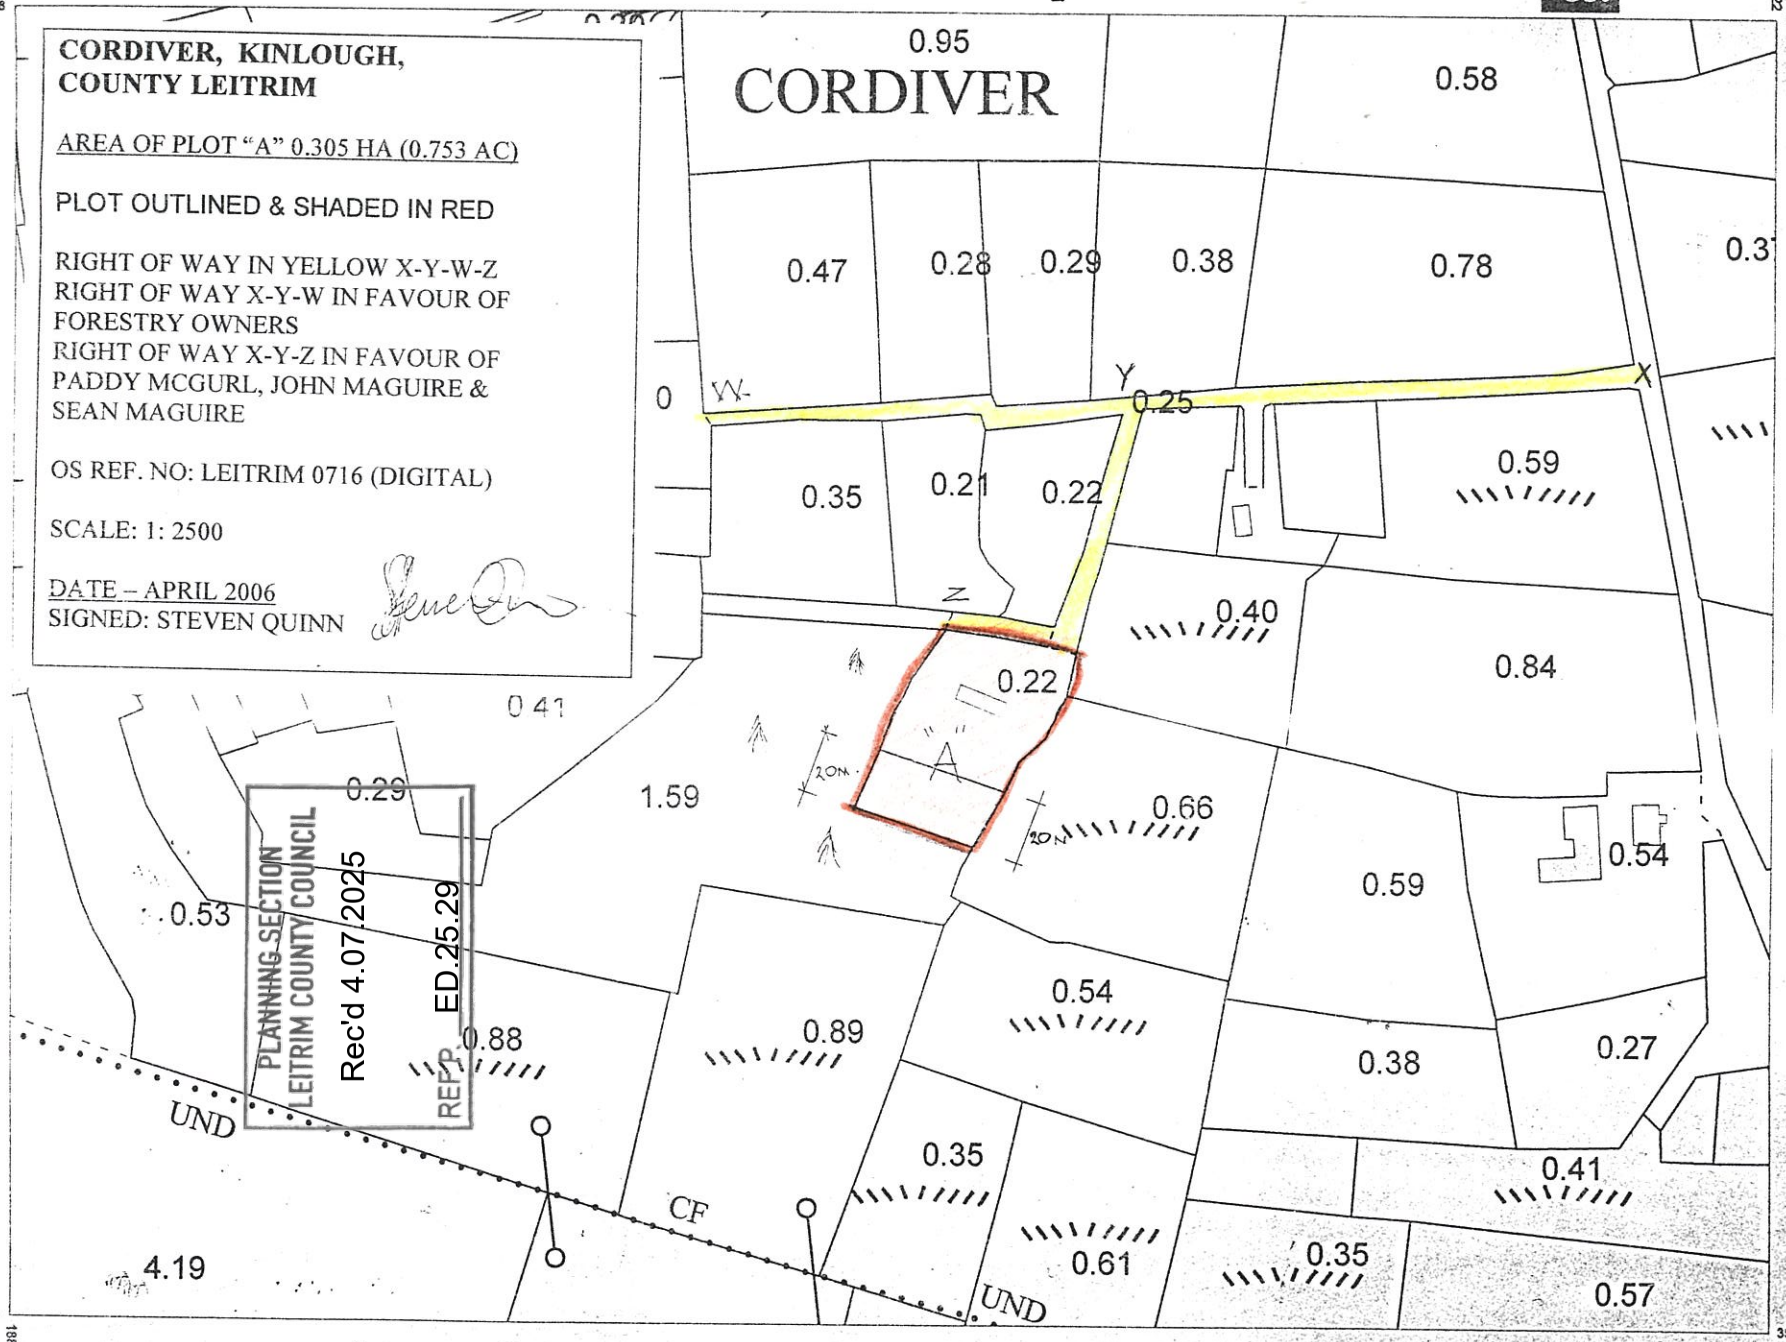

PLANNING SECTION
LEITRIM COUNTY COUNCIL
Rec'd 4.07.2025
REF. ED.25.29

ITM CENTRE PT COORDS
588285,856724

DESCRIPTION

MAP SHEETS

Digital Map
0716

THE MAP STORE CASTLEBAR ORDNANCE SURVEY IRELAND

Produced by The Map Store,
Chapel Street, Castlebar, Co. Mayo
On behalf of Ordnance Survey Ireland.
Phoenix Park, Dublin 8.

Sáraíonn atáirgeadh neamhúdaraithe cóipcheart Shuirbhéireacht Ordanáis Éireann agus Rialtas na hÉireann.
Unauthorised reproduction infringes Ordnance Survey Ireland and Government of Ireland copyright.

Gach cead cosnamh. Ní ceadmhach aon chuid den fhoilseachán seo a chóipeáil, a atáirgeadh nó a tharchur in aon fhoirm ná ar aon bhealach gan cead i scríbhinn roimh ré ó úinéirí an chóipchirt.
All rights reserved. No part of this publication may be copied, reproduced or transmitted in any form or by any means without the prior written permission of the copyright owners.

© Suirbhéireacht Ordanáis Éireann, 2006
© Ordnance Survey Ireland, 2006

Scale:- 1:2,500
Scála:- 1:2,500

0 50 100 150 200 250 Metres
0 100 200 300 400 500 Feet

Plot Ref. No. 1096573_1_1
Plot Date 31-MAR-2006

N