Land Registry Compliance Map

Tailte Éireann

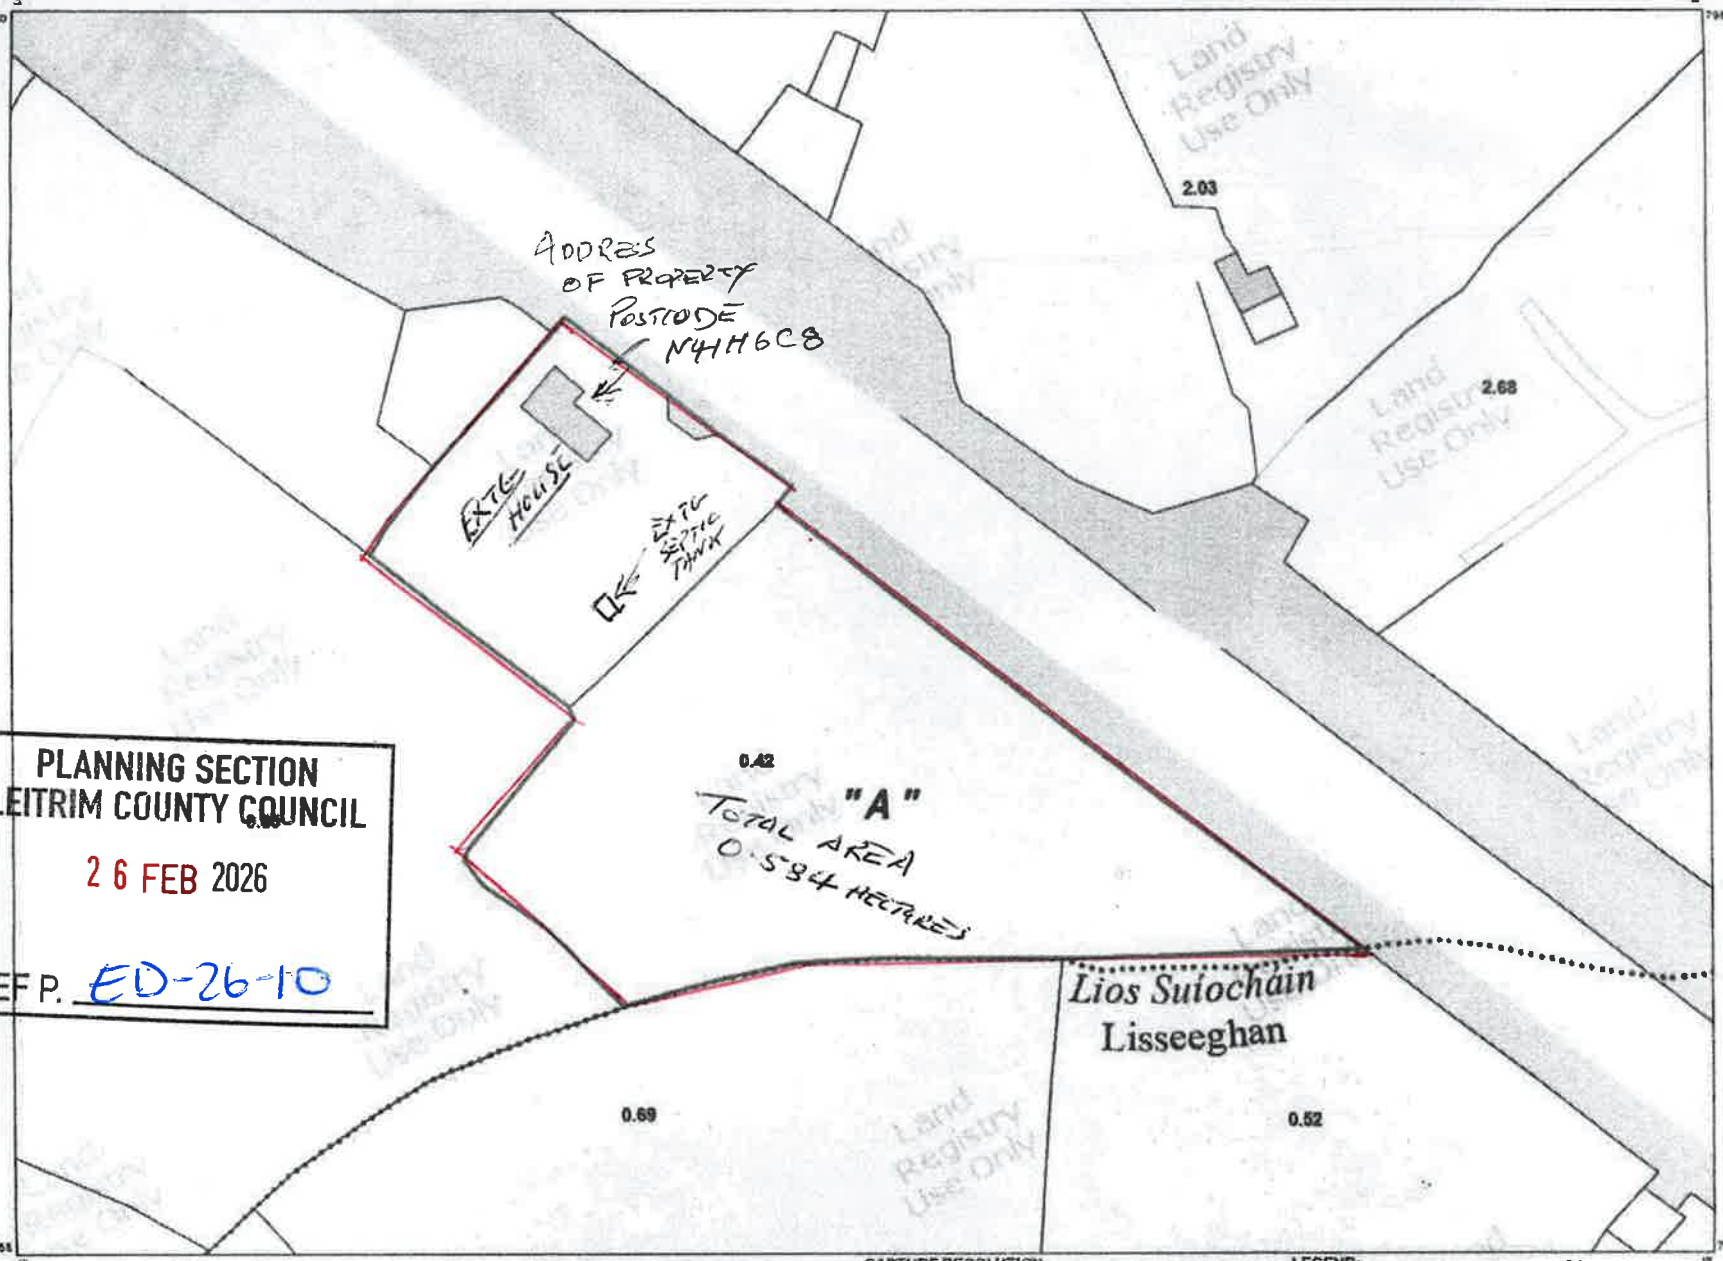

PLANNING SECTION
LEITRIM COUNTY COUNCIL
26 FEB 2026
REF P. ED-26-10

CENTRE COORDINATES:
ITM 595996,798844

PUBLISHED: 21/05/2025
ORDER NO.: 50467771_1

MAP SERIES:	**MAP SHEETS:**
1:2,500	1804-D
1:2,500	1805-C

COMPILED AND PUBLISHED BY:
Tailte Éireann,
Phoenix Park,
Dublin 8,
Ireland.
D08F6E4

www.tailte.ie

Any unauthorised reproduction infringes Tailte Éireann copyright.

No part of this publication may be copied, reproduced or transmitted in any form or by any means without the prior written permission of the copyright owner.

The representation on this map of a road, track or footpath is not evidence of the existence of a right of way.

This topographic map does not show legal property boundaries, nor does it show ownership of physical features.

©Tailte Éireann, 2025.
All rights reserved.

0 10 20 30 40 Metres
0 20 40 60 80 100 Feet

OUTPUT SCALE: 1:1,000

CAPTURE RESOLUTION:
The map objects are only accurate to the resolution at which they were captured.
Output scale is not indicative of data capture scale.
Further information is available at:
www.tailte.ie; search 'Capture Resolution'

LEGEND:
To view the legend visit www.tailte.ie and search for 'Large Scale Legend'

N