


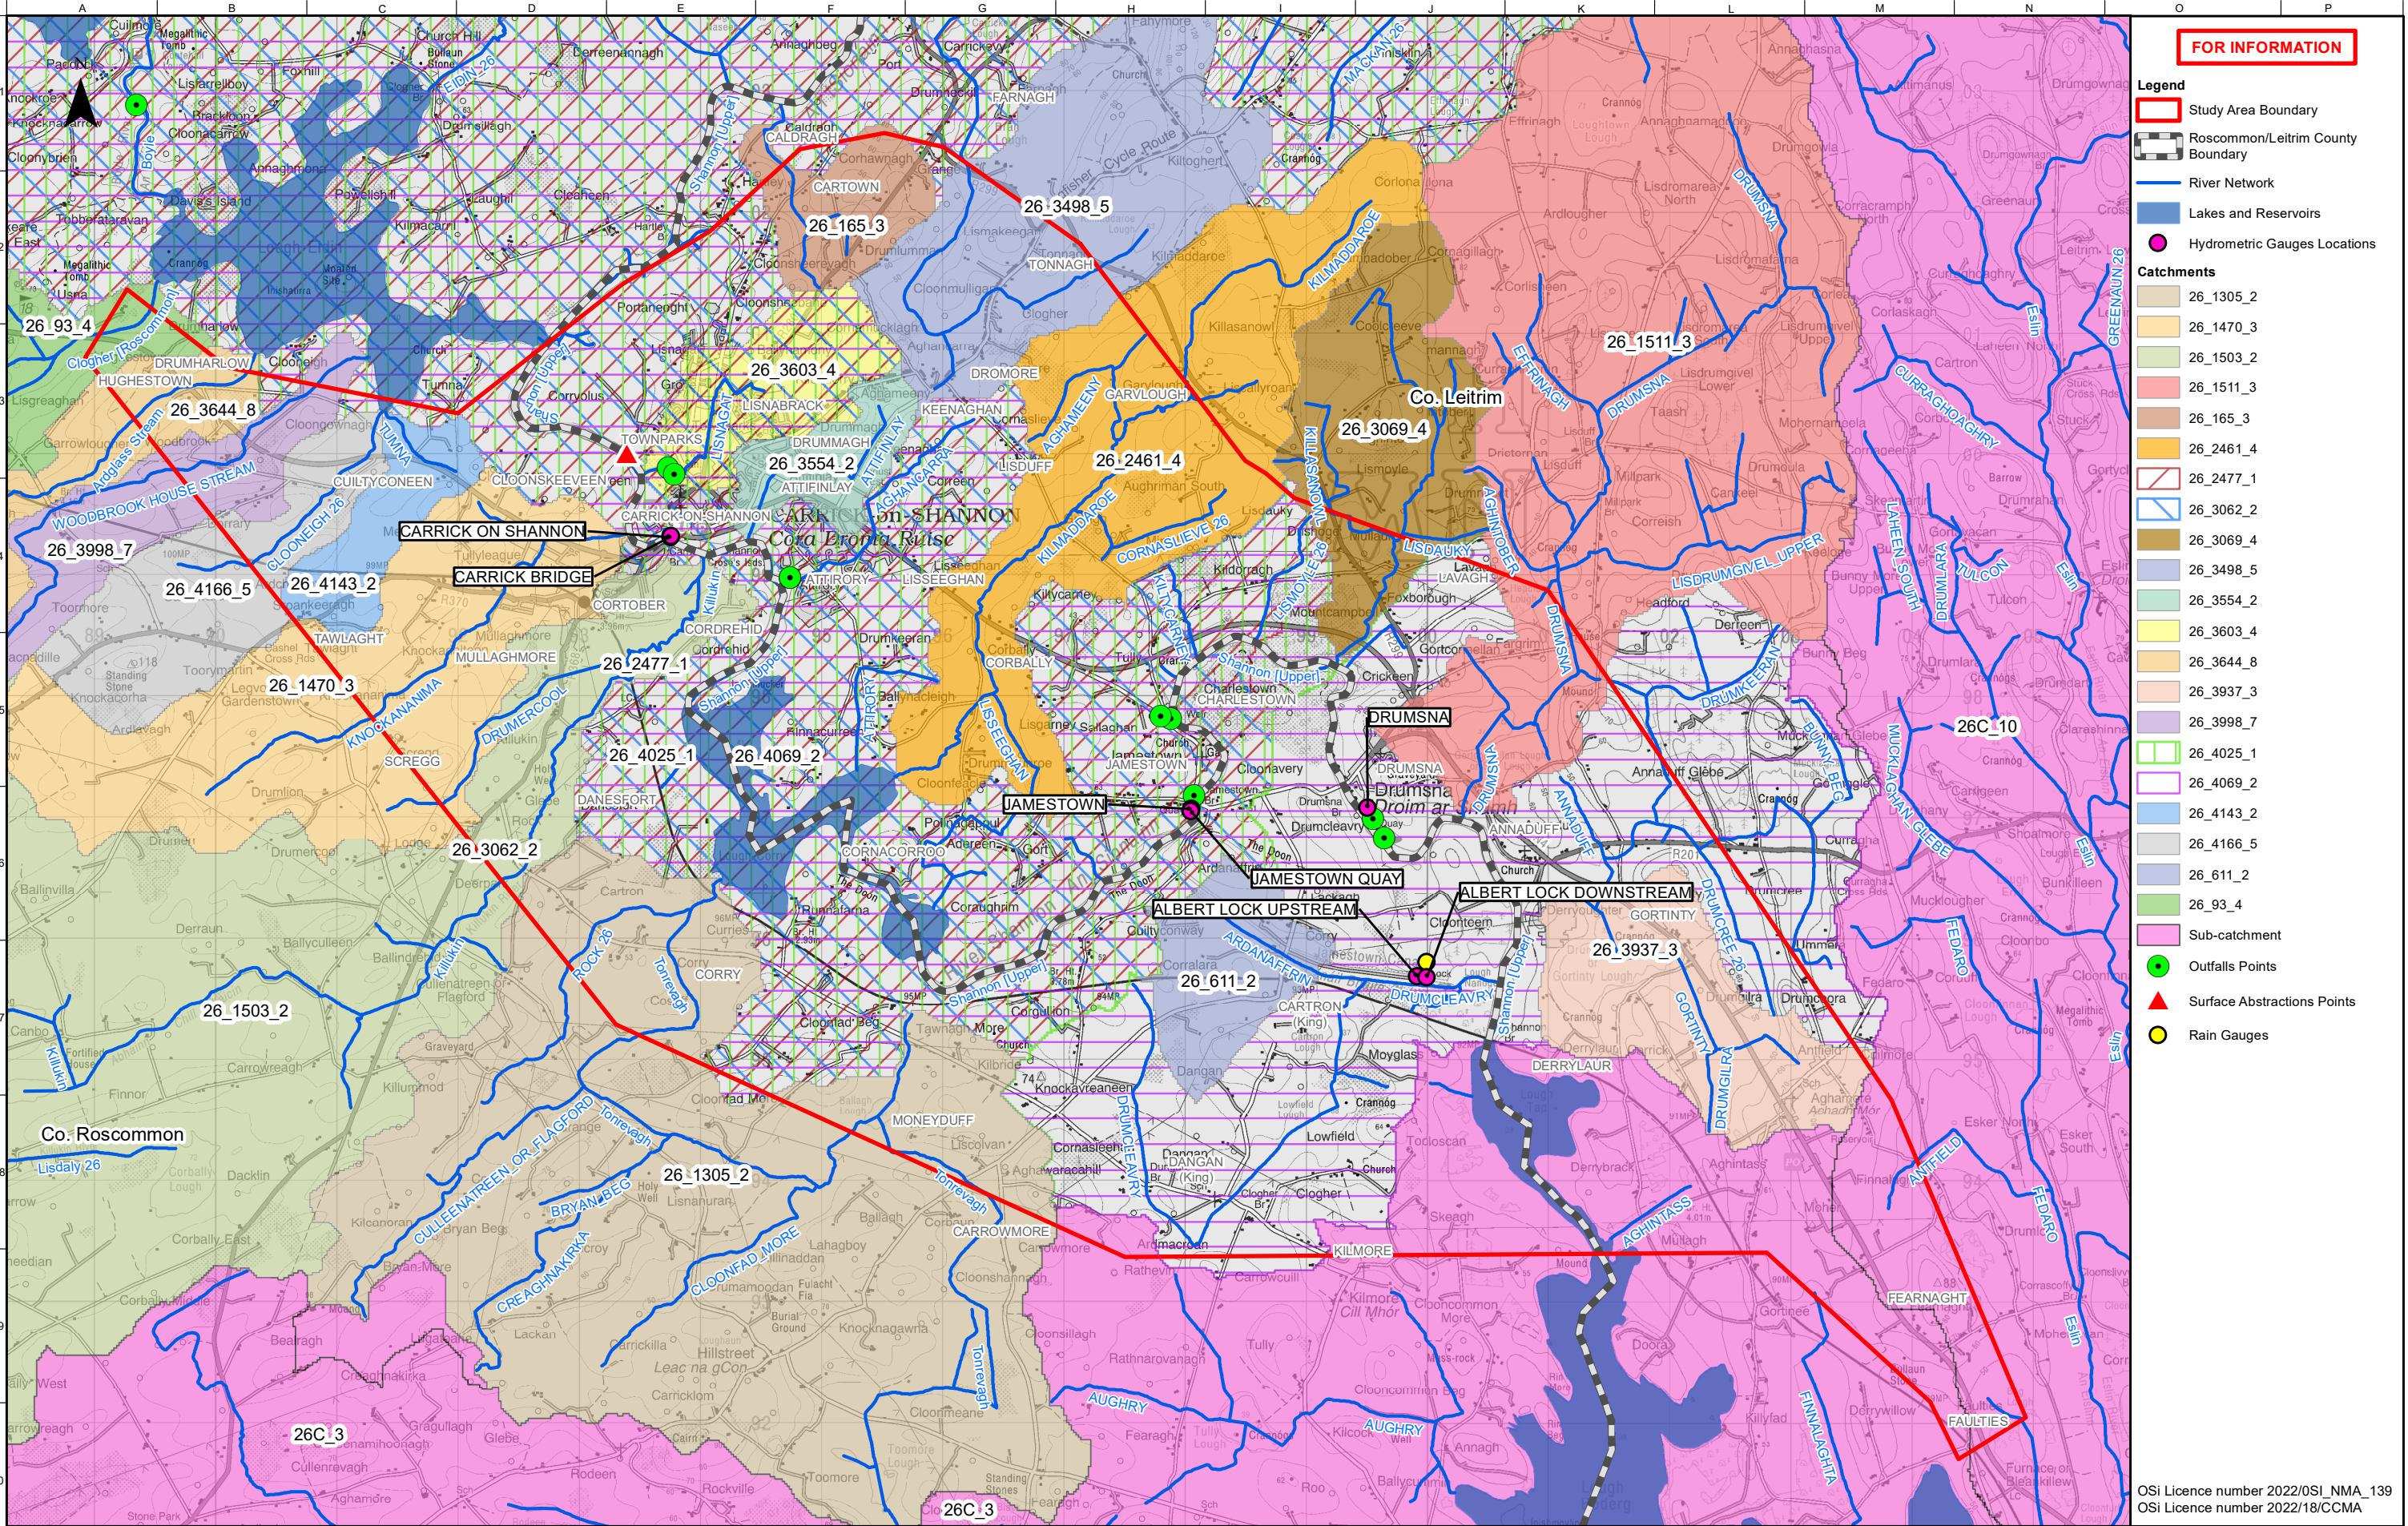

Disclaimer Note:
The constraints shown are draft only and subject to change. More detailed assessments, on-going studies and the information received from the public may result in changes to these constraints.

Note S anta:
T a na srianta at a l eirithe ina bhfoirm dr each, d' headfa i athraithe teacht orthu. Is mar thoradh ar mheas un aite n os mionchruinne, ar staid ear lean unach agus ar eolas  n bpobal go nd eafar athruithe ar na srianta seo.


Clients

Comhairle Chontae Liatroma
Leitrim County Council

An Roinn Iompair
Department of Transport

Tionscadal  ireann
2040

TII

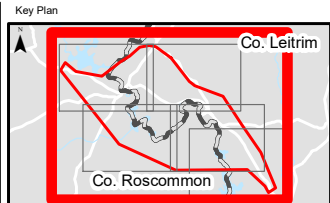

Consultant

Corporate House
City East Business Park
Ballybrit, Galway, Ireland

Tel +353 (0)91 460675
www.carrickdrom.ie
www.arup.ie

Job Title

N4 Carrick-on-Shannon to Dromod Project

Scale

1 : 50000 @A3

Role

Hydrology

Date

July 2021

Issue	Date	By	Chkd	Appd
P07	22/07/2022	AG	LH	EMC
P06	01/03/2022	AG	LH	HK

Drawing Title

Hydrology Constraints
Sheet 1 of 6


Suitability

For Information

Job No	Figure ID	Rev
274219	Figure 4.13.2.0	P07

Drawing No

274219-ARUP-02-OS-DR-YEHD-000009

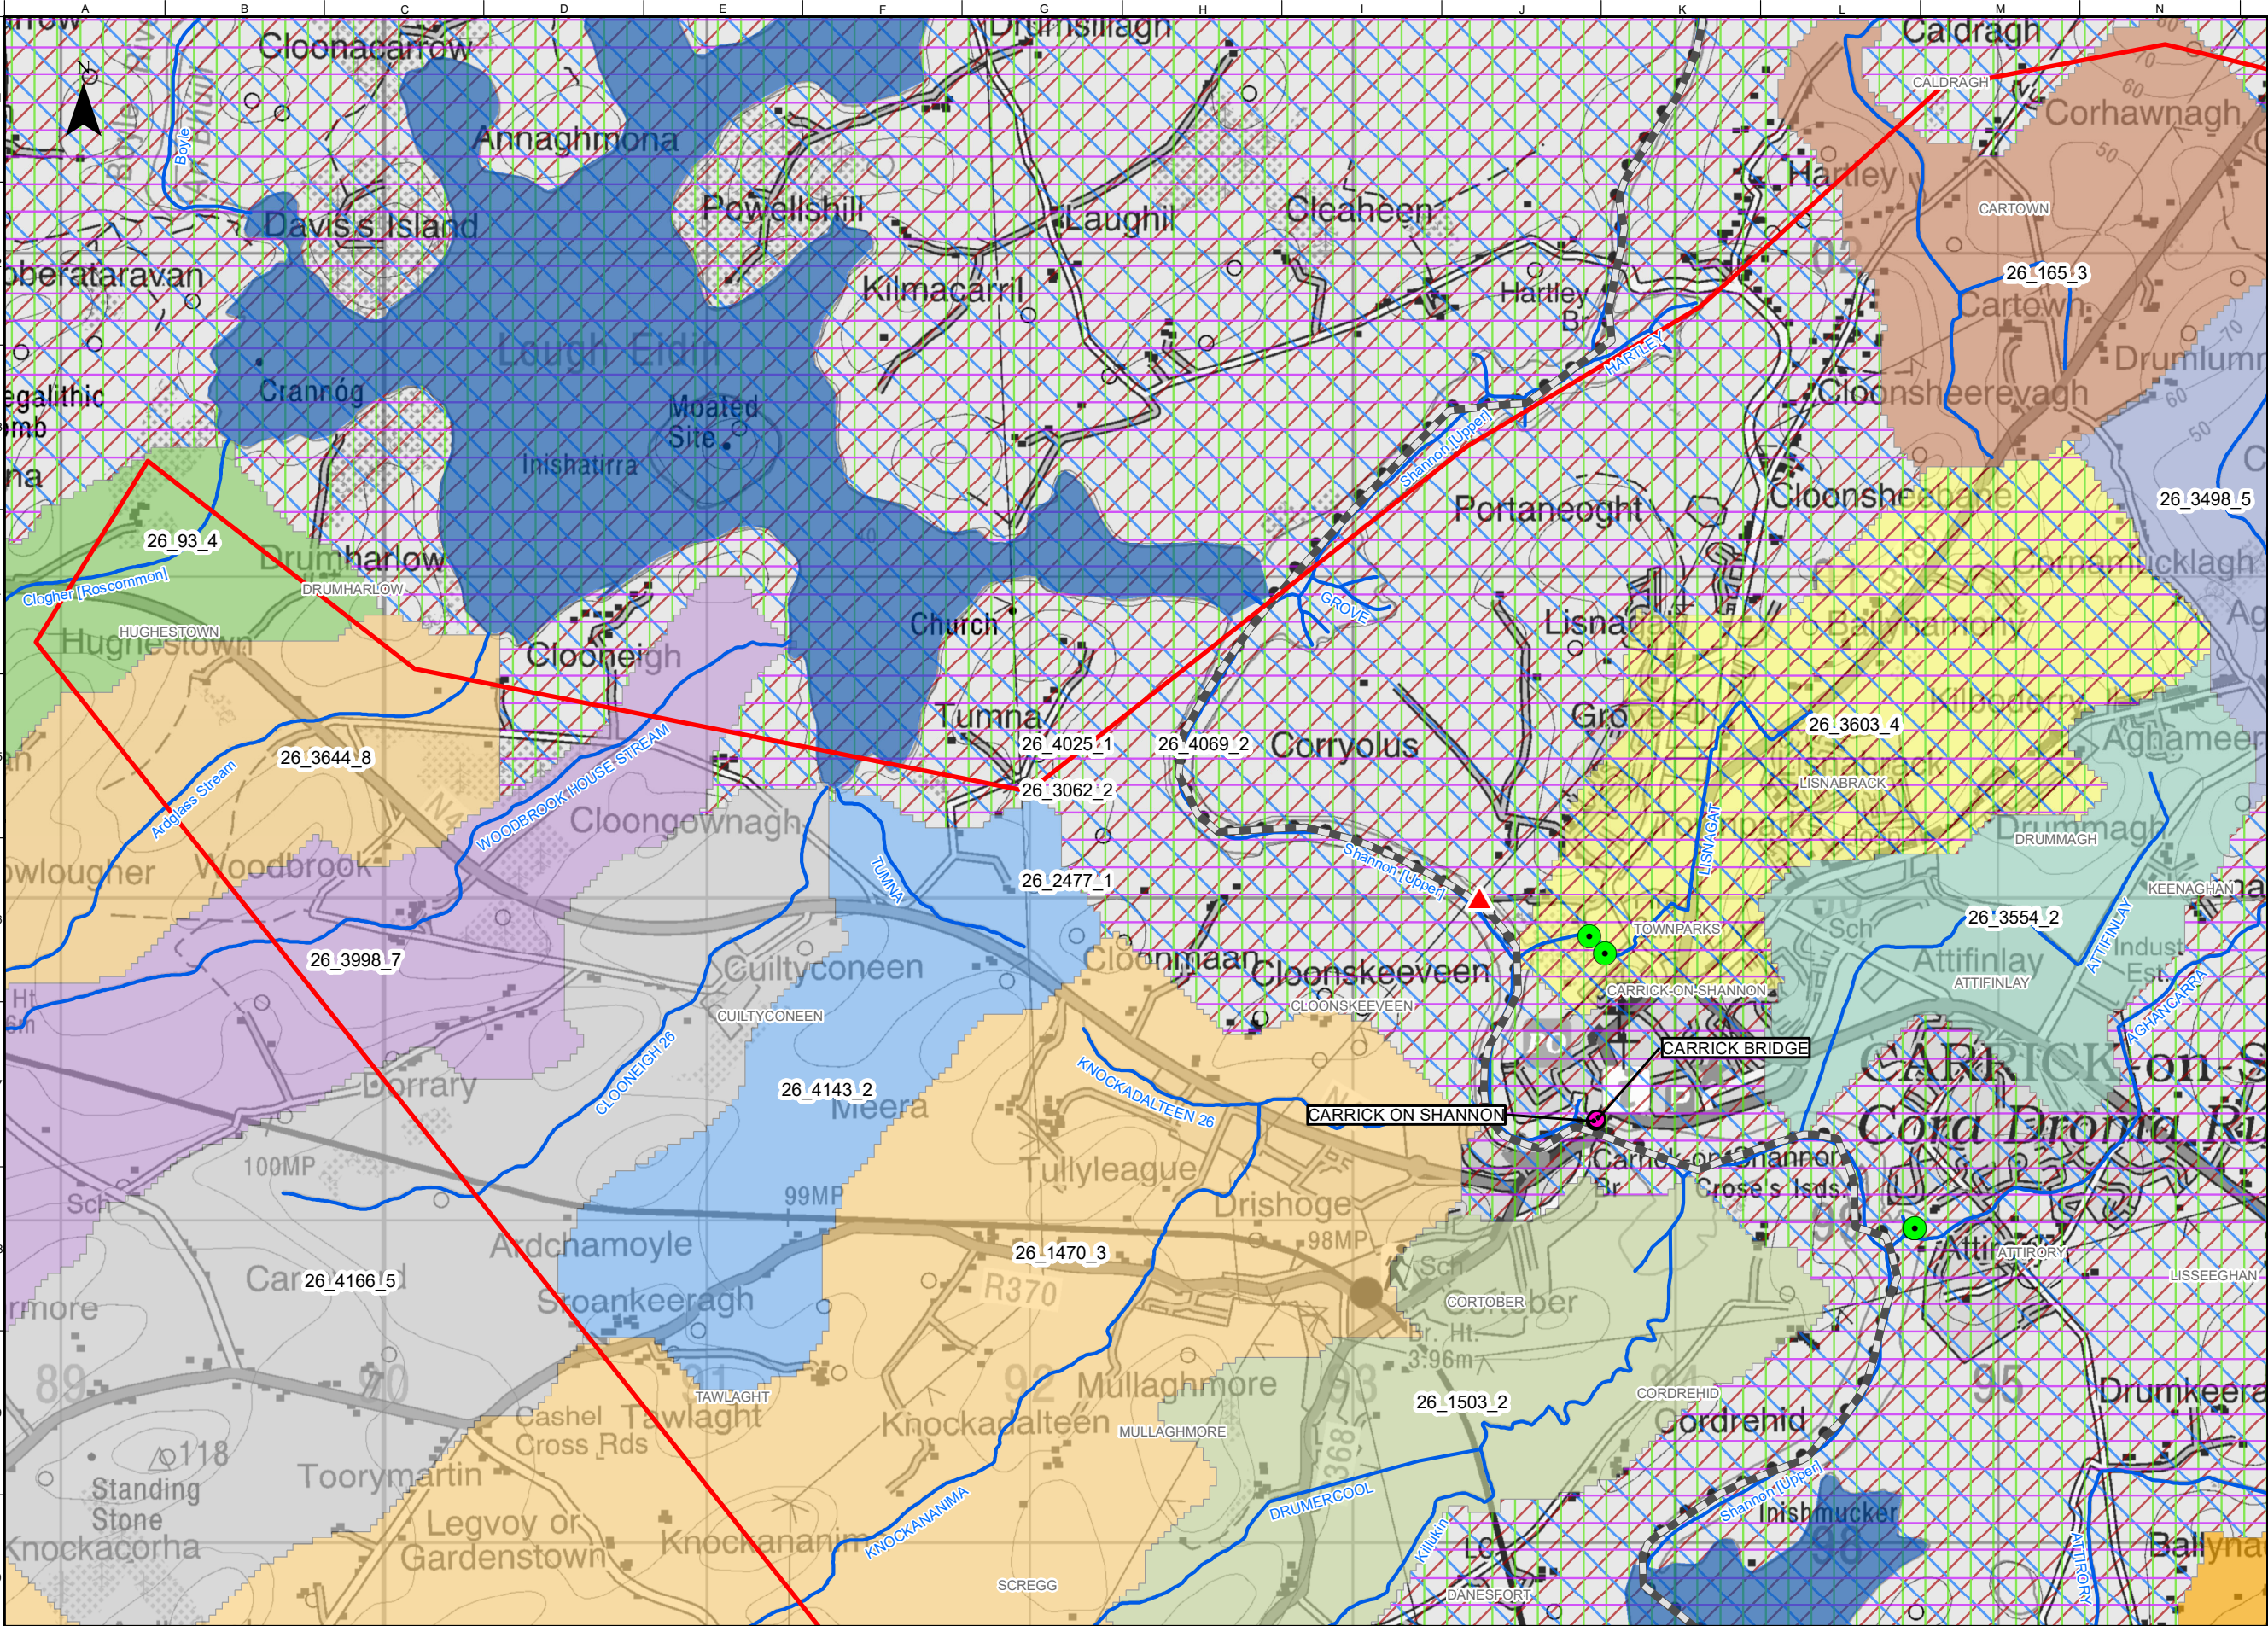

FOR INFORMATION

Legend

Study Area Boundary

Roscommon/Leitrim County Boundary

River Network

Lakes and Reservoirs

Hydrometric Gauges Locations

Catchments

26_1470_3

26_1503_2

26_165_3

26_2461_4

26_2477_1

26_3062_2

26_3498_5

26_3554_2

26_3603_4

26_3644_8

26_3998_7

26_4025_1

26_4069_2

26_4143_2

26_4166_5

26_93_4

Sub-catchment

Outfalls Points

Surface Abstractions Points

OSi Licence number 2022/OSI_NMA_139

OSi Licence number 2022/18/CCMA

Notes

Disclaimer Note:
The constraints shown are draft only and subject to change. More detailed assessments, on-going studies and the information received from the public may result in changes to these constraints.

Note Séanta:
Tá na srianta atá léirithe ina bhfoirm dréacht, d'fhéadfaí athraithe teacht orthu. Is mar thoradh ar mheasúnaithe níos mionchruinne, ar staidéar leanúnach agus ar eolas ón bpobal go ndéadfar athruithe ar na srianta seo.

Comhairle Chontae Liatroma
Leitrim County Council

An Roinn Iompair
Department of Transport

Tionscadal Éireann
Project Ireland
2040

TII
Transport Infrastructure Ireland

Comhairle Contae Ros Comáin
Roscommon County Council

Key Plan

Consultant

ARUP

Corporate House
City East Business Park
Ballybrit, Galway, Ireland

Tel +353 (0)91 460675
www.carrickdromod.ie
www.arup.ie

Job Title

N4 Carrick-on-Shannon to Dromod Project

Scale 1 : 20000 @A3

Role Hydrology

Date July 2021

Issue	Date	By	Chkd	Appd
P07	22/07/2022	AG	LH	EMC
P06	01/03/2022	AG	LH	HK

Drawing Title

Hydrology Constraints
Sheet 2 of 6

Suitability

For Information


Job No	Figure ID	Rev
274219	Figure 4.13.2.1	P07

Drawing No

274219-ARUP-02-OS-DR-YEHD-000010

Do not scale

© Arup

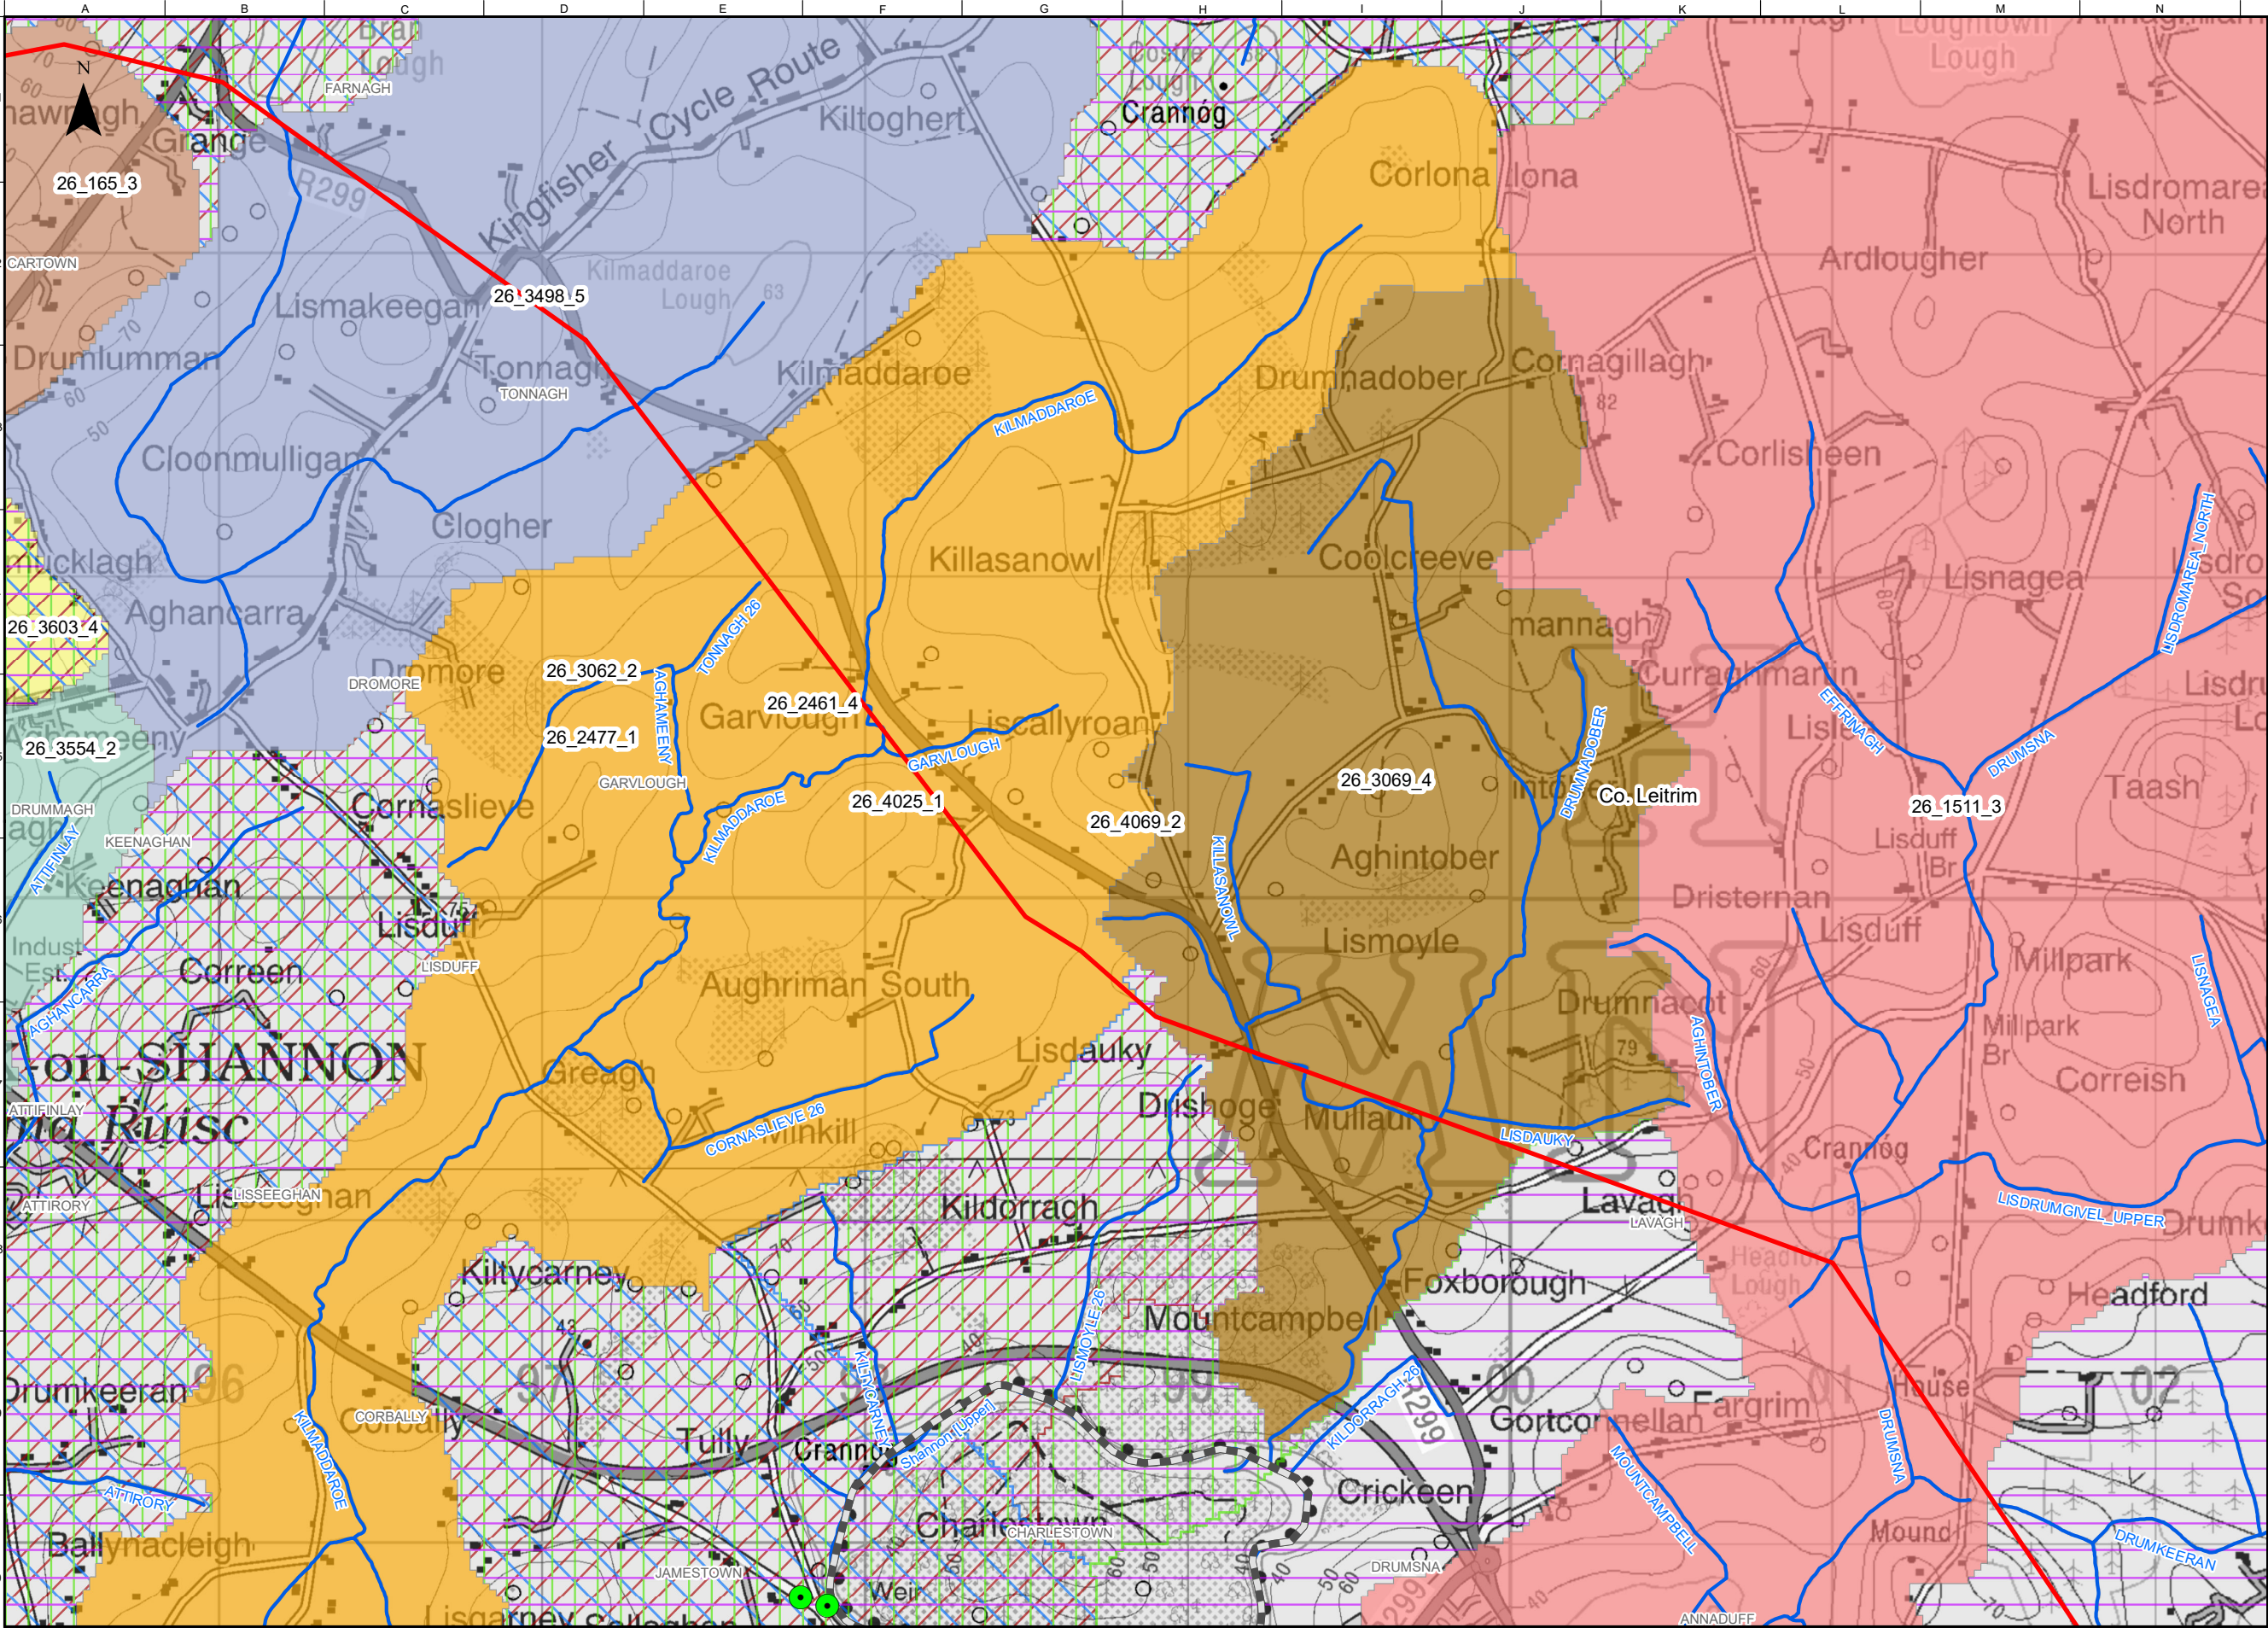

FOR INFORMATION

Legend

Study Area Boundary

Roscommon/Leitrim County Boundary

River Network

Catchments

26_1511_3

26_165_3

26_2461_4

26_2477_1

26_3062_2

26_3069_4

26_3498_5

26_3554_2

26_3603_4

26_4025_1

26_4069_2

Sub-catchment

Outfalls Points

OSi Licence number 2022/OSI_NMA_139

OSi Licence number 2022/18/CCMA

Notes

Disclaimer Note:
The constraints shown are draft only and subject to change. More detailed assessments, on-going studies and the information received from the public may result in changes to these constraints.

Note S anta:
T  na srianta at  l irithe ina bhfoirm dr acht, d' headfa  athraithe teacht orthu. Is mar thoradh ar mheas na the n os mionchruinne, ar staid ear leant nach agus ar eolas  n bpobal go nd ad ar athruithe ar na srianta seo.

Comhairle Chontae Liatroma
Leitrim County Council

An Roinn Iompair
Department of Transport

Tionscadal  ireann
Project Ireland
2040

T  nagar Iomair  ireann
Transport Infrastructure Ireland

Comhairle Contae Ros Com  in
Roscommon County Council

Comhairle Contae Ros Com  in
Roscommon County Council

Key Plan

Consultant

ARUP

Corporate House
City East Business Park
Ballybrit, Galway, Ireland

Tel +353 (0)91 460675

www.carrickdromod.ie

www.arup.ie

Job Title

N4 Carrick-on-Shannon to Dromod Project

Carrick-on-Shannon to Dromod

Scale

1 : 20000 @A3

Role

Hydrology

Date

July 2021

Issue	Date	By	Chkd	Appd
P07	22/07/2022	AG	LH	EMC
P06	01/03/2022	AG	LH	HK

Drawing Title

Hydrology Constraints
Sheet 3 of 6

Suitability

For Information

Job No

274219

Figure ID

Figure 4.13.2.2

Rev


P07

Drawing No

274219-ARUP-02-OS-DR-YEHD-000011

Do not scale

  Arup

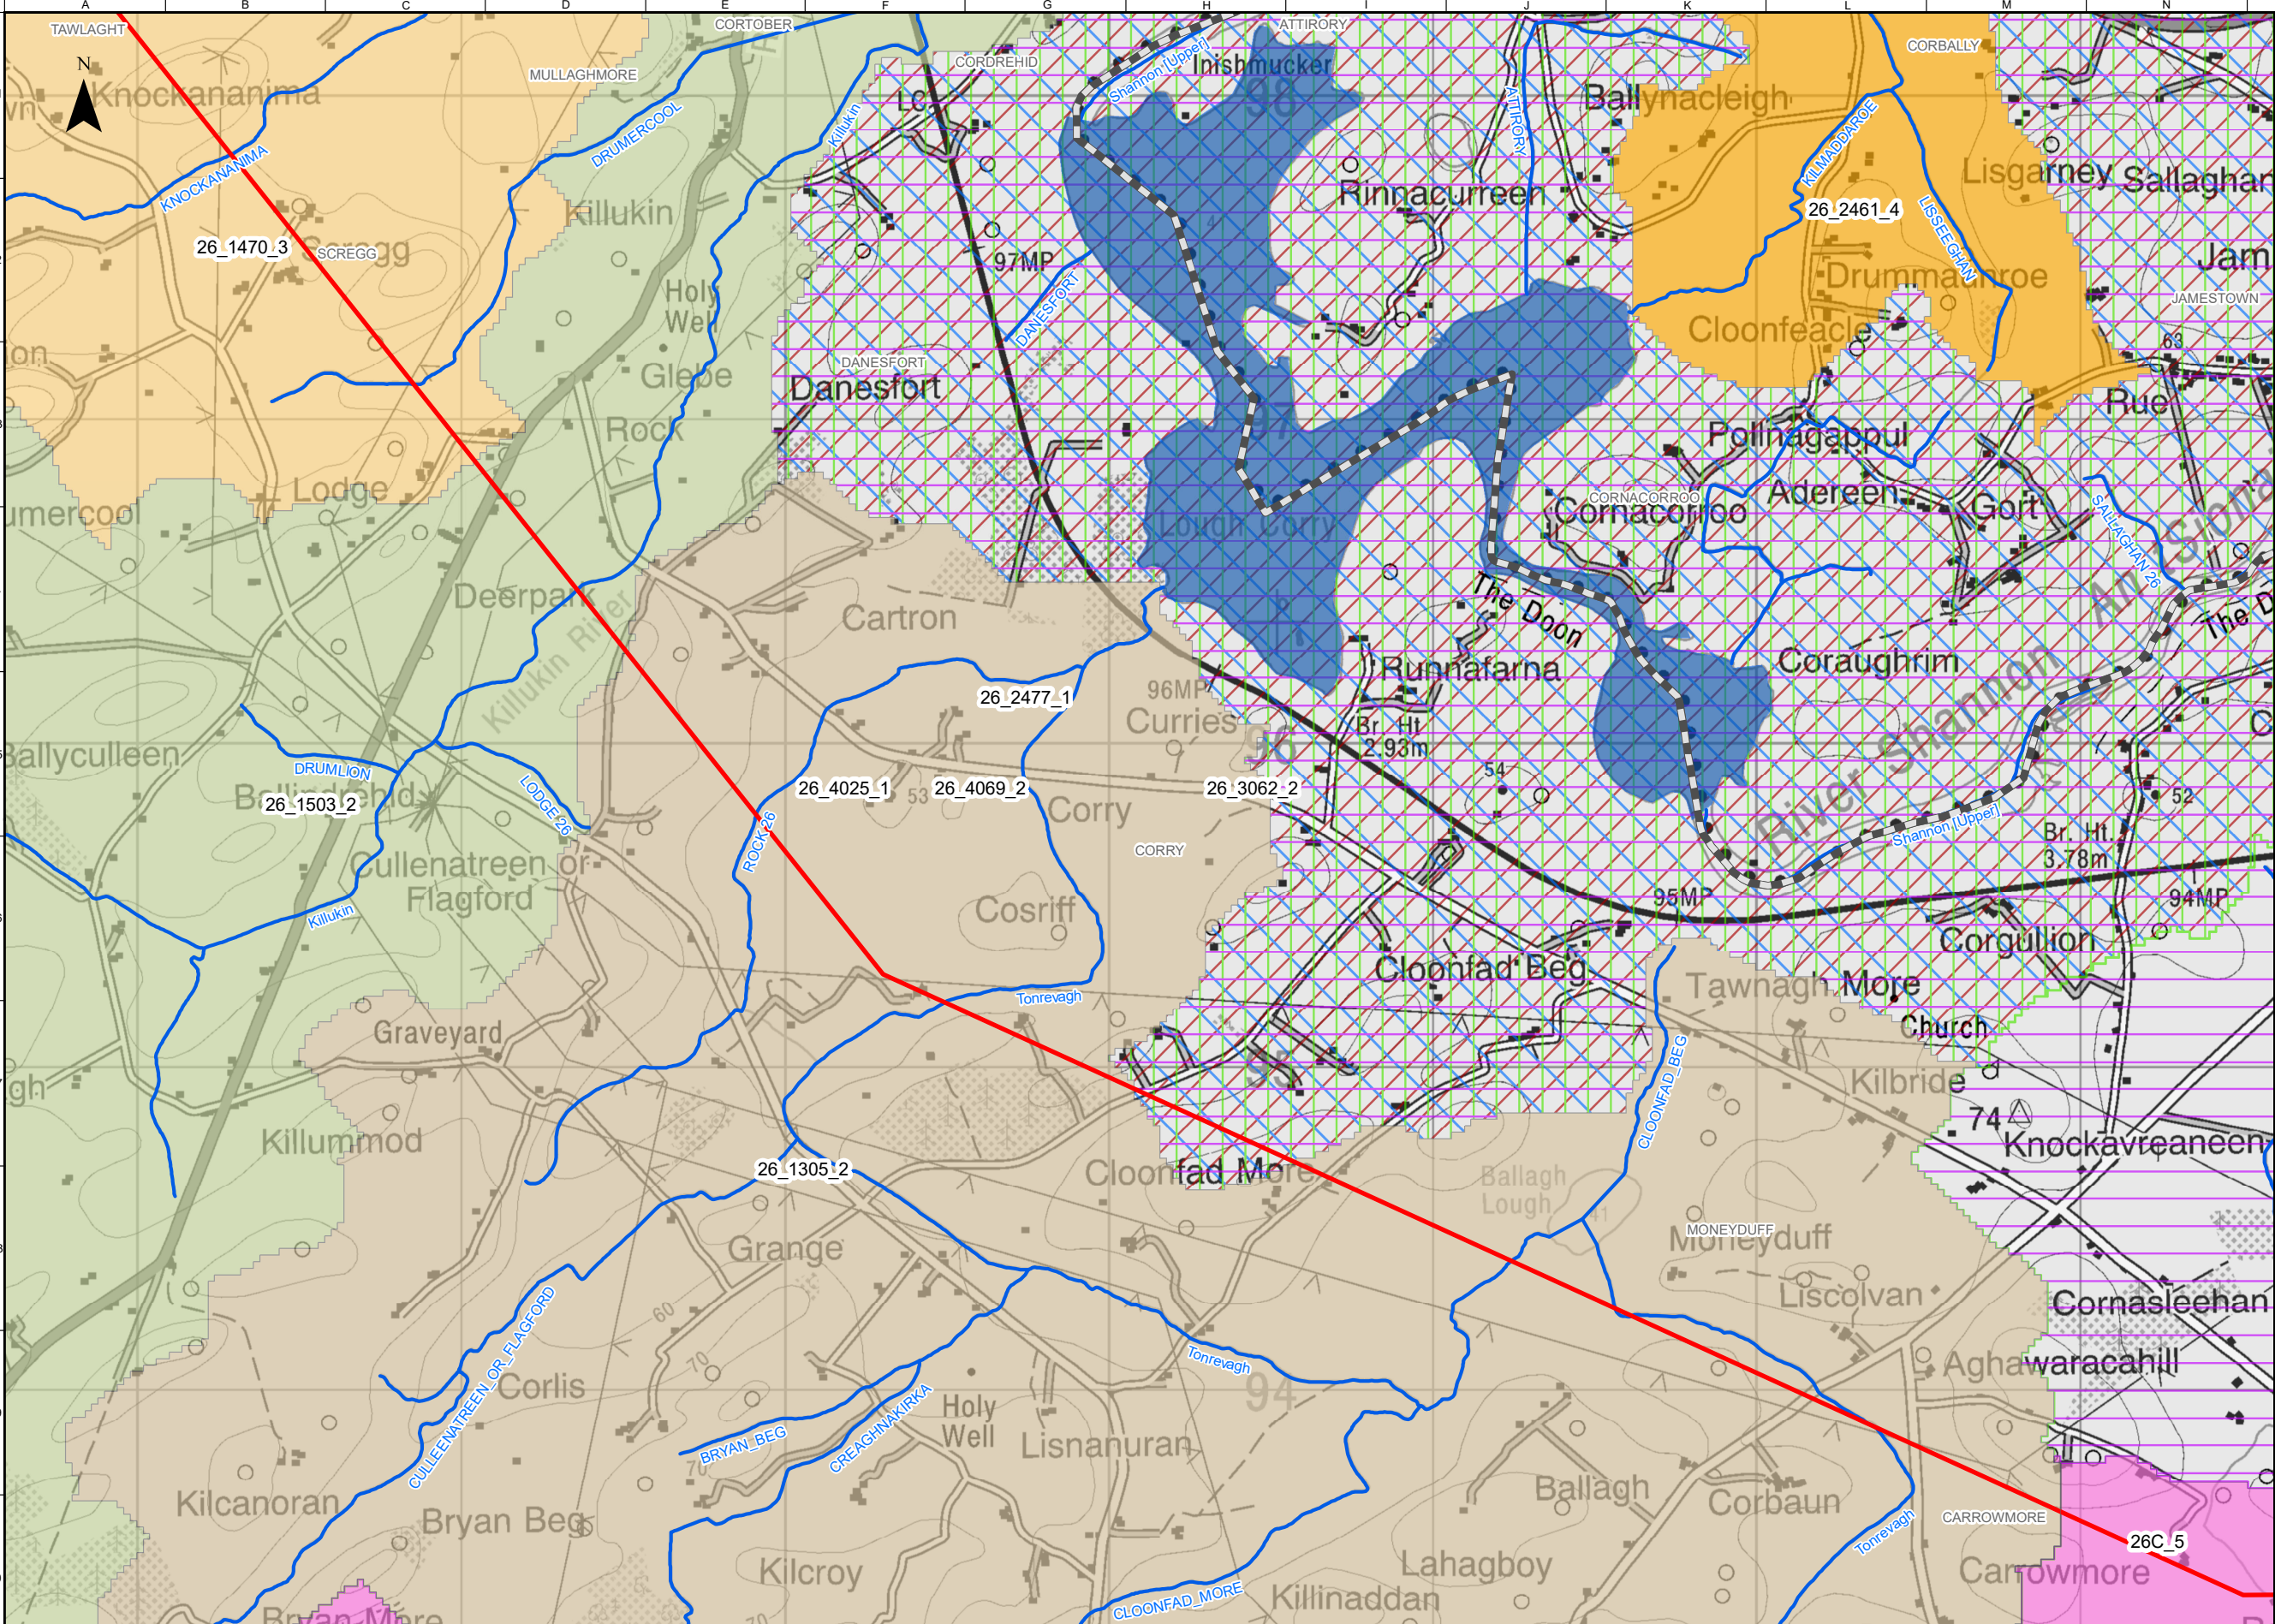

FOR INFORMATION

Legend

- Study Area Boundary
- Roscommon/Leitrim County Boundary
- River Network
- Lakes and Reservoirs

Catchments

- 26_1305_2
- 26_1470_3
- 26_1503_2
- 26_2461_4
- 26_2477_1
- 26_3062_2
- 26_4025_1
- 26_4069_2
- 26_611_2
- Sub-catchment

OSi Licence number 2022/OSI_NMA_139
OSi Licence number 2022/18/CCMA

Notes
Disclaimer Note:
The constraints shown are draft only and subject to change. More detailed assessments, on-going studies and the information received from the public may result in changes to these constraints.

Note Séanta:
Tá na srianta atá léirithe ina bhfoirm dréacht, d'fhéadfaí athraithe teacht orthu. Is mar thoradh ar mheasúnaíthe níos mionchruinne, ar staidéar leanúnach agus ar eolas ón bpobal go ndéadfar athruithe ar na srianta seo.


Comhairle Chontae Liatroma
Leitrim County Council

An Roinn Iompair
Department of Transport

Tionscadal Éireann
Project Ireland 2040

Comhairle Contae Ros Comáin
Roscommon County Council

TII
Transport Infrastructure Ireland

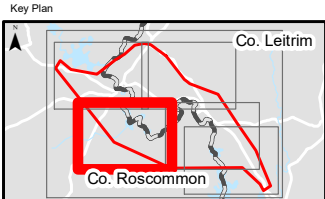

Consultant

ARUP

Corporate House
City East Business Park
Ballybrit, Galway, Ireland

Tel +353 (0)91 460675
www.carrickdromod.ie
www.arup.ie

Job Title
N4 Carrick-on-Shannon to Dromod Project

Scale 1 : 20000 @A3

Role Hydrology

Date July 2021

Issue	Date	By	Chkd	Appd
P07	22/07/2022	AG	LH	EMC
P06	01/03/2022	AG	LH	HK

Drawing Title
Hydrology Constraints
Sheet 4 of 6

Suitability


For Information

Job No 274219

Figure ID Figure 4.13.2.3

Rev. P07

Drawing No 274219-ARUP-02-OS-DR-YEHD-000012

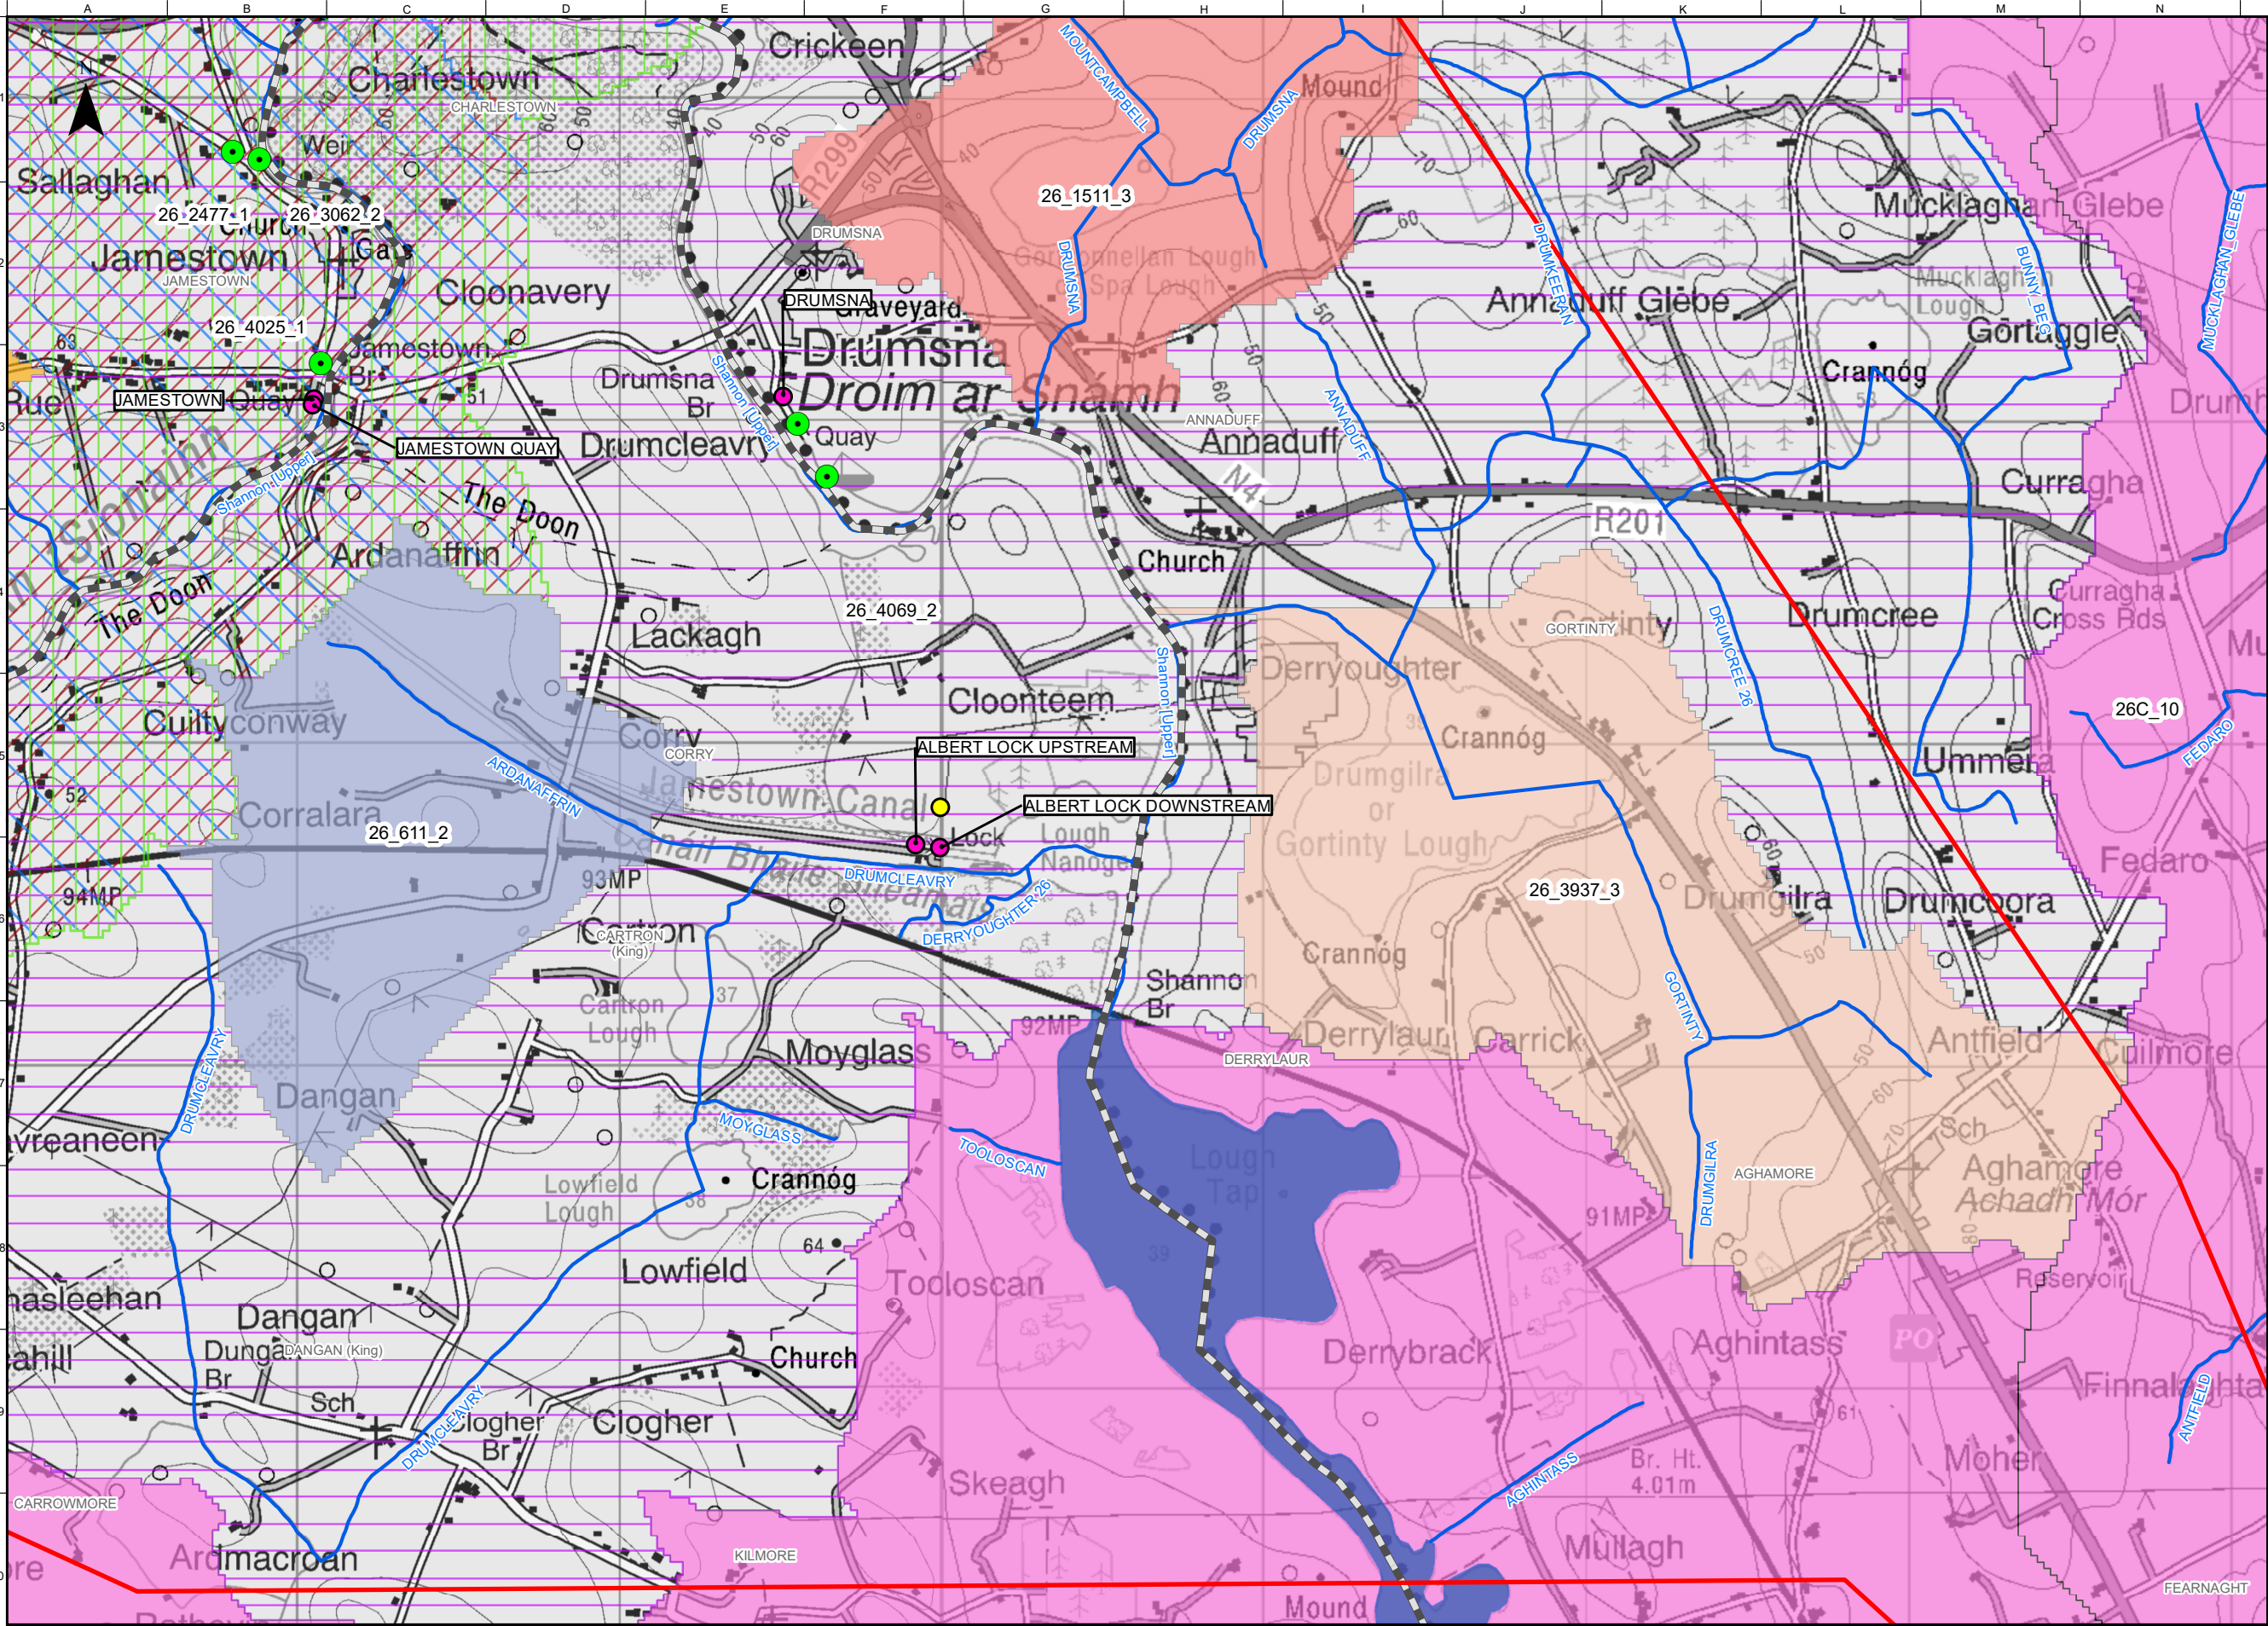

FOR INFORMATION

Legend

Study Area Boundary

Roscommon/Leitrim County Boundary

River Network

Lakes and Reservoirs

Hydrometric Gauges Locations

Catchments

26_1511_3

26_2461_4

26_2477_1

26_3062_2

26_3937_3

26_4025_1

26_4069_2

26_611_2

Sub-catchment

Outfalls Points

Rain Gauges

Notes

Disclaimer Note:
The constraints shown are draft only and subject to change. More detailed assessments, on-going studies and the information received from the public may result in changes to these constraints.

Note S anta:
T  na srianta at  l irithe ina bhfoirm dr acht, d' headfa  athraithe teacht orthu. Is mar thoradh ar mheas na the n os mionchruinne, ar staid ear lean nach agus ar eolas  n bpobal go nd adfar athruithe ar na srianta seo.

Comhairle Chontae Liatroma
Leitrim County Council

Comhairle Contae Ros Com in
Roscommon County Council

An Roinn Iompair
Department of Transport

Tionscadal  ireann
Project Ireland
2040

TII
Transport Infrastructure Ireland

ARUP

Key Plan

ARUP

Corporate House
City East Business Park
Ballybrit, Galway, Ireland

Tel +353 (0)91 460675
www.carrickdromod.ie
www.arup.ie

Job Title
N4 Carrick-on-Shannon to Dromod Project

Scale
1 : 20000 @A3

Role
Hydrology

Date
July 2021

Issue	Date	By	Chkd	Appd
P07	22/07/2022	AG	LH	EMC
P06	01/03/2022	AG	LH	HK

Drawing Title
Hydrology Constraints
Sheet 5 of 6

OSi Licence number 2022/OSI_NMA_139
OSi Licence number 2022/18/CCMA

For Information

Job No
274219

Figure ID
Figure 4.13.2.4

Rev
P07

Drawing No
274219-ARUP-02-OS-DR-YEHD-000013

Do not scale

  Arup

