


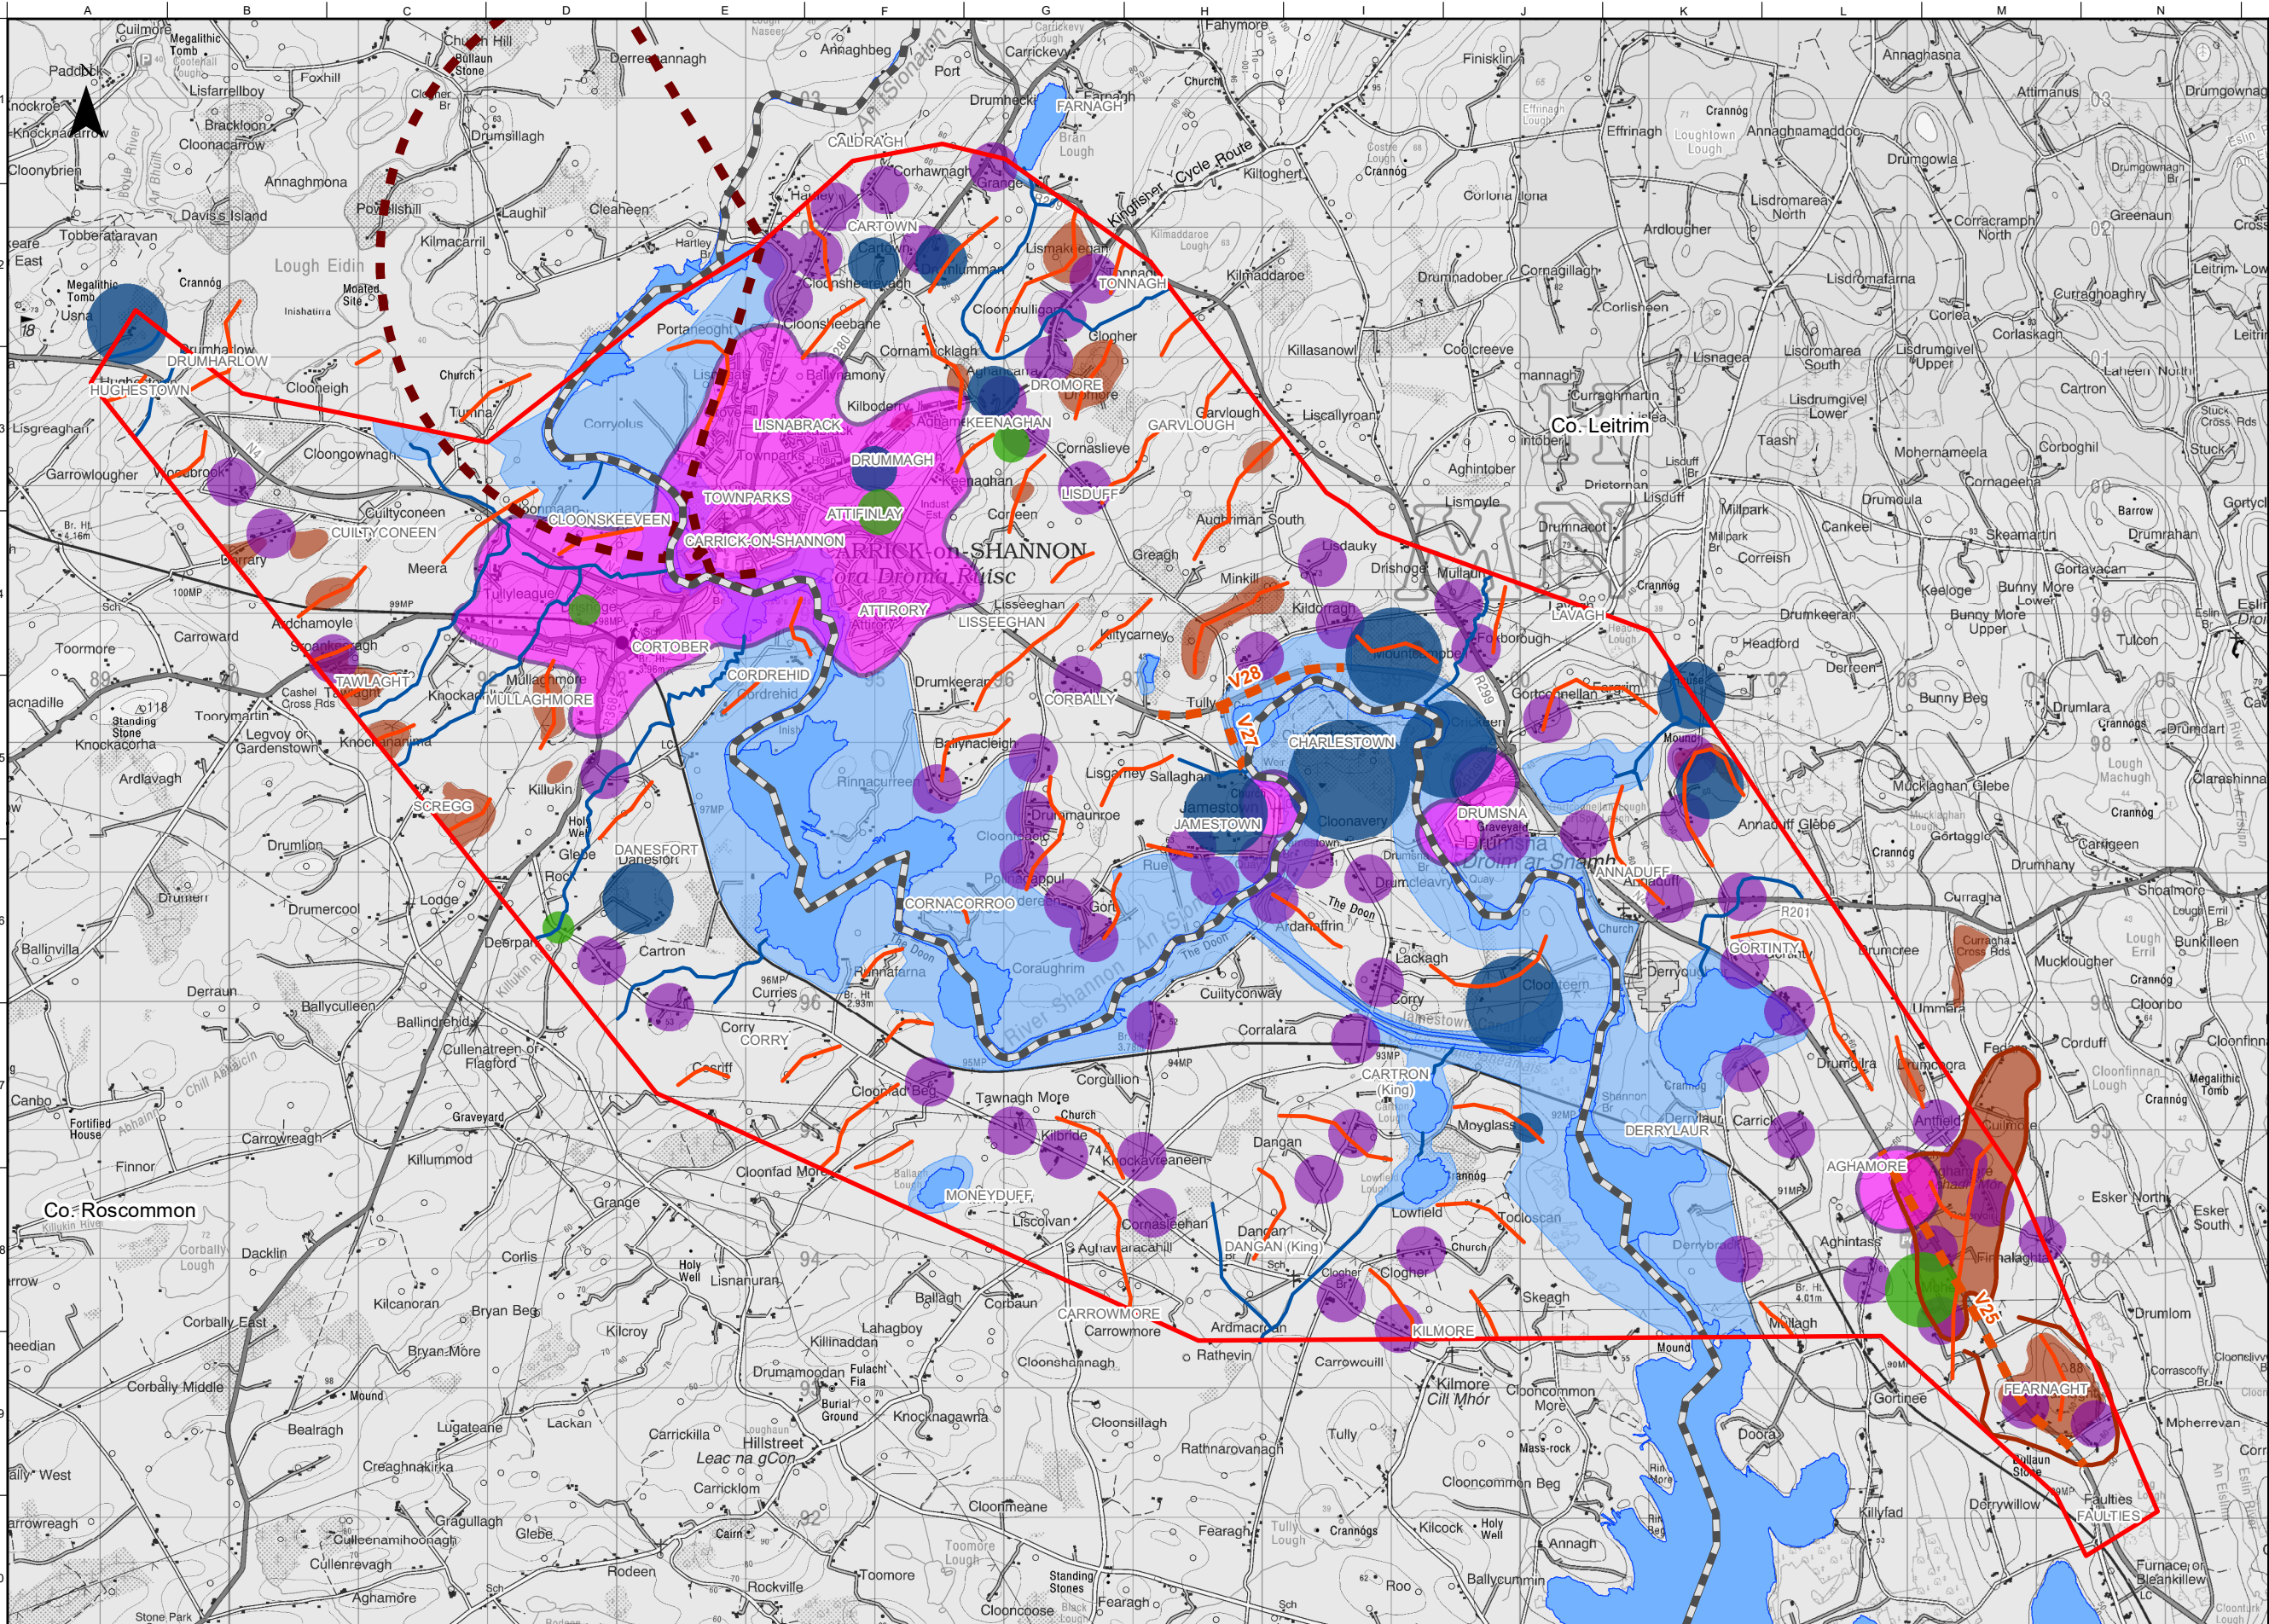

FOR INFORMATION

- Legend**
- Study Area Boundary
 - Roscommon/Leitrim County Boundary
 - Key Amenity / Sports Facility
 - Demense / Historic Garden Landscape
 - Protected Views and Prospects
 - Identified Views
 - Residential Clusters
 - Landscape Feature (Ridge)
 - River/Stream Valley Feature
 - Key Settlements
 - Elevated lands/ridges (over 70m AOD)
 - Elevated lands/ridges (over 70m AOD)
 - River Shannon/Lakeland Corridor Landscape
 - Waterbody Area

Disclaimer Note:
The constraints shown are draft only and subject to change. More detailed assessments, on-going studies and the information received from the public may result in changes to these constraints.

Note S anta:
T a na srianta at  l irithe ina bhfoirm dr each, d' headfa  athraithe teacht orthu. Is mar thoradh ar mheas na the n os mionchruinne, ar staid ear lean n ach agus ar eolas  n bpobal go nd adfar athruithe ar na srianta seo.

Clients


 **Comhairle Chontae Liatroma**
Leitrim County Council

 **ROS COMMON**

 **Tionscadal  ireann**
Project Ireland
2040

 **TII**



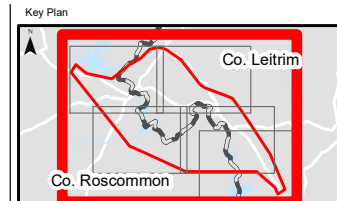

Consultant

ARUP

Corporate House
City East Business Park
Ballybrit, Galway, Ireland

Tel +353 (0)91 460675
www.carrickdrom.ie
www.arup.ie

Job Title

N4 Carrick-on-Shannon to Dromod Project



Scale: 1 : 50000 @A3

Role: Landscape and Visual

Date: July 2021

P06	22/07/2022	AG	LH	EMC
P05	01/03/2022	AG	LH	HK
P04	28/01/2022	AG	LH	HK
P03	23/07/2021	AG	LH	HK
Issued for Information (Status S3)				
Issue	Date	By	Chkd	Appd

OSi Licence number 2022/OSI_NMA_139
OSi Licence number 2022/18/CCMA

Drawing Title


Landscape and Visual Constraints
Sheet 1 of 6

Suitability

For Information

Job No: 274219
Figure ID: Figure 4.11.1.0
Rev: P06

Drawing No: 274219-ARUP-02-OS-DR-YELVI-000001

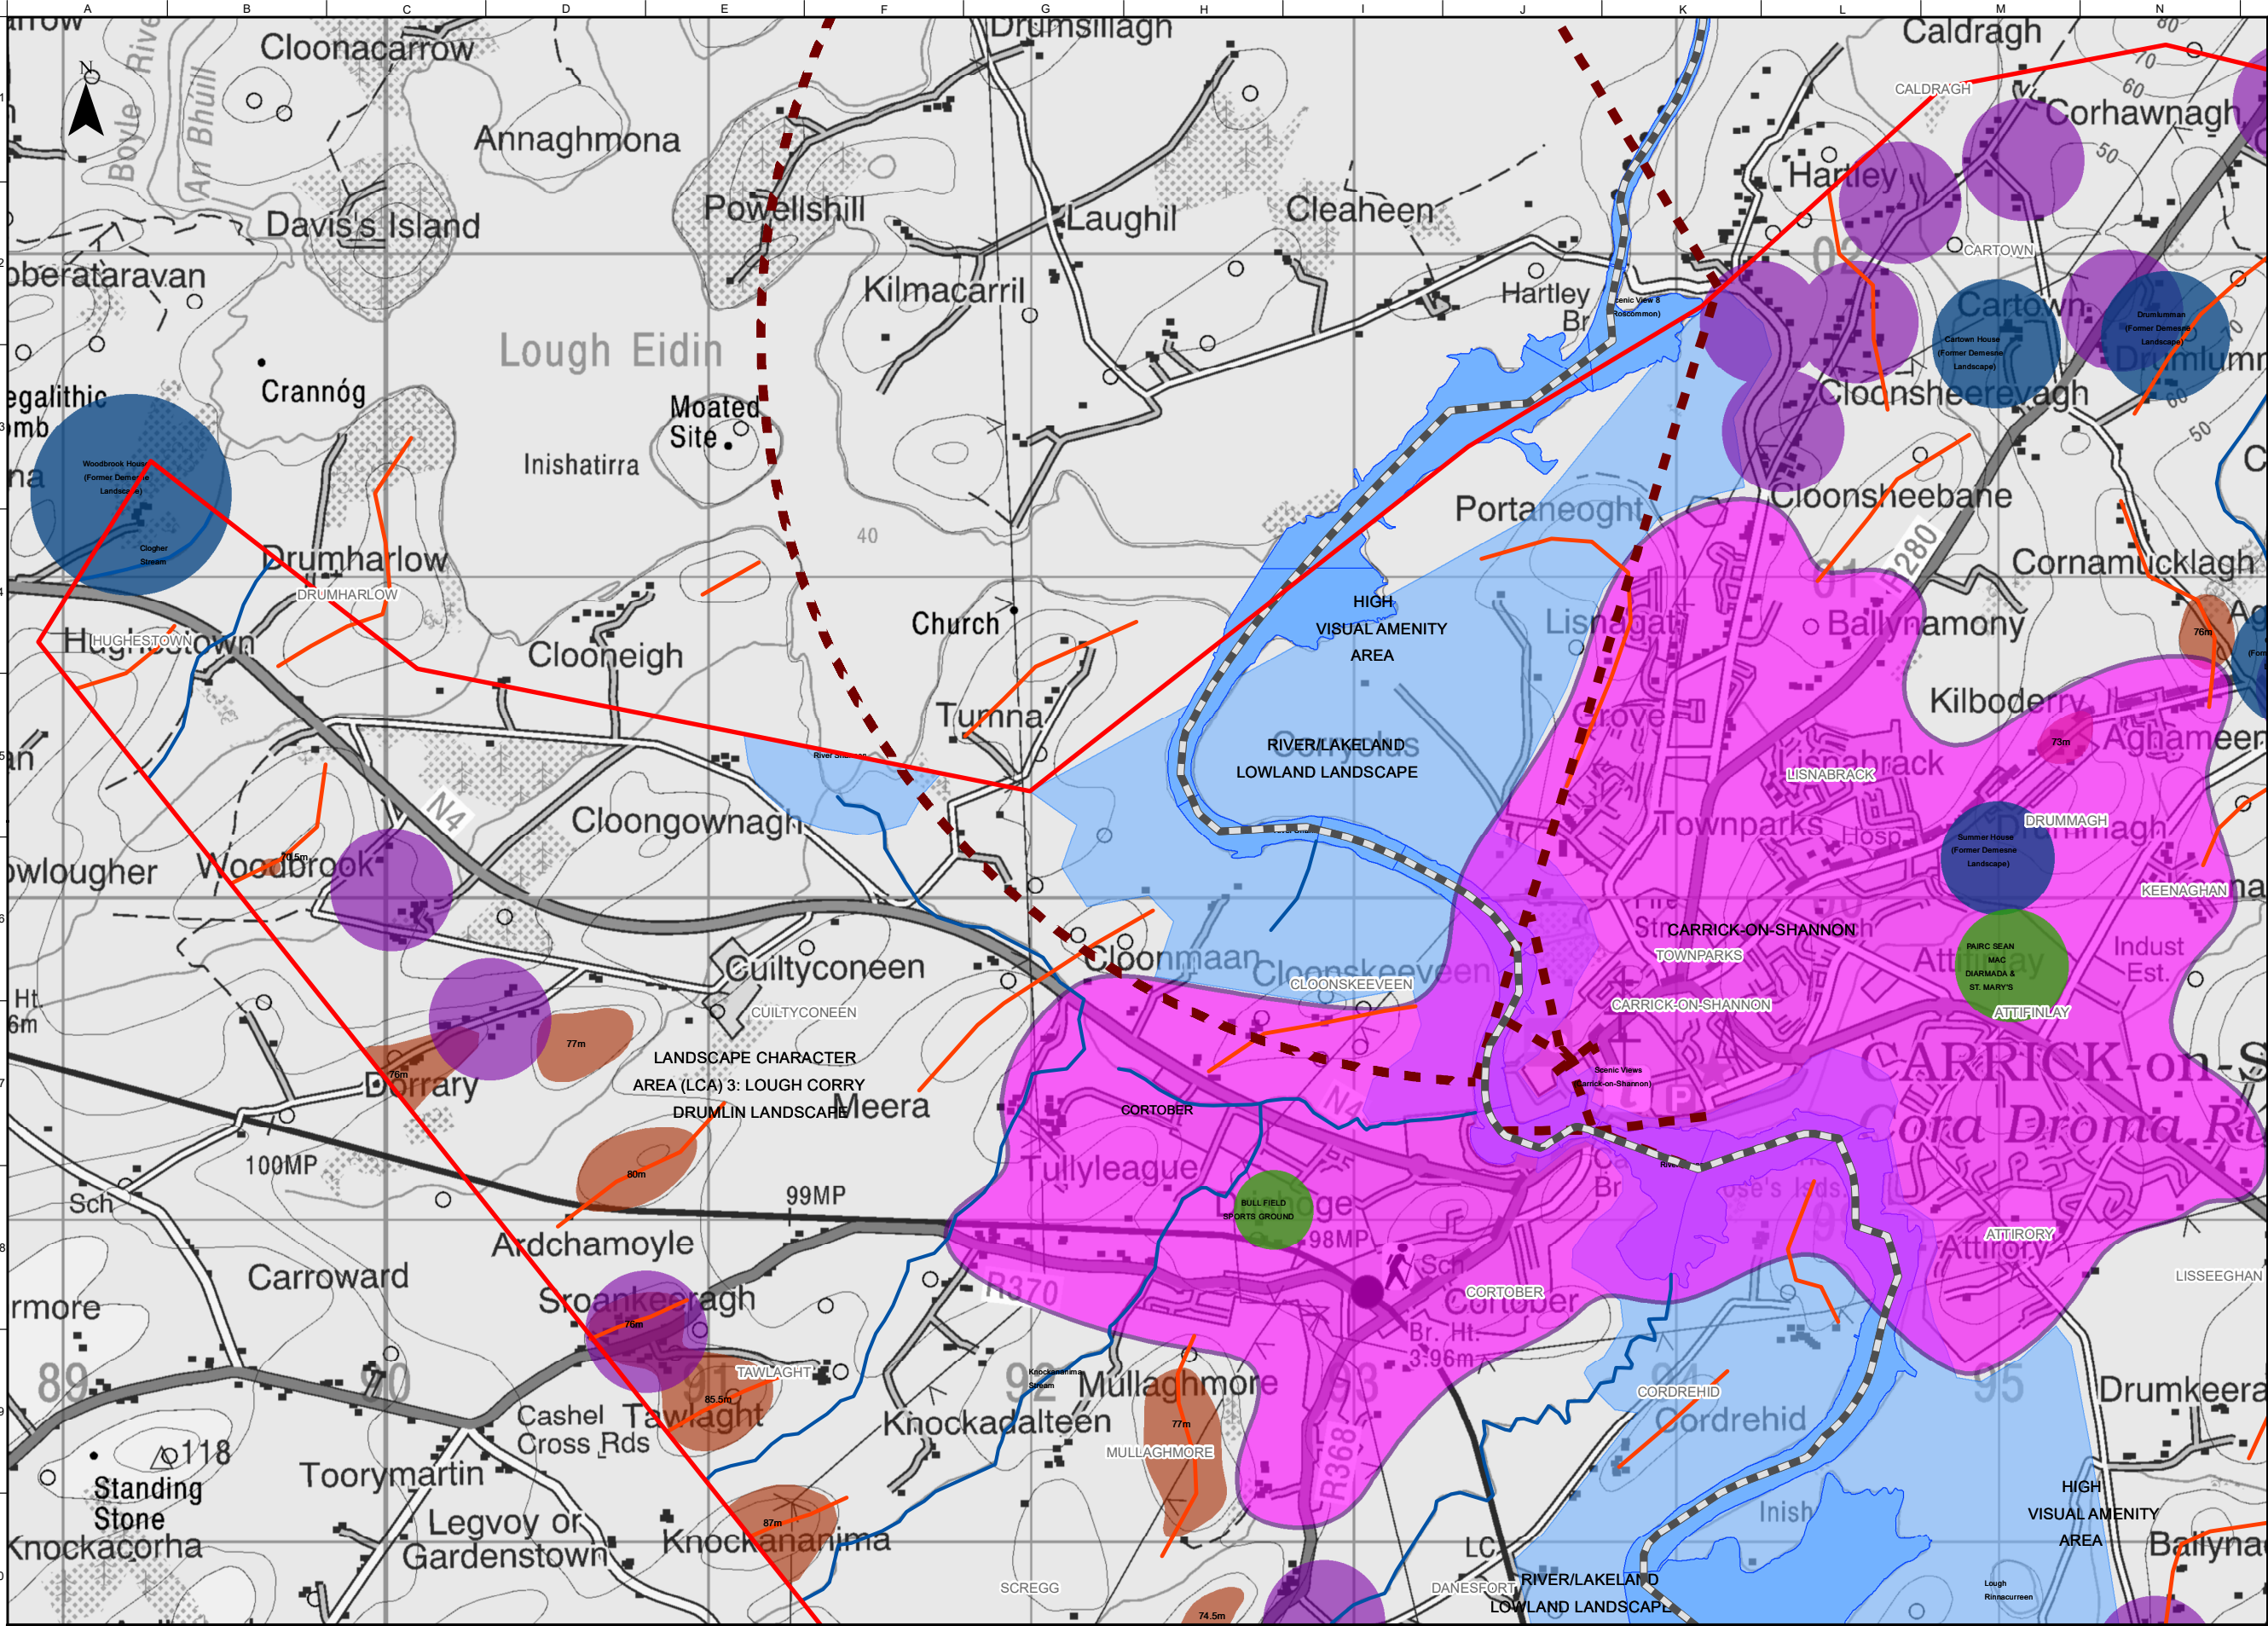

FOR INFORMATION

Legend

- Study Area Boundary
- Roscommon/Leitrim County Boundary
- Key Amenity / Sports Facility
- Demense / Historic Garden Landscape
- Identified Views
- Residential Clusters
- Landscape Feature (Ridge)
- River/Stream Valley Feature
- Key Settlements
- Elevated lands/ridges (over 70m AOD)
- River Shannon/Lakeland Corridor Landscape
- Waterbody Area

OSi Licence number 2022/OSI_NMA_139
OSi Licence number 2022/18/CCMA

Notes

Disclaimer Note:
The constraints shown are draft only and subject to change. More detailed assessments, on-going studies and the information received from the public may result in changes to these constraints.

Note Séanta:
Tá na srianta atá léirithe ina bhfoirm dréacht, d'fhéadfaí athraithe teacht orthu. Is mar thoradh ar mheasúnaíthe níos mionchruinne, ar staidéar leanúnach agus ar eolas ón bpobal go ndéadfar athruithe ar na srianta seo.


Comhairle Chontae Liatroma
Leitrim County Council

Comhairle Contae Ros Comáin
Roscommon County Council

An Roinn Iompair
Department of Transport

Tionscald Éireann
Project Ireland
2040

Tionscald Éireann
Transport Infrastructure Ireland

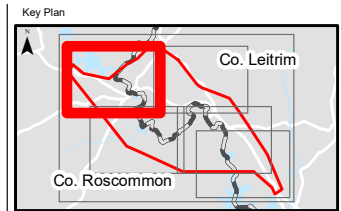

Consultant

Corporate House
City East Business Park
Ballybriff, Galway, Ireland

Tel +353 (0)91 460675
www.carrickdromod.ie
www.arup.ie

Job Title
N4 Carrick-on-Shannon to Dromod Project

Carrick-on-Shannon to Dromod

Scale 1 : 20000 @A3

Role Landscape and Visual

Date July 2021

P06	22/07/2022	AG	LH	EMC
P05	01/03/2022	AG	LH	HK
P04	28/01/2022	AG	LH	HK
P03	23/07/2021	AG	LH	HK
Issued for Information (Status S3)				
Issue	Date	By	Chkd	Appd


Drawing Title
Landscape and Visual Constraints
Sheet 2 of 6

Suitability

For Information

Job No 274219	Figure ID Figure 4.11.1.1	Rev. P06
------------------	------------------------------	-------------

Drawing No
274219-ARUP-02-OS-DR-YELVI-000002

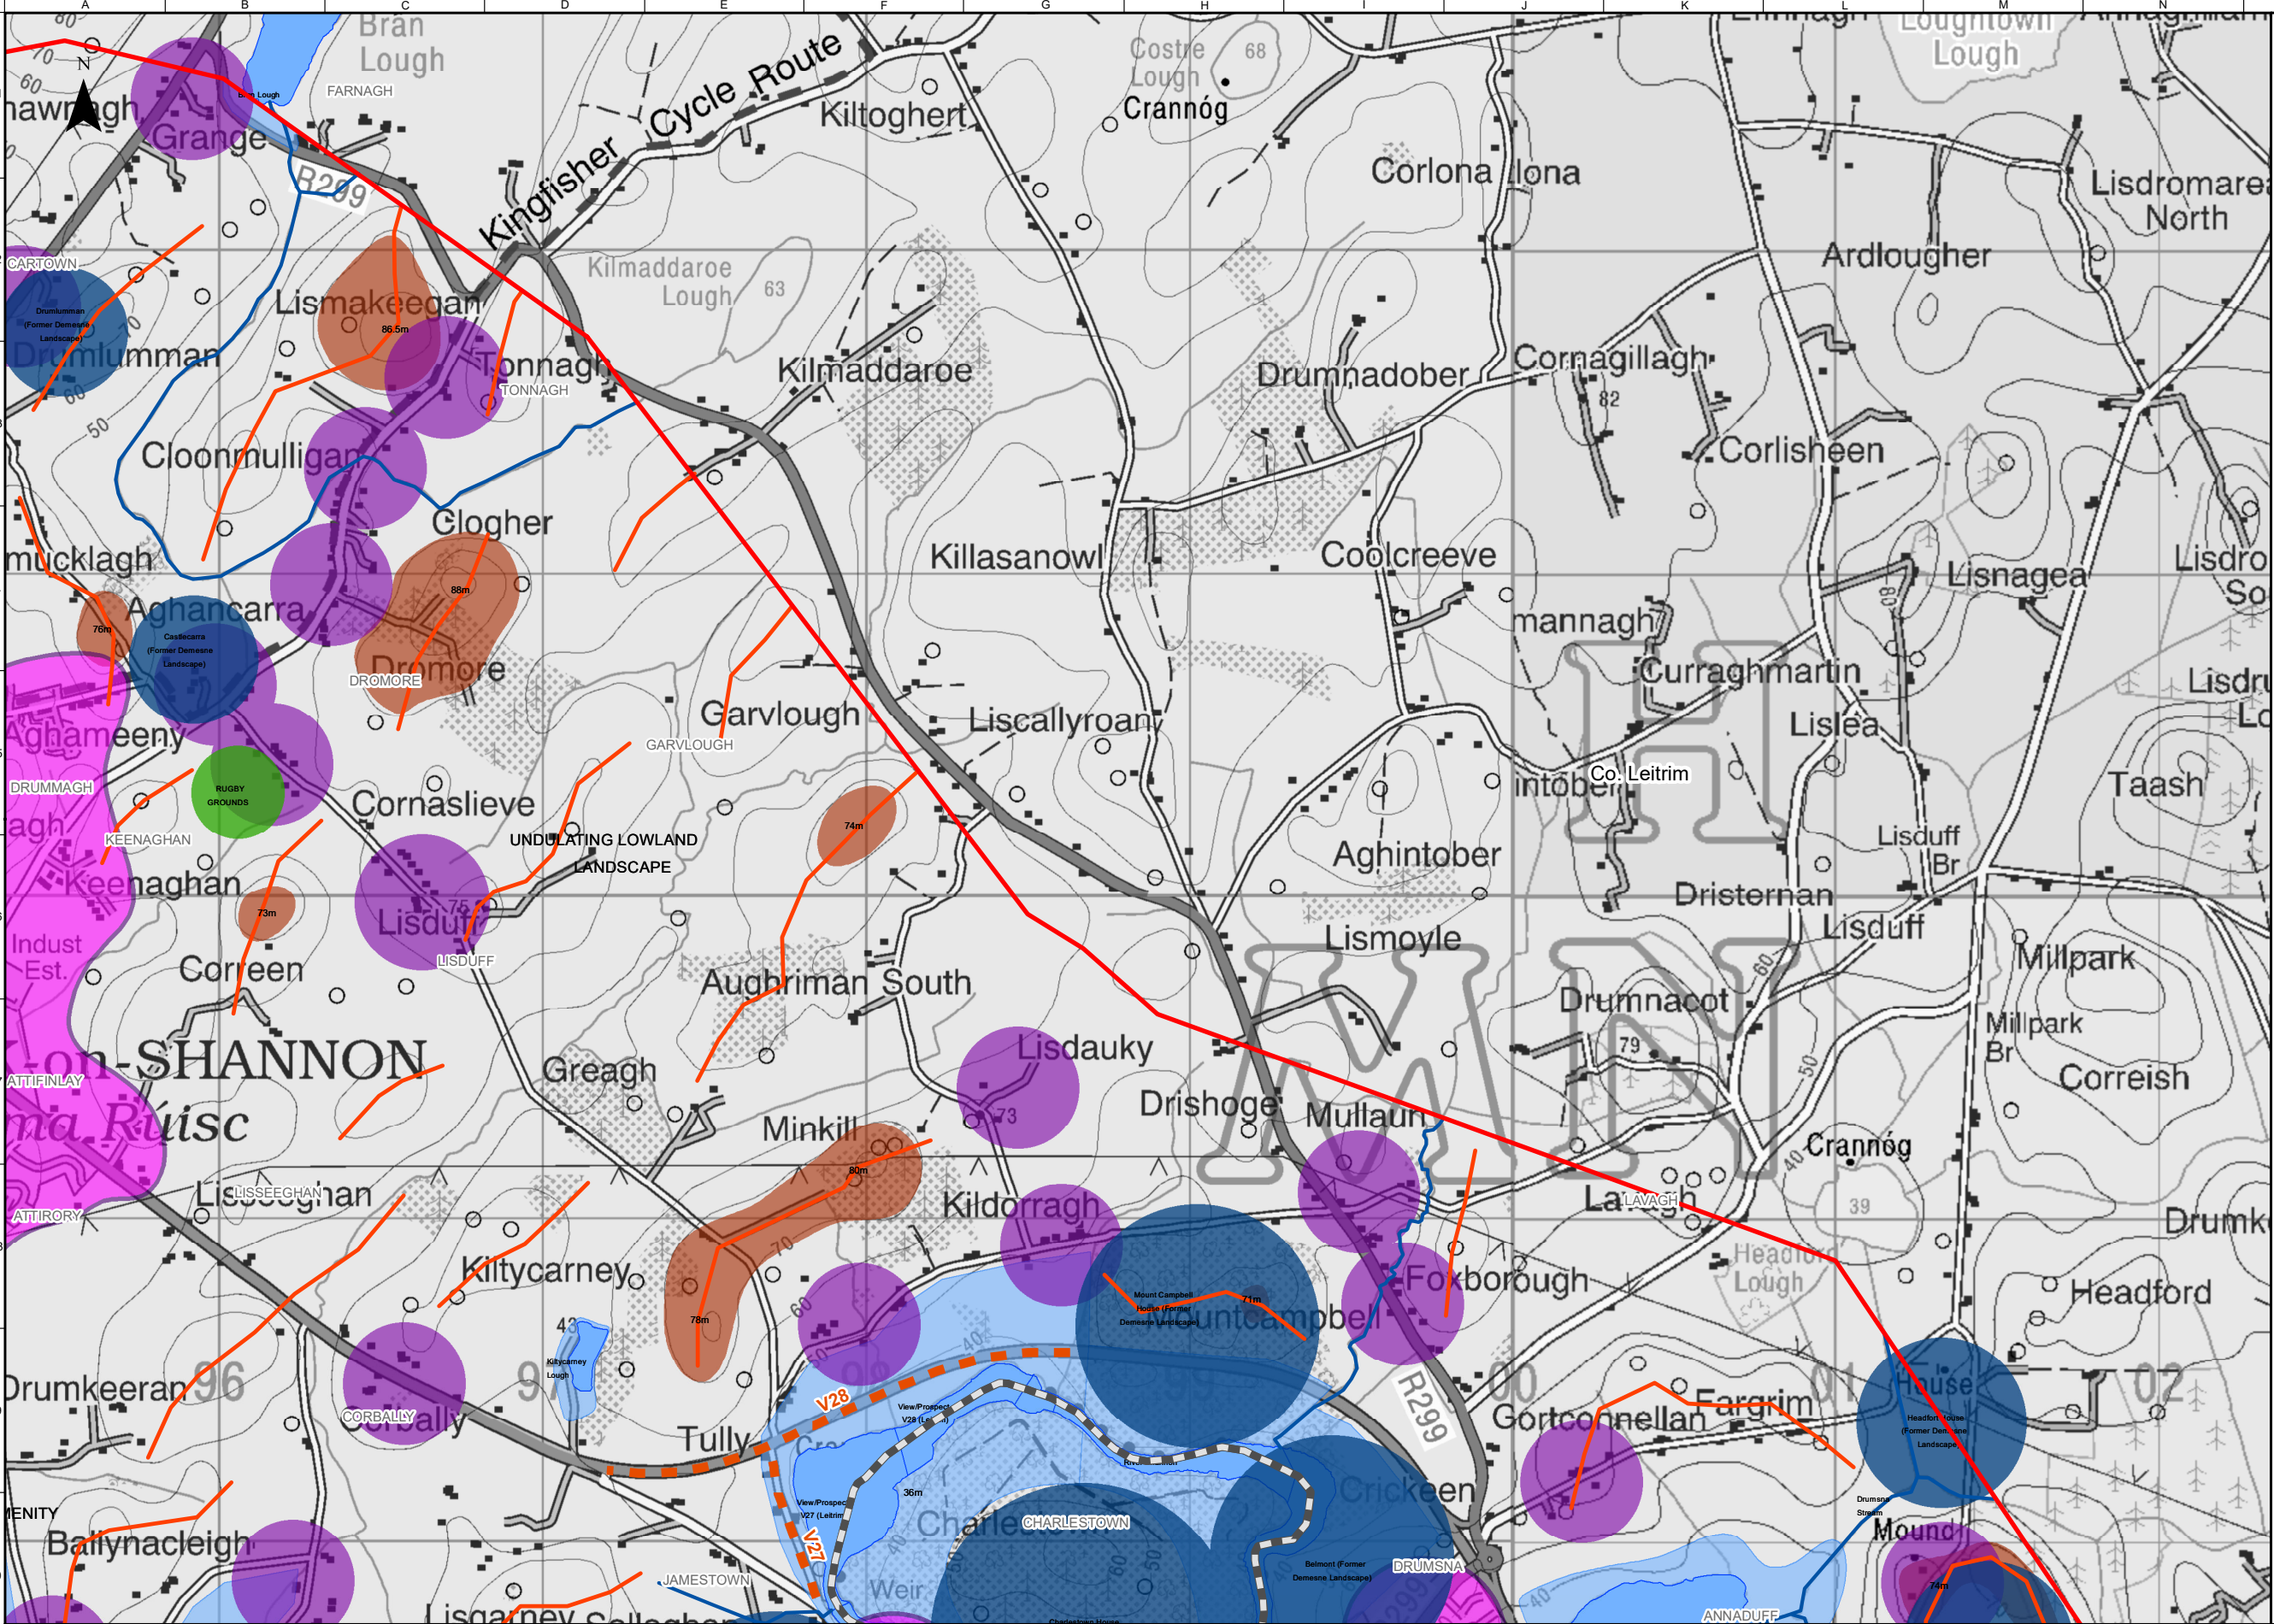

FOR INFORMATION

Legend

- Study Area Boundary
- Roscommon/Leitrim County Boundary
- Key Amenity / Sports Facility
- Demense / Historic Garden Landscape
- Protected Views and Prospects
- Residential Clusters
- Landscape Feature (Ridge)
- River/Stream Valley Feature
- Key Settlements
- Elevated lands/ridges (over 70m AOD)
- River Shannon/Lakeland Corridor Landscape
- Waterbody Area

OSi Licence number 2022/OSI_NMA_139
OSi Licence number 2022/18/CCMA

Notes

Disclaimer Note:
The constraints shown are draft only and subject to change. More detailed assessments, on-going studies and the information received from the public may result in changes to these constraints.

Note Séanta:
Tá na srianta atá léirithe ina bhfoirm dréacht, d'fhéadfaí athraithe teacht orthu. Is mar thoradh ar mheasúnaithe níos mionchruinne, ar staidéar leanúnach agus ar eolas ón bpobal go ndéadfar athruithe ar na srianta seo.

Comhairle Chontae Liatroma
Leitrim County Council


Comhairle Contae Ros Comáin
Roscommon County Council

An Roinn Iompair
Department of Transport

Tionscadal Éireann
Project Ireland 2040

TII
Transport Infrastructure Ireland

ARUP

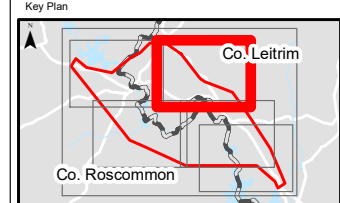

Consultant

ARUP

Corporate House
City East Business Park
Ballybrit, Galway, Ireland

Tel +353 (0)91 460675
www.carrickdroimod.ie
www.arup.ie

Job Title
N4 Carrick-on-Shannon to Droimod Project

Carrick-on-Shannon to Droimod

Scale
1 : 20000 @A3

Role
Landscape and Visual

Date
July 2021

P06	22/07/2022	AG	LH	EMC
P05	01/03/2022	AG	LH	HK
P04	28/01/2022	AG	LH	HK
P03	23/07/2021	AG	LH	HK
Issued for Information (Status S3)				
Issue	Date	By	Chkd	Appd


Drawing Title
Landscape and Visual Constraints
Sheet 3 of 6

Suitability

For Information

Job No	Figure ID	Rev.
274219	Figure 4.11.1.2	P06

Drawing No
274219-ARUP-02-OS-DR-YELVI-000003

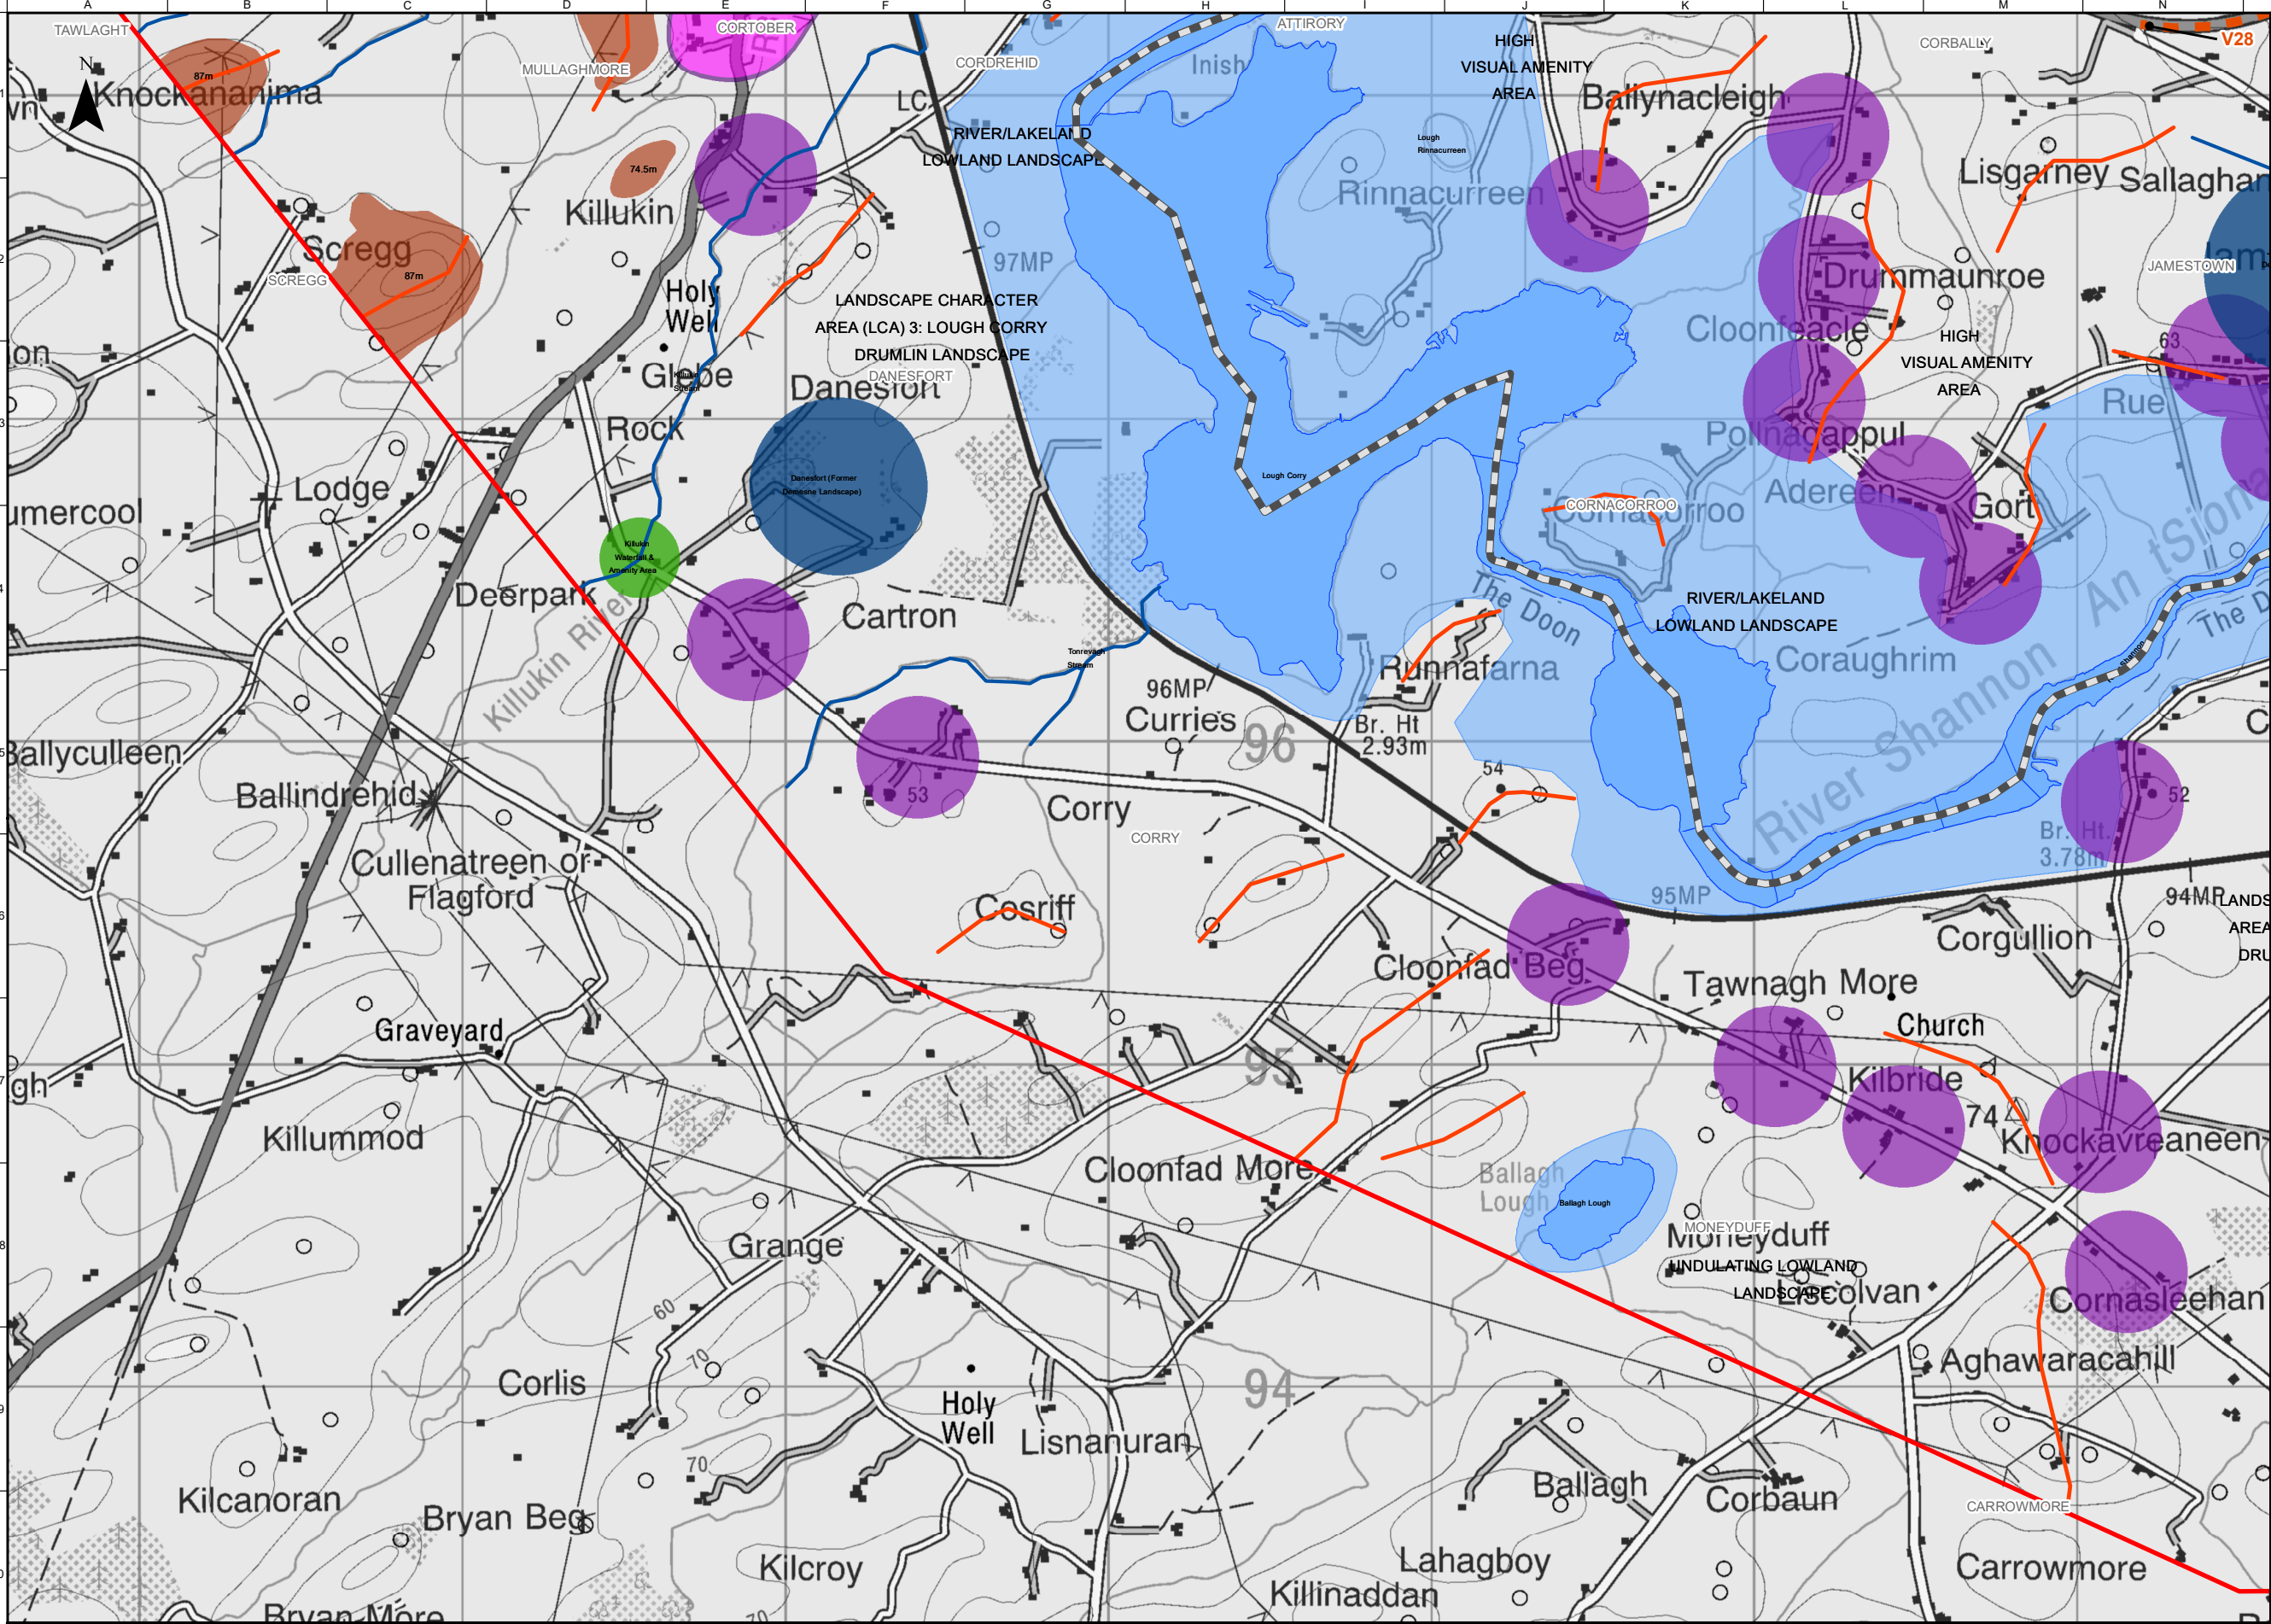

FOR INFORMATION

Legend

Study Area Boundary

Roscommon/Leitrim County Boundary

Key Amenity / Sports Facility

Demense / Historic Garden Landscape

Protected Views and Prospects

Residential Clusters

Landscape Feature (Ridge)

River/Stream Valley Feature

Key Settlements

Elevated lands/ridges (over 70m AOD)

River Shannon/Lakeland Corridor Landscape

Waterbody Area

Notes

Disclaimer Note:
The constraints shown are draft only and subject to change. More detailed assessments, on-going studies and the information received from the public may result in changes to these constraints.


Note Séanta:
Tá na srianta atá léirithe ina bhfoirm dréacht, d'fhéadfaí athraithe teacht orthu. Is mar thoradh ar mheasúnaíthe níos mionchruinne, ar staidéar leanúnach agus ar eolas ón bpobal go ndéadfar athruithe ar na srianta seo.

Comhairle Chontae Liatroma
Leitrim County Council

Tionscadal Éireann
Project Ireland
2040

TII
Transport Infrastructure Ireland

An Roinn Iompair
Department of Transport

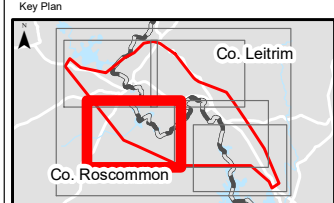

Consultant

ARUP

Corporate House
City East Business Park
Ballybrit, Galway, Ireland

Tel +353 (0)91 460675
www.carrickdromod.ie
www.arup.ie

Job Title

N4 Carrick-on-Shannon to Dromod Project

Carrick-on-Shannon to Dromod

Scale

1 : 20000 @A3

Role

Landscape and Visual

Date

July 2021

P06	22/07/2022	AG	LH	EMC
P05	01/03/2022	AG	LH	HK
P04	28/01/2022	AG	LH	HK
P03	23/07/2021	AG	LH	HK
Issued for Information (Status S3)				
Issue	Date	By	Chkd	Appd

Drawing Title

Landscape and Visual Constraints
Sheet 4 of 6

Suitability

For Information


Job No
274219

Figure ID
Figure 4.11.1.3

Rev.
P06

Drawing No

274219-ARUP-02-OS-DR-YELVI-000004

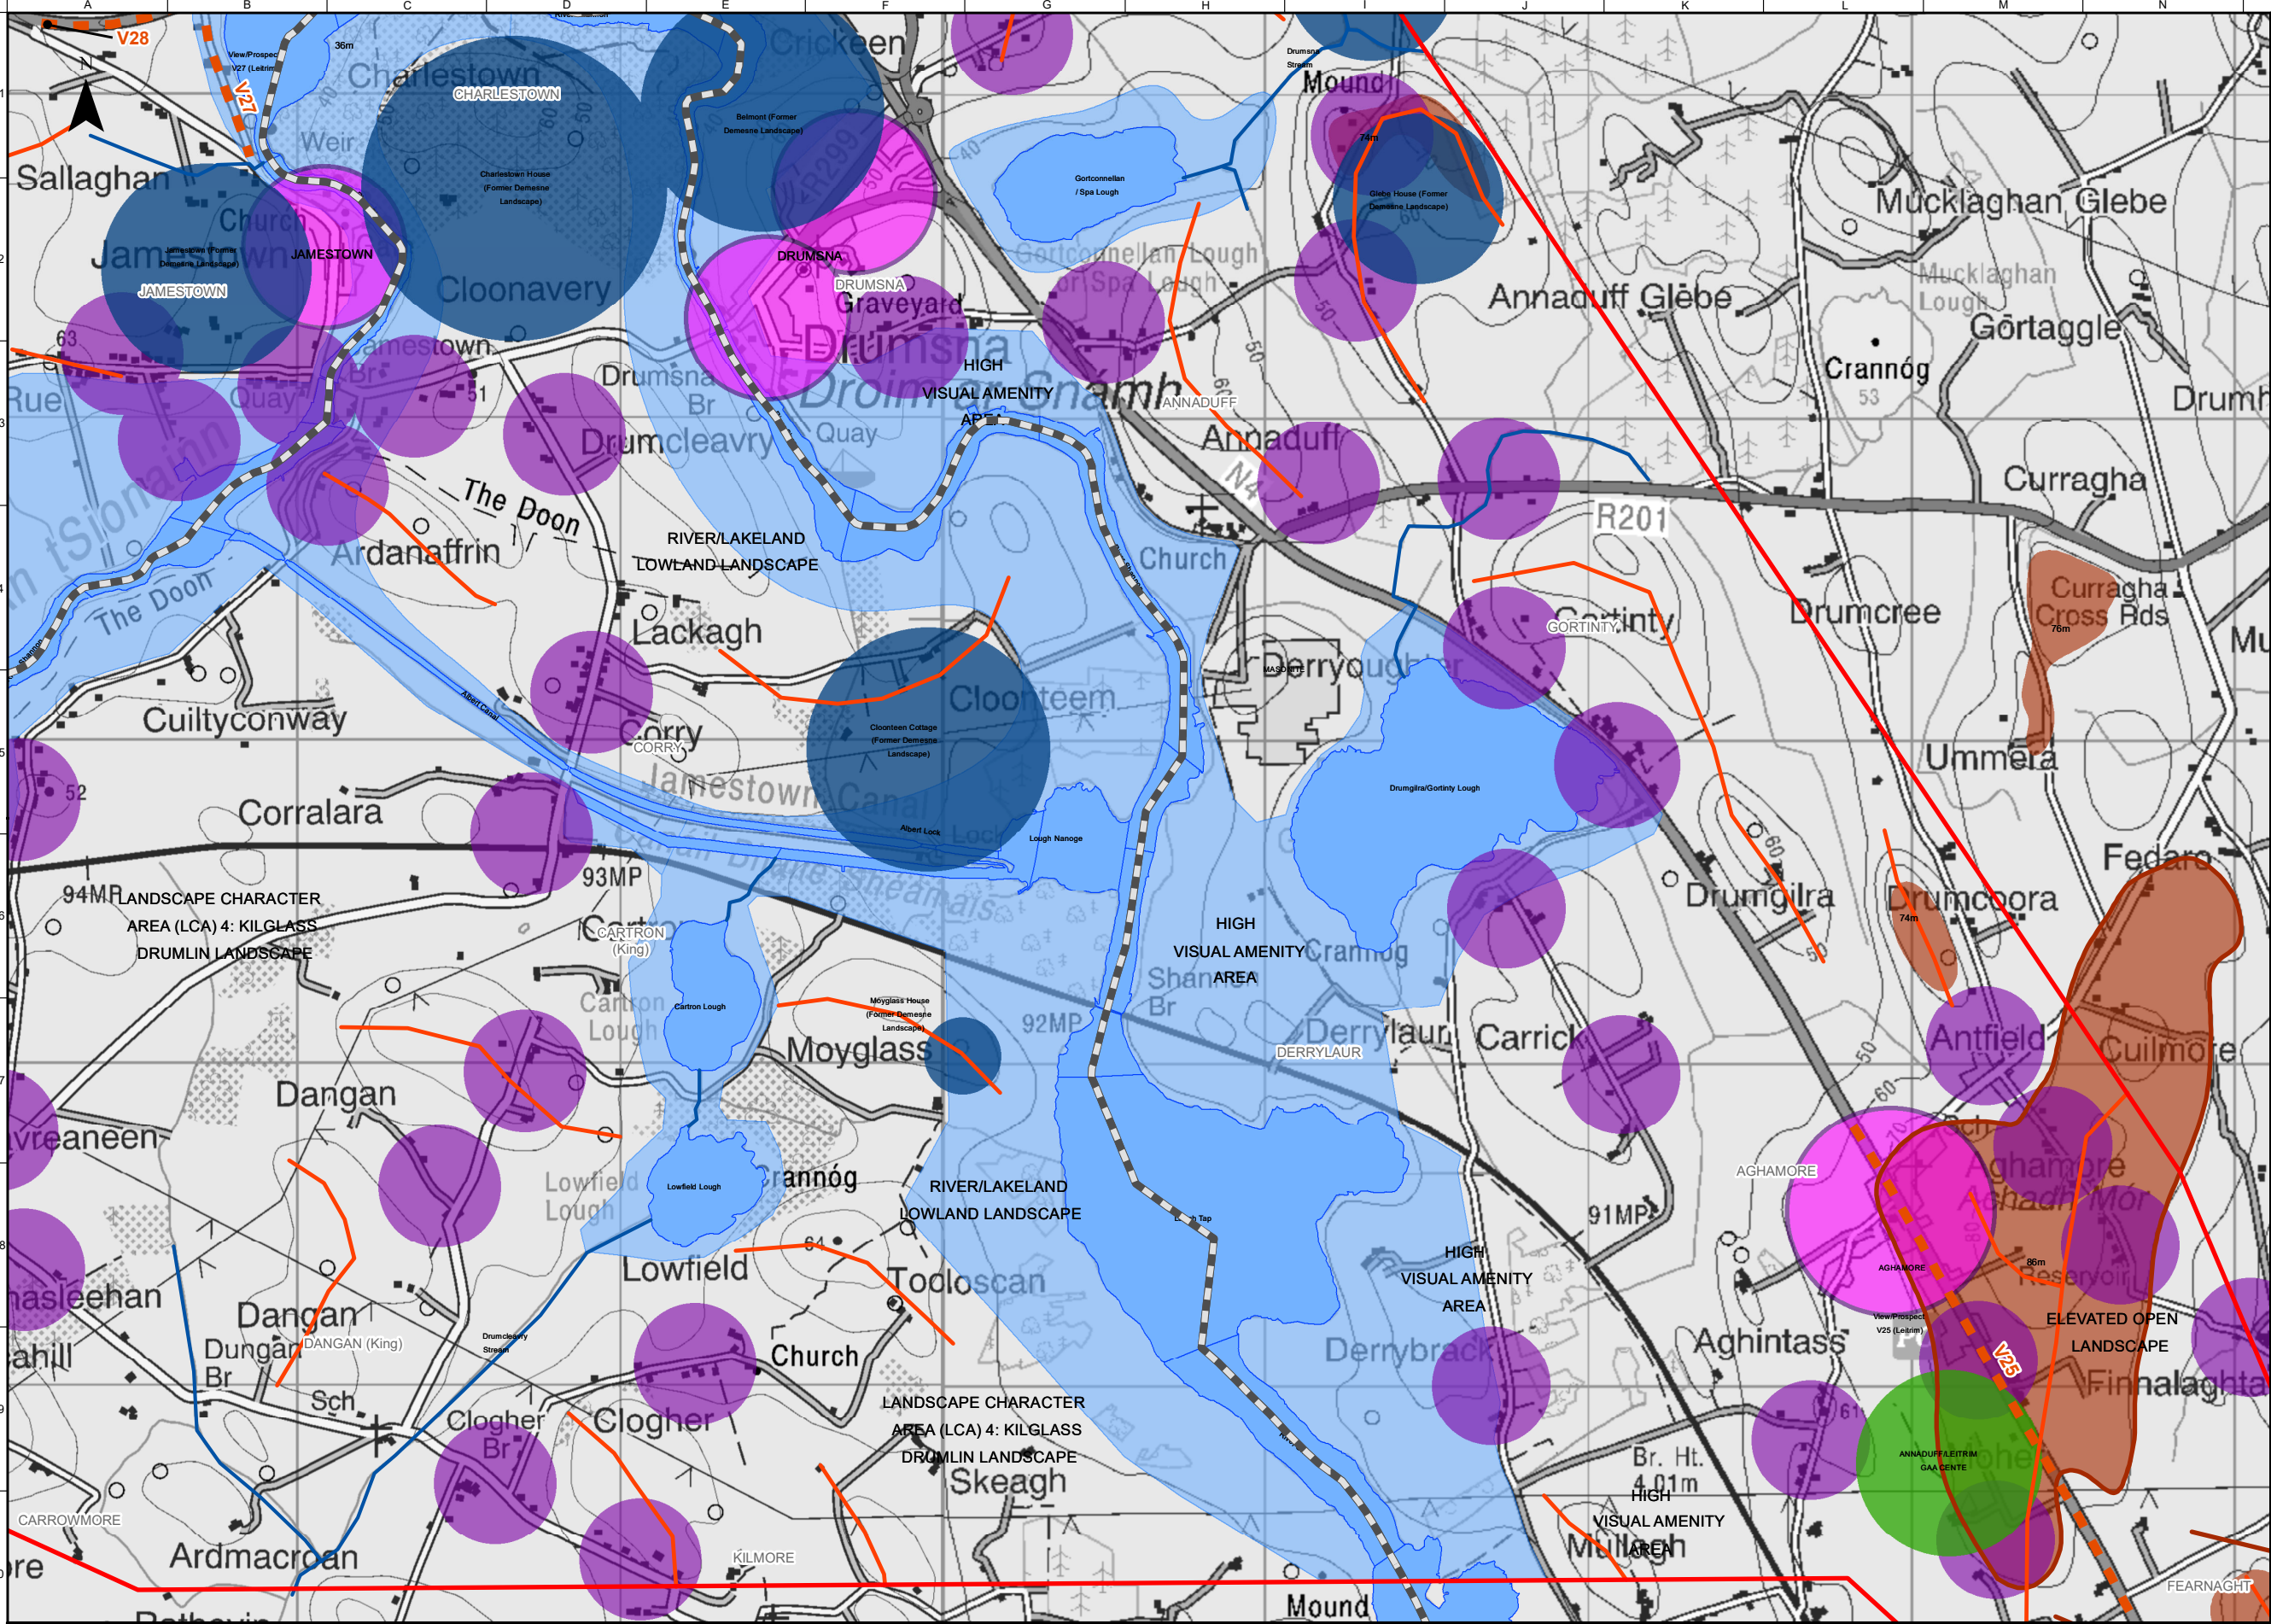

FOR INFORMATION

- Legend
- Study Area Boundary
 - Roscommon/Leitrim County Boundary
 - Key Amenity / Sports Facility
 - Demense / Historic Garden Landscape
 - Protected Views and Prospects
 - Residential Clusters
 - Landscape Feature (Ridge)
 - River/Stream Valley Feature
 - Key Settlements
 - Elevated lands/ridges (over 70m AOD)
 - Elevated lands/ridges (over 70m AOD)
 - River Shannon/Lakeland Corridor Landscape
 - Waterbody Area

Notes

Disclaimer Note:
The constraints shown are draft only and subject to change. More detailed assessments, on-going studies and the information received from the public may result in changes to these constraints.

Note Séanta:
Tá na srianta atá léirithe ina bhfoirm dréacht, d'fhéadfaí athraithe teacht orthu. Is mar thoradh ar mheasúnaithe níos mionchruinne, ar staidéar leanúnach agus ar eolas ón bpobal go ndéadfar athruithe ar na srianta seo.

Clients

 **Comhairle Chontae Liatroma**
Leitrim County Council


 **Comhairle Contae Ros Comáin**
Roscommon County Council

 **An Roinn Iompair**
Department of Transport

 **Tionscald Éireann**
Project Ireland 2040

 **TII**
Transport Infrastructure Ireland

 **ARUP**

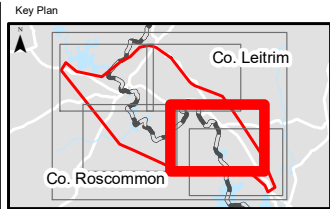

Consultant

ARUP

Corporate House
City East Business Park
Ballybrit, Galway, Ireland

Tel +353 (0)91 460675
www.carrickdromod.ie
www.arup.ie

Job Title

N4 Carrick-on-Shannon to Dromod Project



Scale: 1 : 20000 @A3

Role: Landscape and Visual

Date: July 2021

P06	22/07/2022	AG	LH	EMC
P05	01/03/2022	AG	LH	HK
P04	28/01/2022	AG	LH	HK
P03	23/07/2021	AG	LH	HK
Issued for Information (Status S3)				
Issue	Date	By	Chkd	Appd

OSi Licence number 2022/OSI_NMA_139
OSi Licence number 2022/18/CCMA

Drawing Title

Landscape and Visual Constraints
Sheet 5 of 6


Suitability

For Information

Job No	Figure ID	Rev.
274219	Figure 4.11.1.4	P06

Drawing No

274219-ARUP-02-OS-DR-YELVI-000005

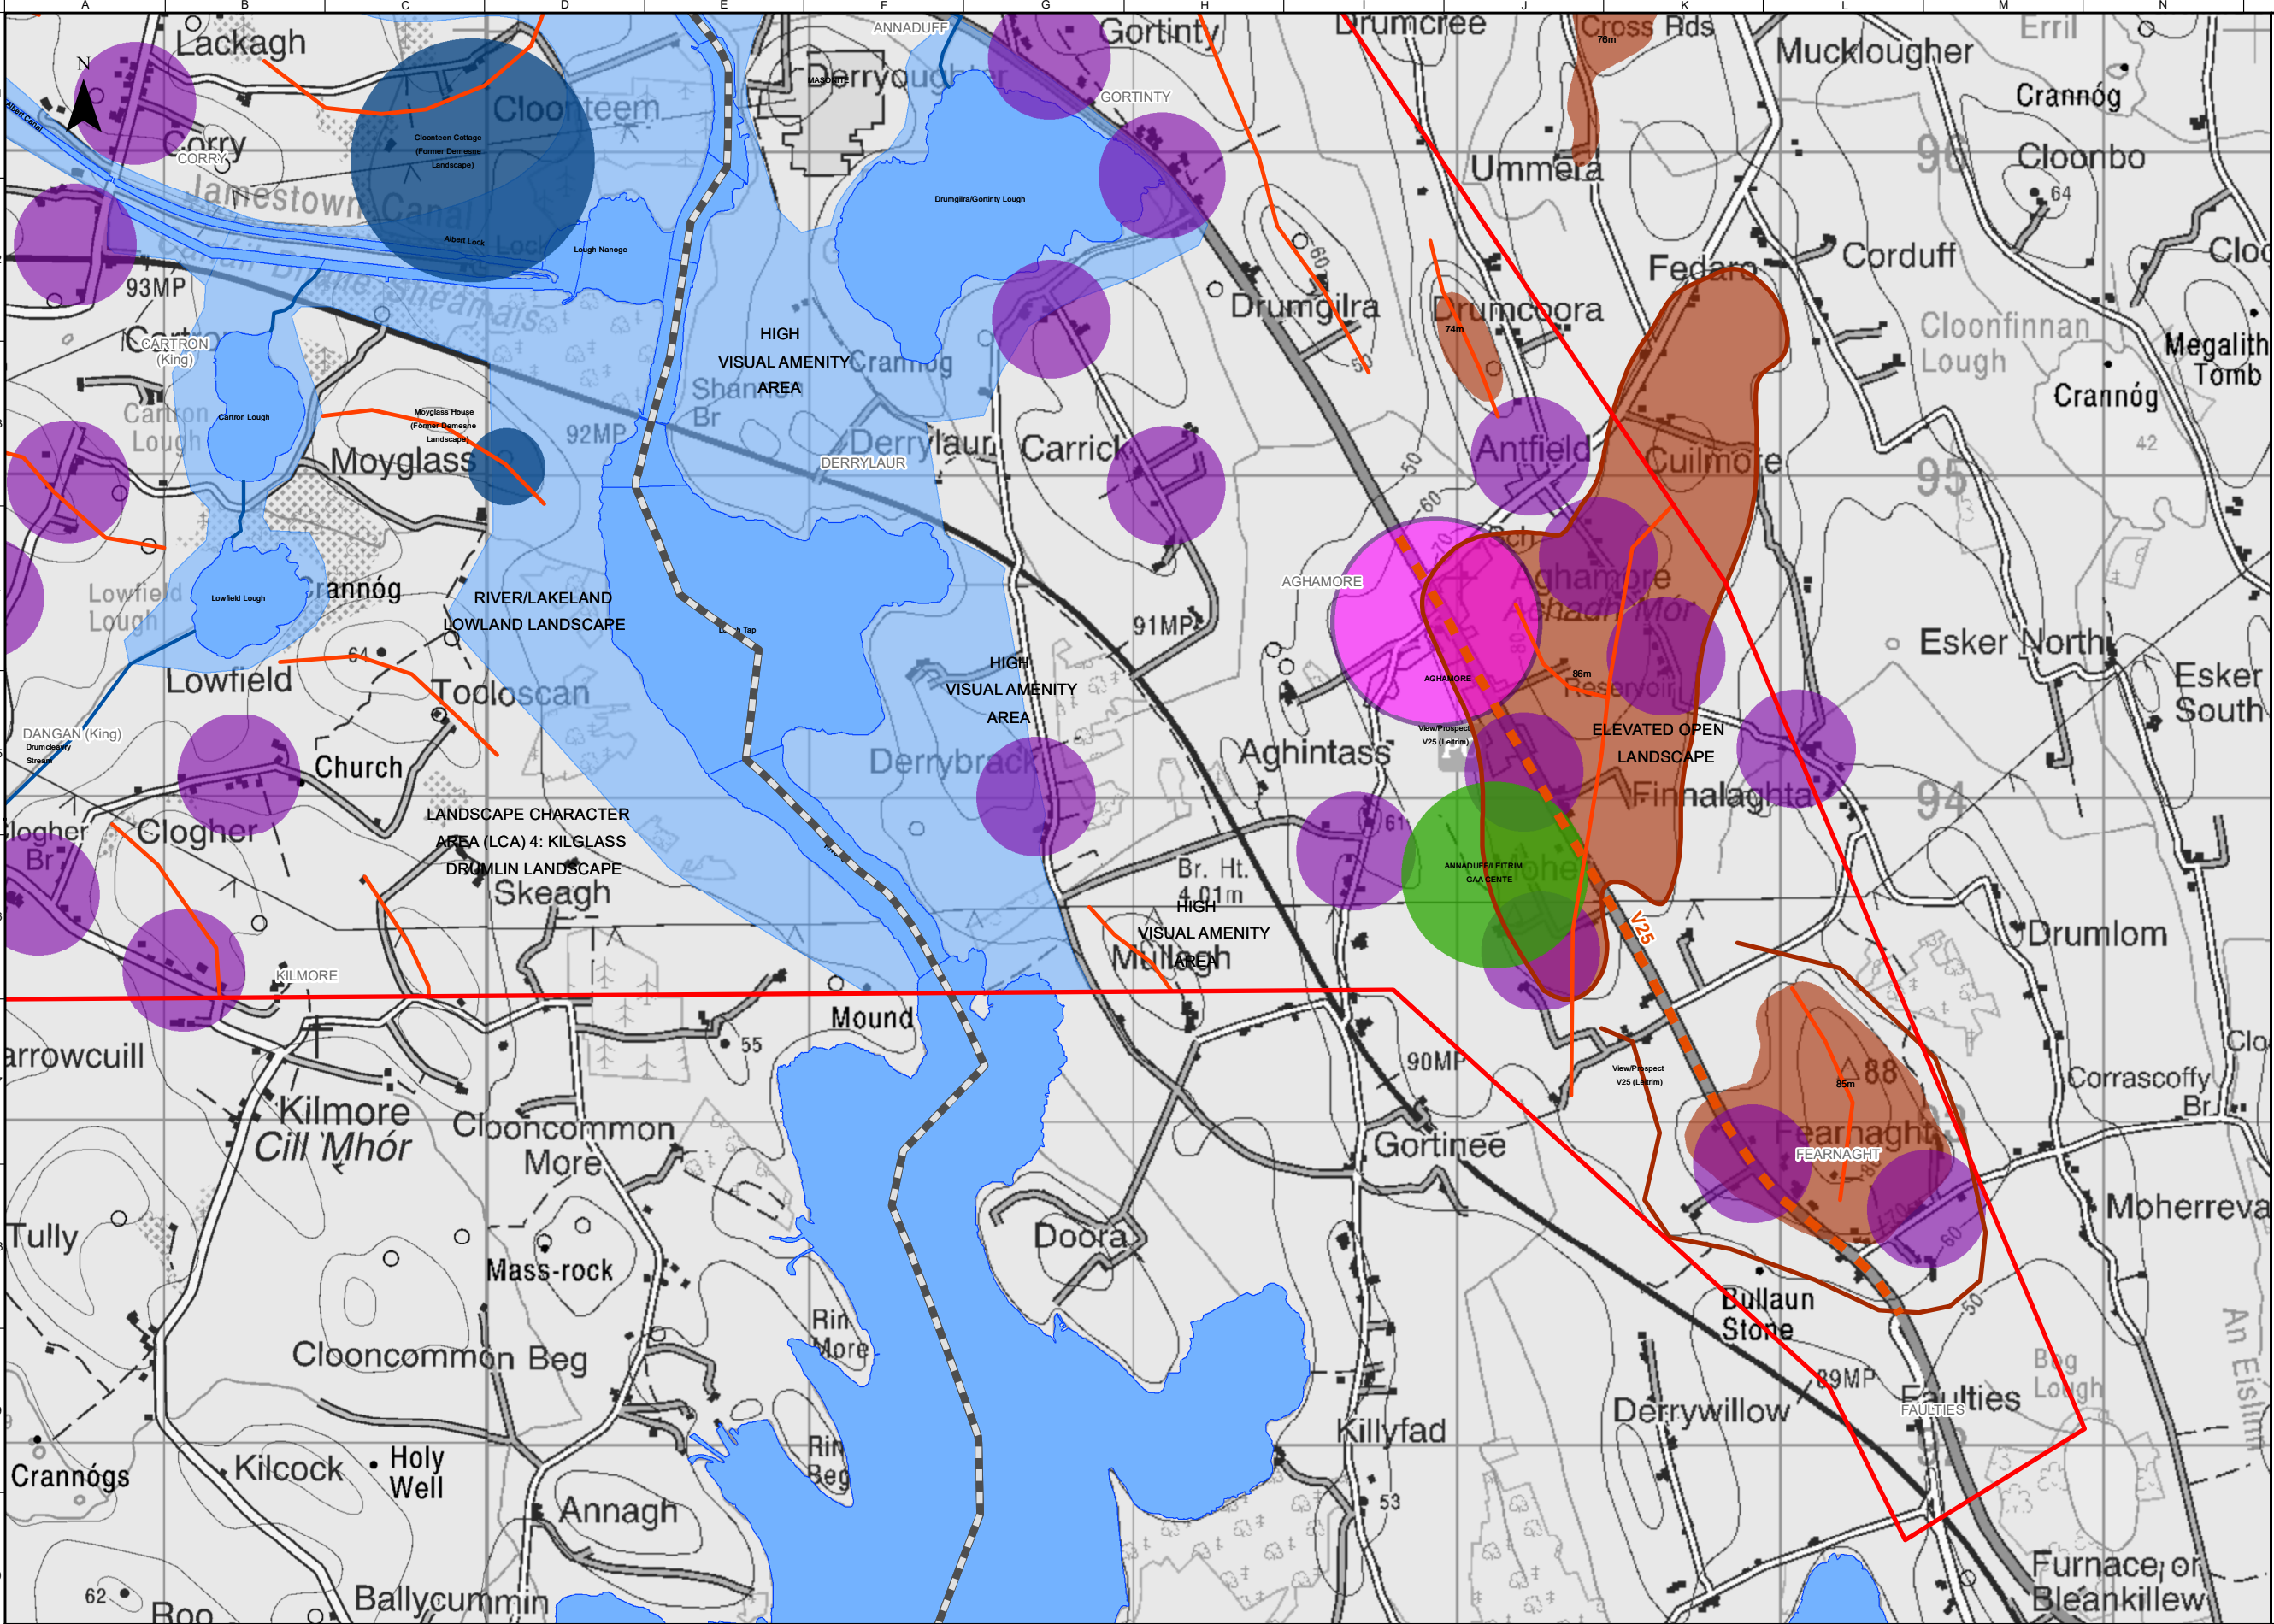

FOR INFORMATION

Legend

Study Area Boundary

Roscommon/Leitrim County Boundary

Key Amenity / Sports Facility

Demense / Historic Garden Landscape

Protected Views and Prospects

Residential Clusters

Landscape Feature (Ridge)

River/Stream Valley Feature

Key Settlements

Elevated lands/ridges (over 70m AOD)

Elevated lands/ridges (over 70m AOD)

River Shannon/Lakeland Corridor Landscape

Waterbody Area

OSi Licence number 2022/OSI_NMA_139
OSi Licence number 2022/18/CCMA

Notes

Disclaimer Note:
The constraints shown are draft only and subject to change. More detailed assessments, on-going studies and the information received from the public may result in changes to these constraints.

Note Séanta:
Tá na srianta atá léirithe ina bhfoirm dréacht, d'fhéadfaí athraithe teacht orthu. Is mar thoradh ar mheasúnaithe níos mionchruinne, ar staidéar leanúnach agus ar eolas ón bpobal go ndéadfar athruithe ar na srianta seo.

Comhairle Chontae Liatroma
Leitrim County Council


Comhairle Contae Ros Comáin
Roscommon County Council

An Roinn Iompair
Department of Transport

Tionscadal Éireann
Project Ireland 2040

TII
Bonnagar Iomair Éireann
Transport Infrastructure Ireland

ARUP

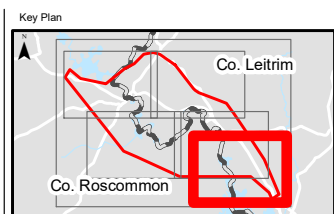

Consultant

ARUP

Corporate House
City East Business Park
Ballybrit, Galway, Ireland

Tel +353 (0)91 460675
www.carrickdromod.ie
www.arup.ie

Job Title
N4 Carrick-on-Shannon to Dromod Project

Carrick-on-Shannon to Dromod

Scale 1 : 20000 @A3

Role Landscape and Visual

Date July 2021

P06	22/07/2022	AG	LH	EMC
P05	01/03/2022	AG	LH	HK
P04	28/01/2022	AG	LH	HK
P03	23/07/2021	AG	LH	HK
Issued for Information (Status S3)				
Issue	Date	By	Chkd	Appd

Drawing Title
Landscape and Visual Constraints
Sheet 6 of 6

Suitability

For Information

Job No	Figure ID	Rev.
274219	Figure 4.11.1.5	P06

Drawing No
274219-ARUP-02-OS-DR-YELVI-000006