
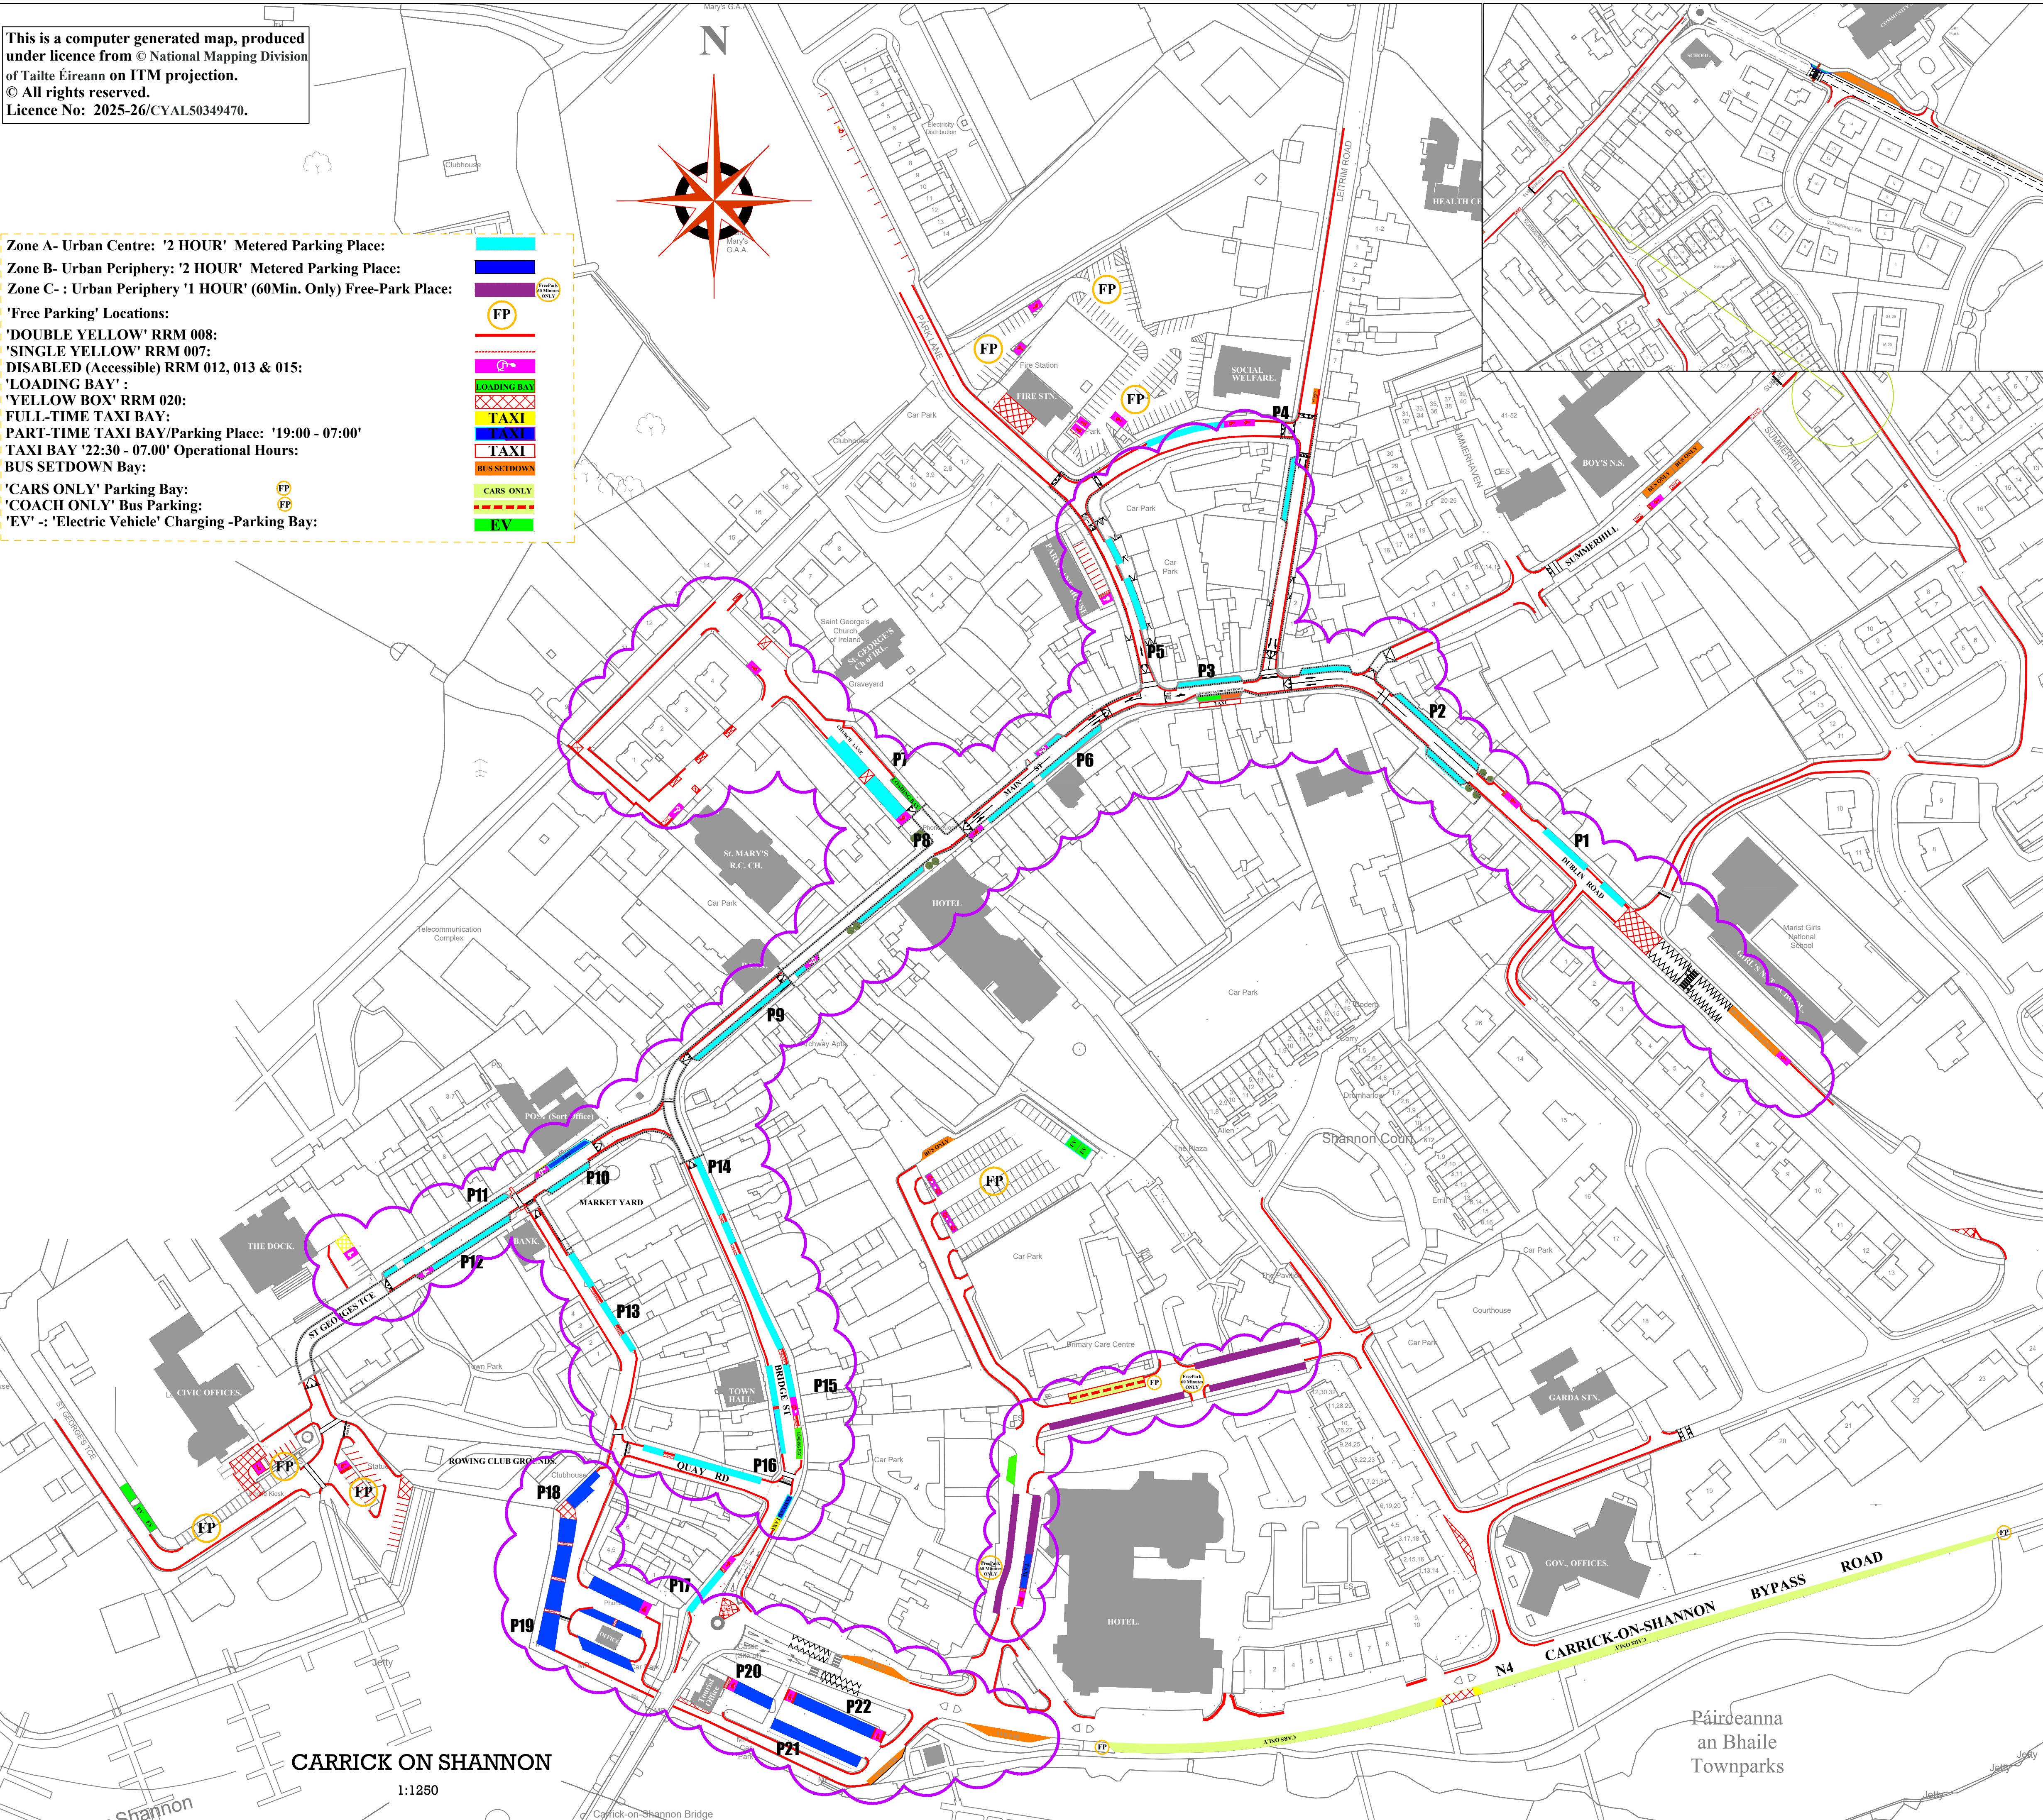
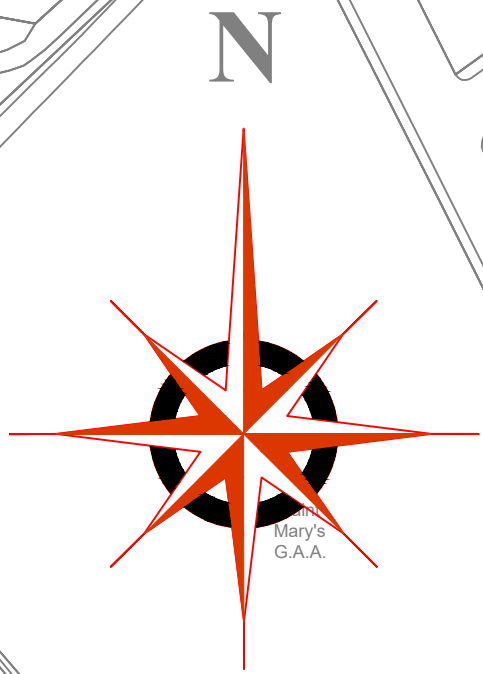


This is a computer generated map, produced under licence from © National Mapping Division of Tailte Éireann on ITM projection.
© All rights reserved.
Licence No: 2025-26/CYAL50349470.

Zone A- Urban Centre: '2 HOUR' Metered Parking Place:
Zone B- Urban Periphery: '2 HOUR' Metered Parking Place:
Zone C- : Urban Periphery '1 HOUR' (60Min. Only) Free-Park Place:

'Free Parking' Locations:
'DOUBLE YELLOW' RRM 008:
'SINGLE YELLOW' RRM 007:
DISABLED (Accessible) RRM 012, 013 & 015:
'LOADING BAY' :
'YELLOW BOX' RRM 020:
FULL-TIME TAXI BAY:
PART-TIME TAXI BAY/Parking Place: '19:00 - 07:00'
TAXI BAY '22:30 - 07:00' Operational Hours:
BUS SETDOWN Bay:
'CARS ONLY' Parking Bay:
'COACH ONLY' Bus Parking:
'EV' - 'Electric Vehicle' Charging -Parking Bay:

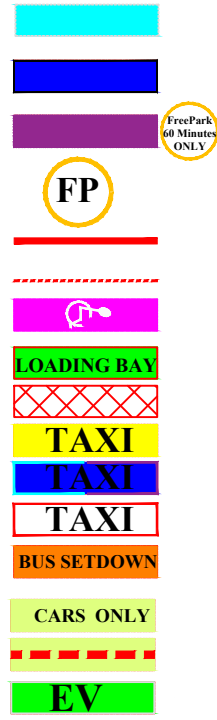

N4 DUBLIN ROAD
1:1000
ADOPTED BY RESOLUTION 13-07-2026

AMENDMENTS				
A/0	APPROVED - ISSUE		JA	DOB
P/1	PRELIMINARY - ISSUE		JA	DOB
P/0	PRELIMINARY - ISSUE		LN	DOB
No.	Drawing Stage / Revision		DRAWN BY	CHECKED BY

FILENAME g:\01 - new roads folder\02 engineering\51 byelaws\parking bye laws\2025\carrick-on-shannon parking bye law map draft 5j1.dwg

PROJECT STAGE
APPROV'D
ORIGINAL SHEET SIZE
A1

 Carrick-on-Shannon Town Council
Economic Development, Regeneration, Sustainable Transport & Emergency Services
Director of Services: Mr David Minton

DRAWING DATE 09/03/2026	PLOT DATE/TIME: 15/07/2026
SCALE: VARIES	O.S. SHEET REF: 1804-08 1804-A 1804-C 1804-13 1804-B 1804-D

PROJECT TITLE
CARRICK ON SHANNON
PARKING BYE LAWS 2026

DRAWING TITLE
LAYOUT MAP OF PARKING
RESTRICTIONS

DRAWING NUMBER:
203/1782/01
REV.
A0

CARRICK ON SHANNON
1:1250

Páirceanna
an Bhaile
Townparks